
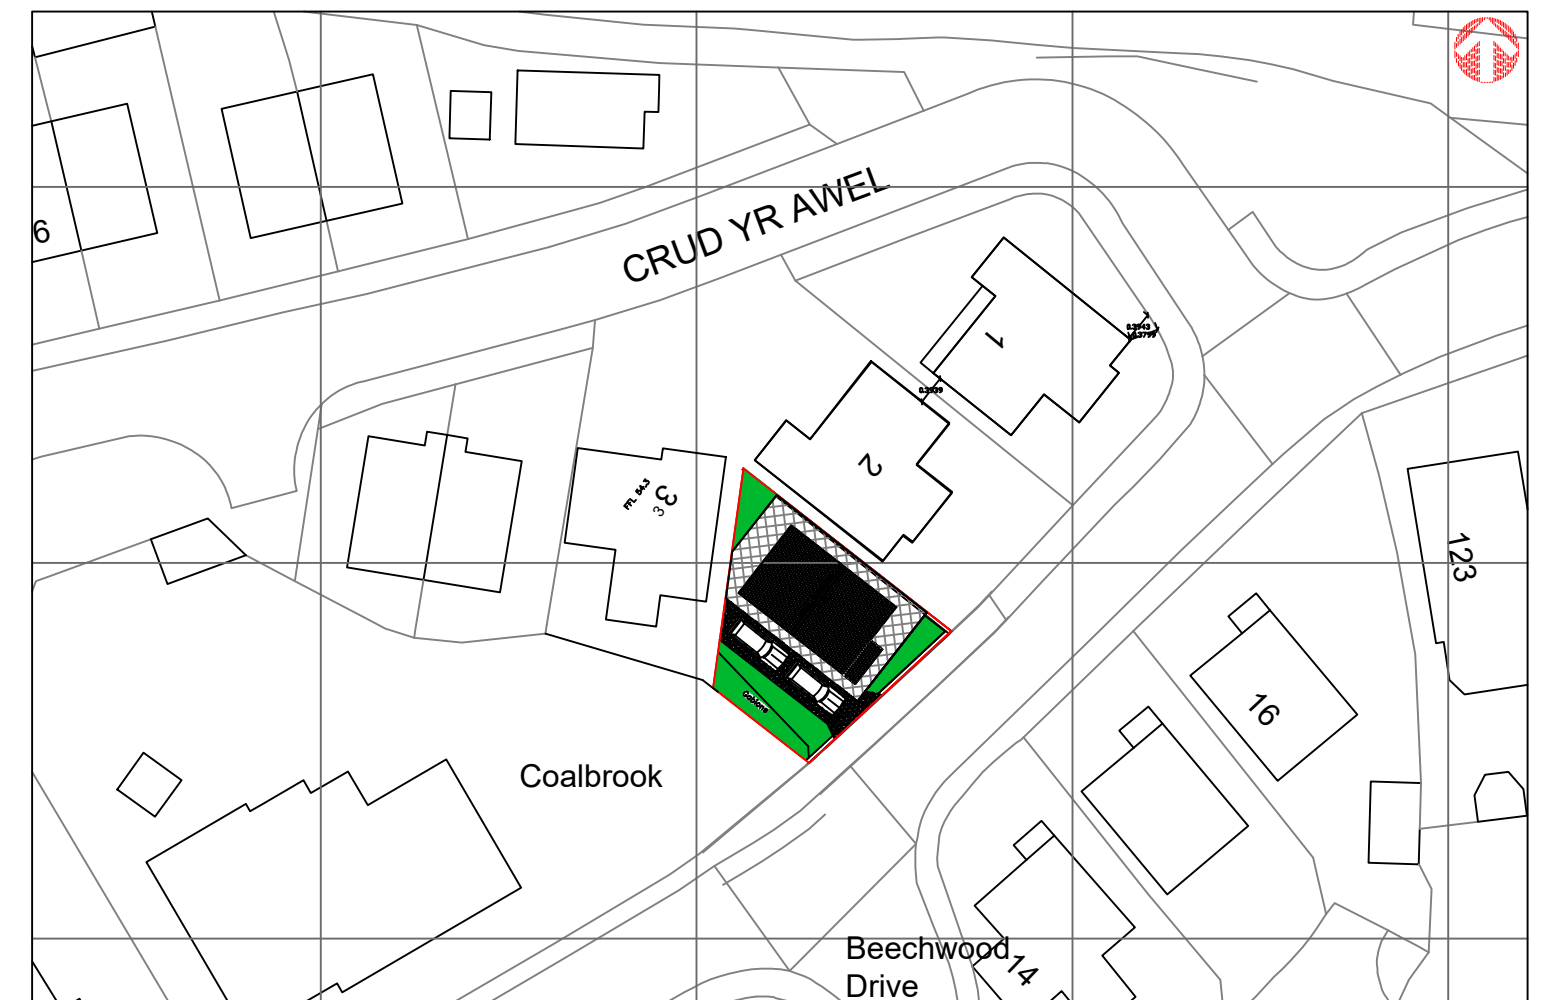
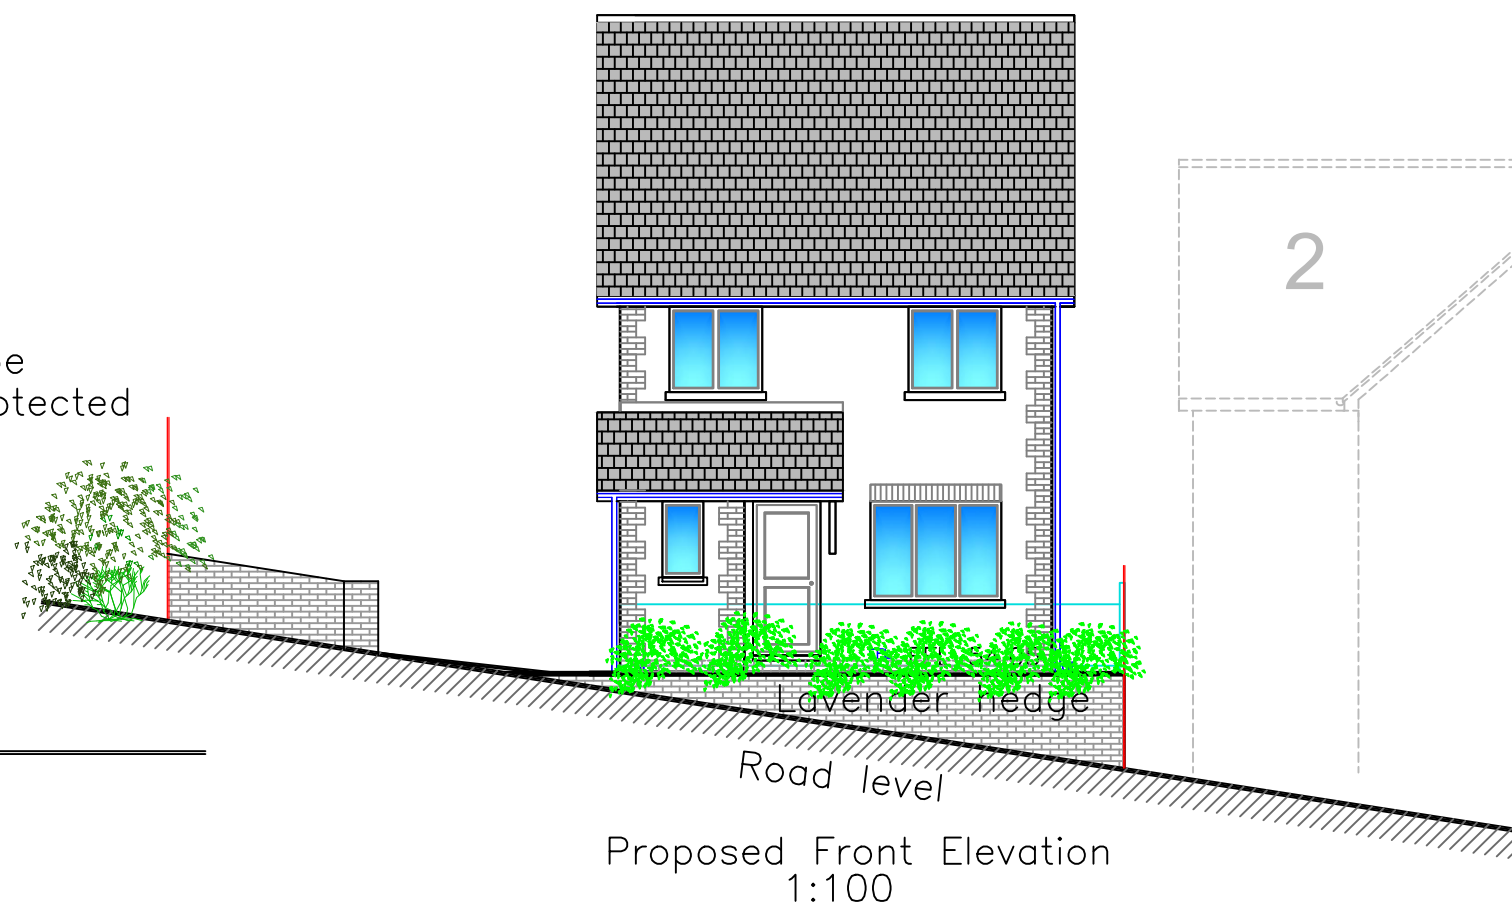
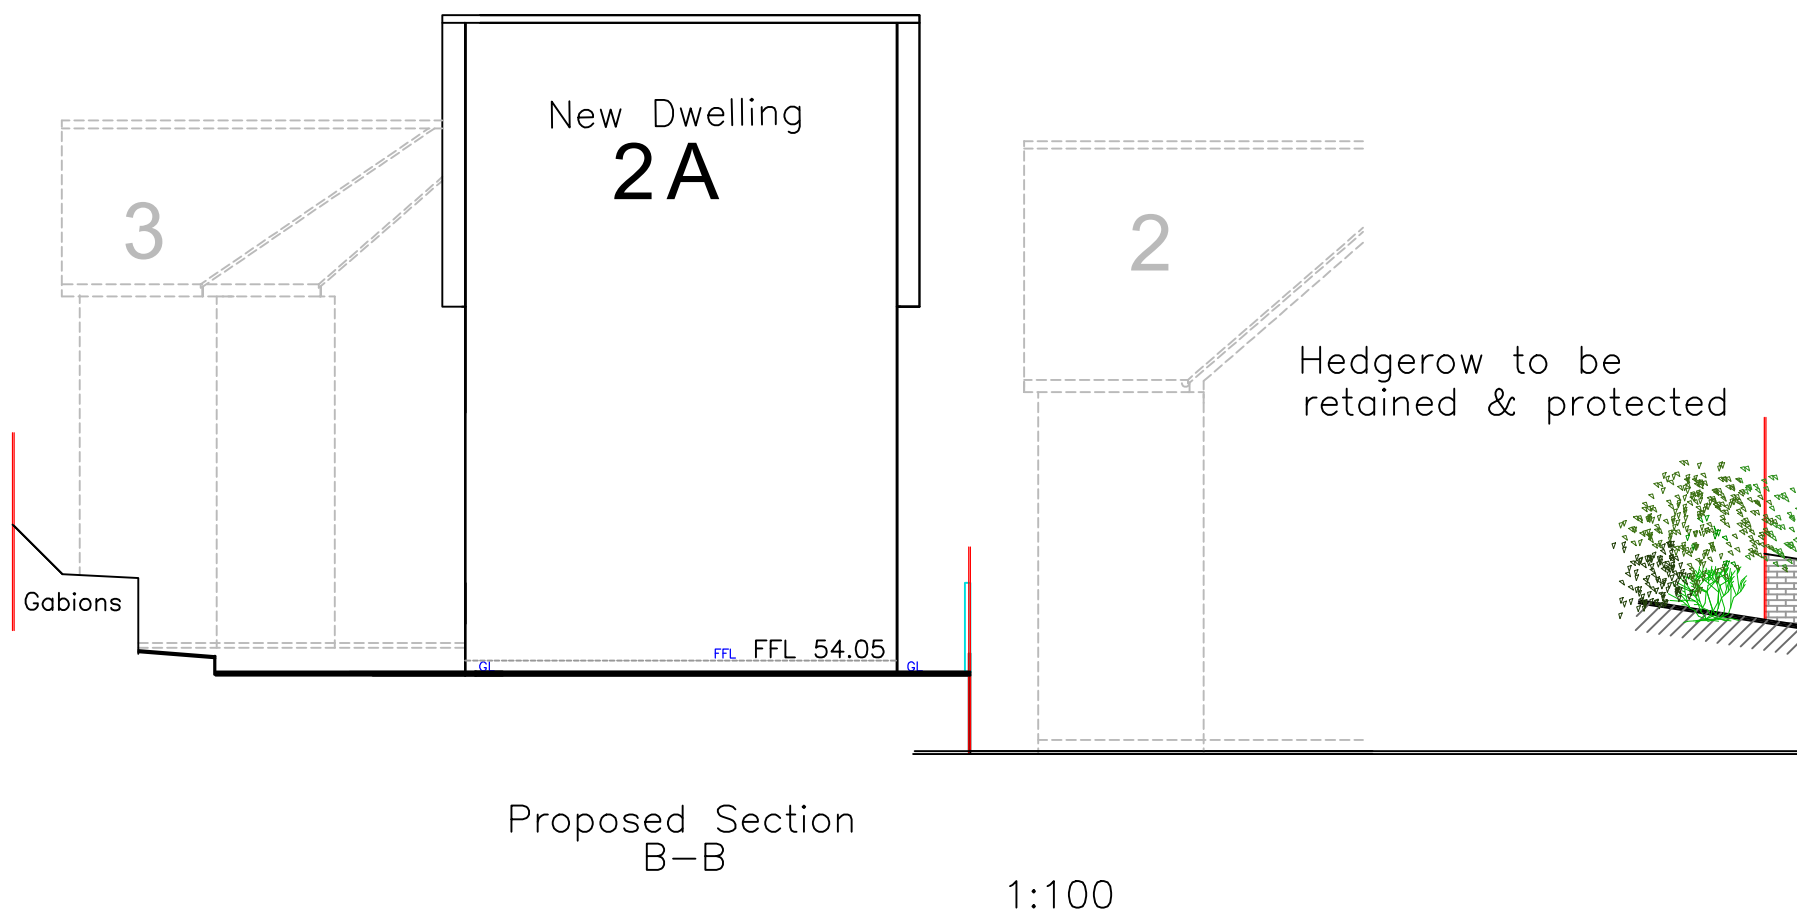
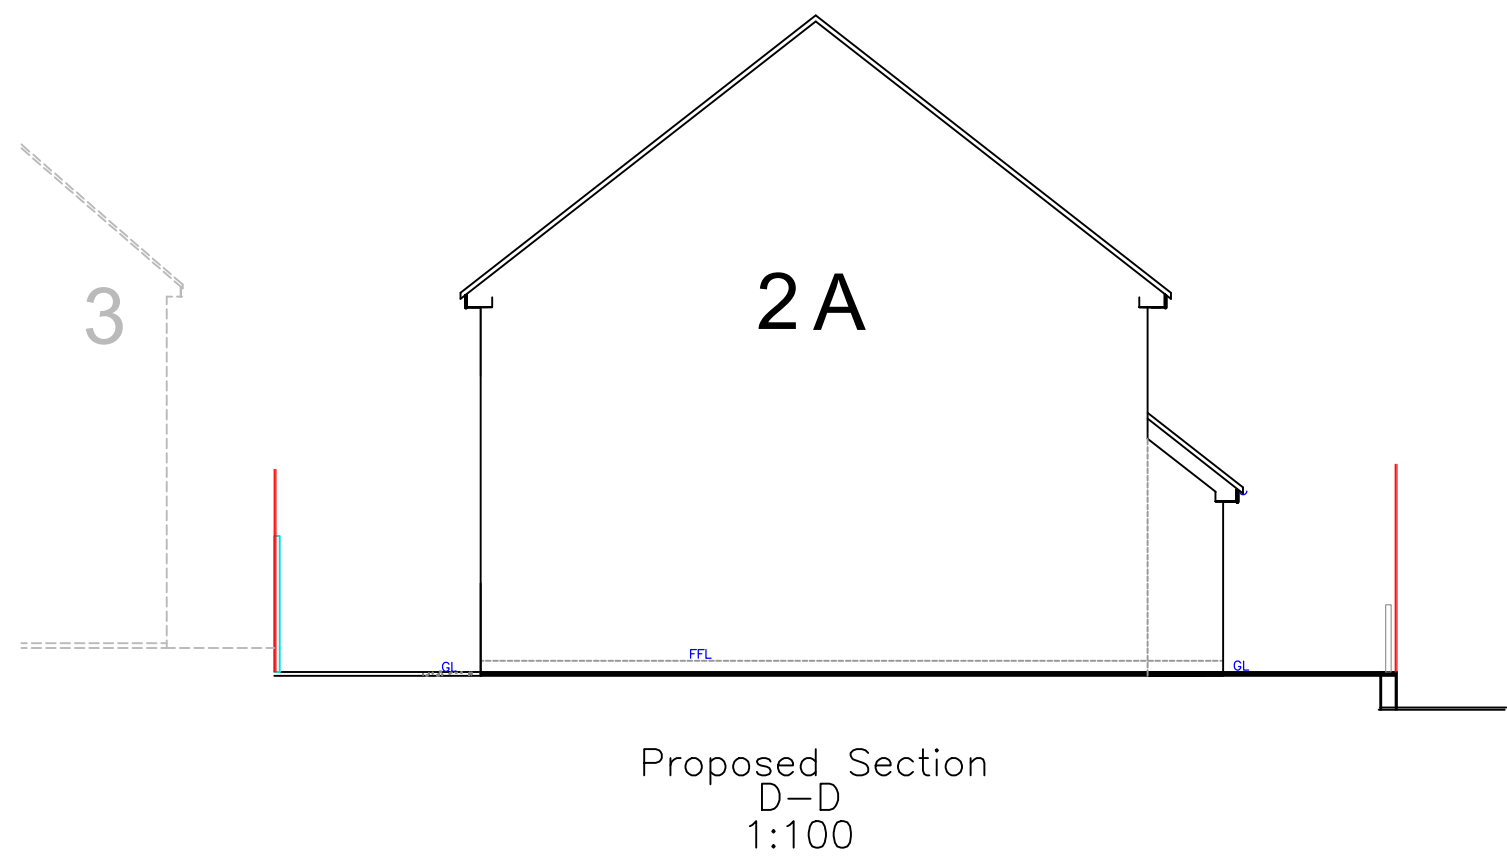


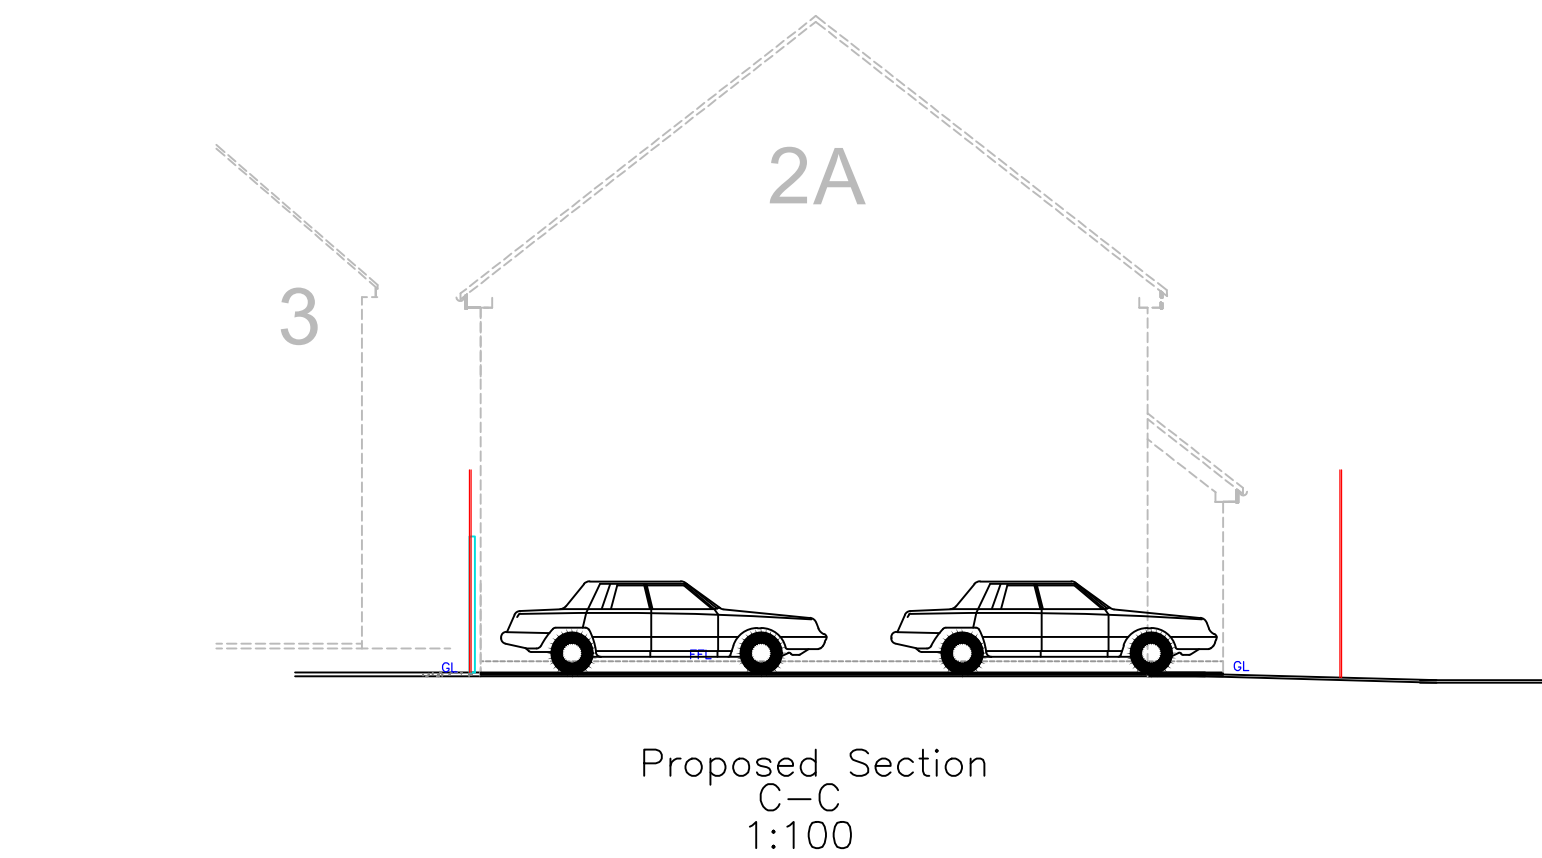

N.B.
All dimensions are
between structural components

Notice needs to be served regarding
THE PARTY WALL ACT i.e.
Excavation of adjacent founds

Materials:	
Roof:	Slate substitute matching existing
External walls:	Fined down silk wall render in cream colour matching existing
Windows/Doors:	White uPVC matching existing
Fascia/RWG's:	White uPVC matching existing
Boundary:	Face brick Staffordshire Blue matching existing with close boarded timber fence
Drive:	Charcoal Apex pavours

 Utopia Design Architectural Services		
Utopia Design Architectural Services		
Building Planning Application Support		
Paul Thomas: BSc (Hons)		
Tel: 01685 559230. Mob: 07908 725065		
Issued Only for Purpose Indicated		
Drawing Status: FOR PLANNING PURPOSES ONLY		
Address	New Plot Crud Yr Awel Heogerrig Merthyr Tydfil CF48 1SA	
Project		
Proposed New 3 Bedroom Dwelling		
Drawn by	Date	Paper
PT	OCT 23	A2
Title	Scale	
	1:100 1:500	
	Drwg No	
Proposed Block Plan & Elevation		Crud Yr Awel 2A 03A