
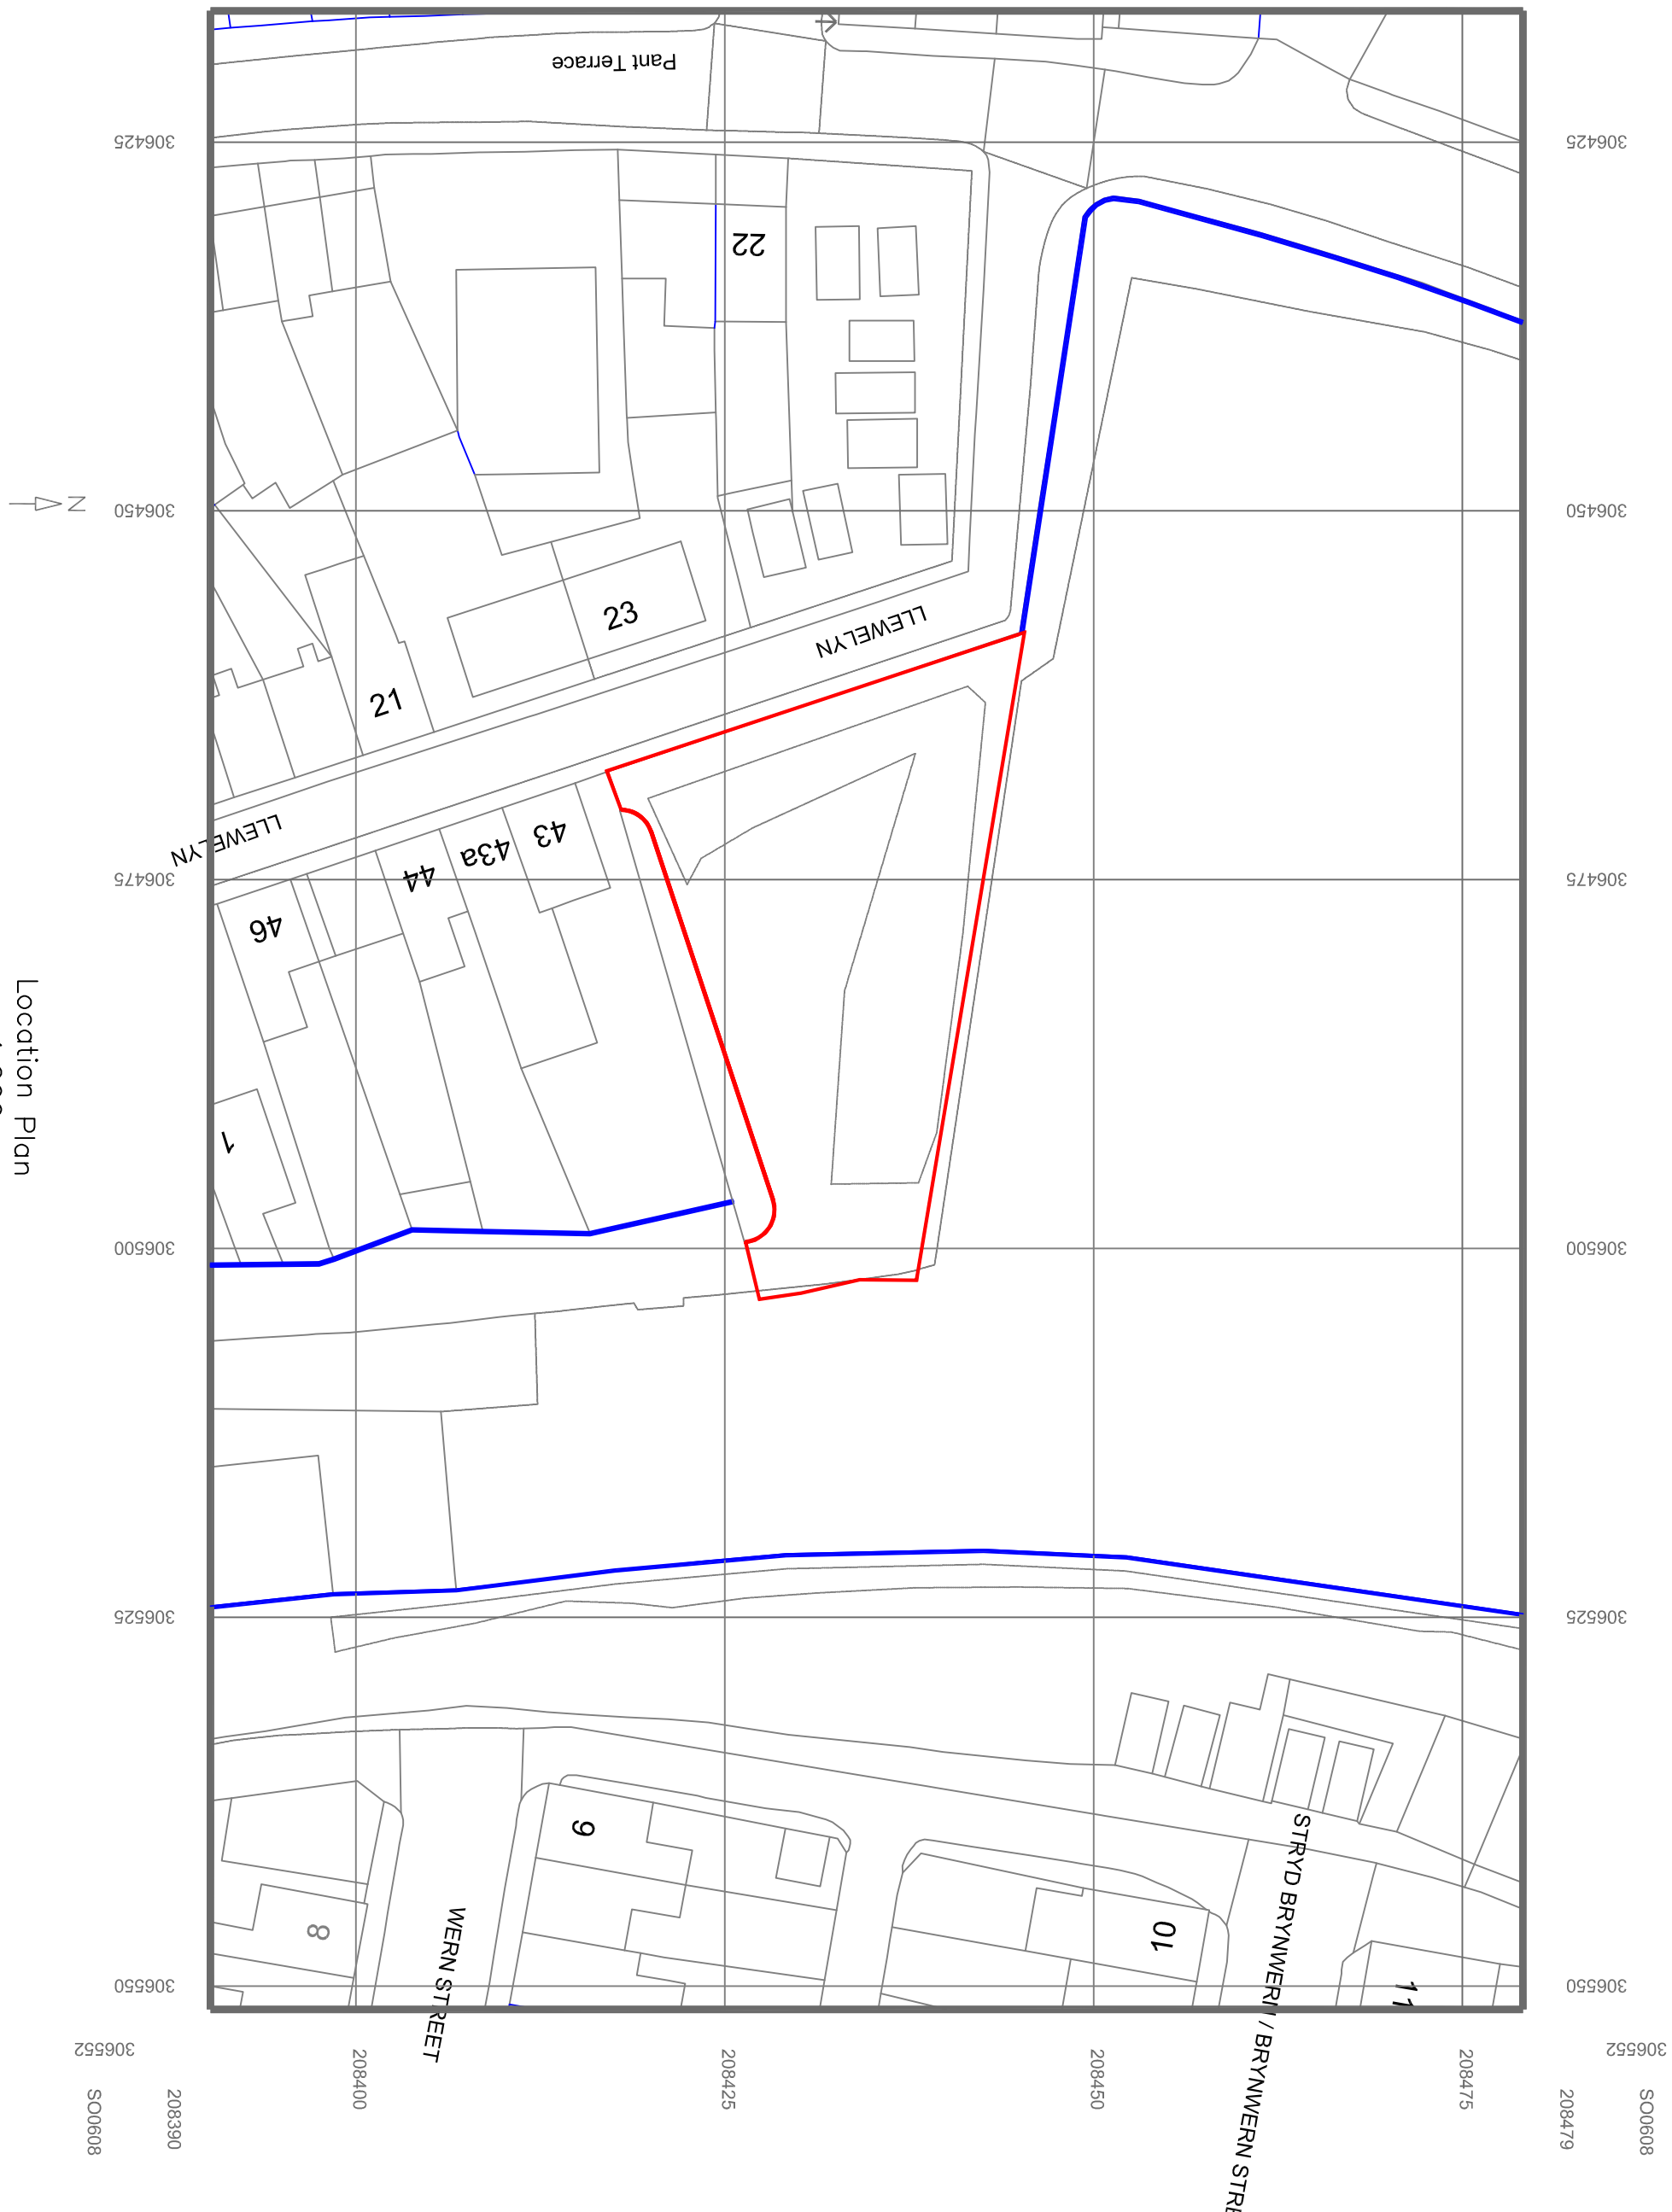
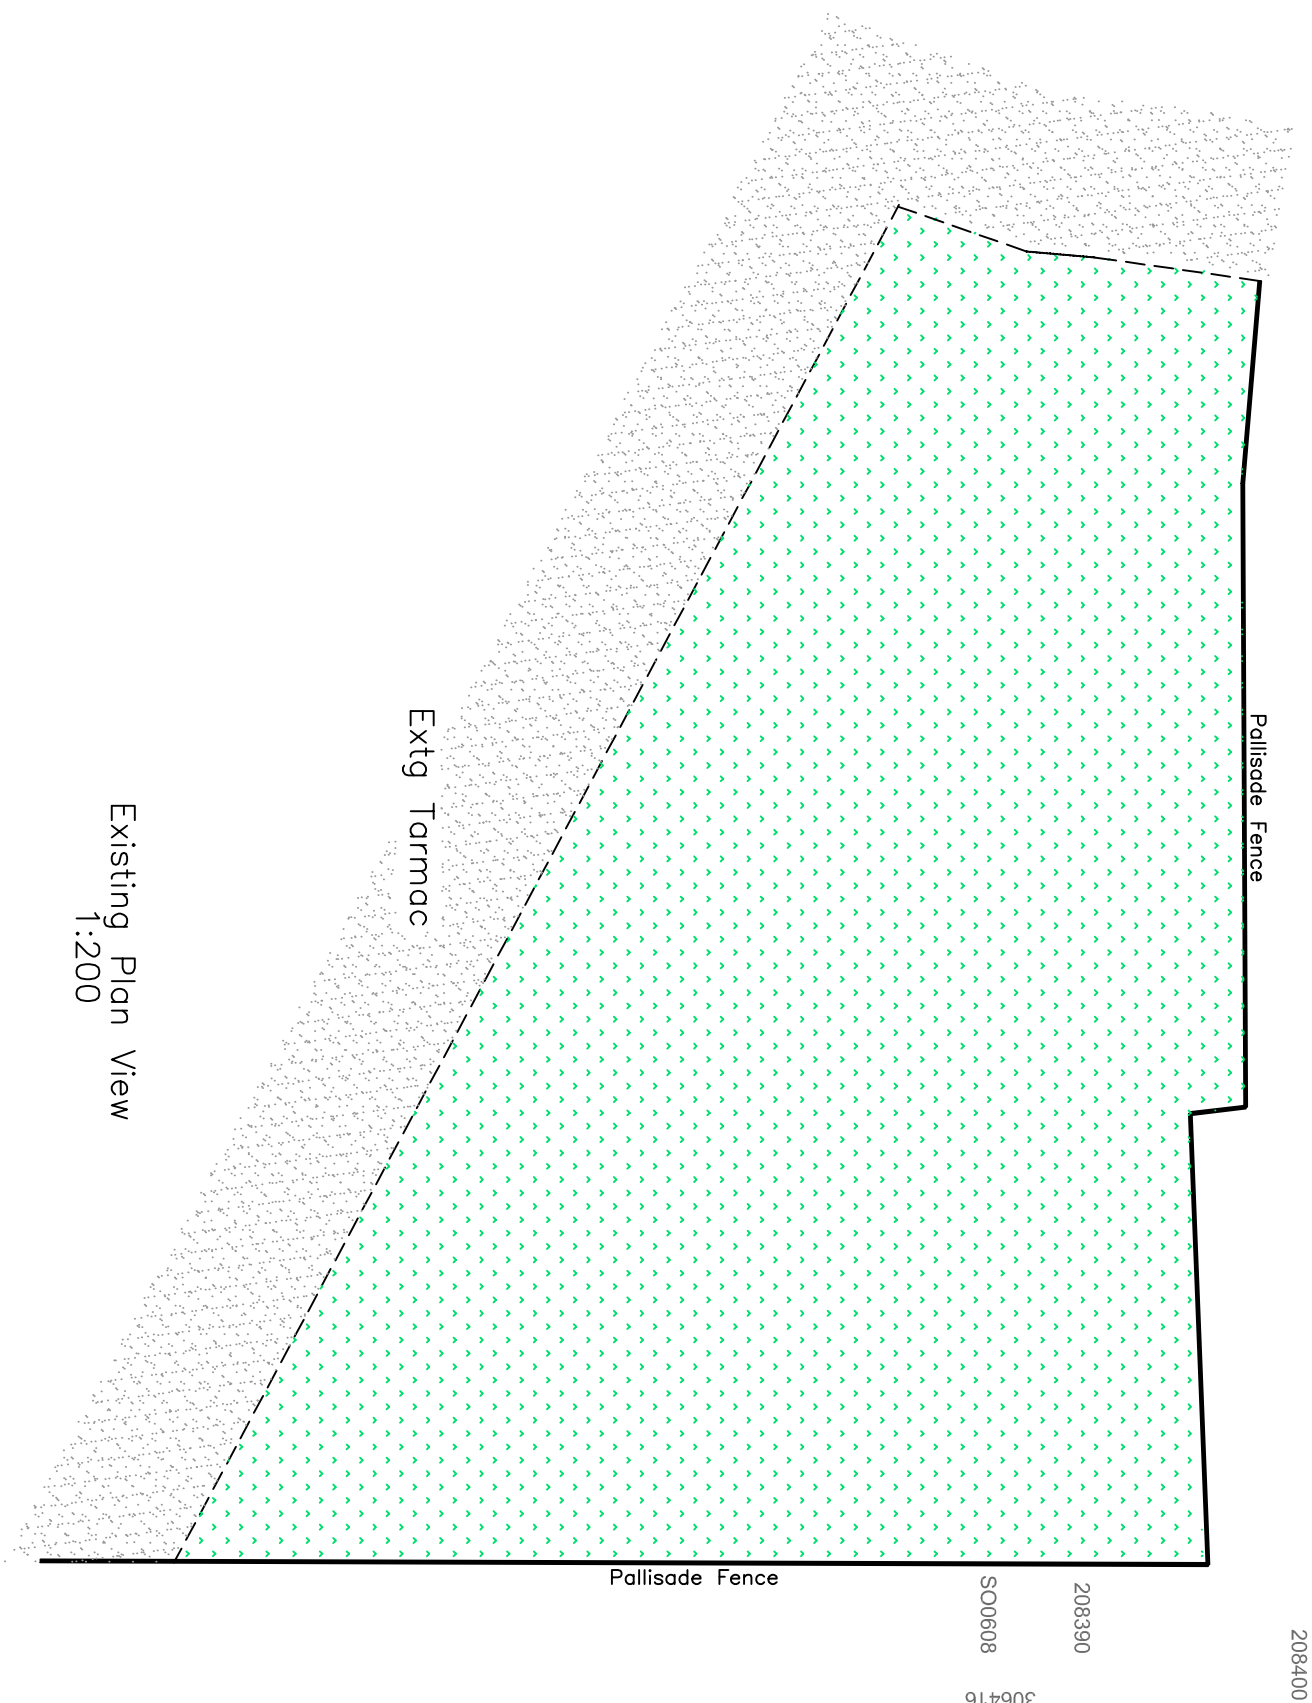


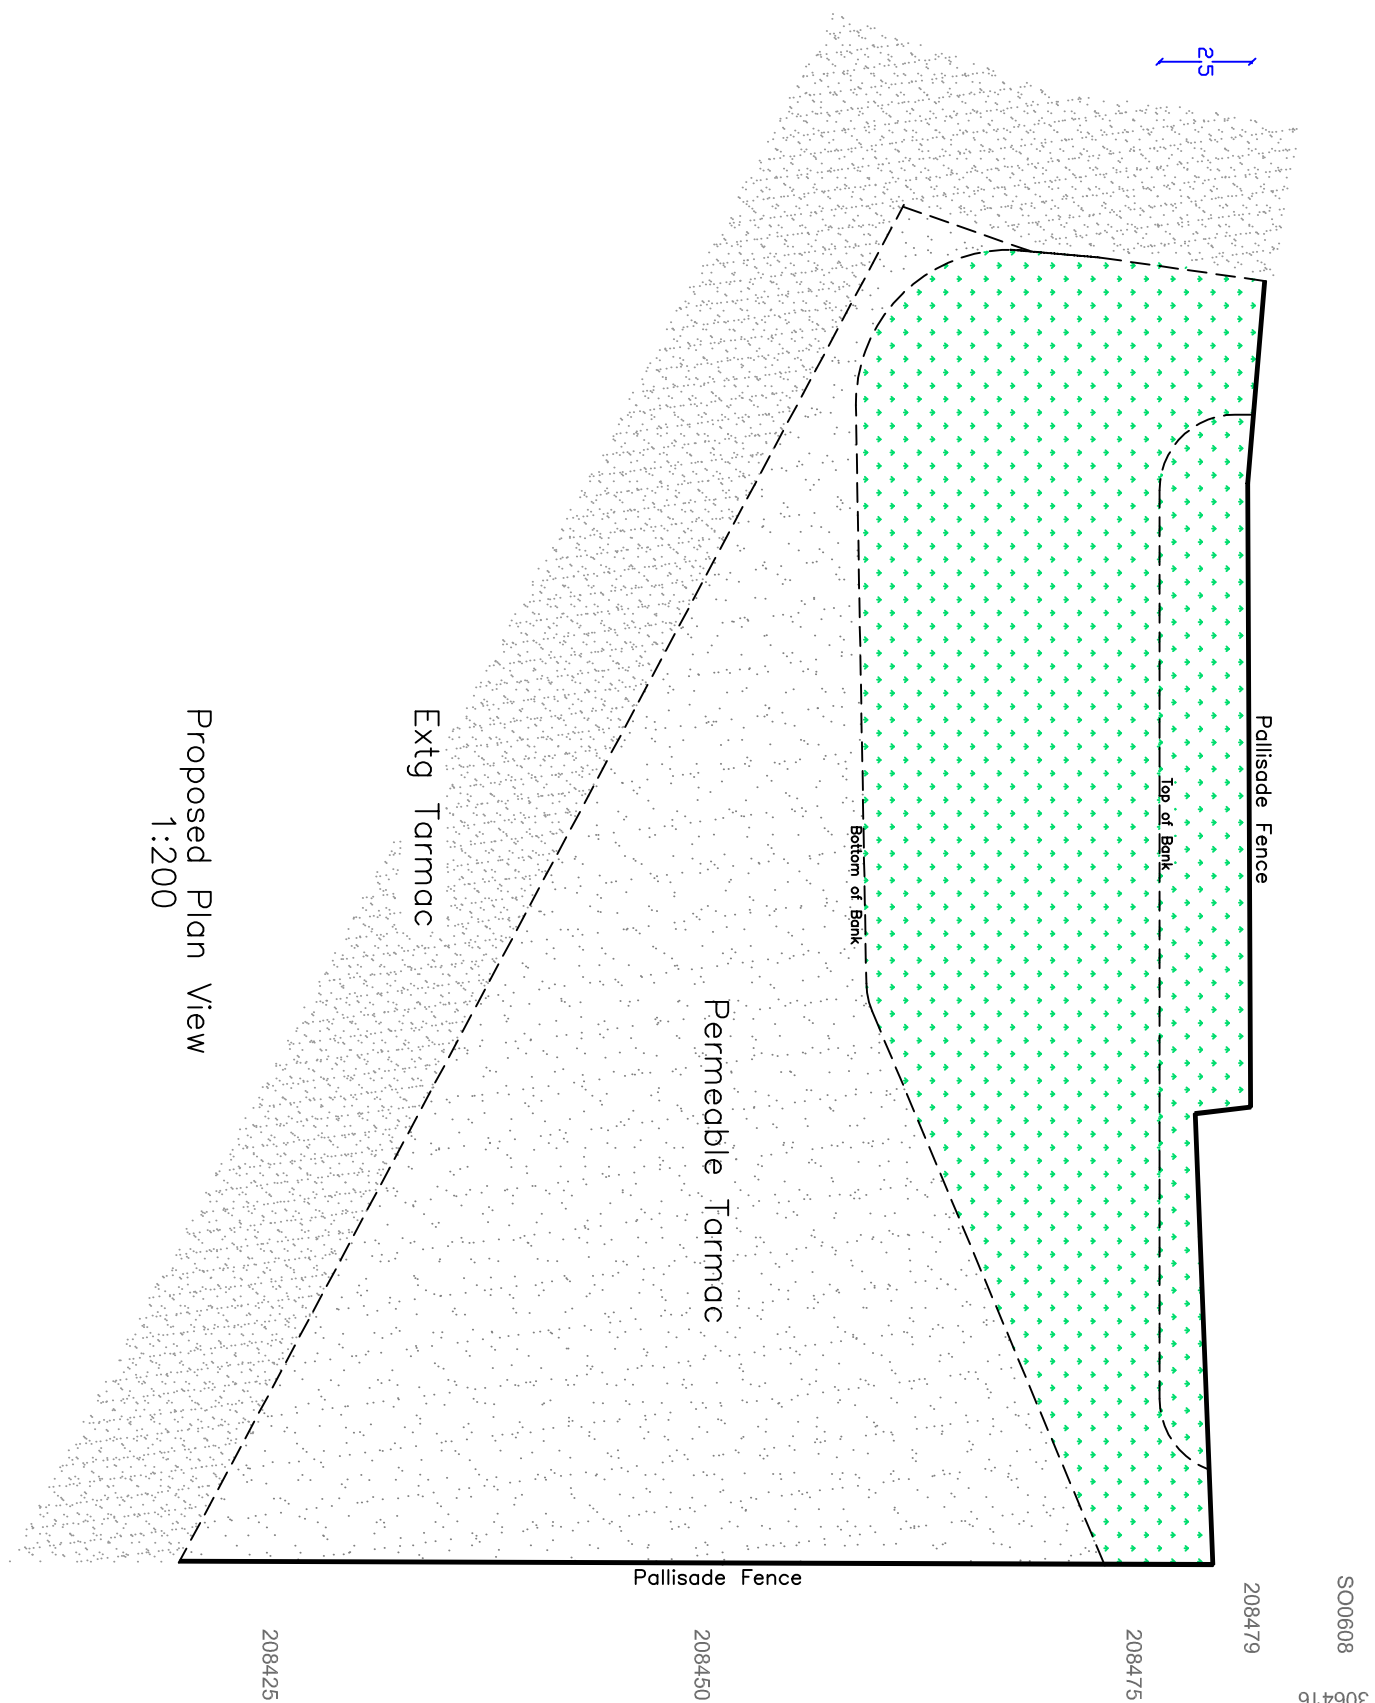

© Crown copyright 2021 Ordnance Survey 100053143

N.B.
All dimensions and sewer runs to be checked on site by contractor before work begins

	
Issued Only for Purpose Indicated	
Drawing Status: FOR PLANNING PURPOSES ONLY	
Client: MMA Red Barrel House Pant Road, Dowlais Merthyr Tydfil CF48 3SH	
Project: Removal of Elevated Ground to Create Parking Area	
Drawn by	Paper
PT	A2
Date	
04.01.2021	
Title	
Scale	
1:200	
Drawg No	
Existing & Proposed Plans	
MMA 02	