




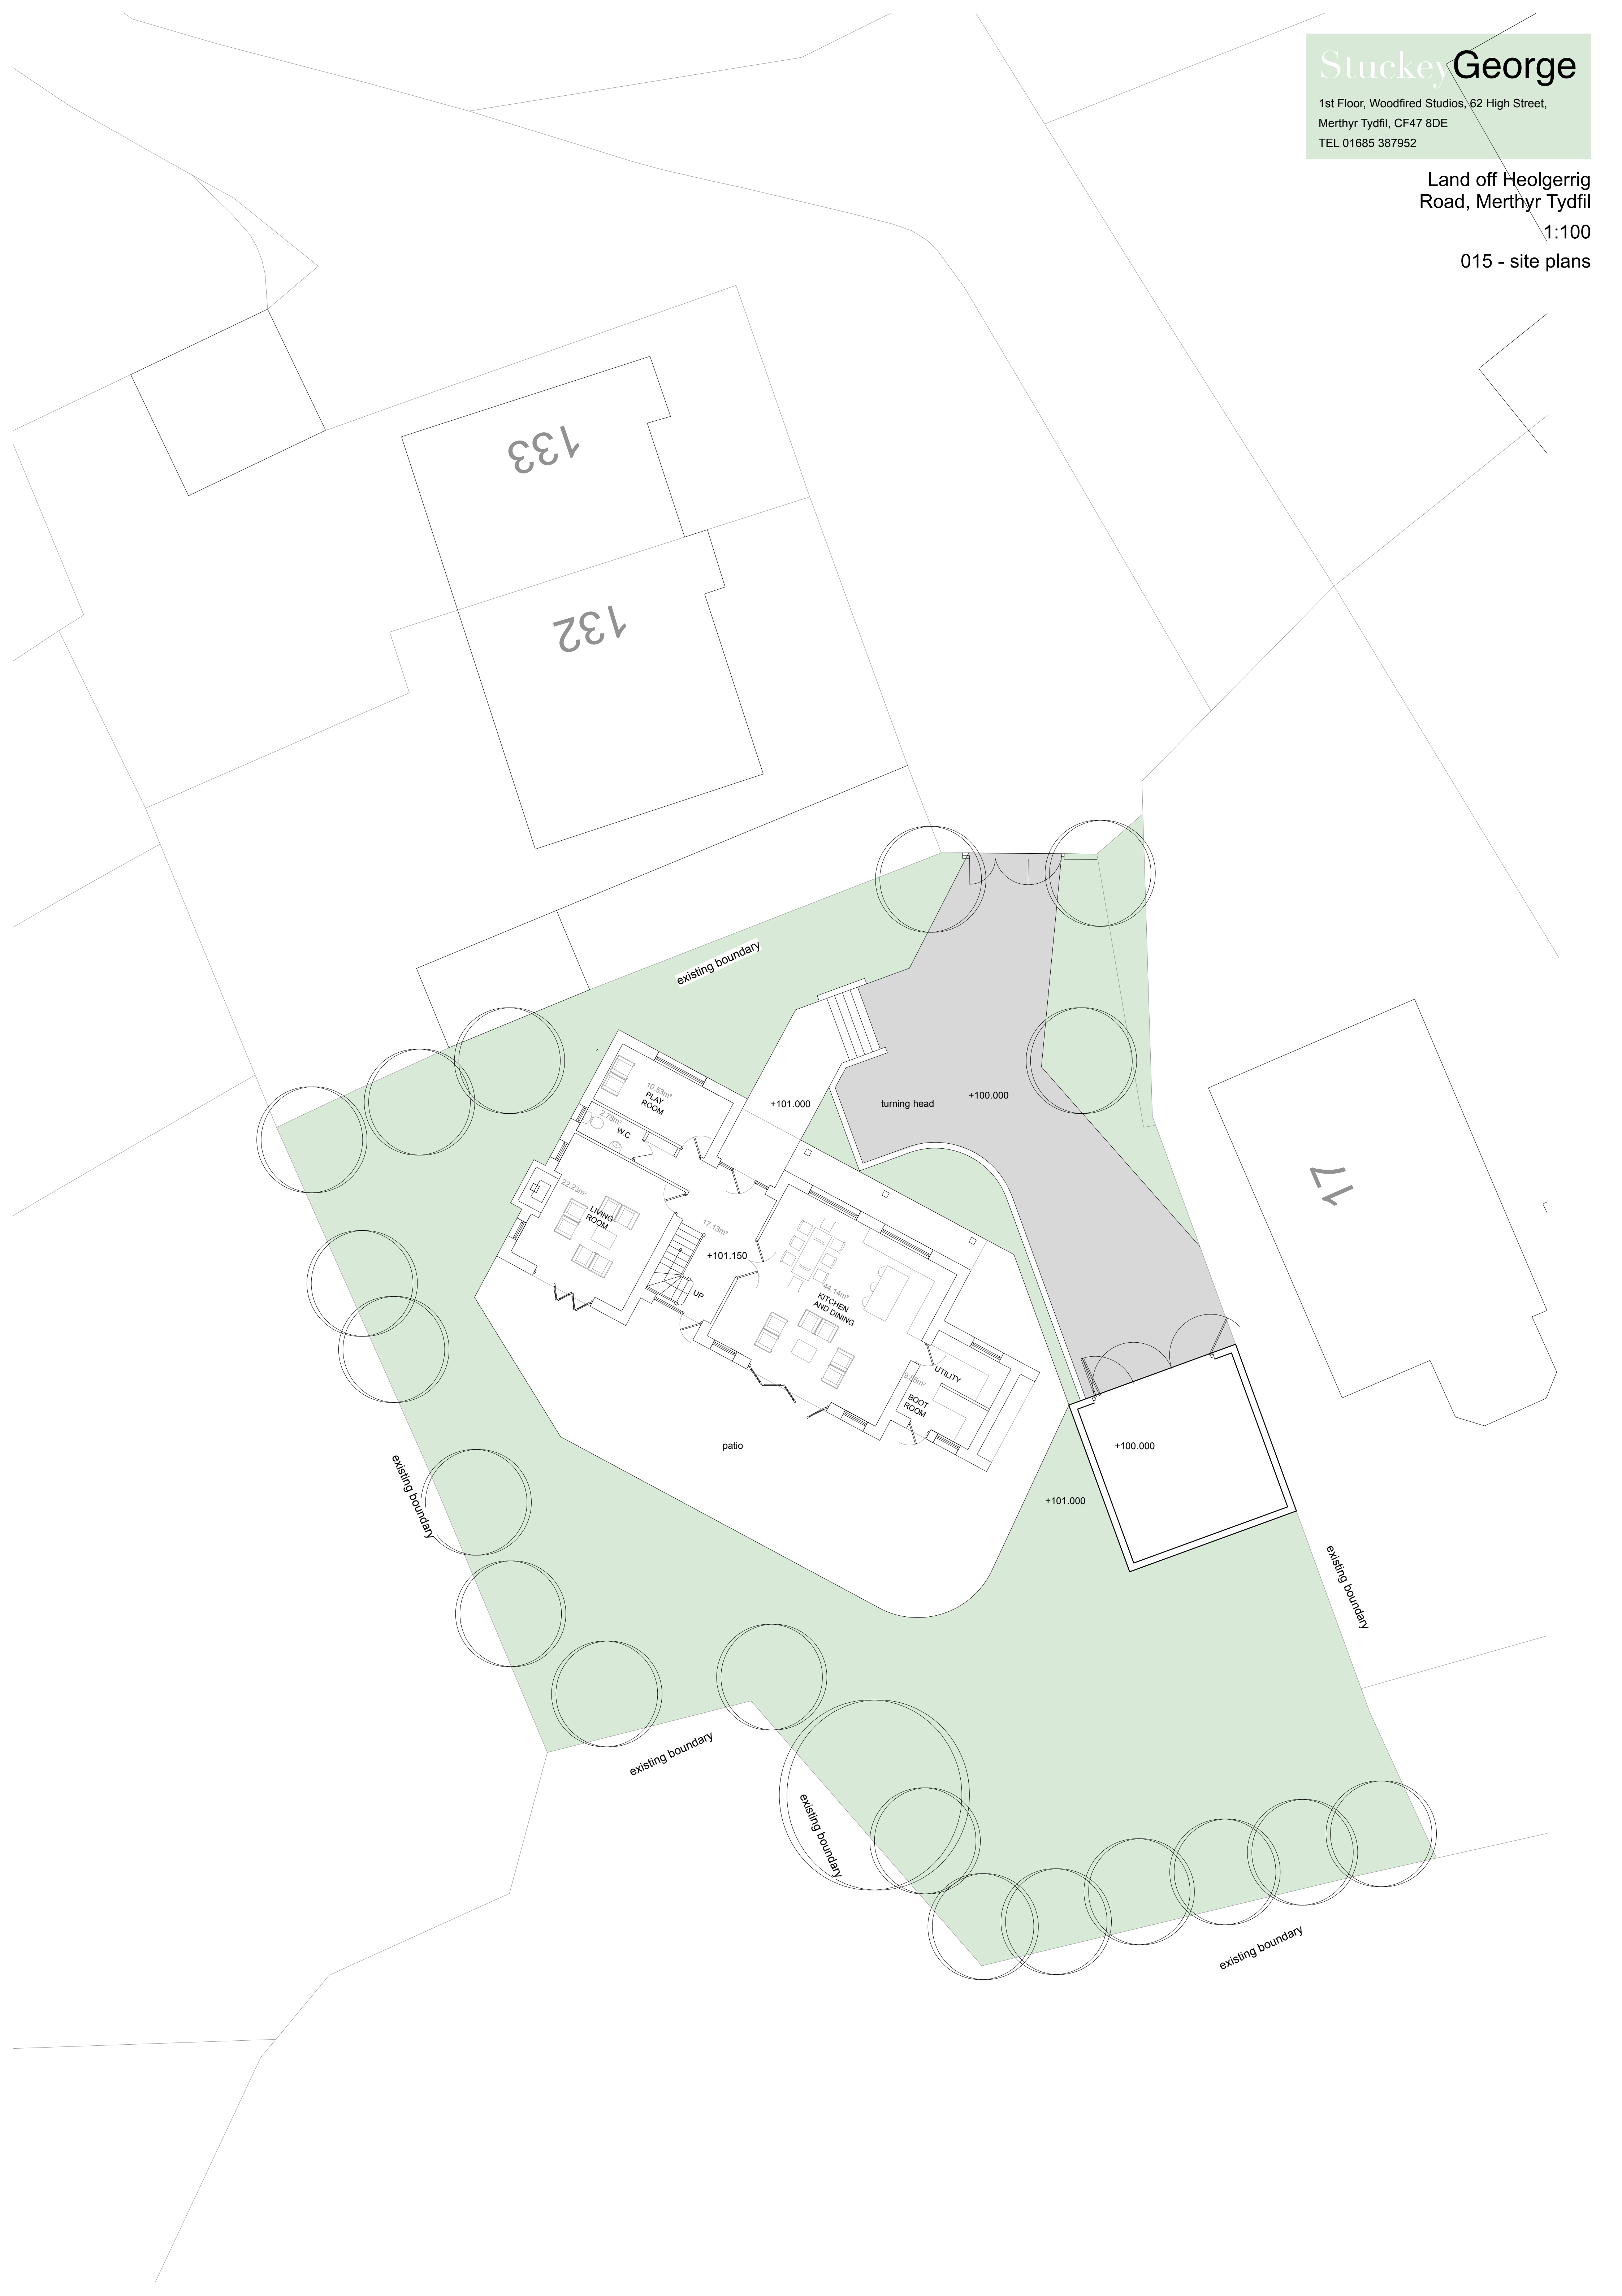

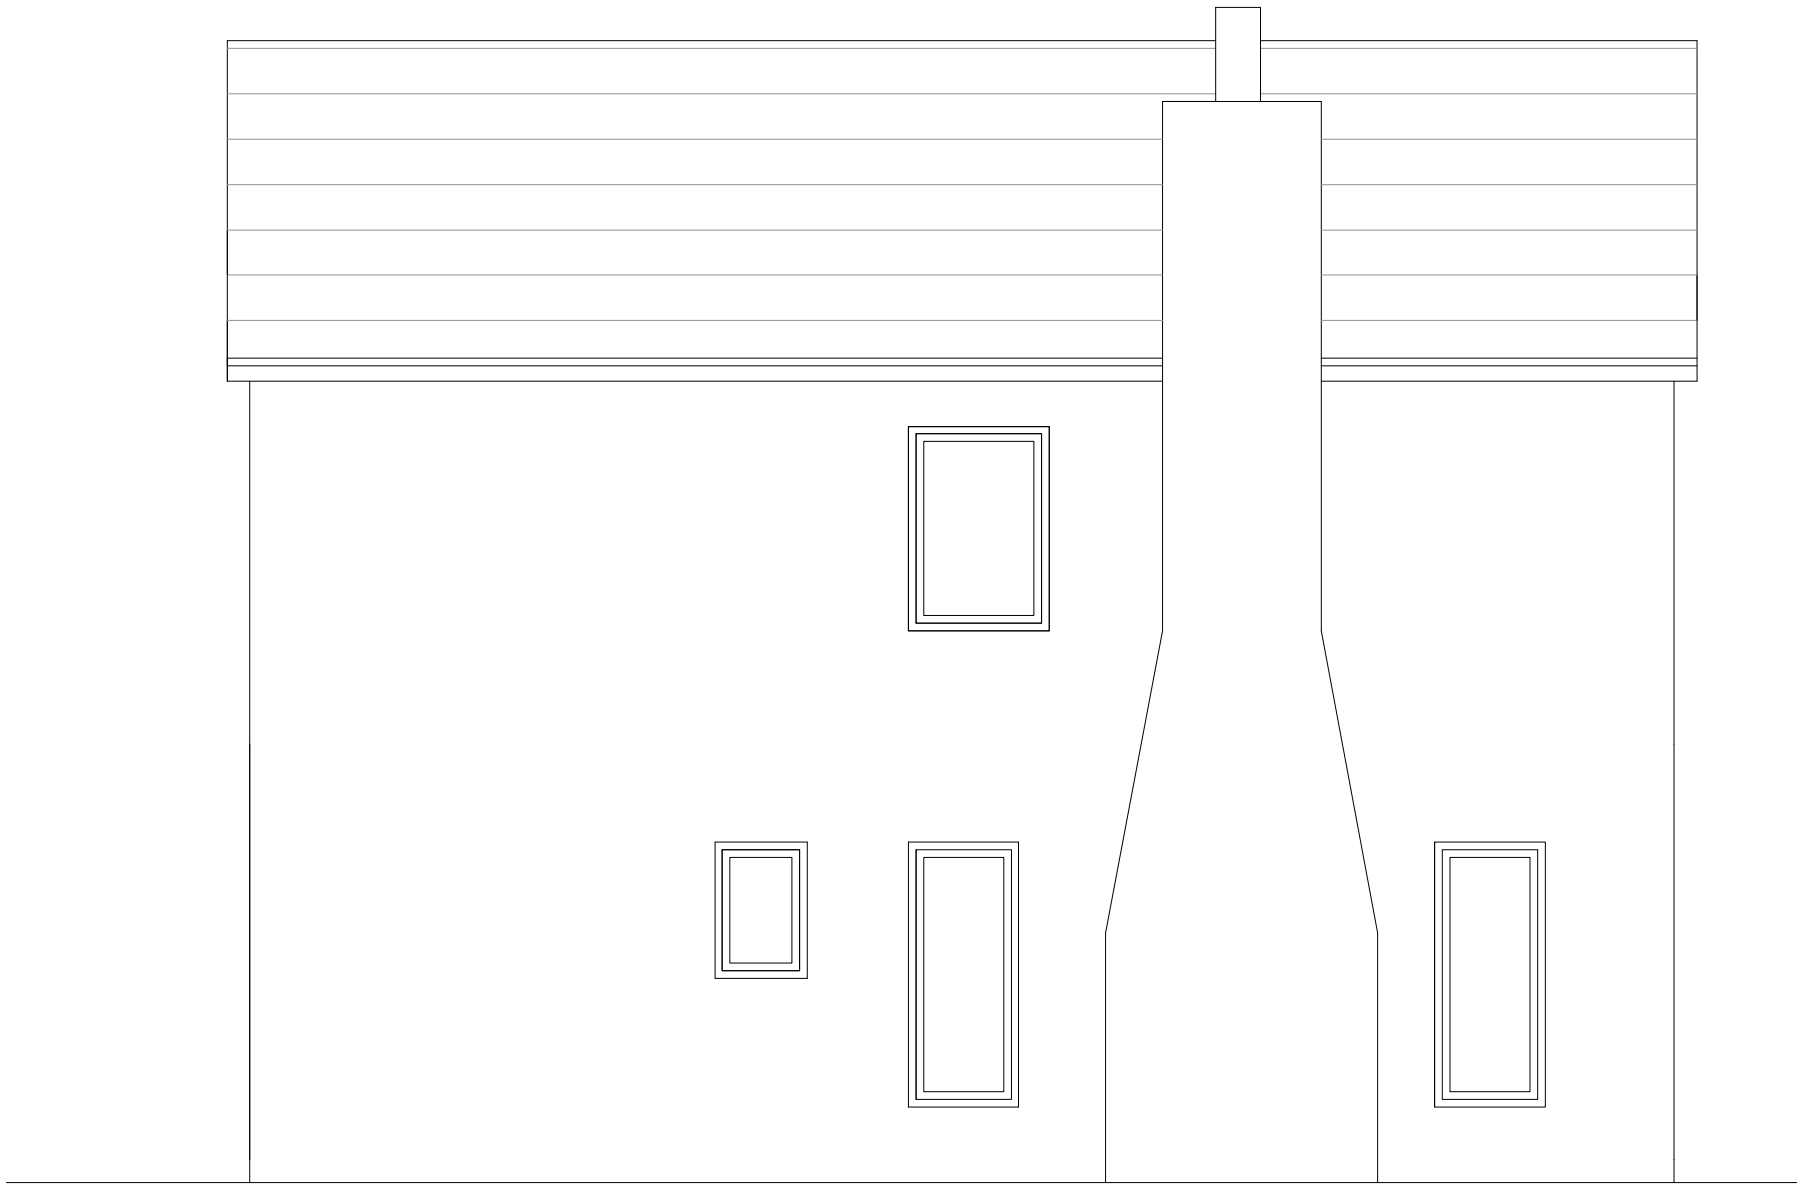

WEST ELEVATION 1:50

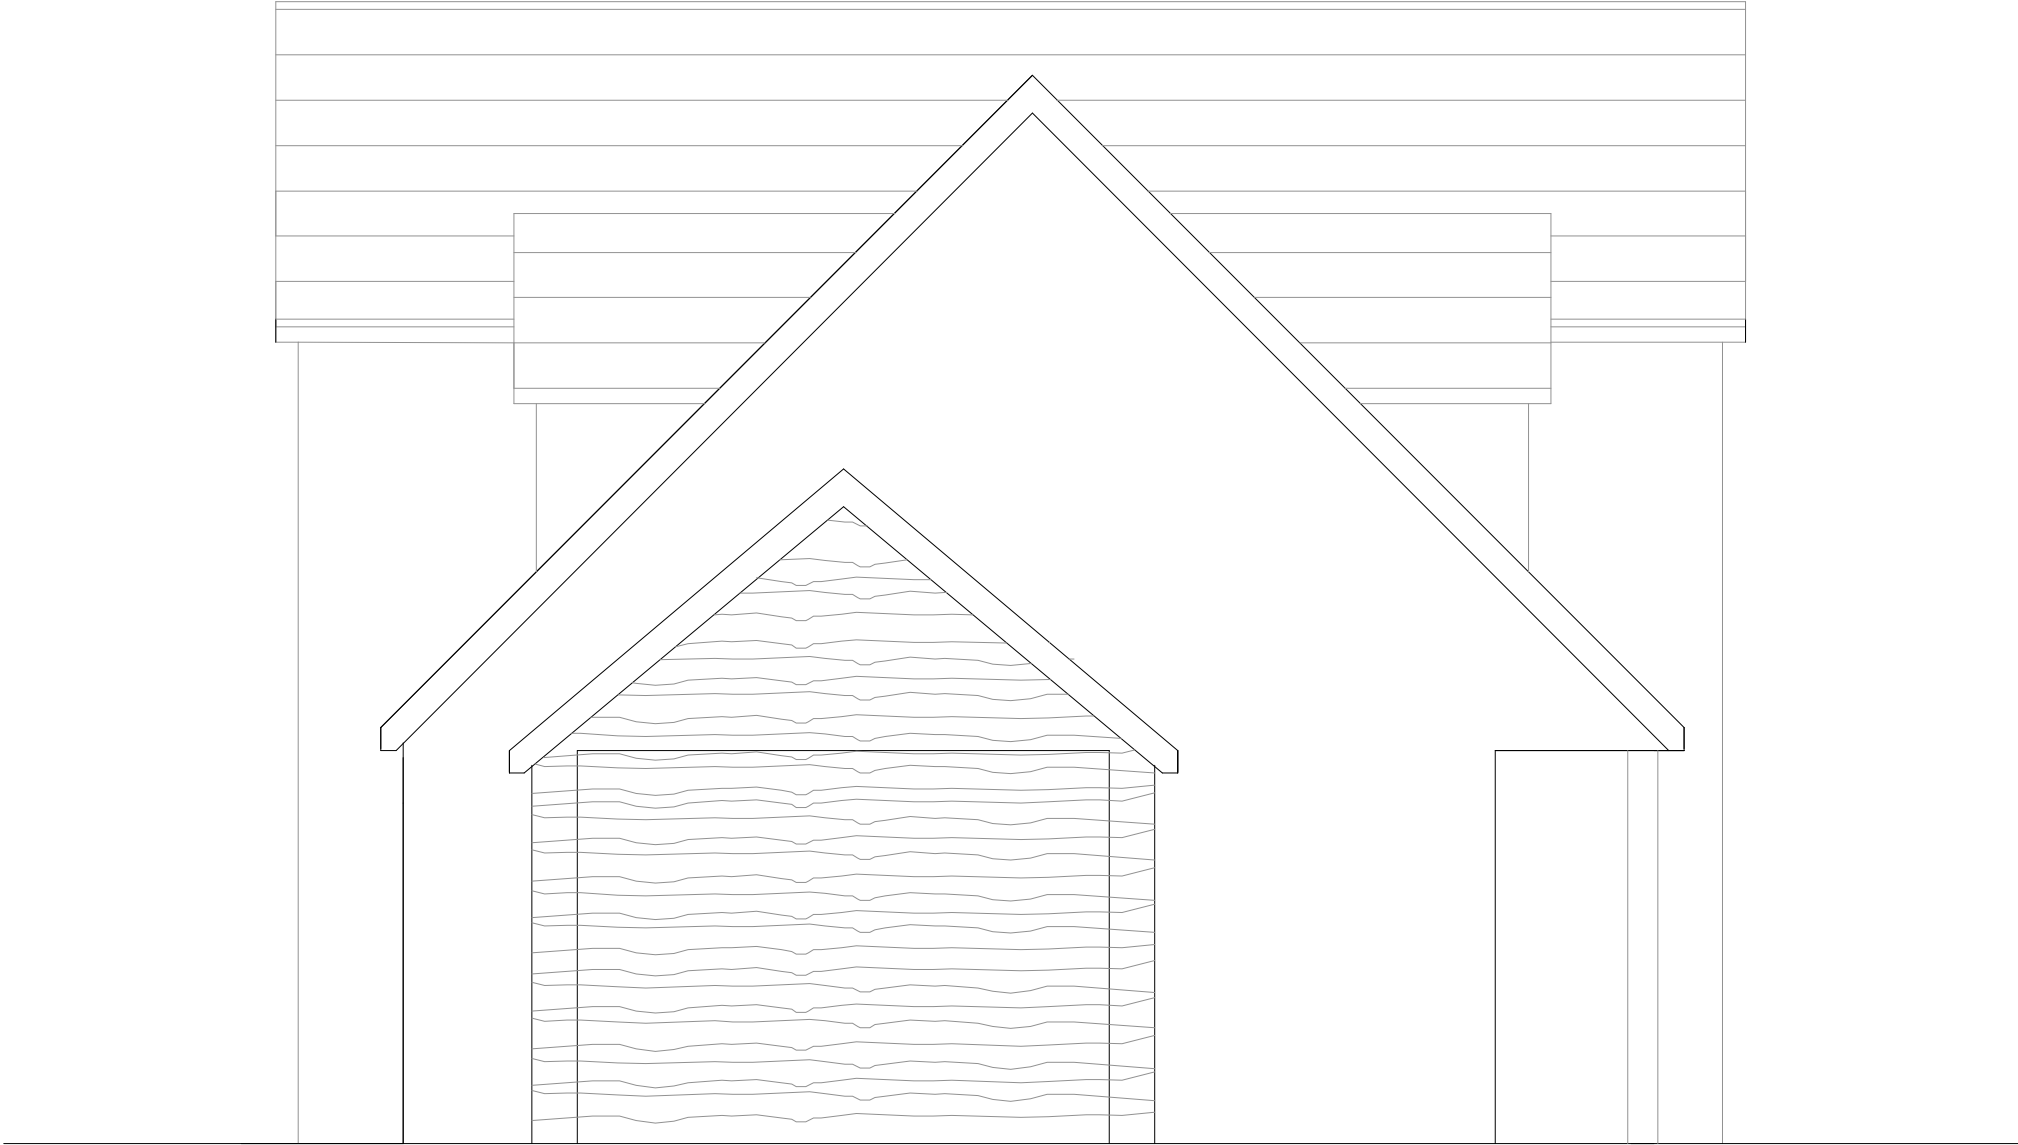


EAST ELEVATION 1:50




SECTION B-B 1:50




BACK ELEVATION 1:50

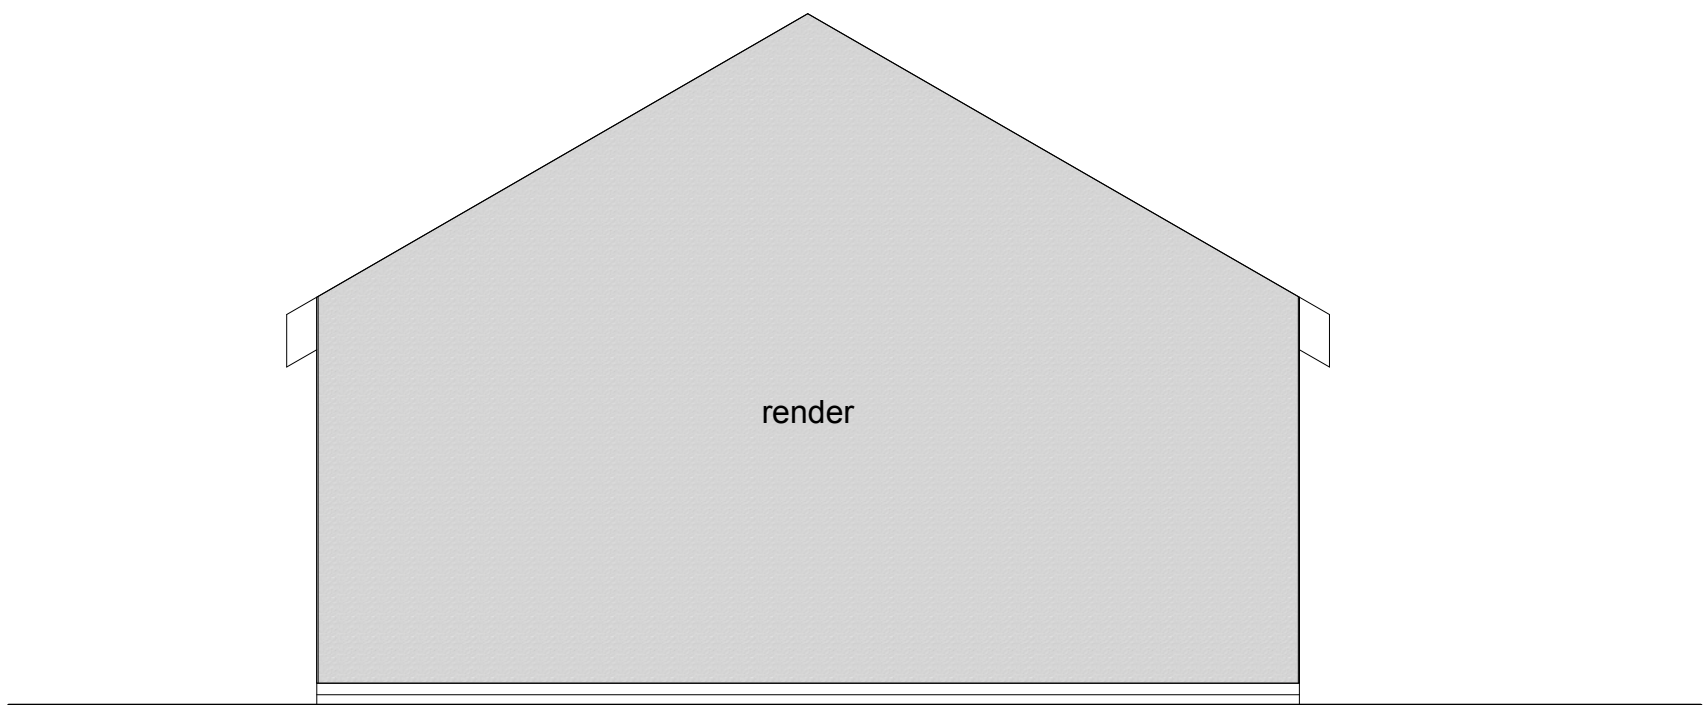


SIDE ELEVATION

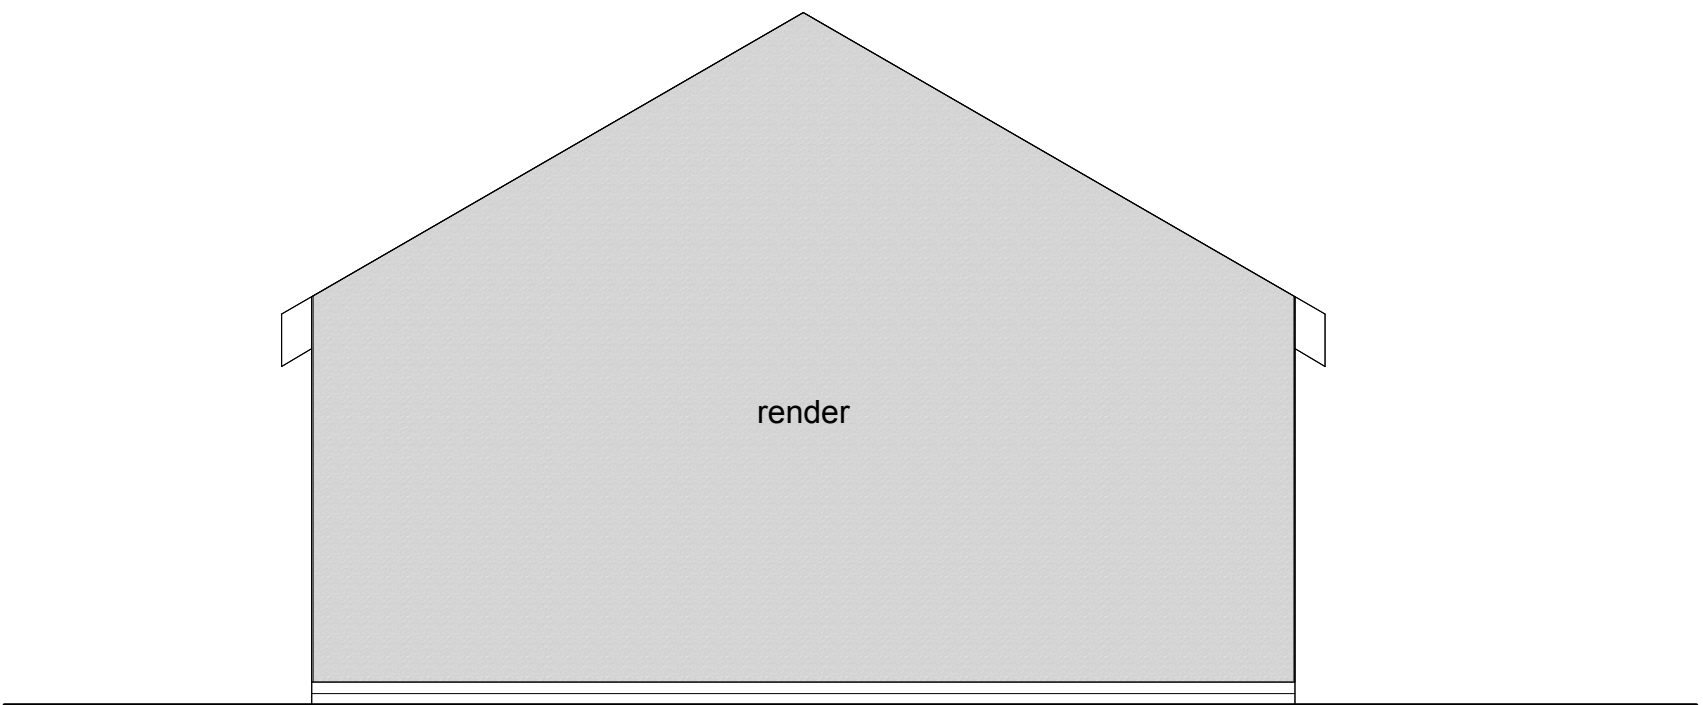


SIDE ELEVATION

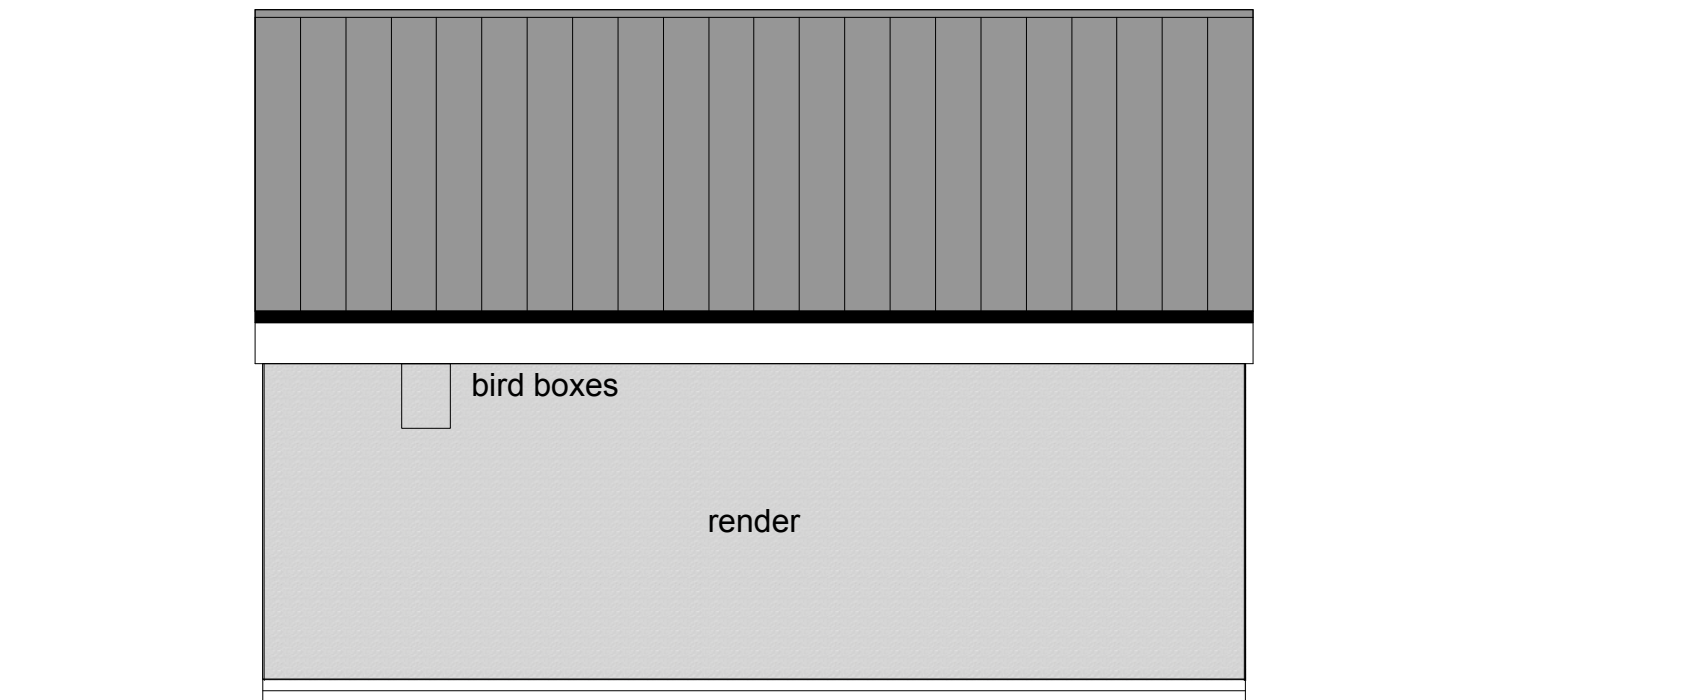


REAR ELEVATION

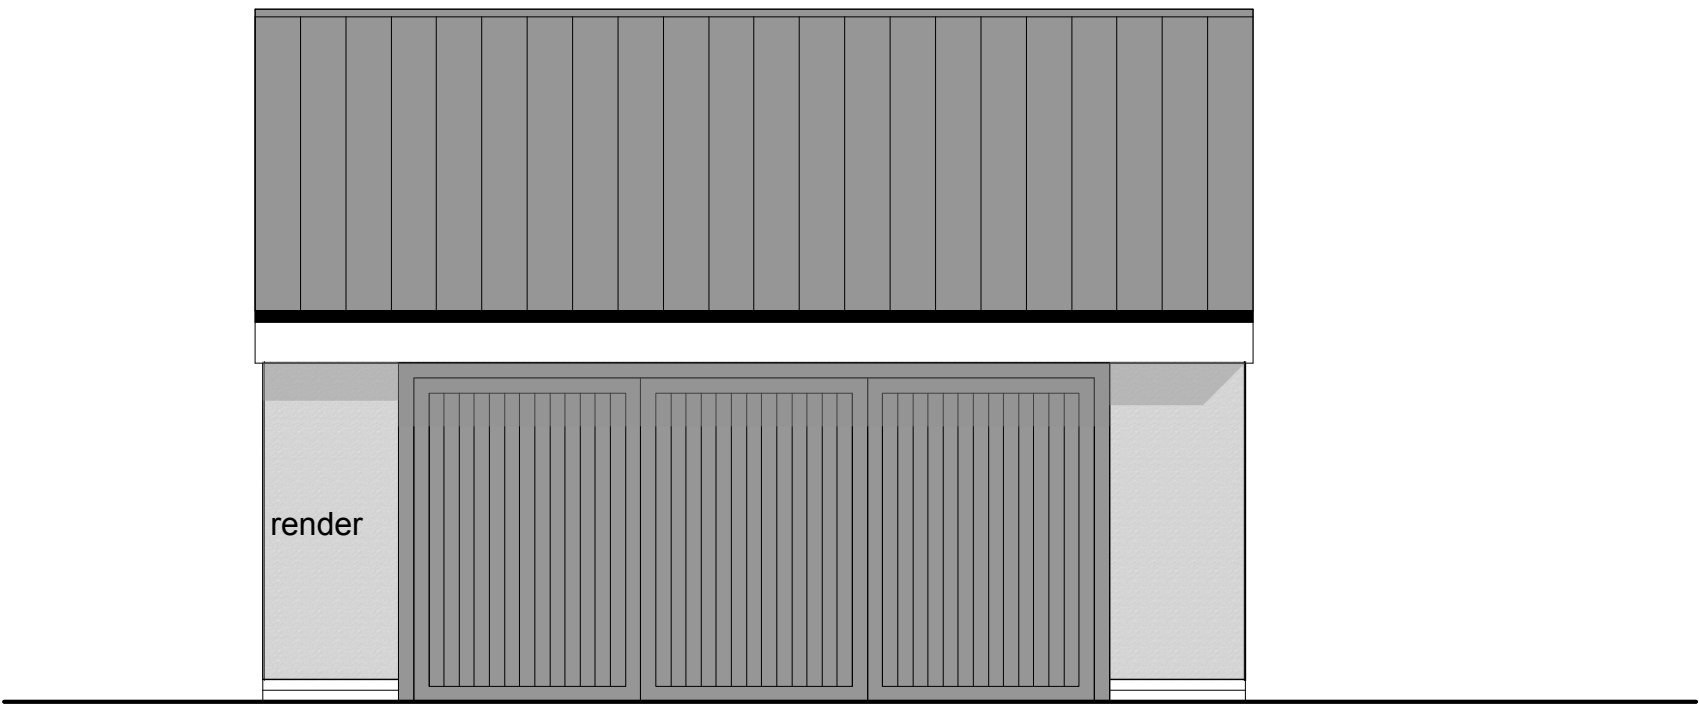

FRONT ELEVATION

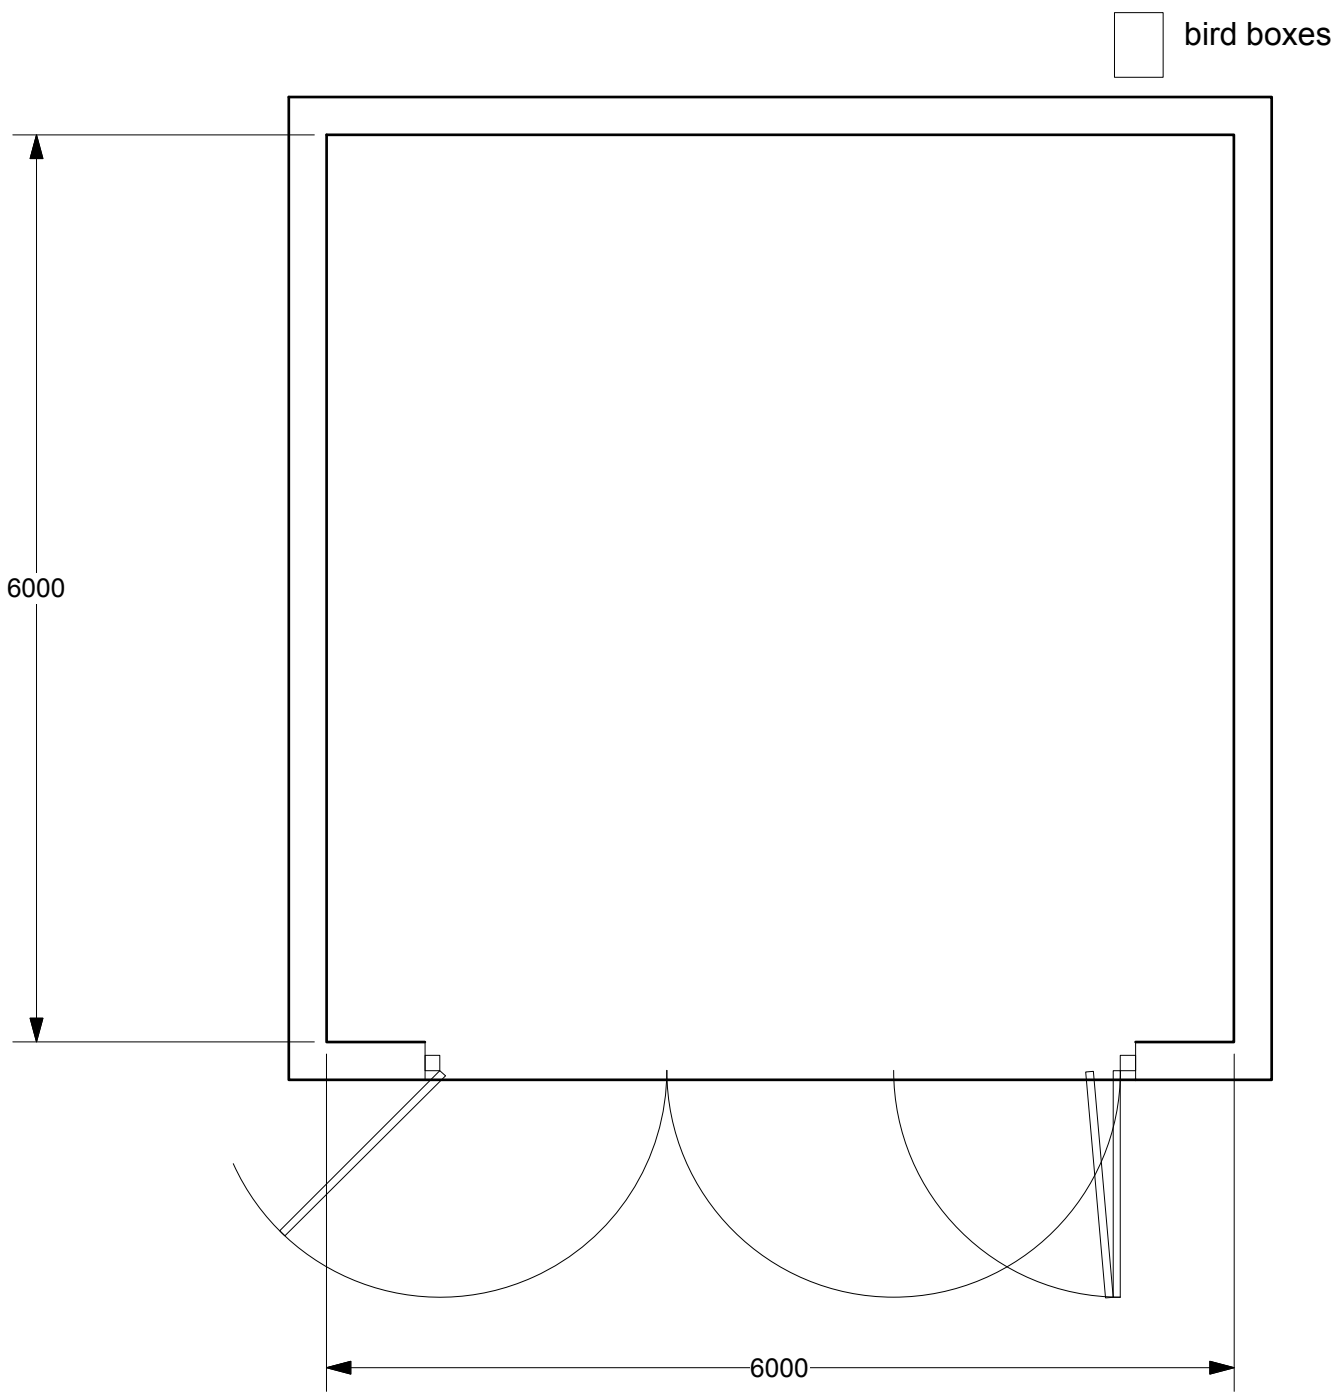


FLOOR PLAN

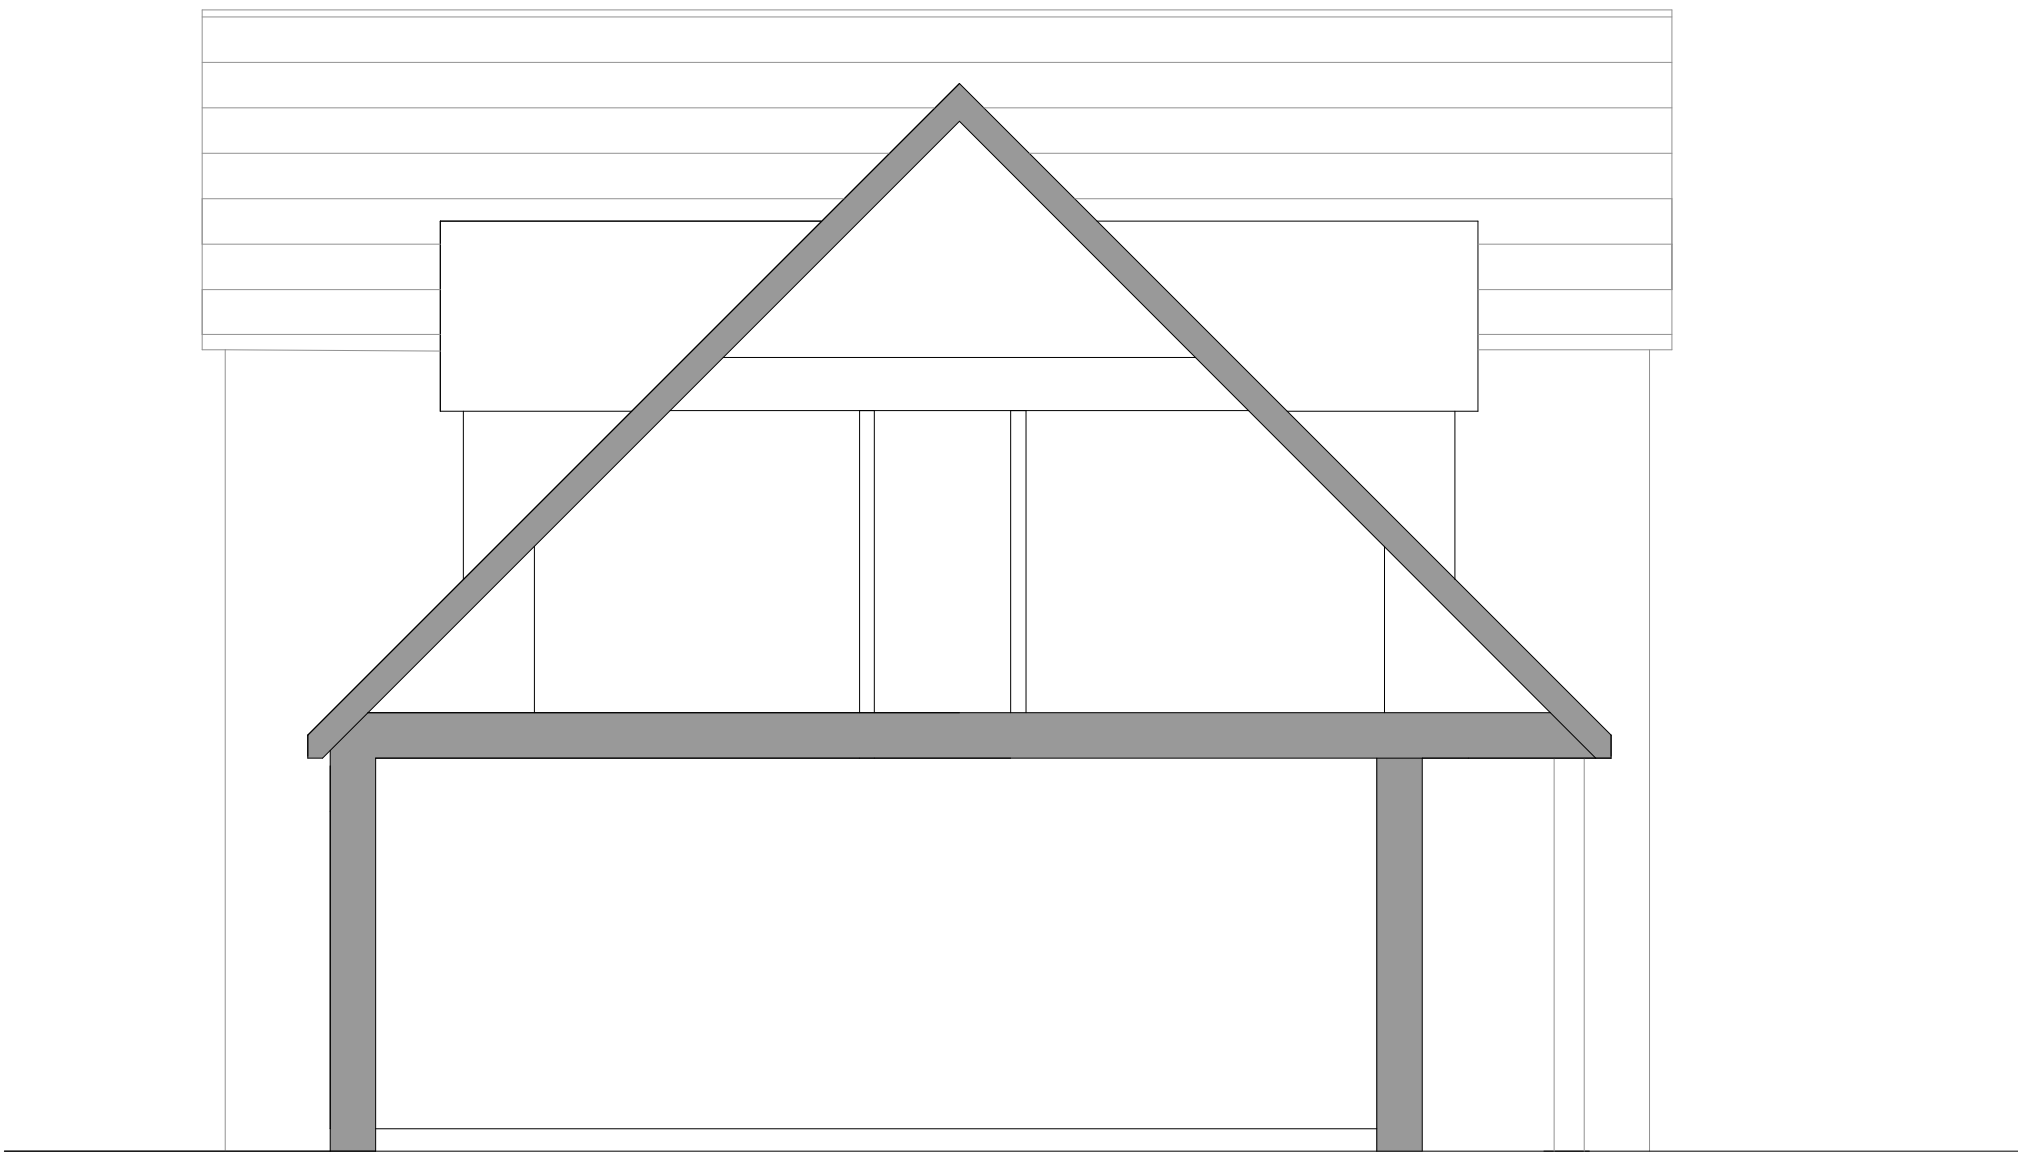


SECTION A-A 1:50

Land off Heolgerrig
Road, Merthyr Tydfil
1:50
011 - plans

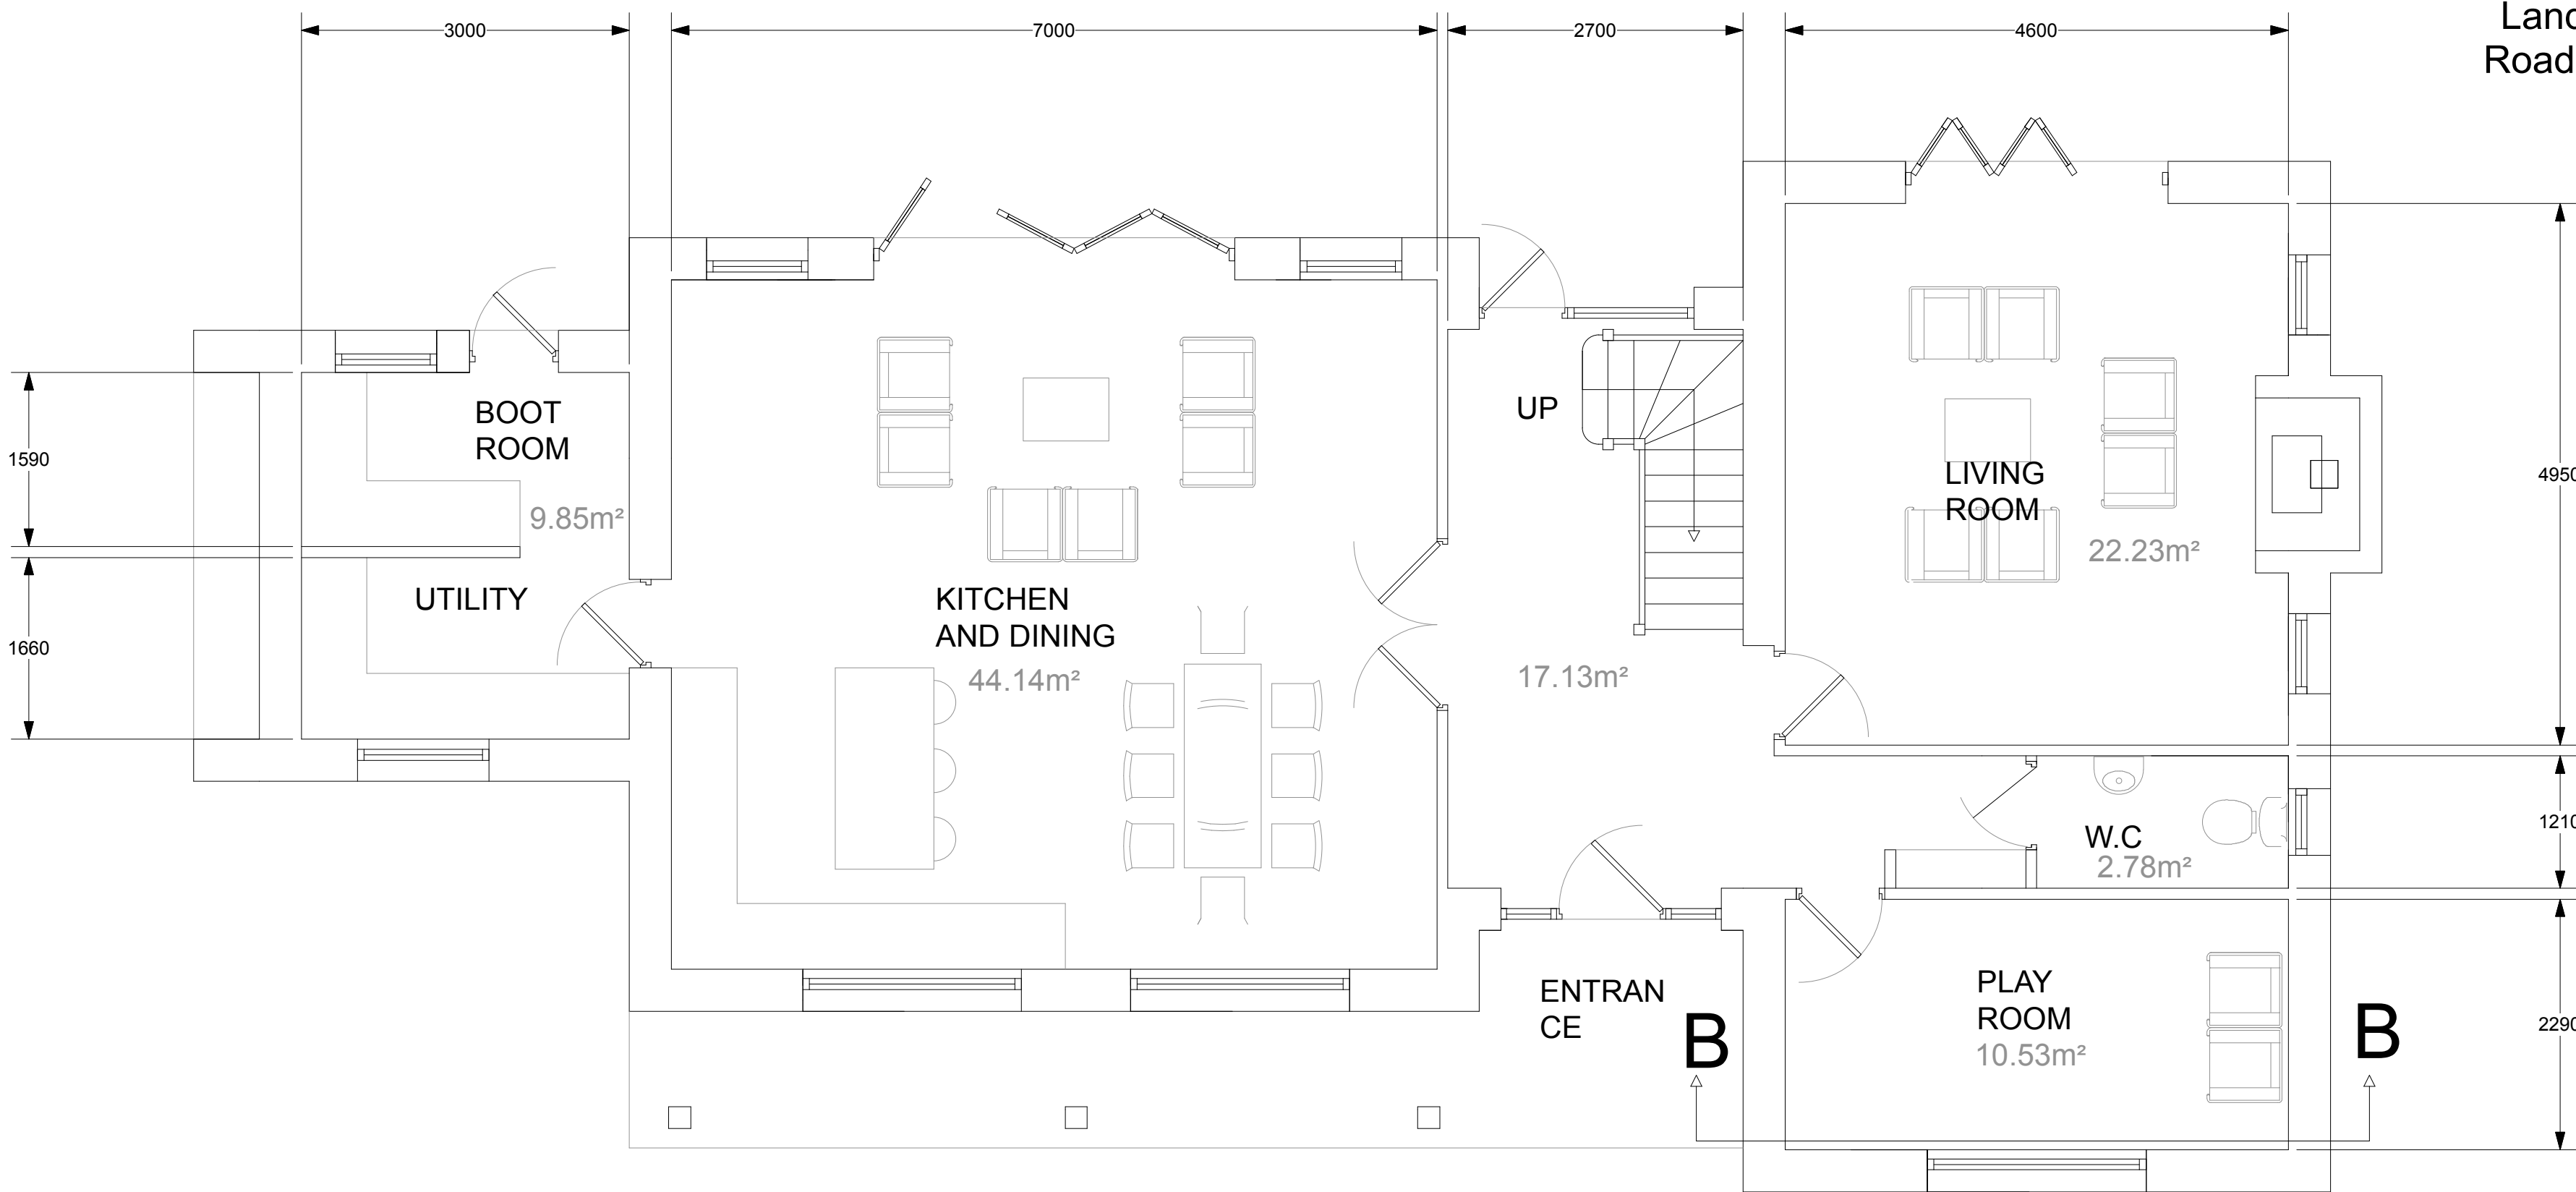

GROUND FLOOR PLAN 1:50

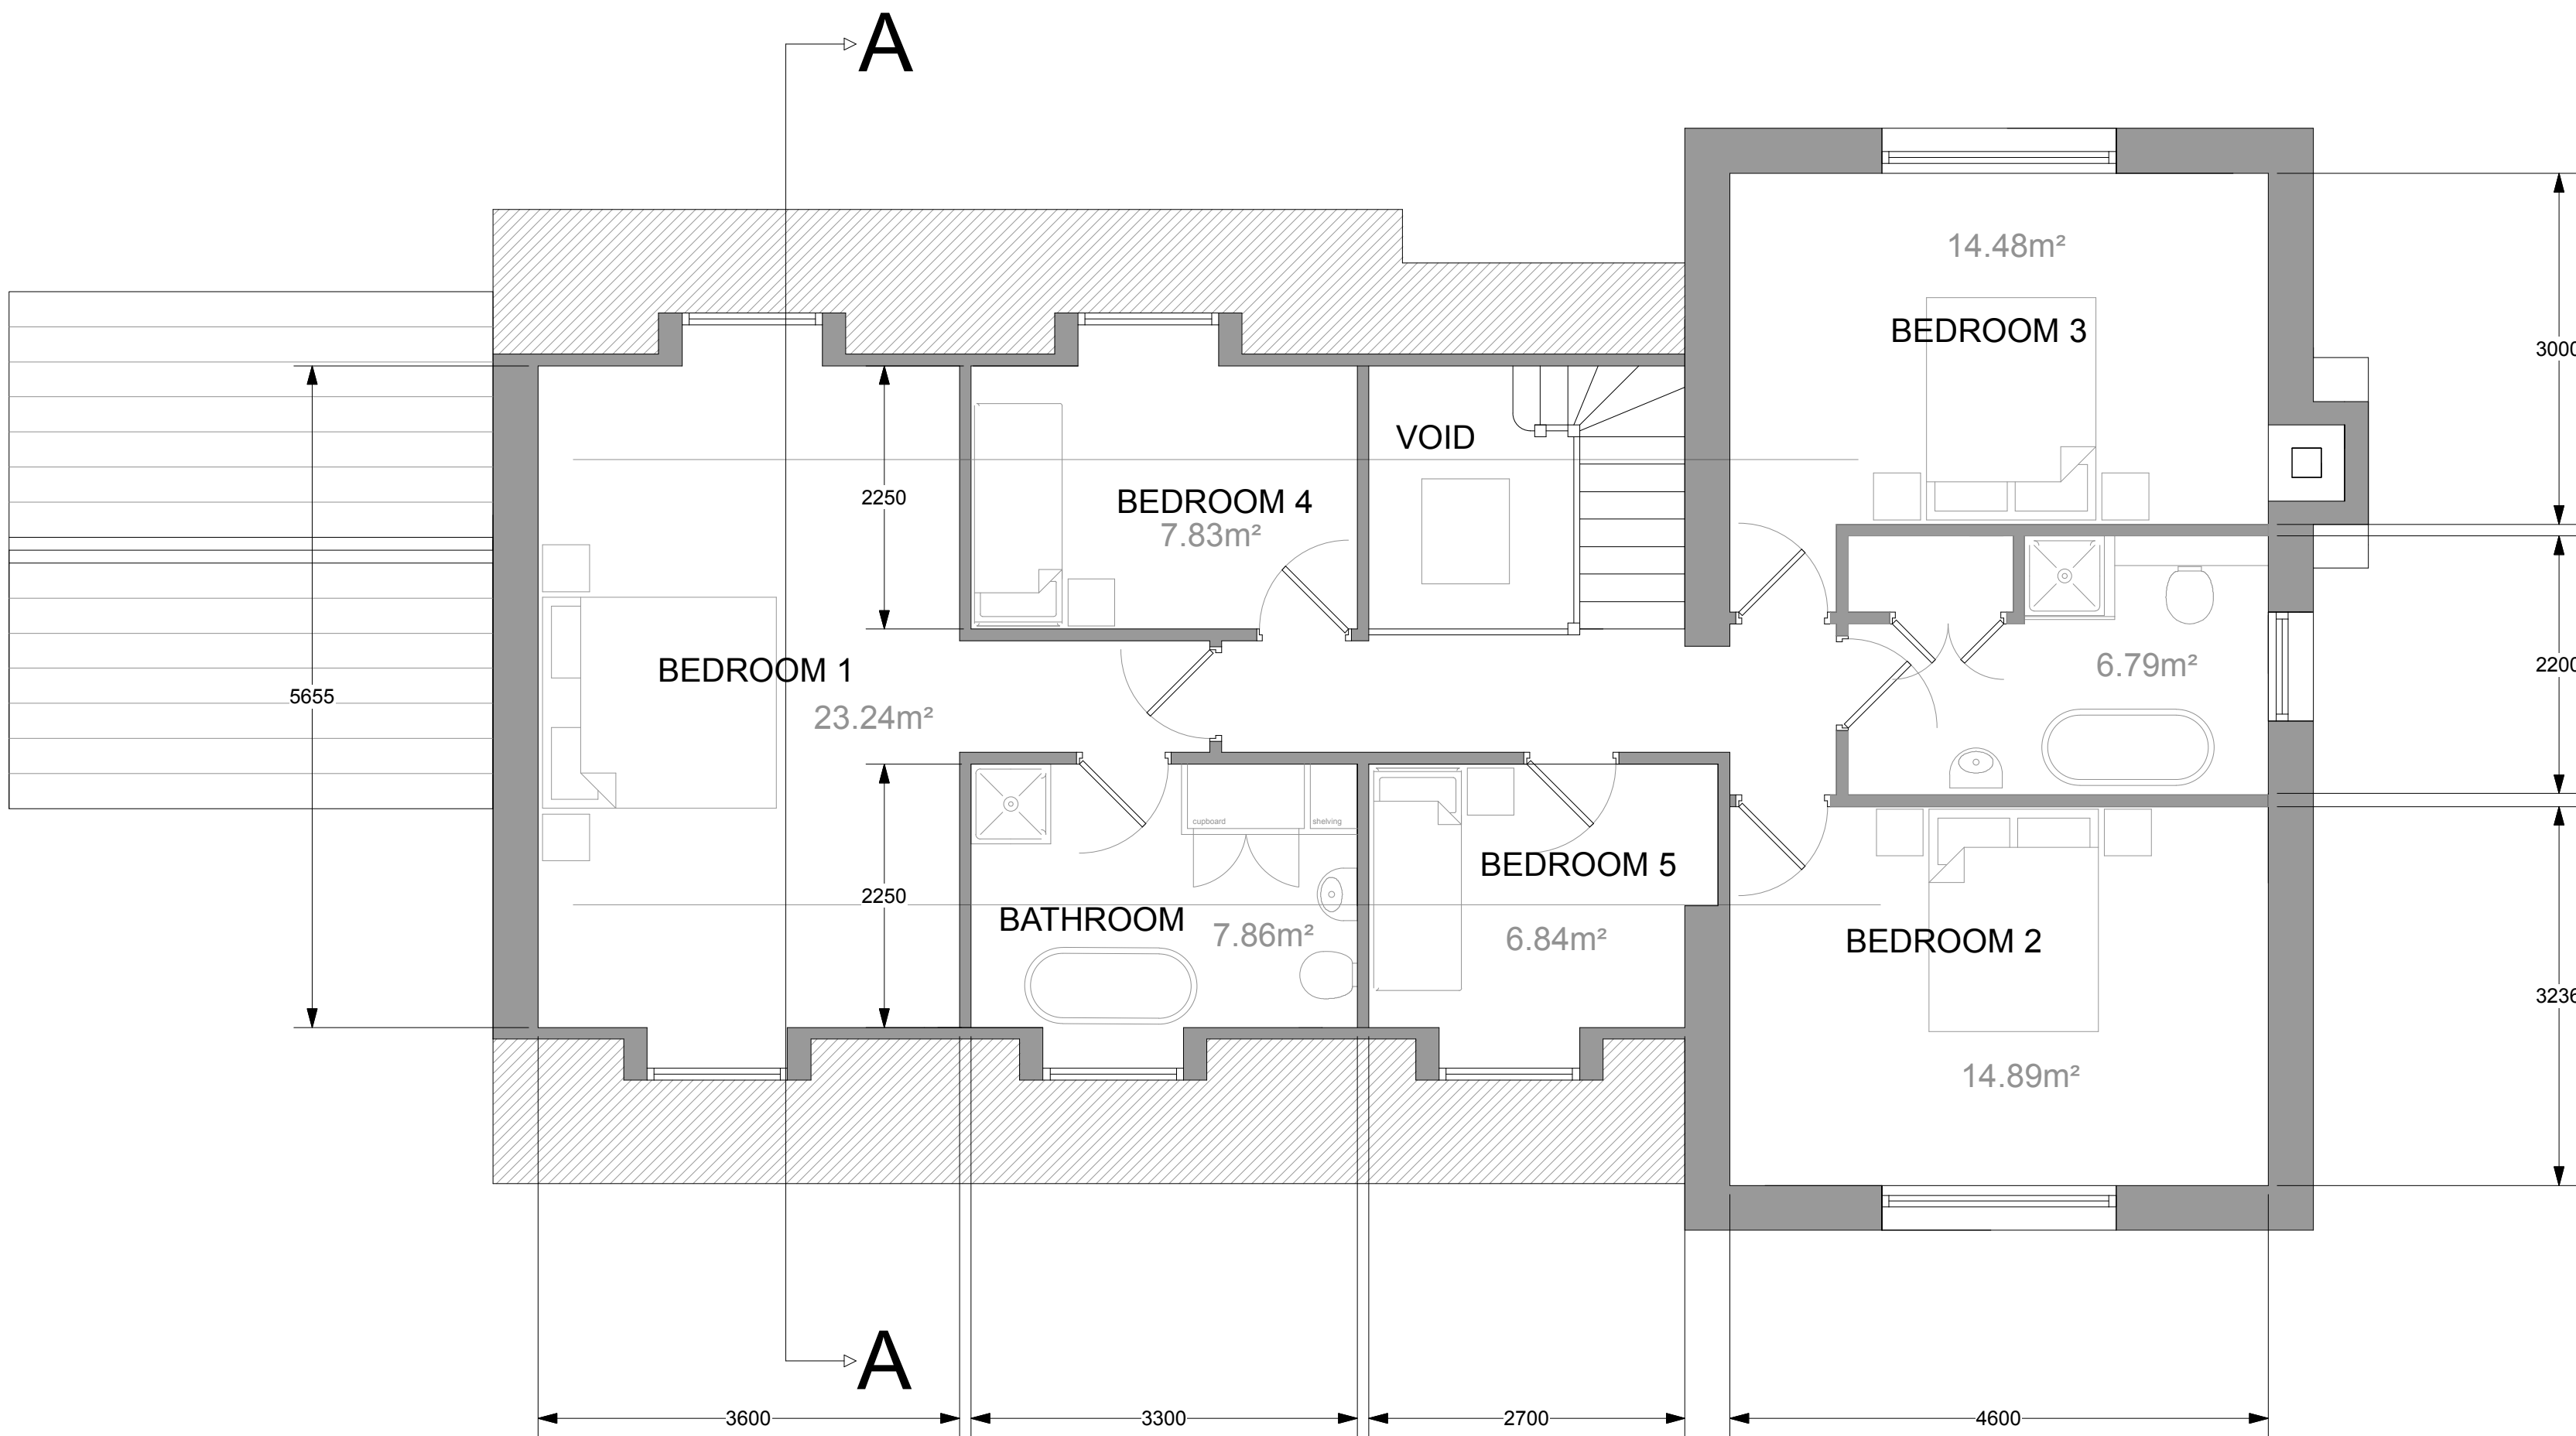

FIRST FLOOR PLAN 1:50



FRONT ELEVATION 1:50



1:1250

010 - osmap

