

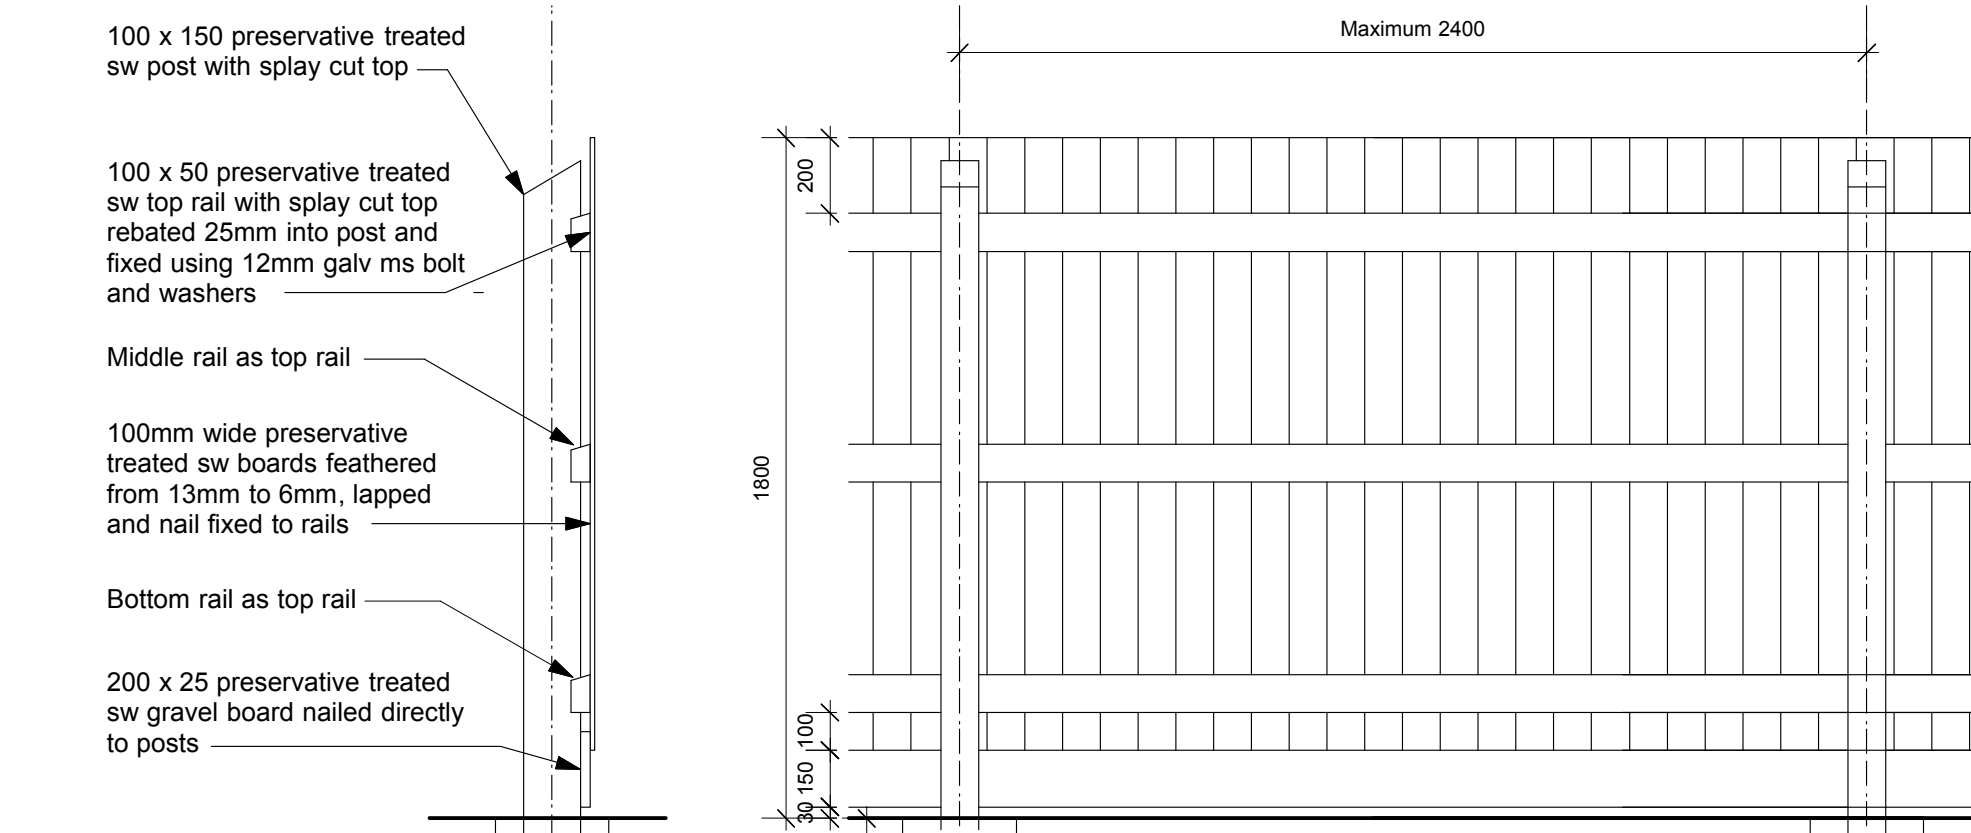
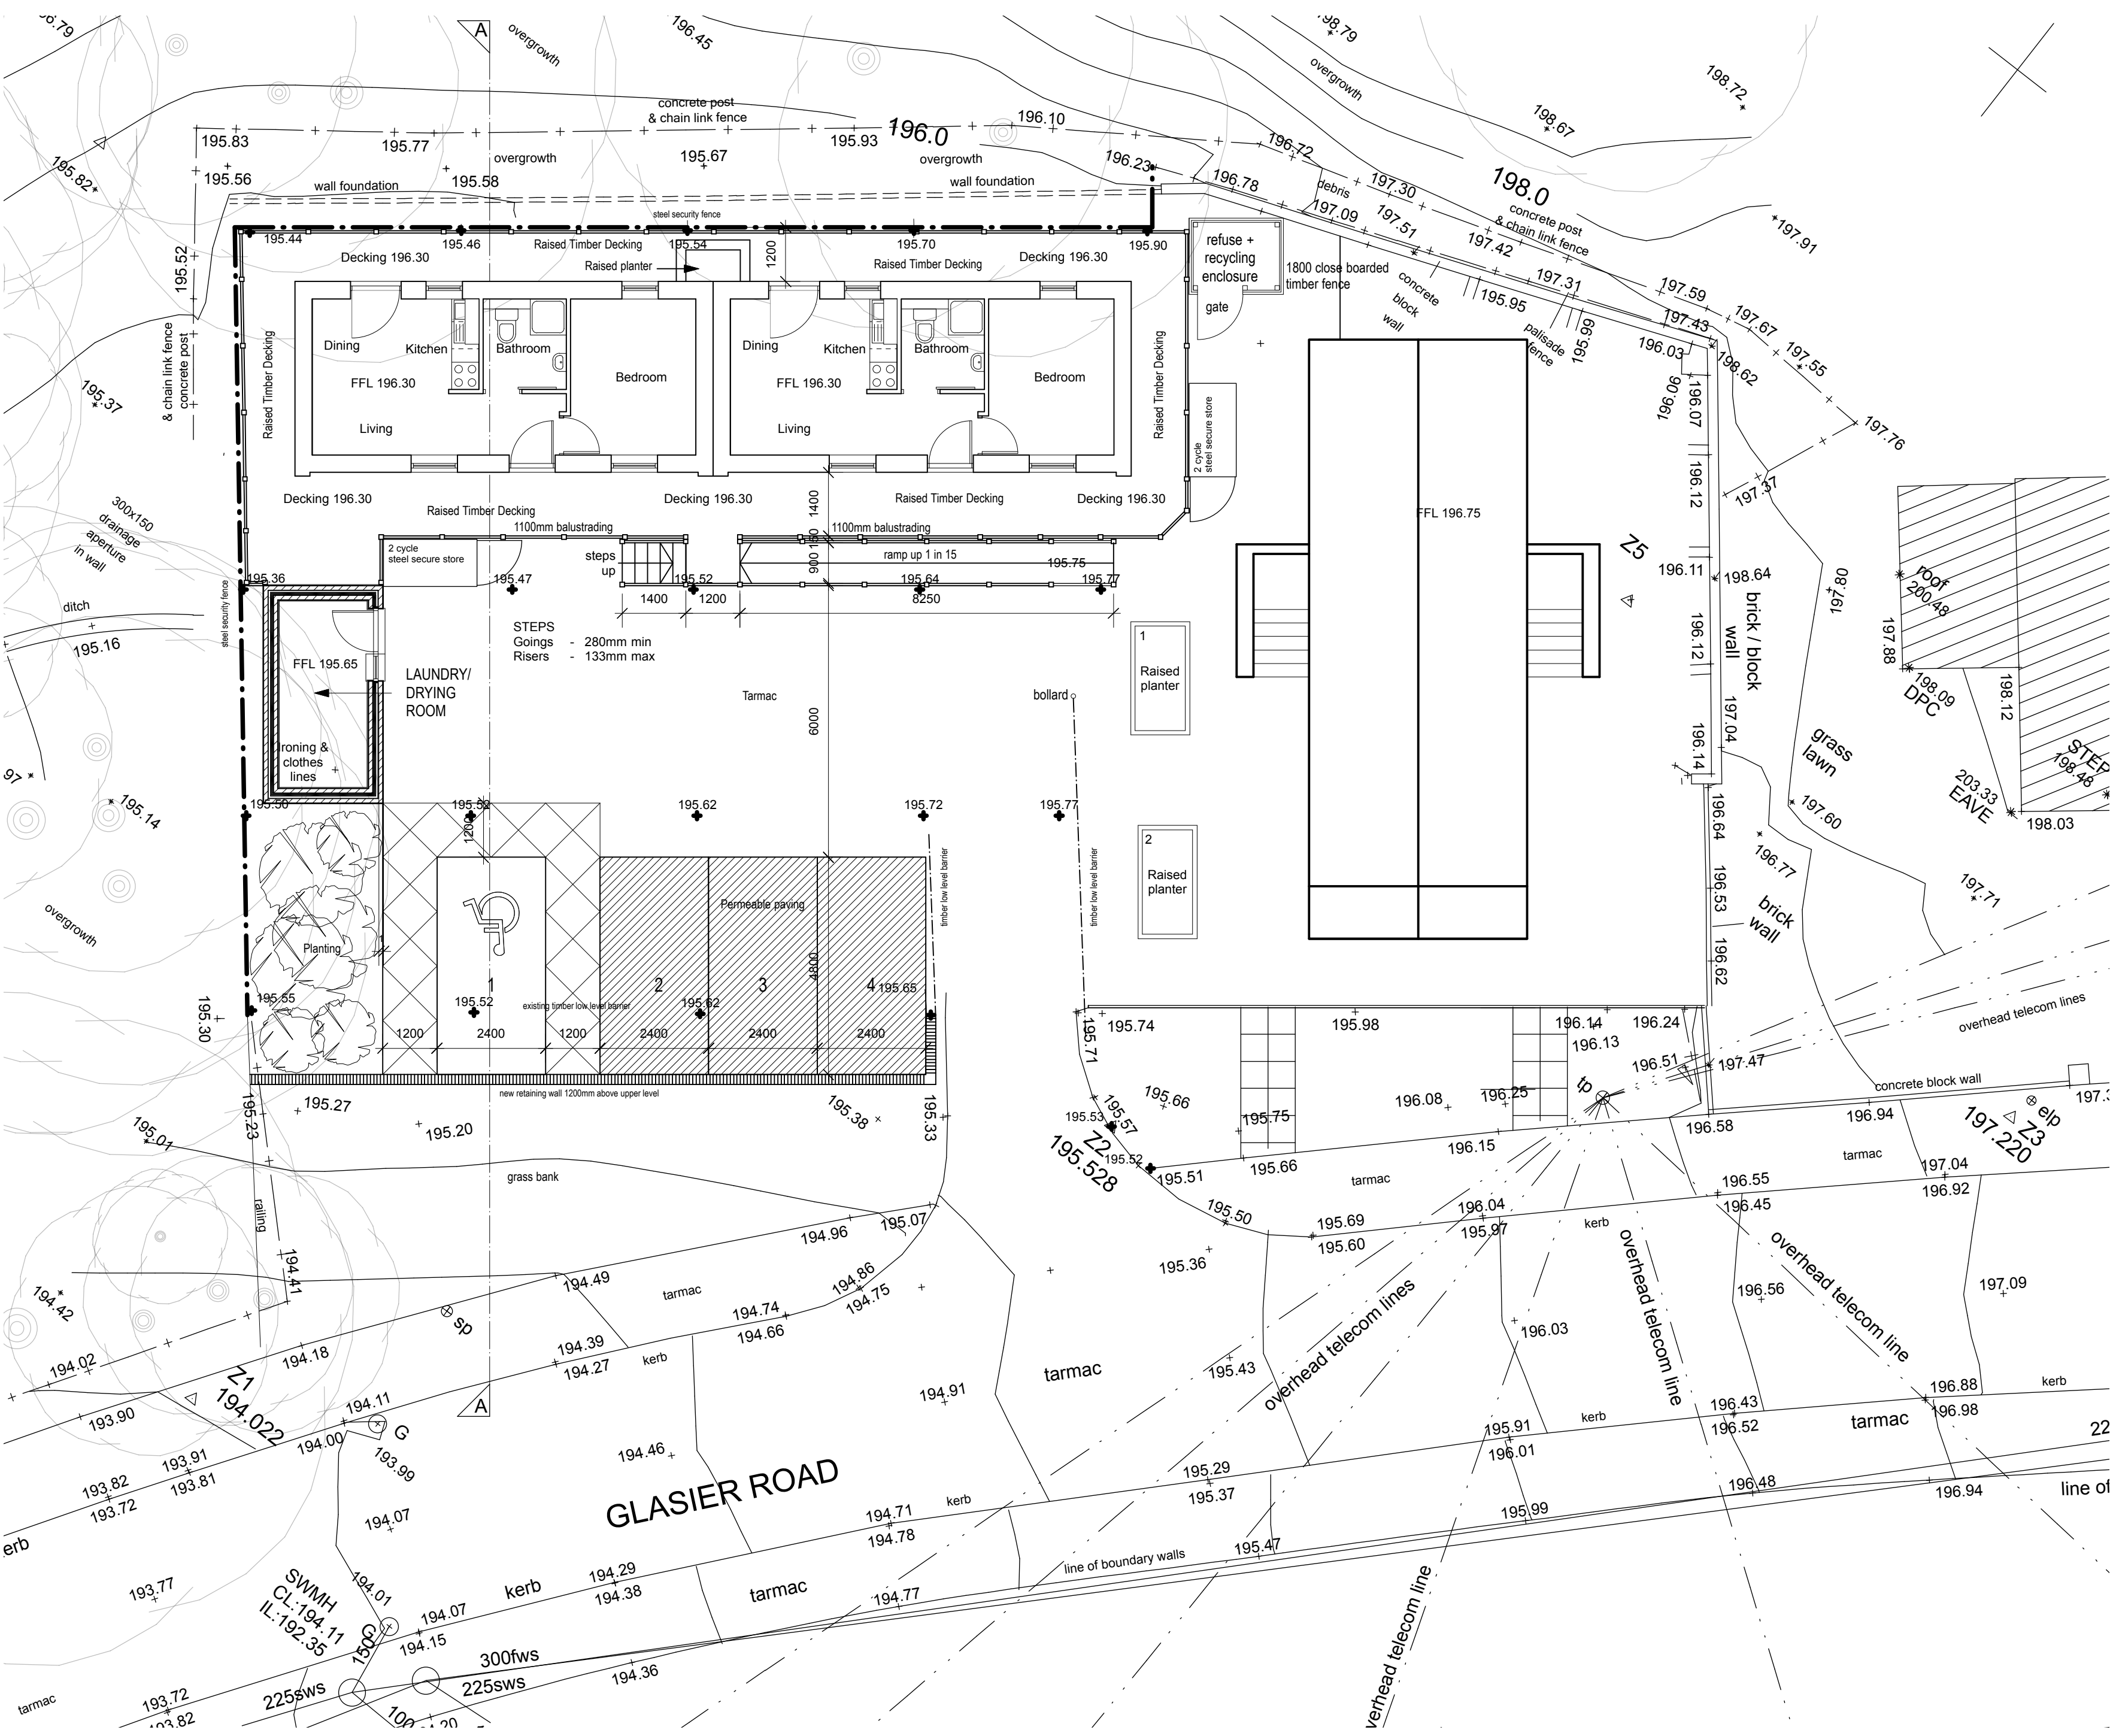
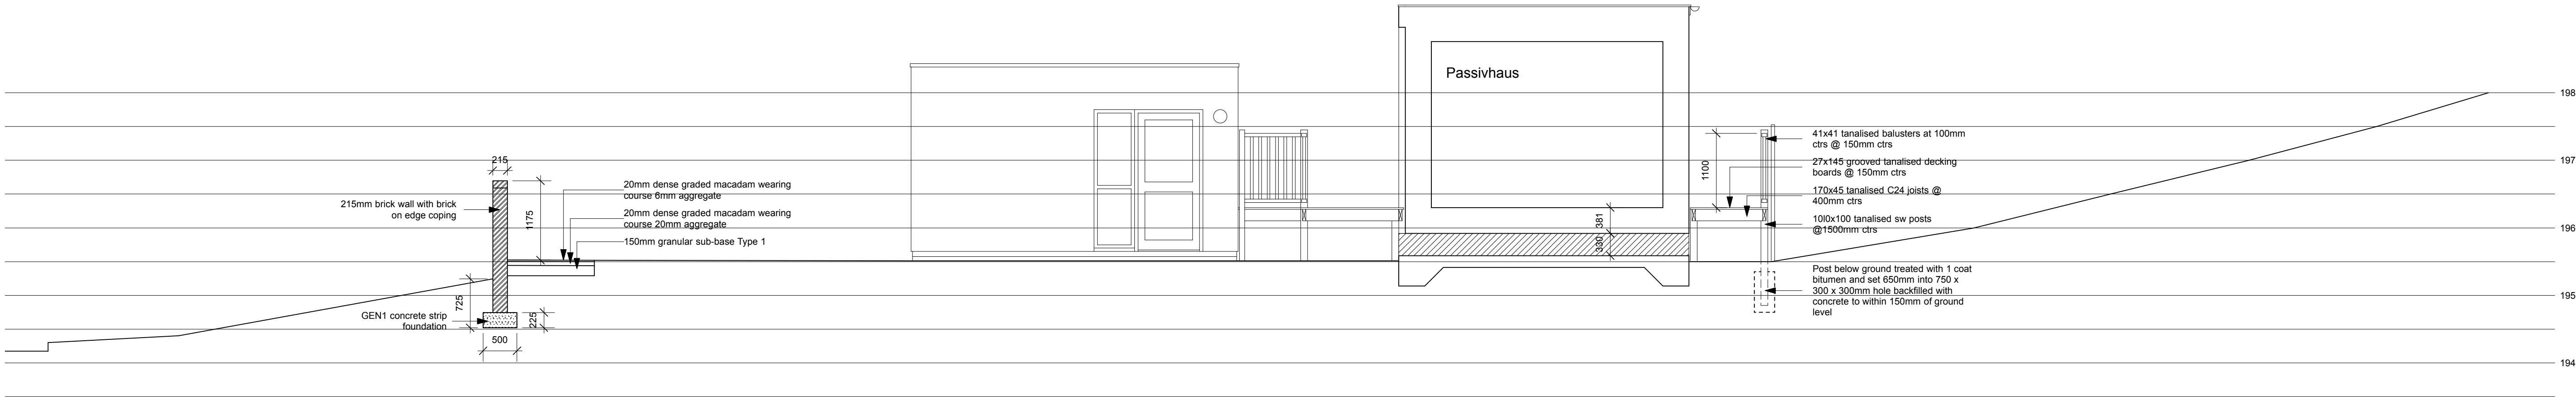


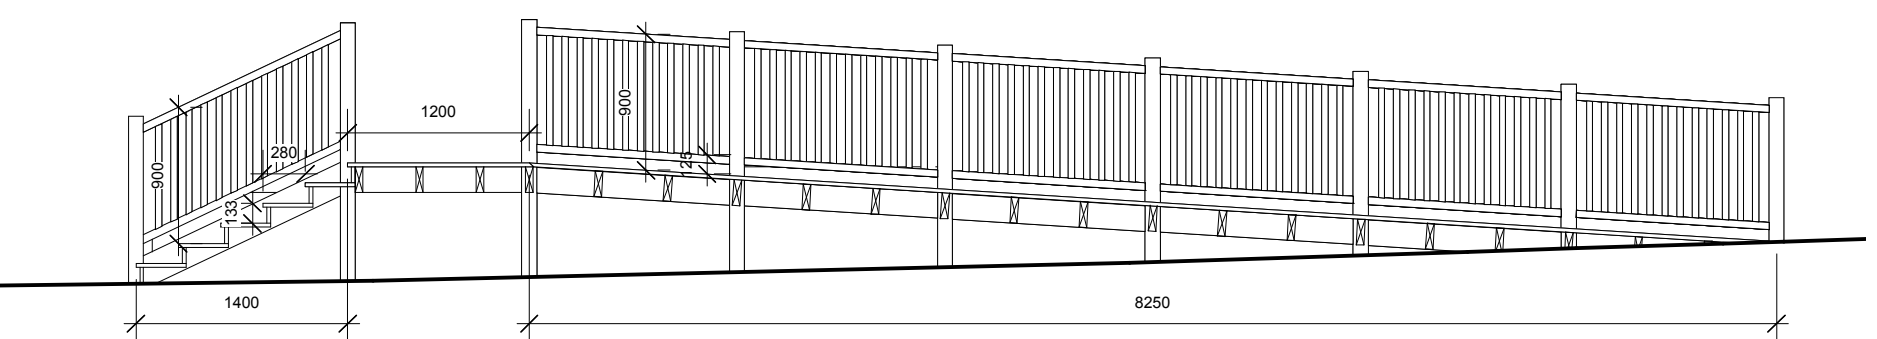

SECTION
1800mm FENCE
1:20

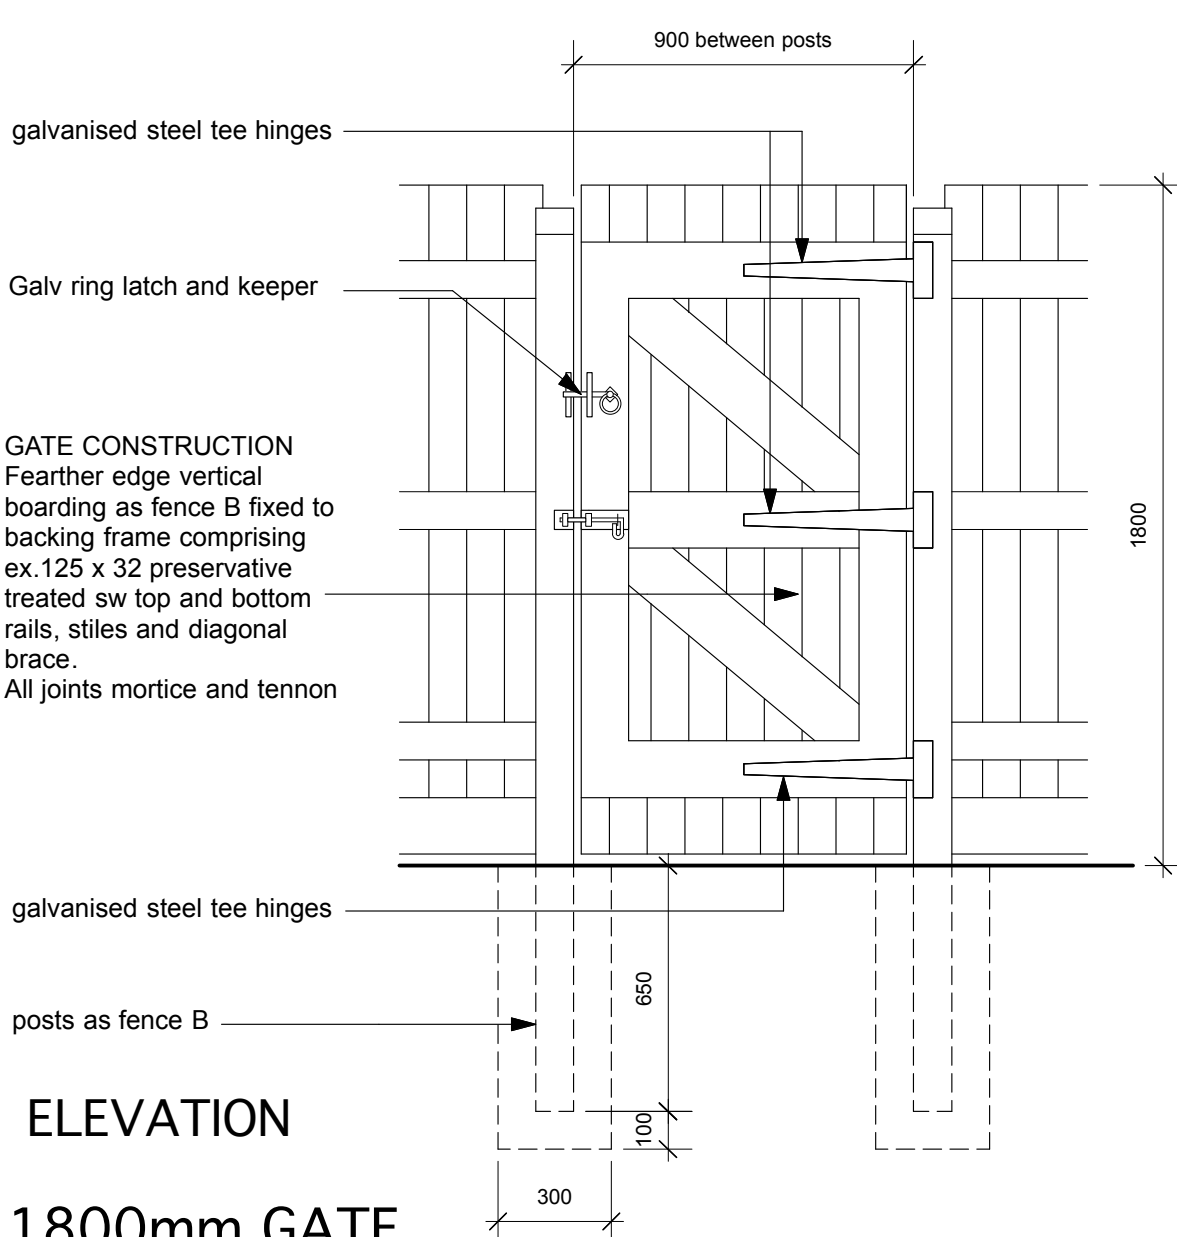

SECTION THROUGH STEPS AND RAMP 1:50

Rev A - Secure cycle storage units added and Sheffield bike stands removed. Existing raised planters shown. 04.08.21		
This drawing, the works and concepts depicted are the copyright of Paul Overton Architects and may not be reproduced or made use of, either directly or indirectly, without express written consent. Do not scale off this drawing. All heights, levels, sizes and dimensions to be checked on site before any work is undertaken.		
PAUL OVERTON ARCHITECTS 57A HIGH STREET MERTHYR TYDFIL CF47 8UD TEL: 01685 371104 MOB: 07705 659 382 paul@poa-architects.co.uk		
Client	MERTHYR VALLEYS HOMES Ltd.	
Project	PREFABRICATED ACCOMMODATION GLASIER ROAD MERTHYR TYDFIL	
Drawing Title	WORKING DRAWINGS SITE LAYOUT	
CAD ref	Drawn	MST
Date	April 2021	Scale 1:20, 1:50, 1:100, 1:200@A1
Project No.	Drawing No.	Revision
9043	11	A