




ELEVATION TO SOUTH WEST




ELEVATION TO NORTH WEST

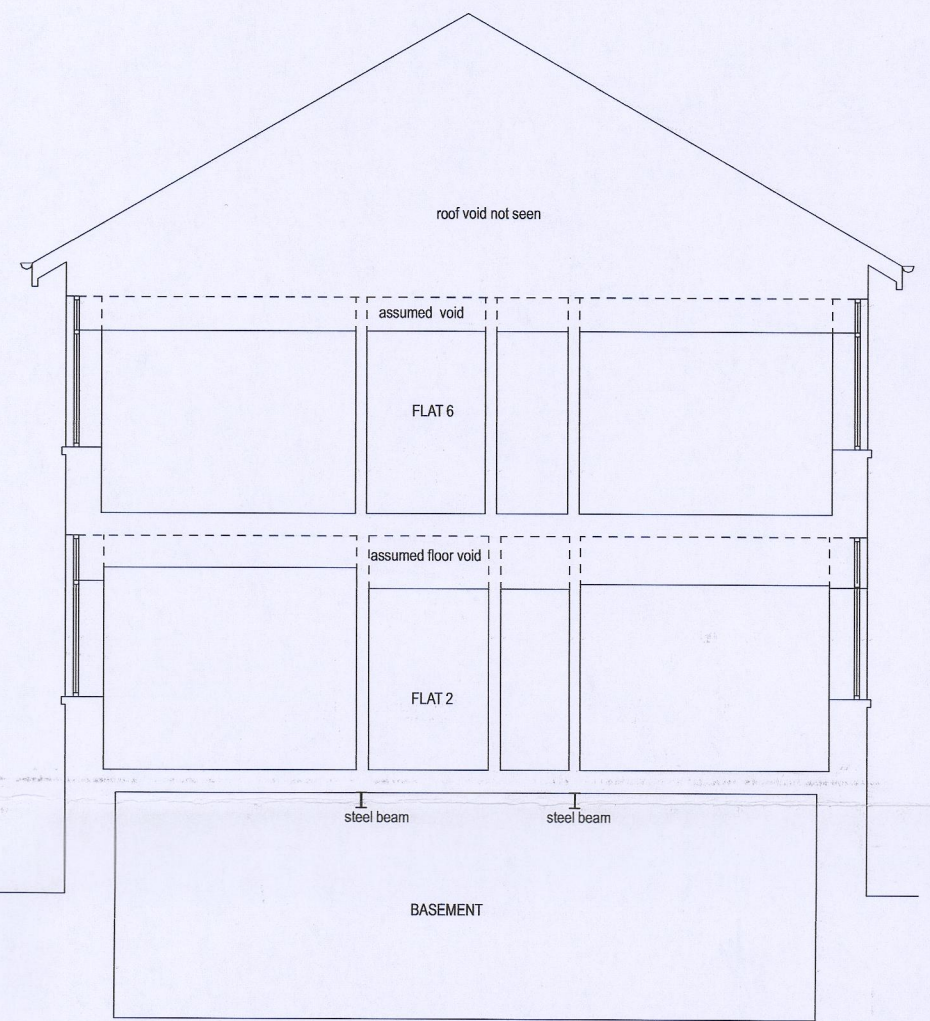


SECTION A - A
THROUGH BASEMENT, FLAT 2 AND FLAT 6

210273

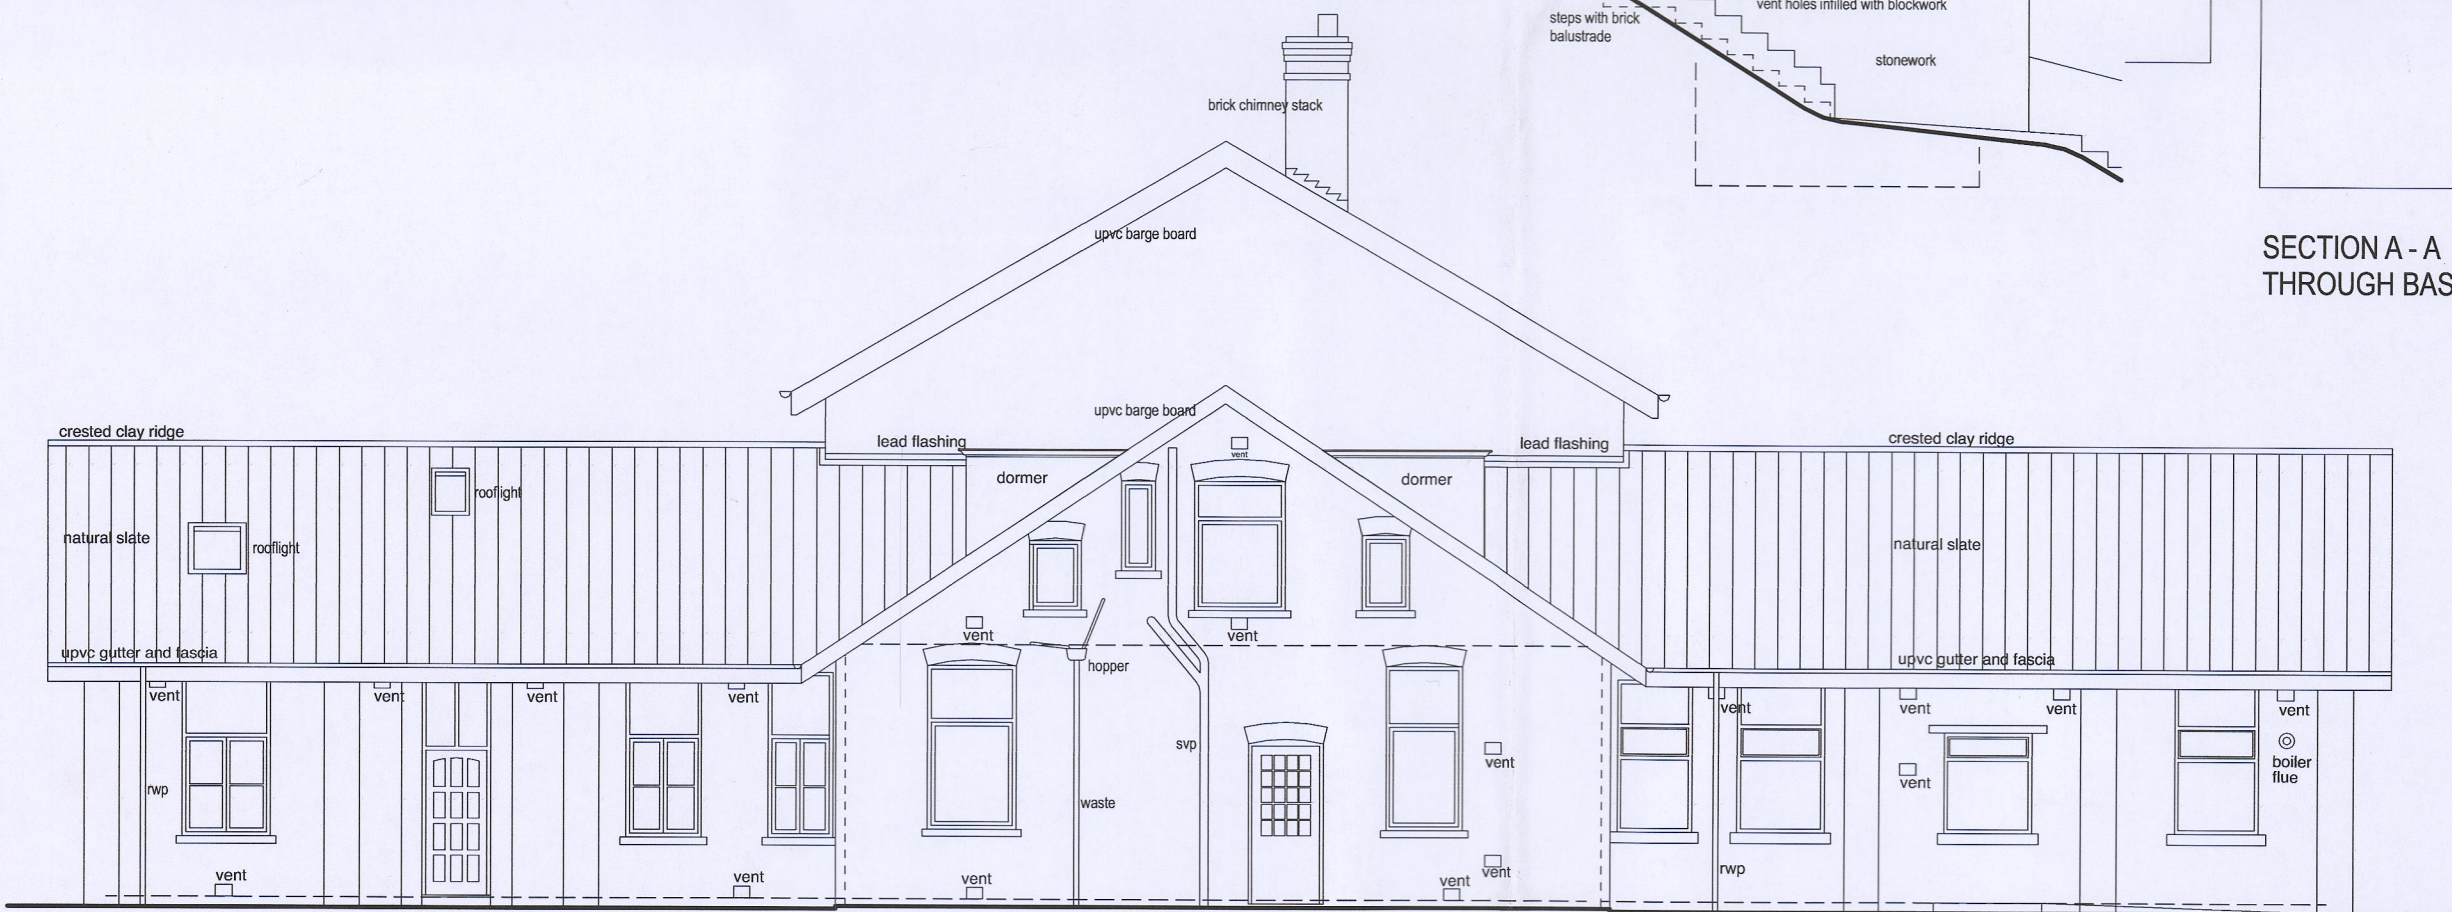

ELEVATION TO NORTH EAST

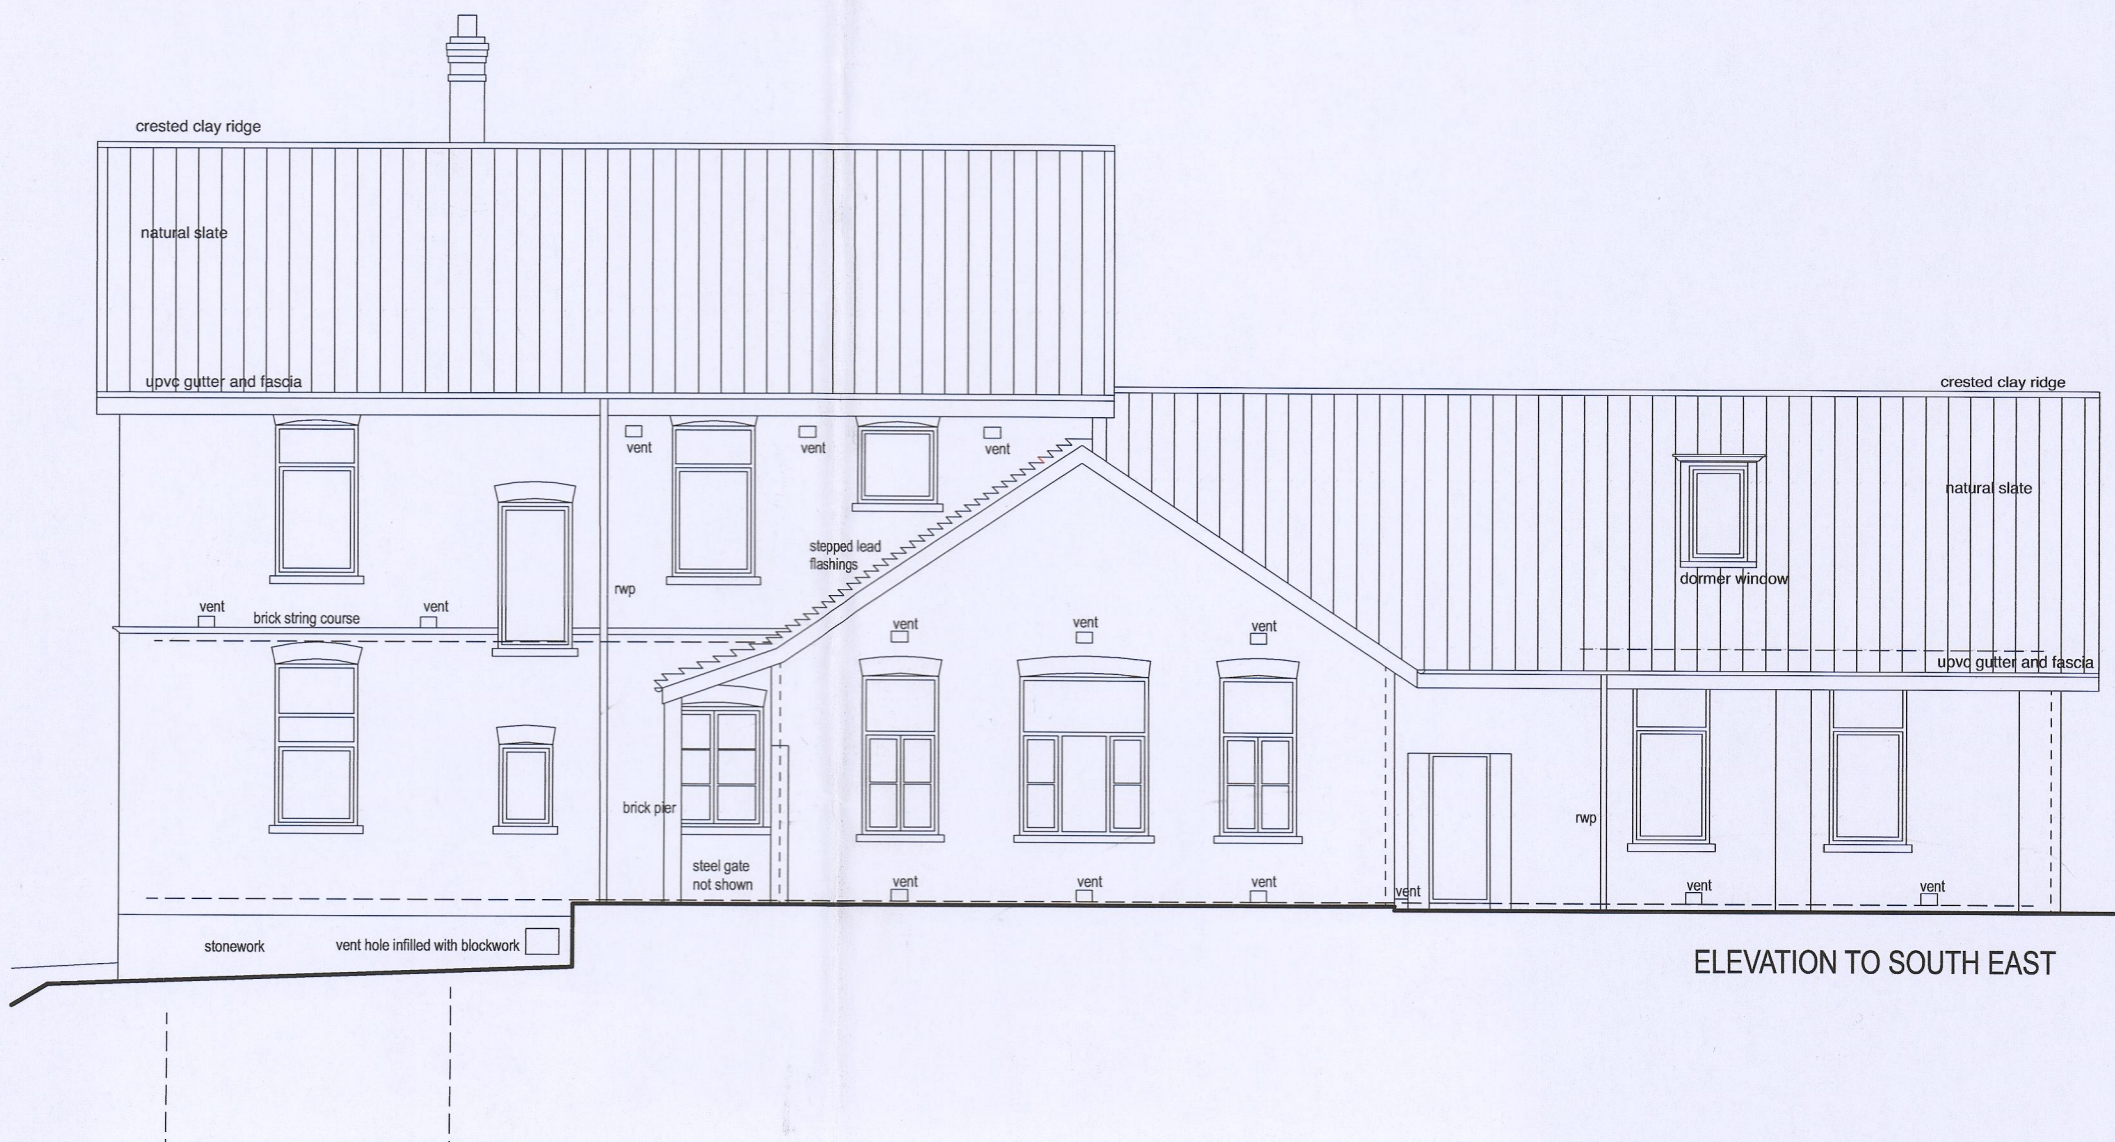

ELEVATION TO SOUTH EAST

This drawing, the works and concepts depicted are the copyright of Paul Overton Architects and may not be reproduced or made use of, either directly or indirectly, without express written consent.
Do not scale off this drawing.
All heights, levels, sizes and dimensions to be checked on site before any work is undertaken.

PAUL OVERTON ARCHITECTS
97A HIGH STREET
MERTHYR TYDFIL
CF47 8UD
TEL. 01685 371194
MOB. 07929 659 282
paul@pro-architects.co.uk

Client
MERTHYR VALLEYS HOMES

Project
PONTARN FLATS,
PONTARN CLOSE, PONTARN,
MERTHYR TYDFIL, CF48 2TR

Drawing Title
SECTIONS AND ELEVATIONS
SURVEY PLANS at March 2021

CAD ref
Drawn
PRO

Date
March 2021
Scale
1:100 @ A2

Project No.
9064
Drawing No.
03
Revision
-

MTORC
PLANNING DEPARTMENT
22 JUL 2021

FILE
GH
COPY
NOT