

GENERAL NOTES:

1. THIS DRAWING IS TO BE READ IN CONJUNCTION WITH ALL RELEVANT ARCHITECTS AND ENGINEERS DRAWINGS AND SPECIFICATIONS.
2. DO NOT SCALE THIS DRAWING. ANY AMBIGUITIES, OMISSIONS AND ERRORS ON DRAWINGS SHALL BE BROUGHT TO THE ENGINEERS ATTENTION. IMMEDIATELY, ALL DIMENSIONS MUST BE CHECKED / VERIFIED ON SITE.
3. ALL DIMENSIONS ARE IN MILLIMETRES UNLESS NOTED OTHERWISE.
4. FOR GENERAL NOTES REFER TO DRAWING.
5. THIS DRAWING IS BASED ON PAUL OVERTON ARCHITECTS SECTIONS AND ELEVATIONS SURVEY PLOTS AT MARCH 2021 (DRAWING NO 03).

210273

MTBC
PLANNING DEPARTMENT
22 JUL 2021
RECEIVED

Rev:	Description:	Date:	Chk By:
------	--------------	-------	---------



REMOVED

Curtins

3 Cort's Place, Enfieldwood Road, Cardiff, CF14 5GH
 029 2058 0900
www.curtins.com

Cable & Borneau - Transport Planning Information Systems - Infrastructure - Geospatial - Communications & Mapping - Project Delivery
 Birmingham - Leeds - Glasgow - London - Manchester - Newcastle - Nottingham - Oxford - Plymouth - Southampton - Swansea - Wolverhampton


Status:	PLANNING
Project:	PONTSARN FLATS, PONTSARN CLOSE, PONTSARN, MERTHYR TYDFIL, CF48 2TR

Dwg Title:

PROPOSED ELEVATIONS

Size:	Date:	Drawn By:	Designed By:	Checked By:
A1	20/05/2021	MU	JC	JC
Scale:	1:100			


Project No.	Originator	Volume	Level	Type	Rate	Category / Number	Rev:
078937 - CUR - 00 - ZZ - DR - S -						21001 - P	01

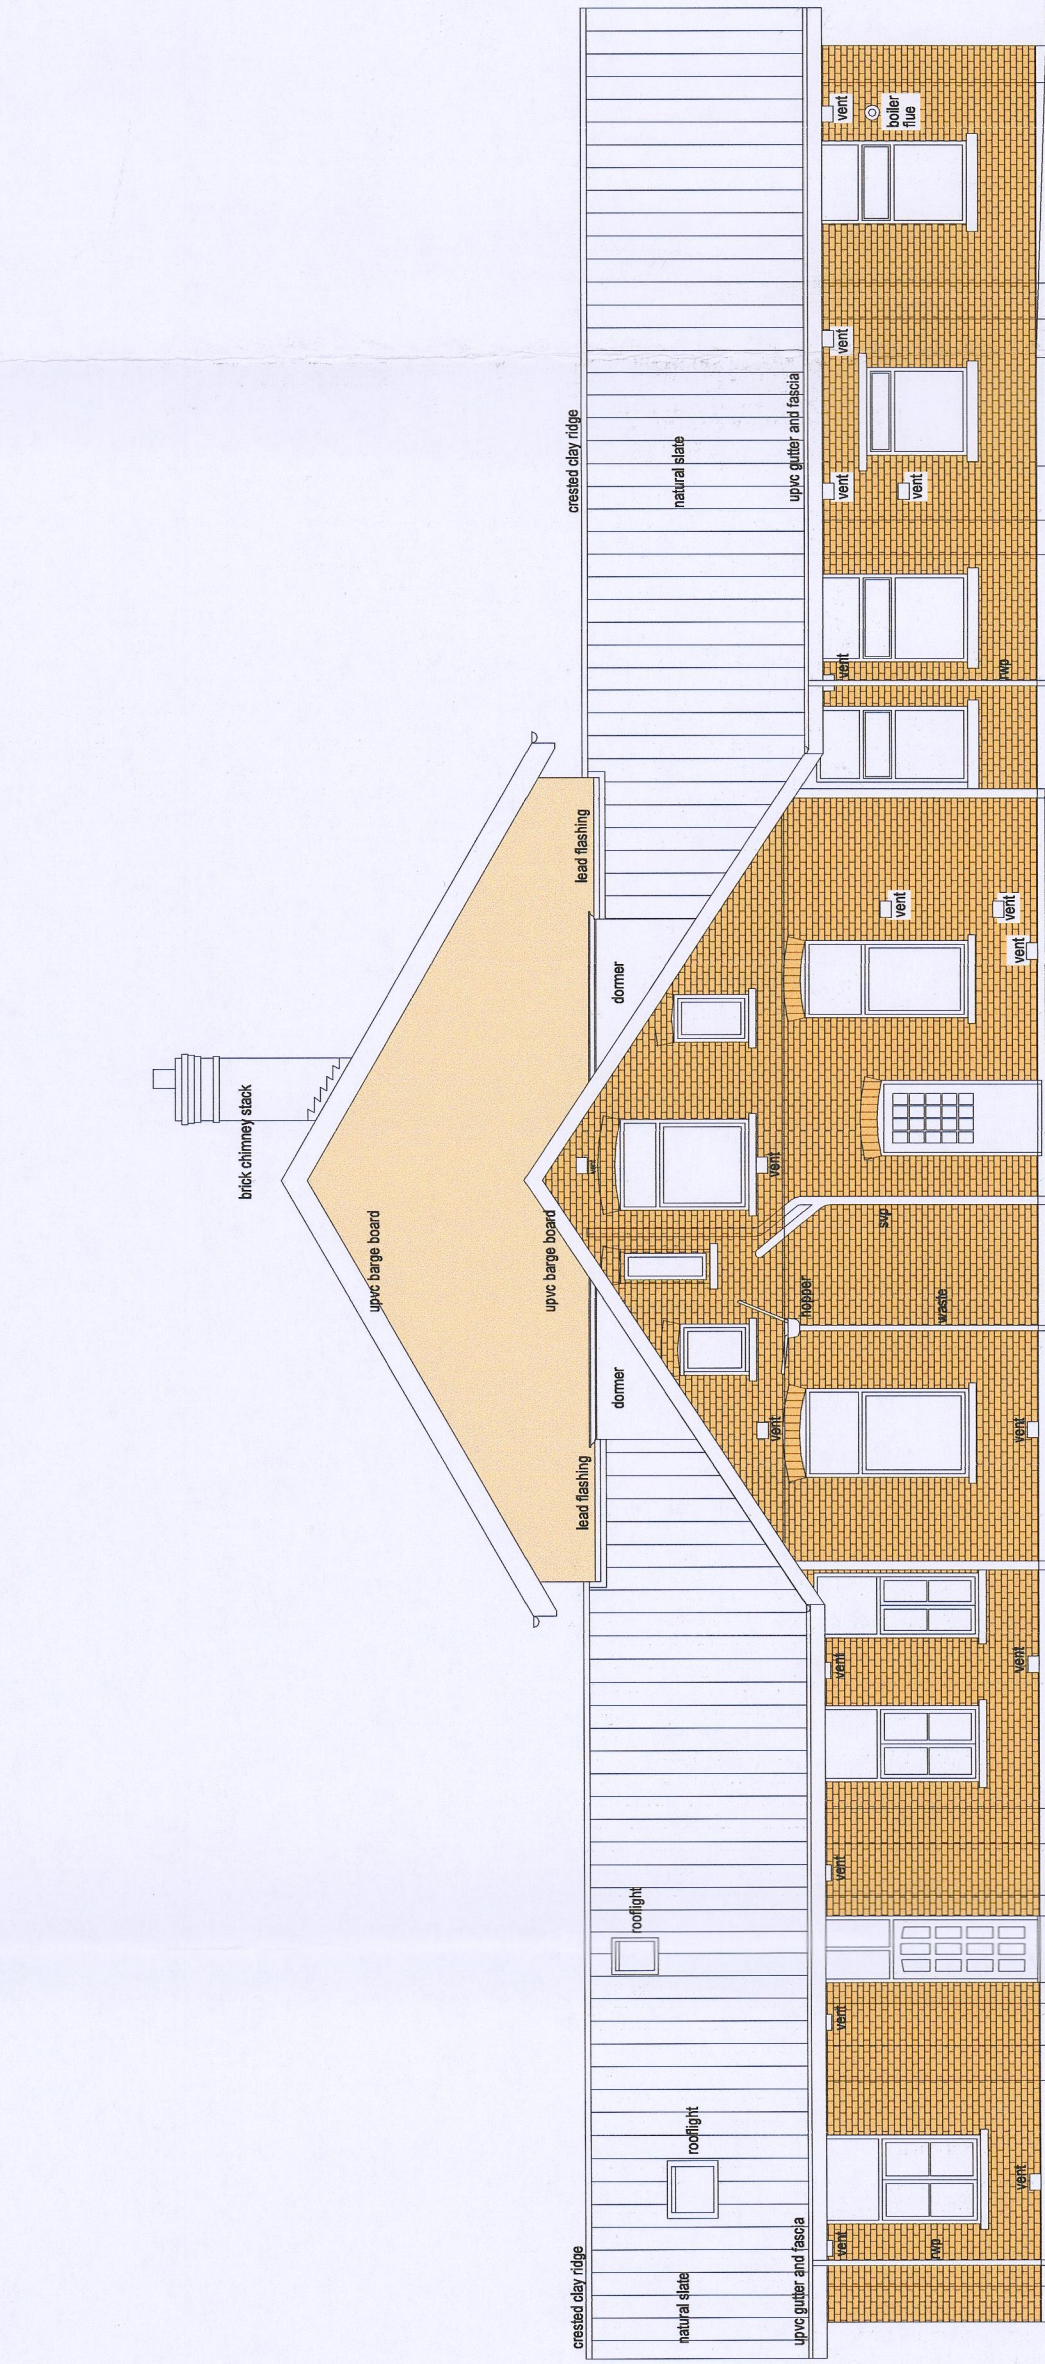


ELEVATION TO NORTH EAST




ELEVATION TO SOUTH EAST

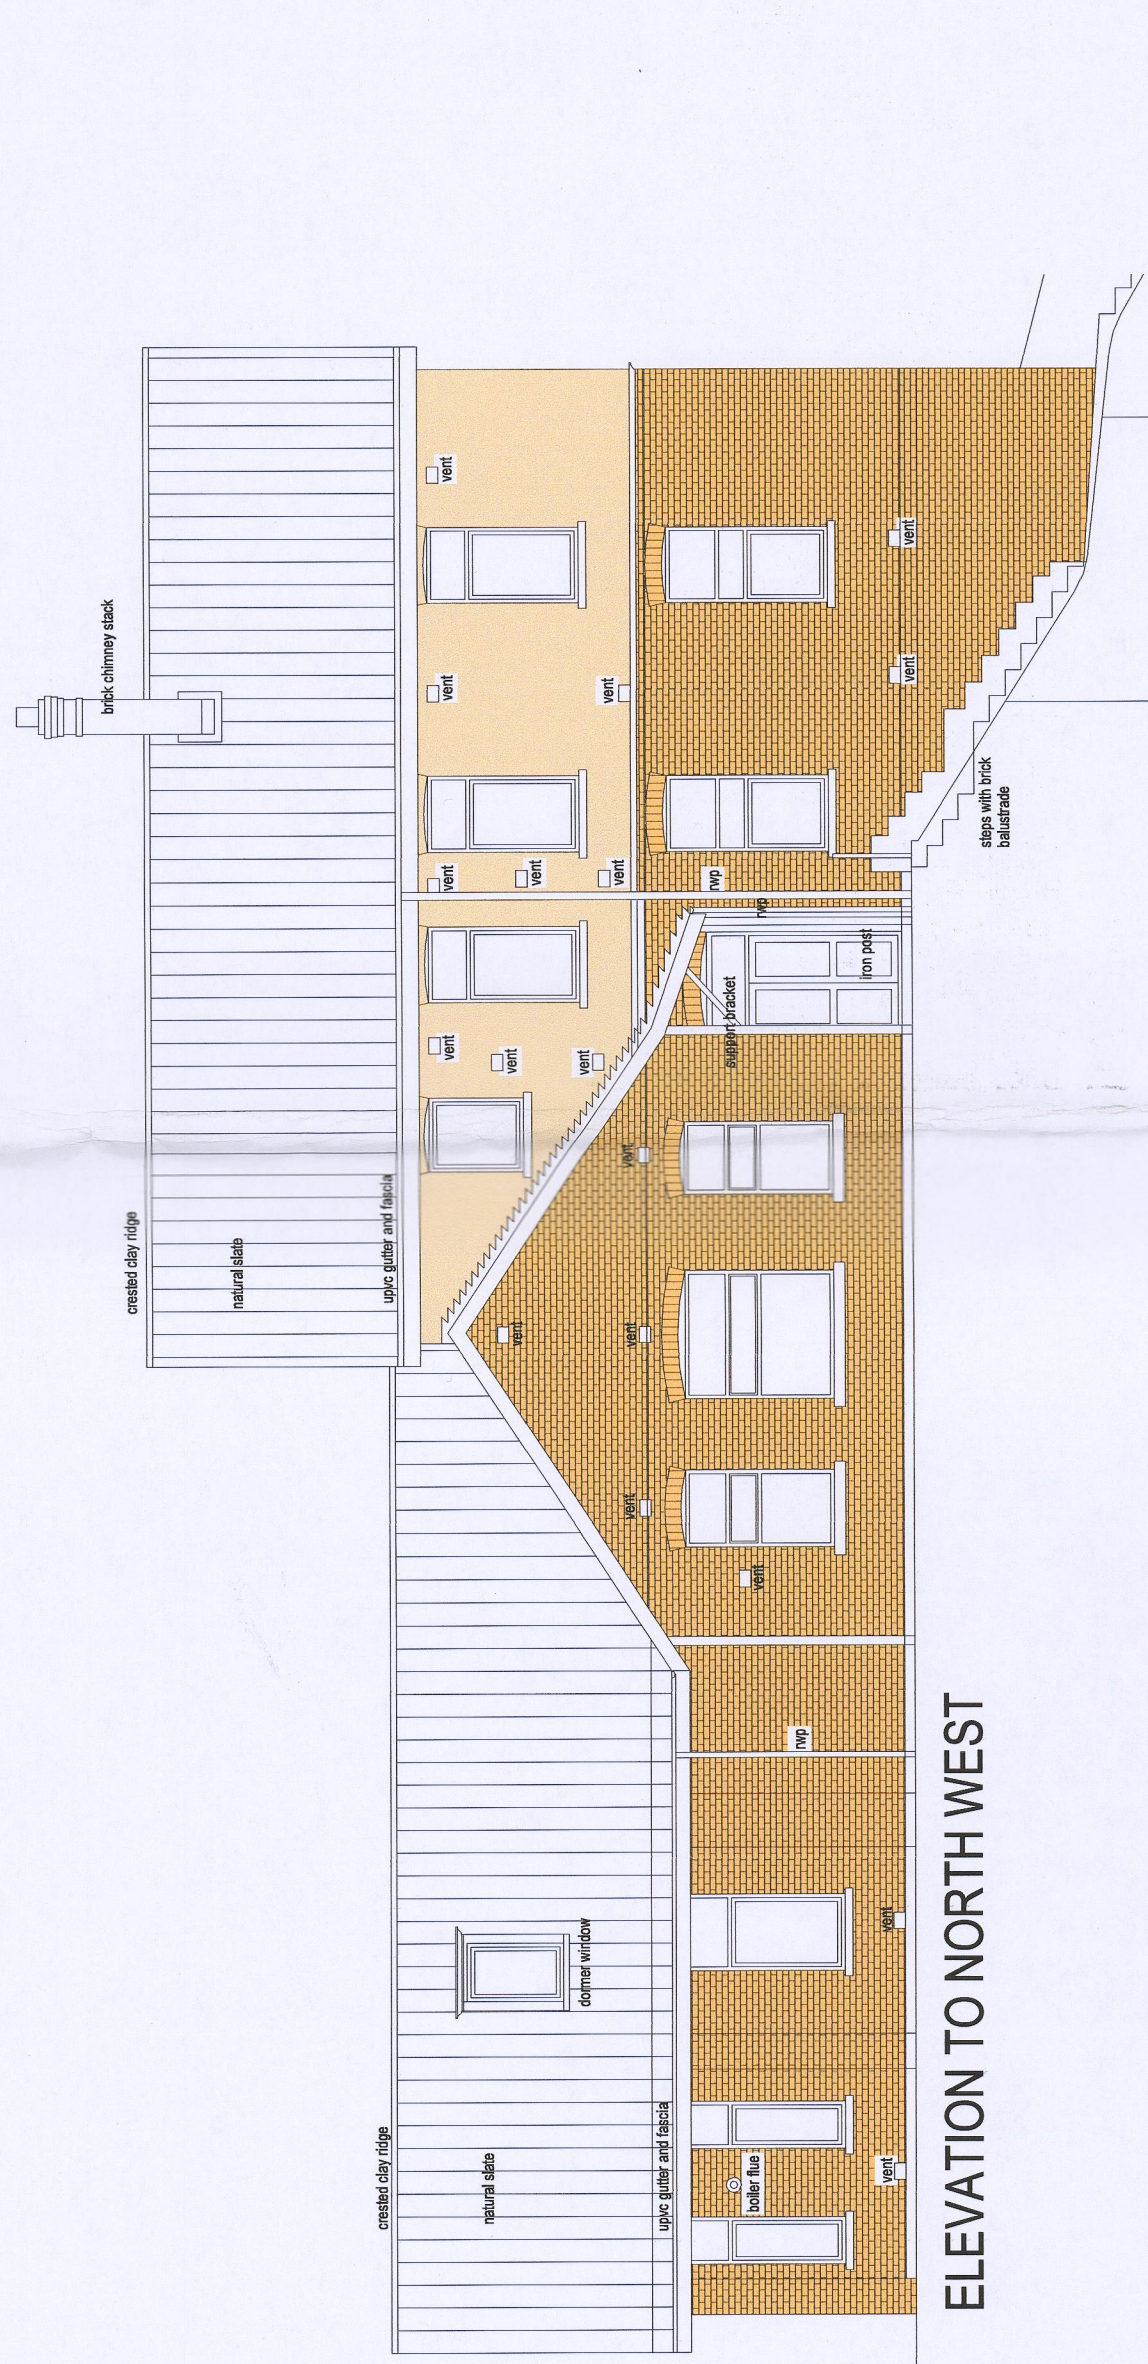

ELEVATION TO NORTH WEST

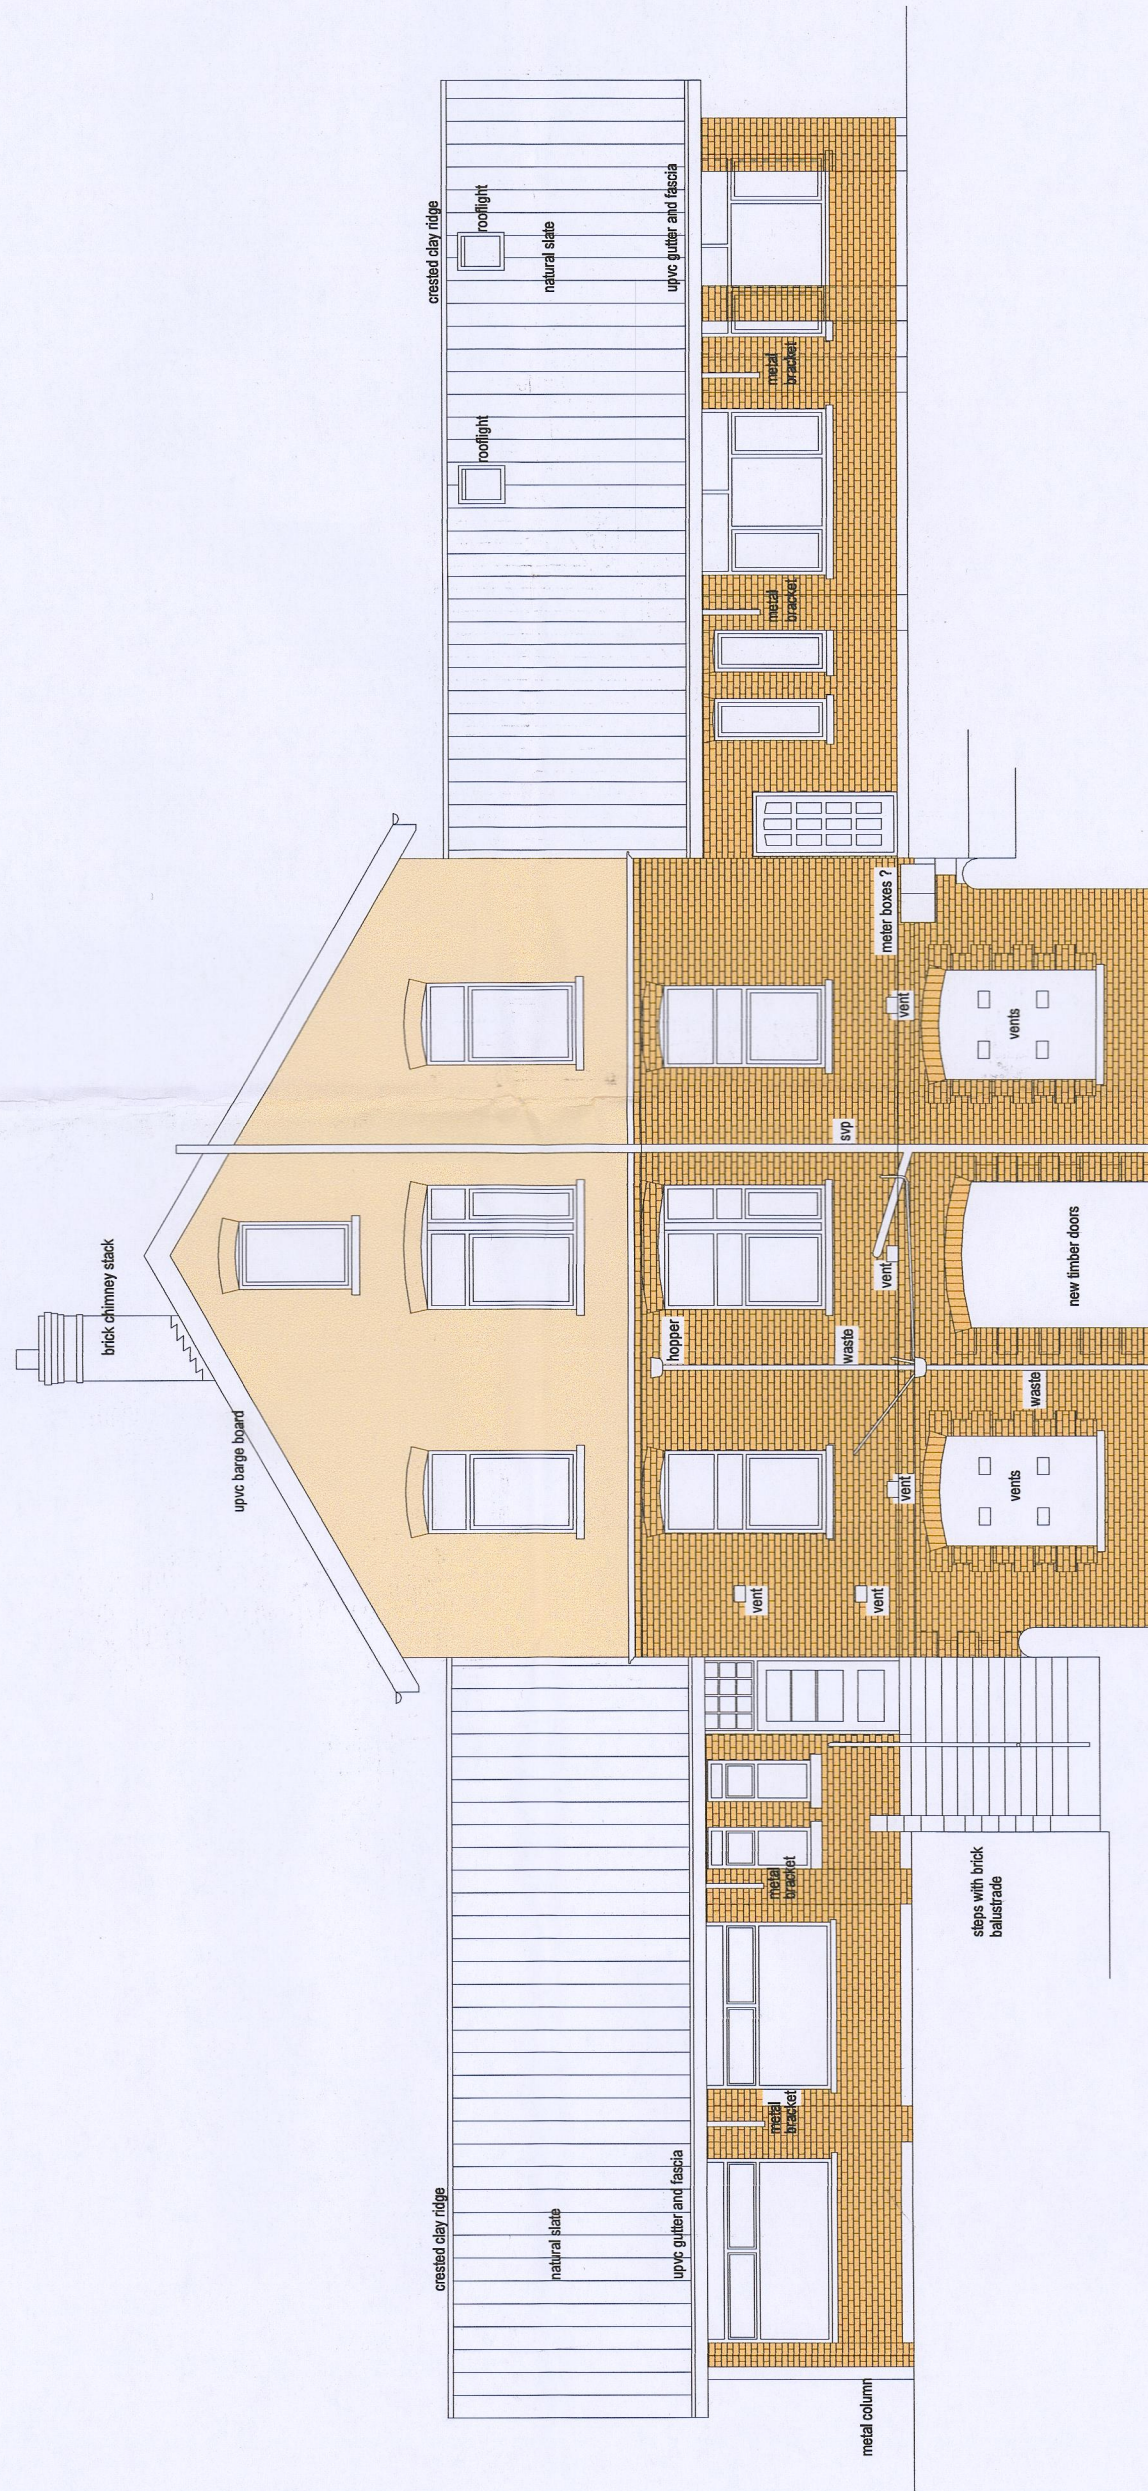

ELEVATION TO SOUTH WEST

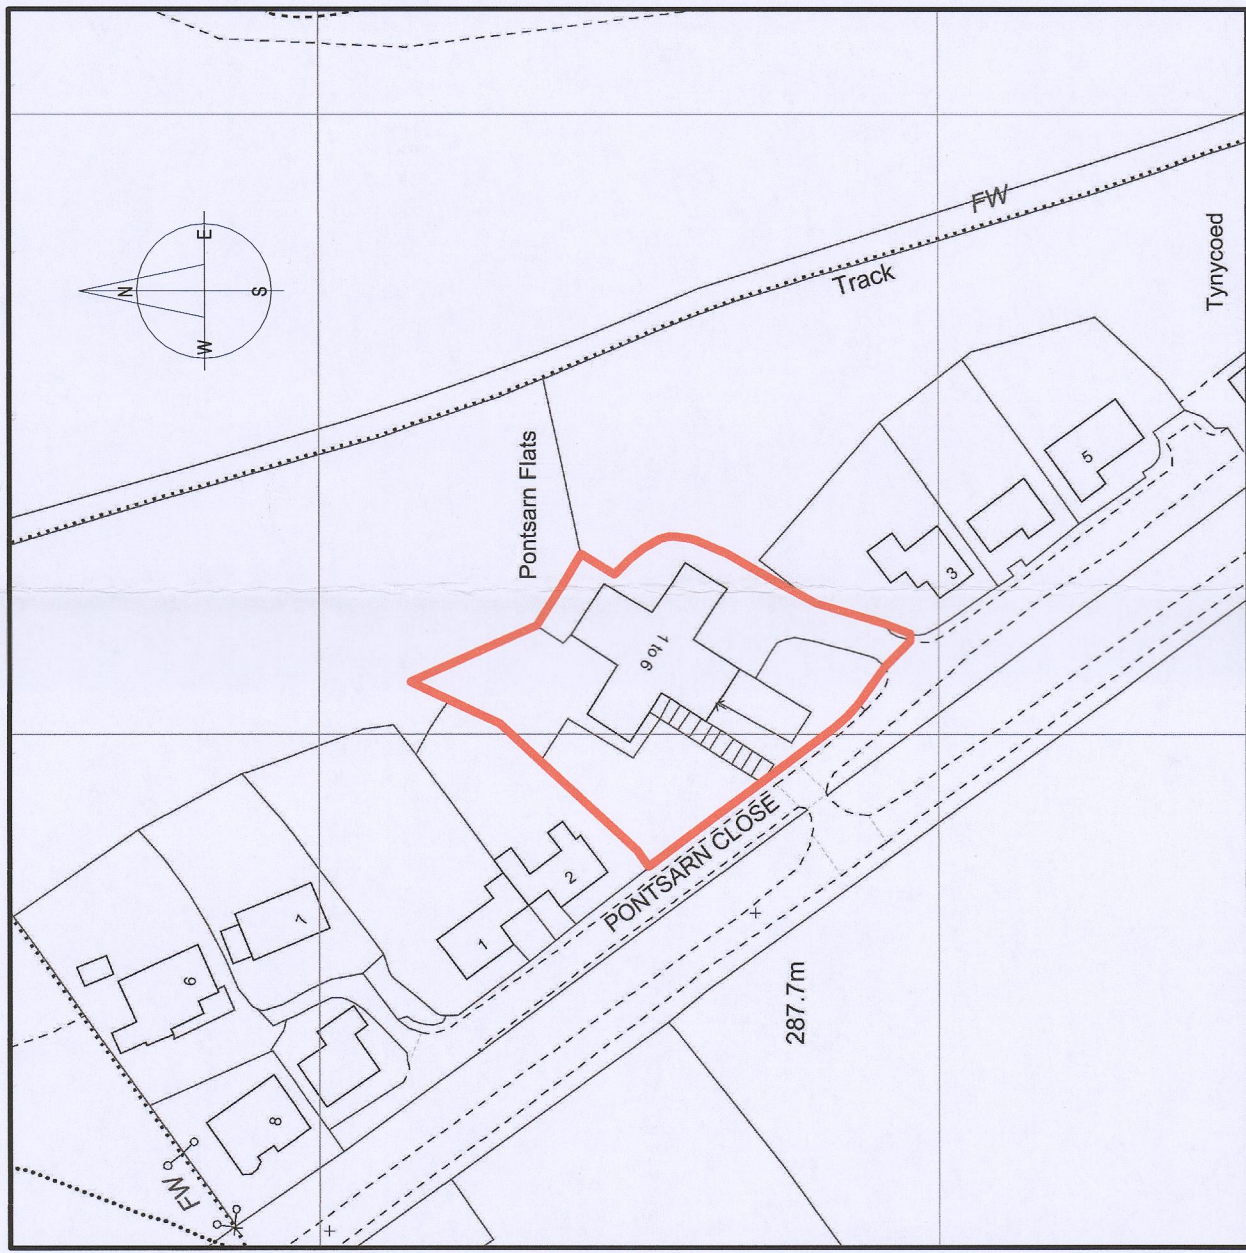

LOCATION PLAN (SCALE 1:1250)