


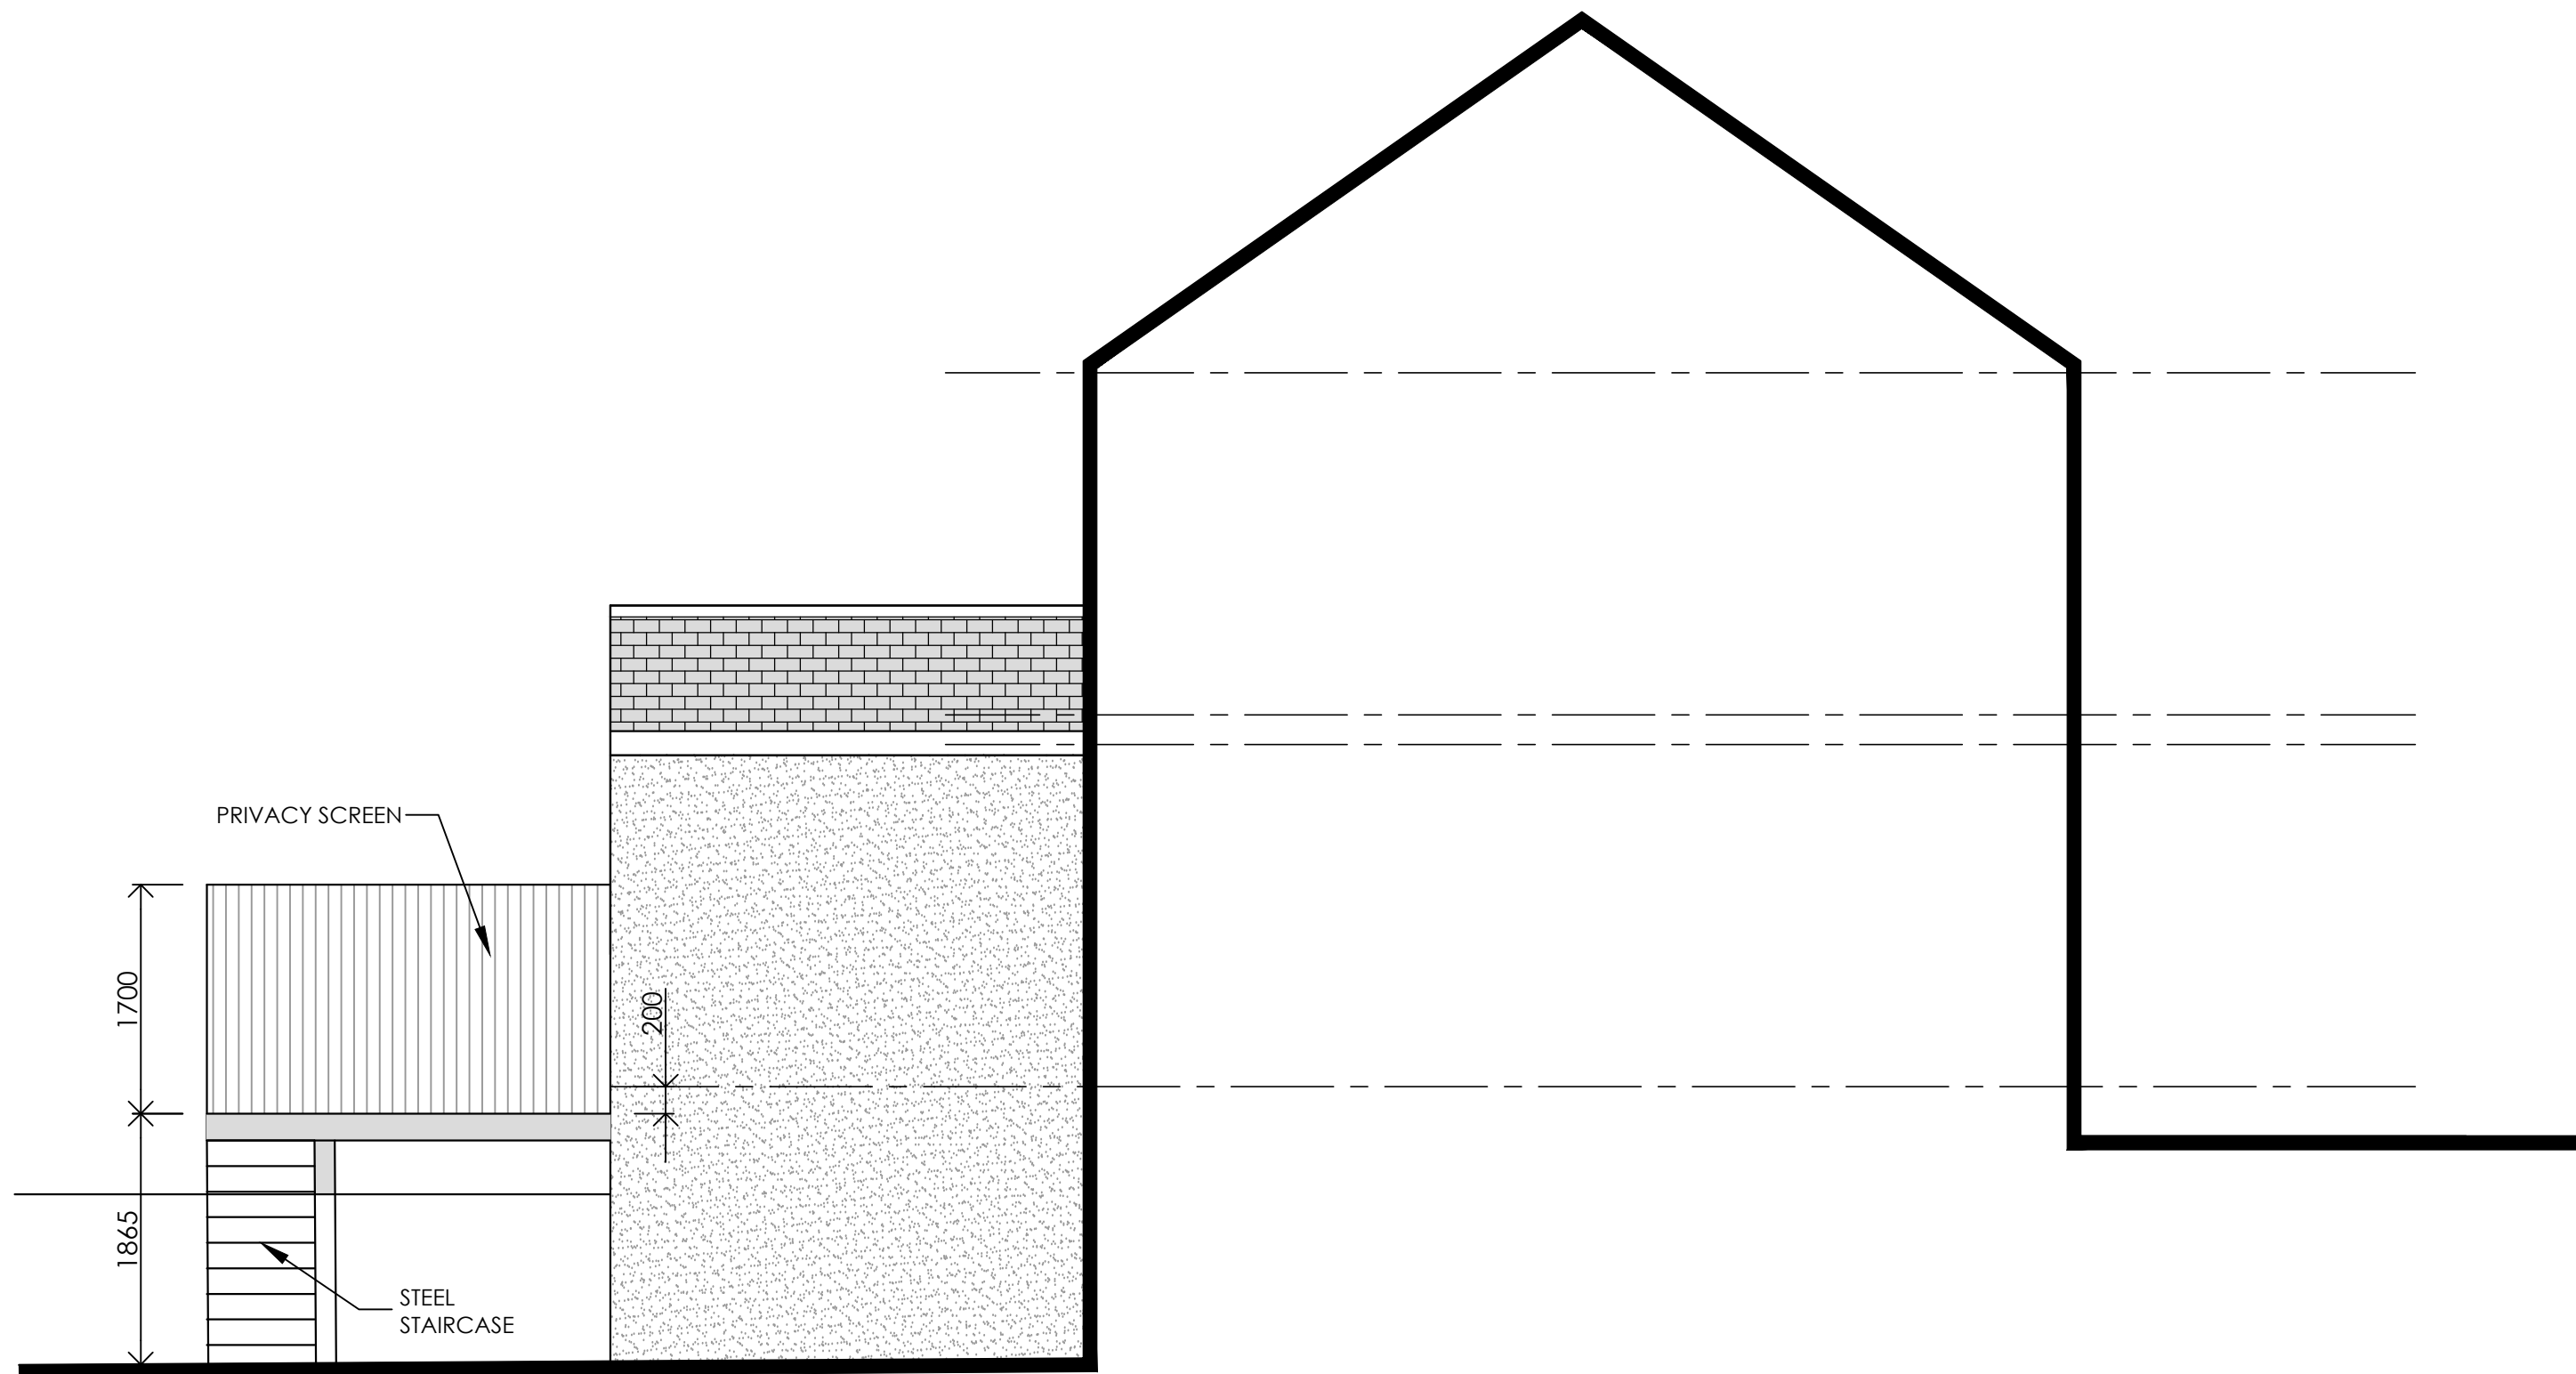

SIDE ELEVATION AS PROPOSED
(From No. 4 Edwardsville)

ISSUED FOR:

**PLANNING
APPLICATION
USE**

 **Creation Design**

Creation Design - Wales
Tel: 01495 616277 / 07508890294
www.creationdesign-wales.com
E-mail: info@creationdesign-wales.com

PROPOSED REAR BALCONY
5 EDWARDSVILLE
TREHARRIS
CF46 5NR

PROPOSED ELEVATION 3

DATE: July 2024	DRAWN BY: P.P.	
SCALE(S): 1:50 @ A3	DRAWING NO: 24-083/P/07	REV: A