



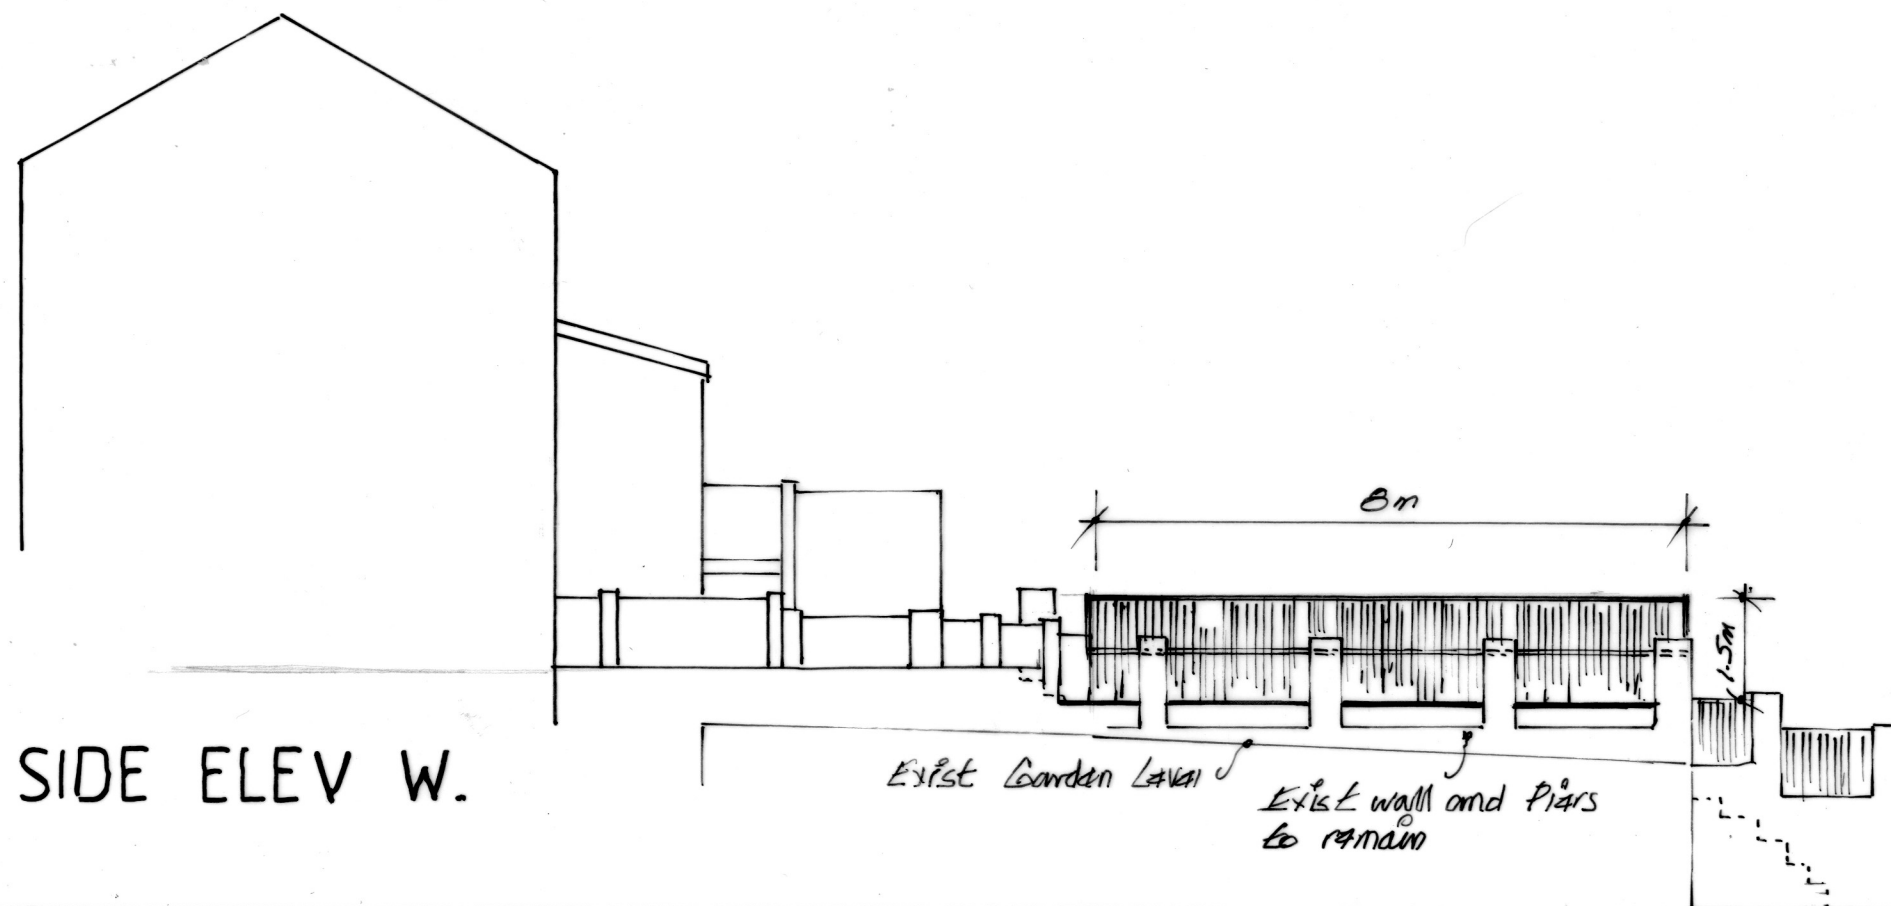

Privacy Fence 1.5m High
Fixed to existing Piers
with 100mm x 50mm treated
Cross Pieces Sawn and
Plugged with 100mm x 50mm
treated Boards Sawn
to Cross Pieces on No 35
Side.

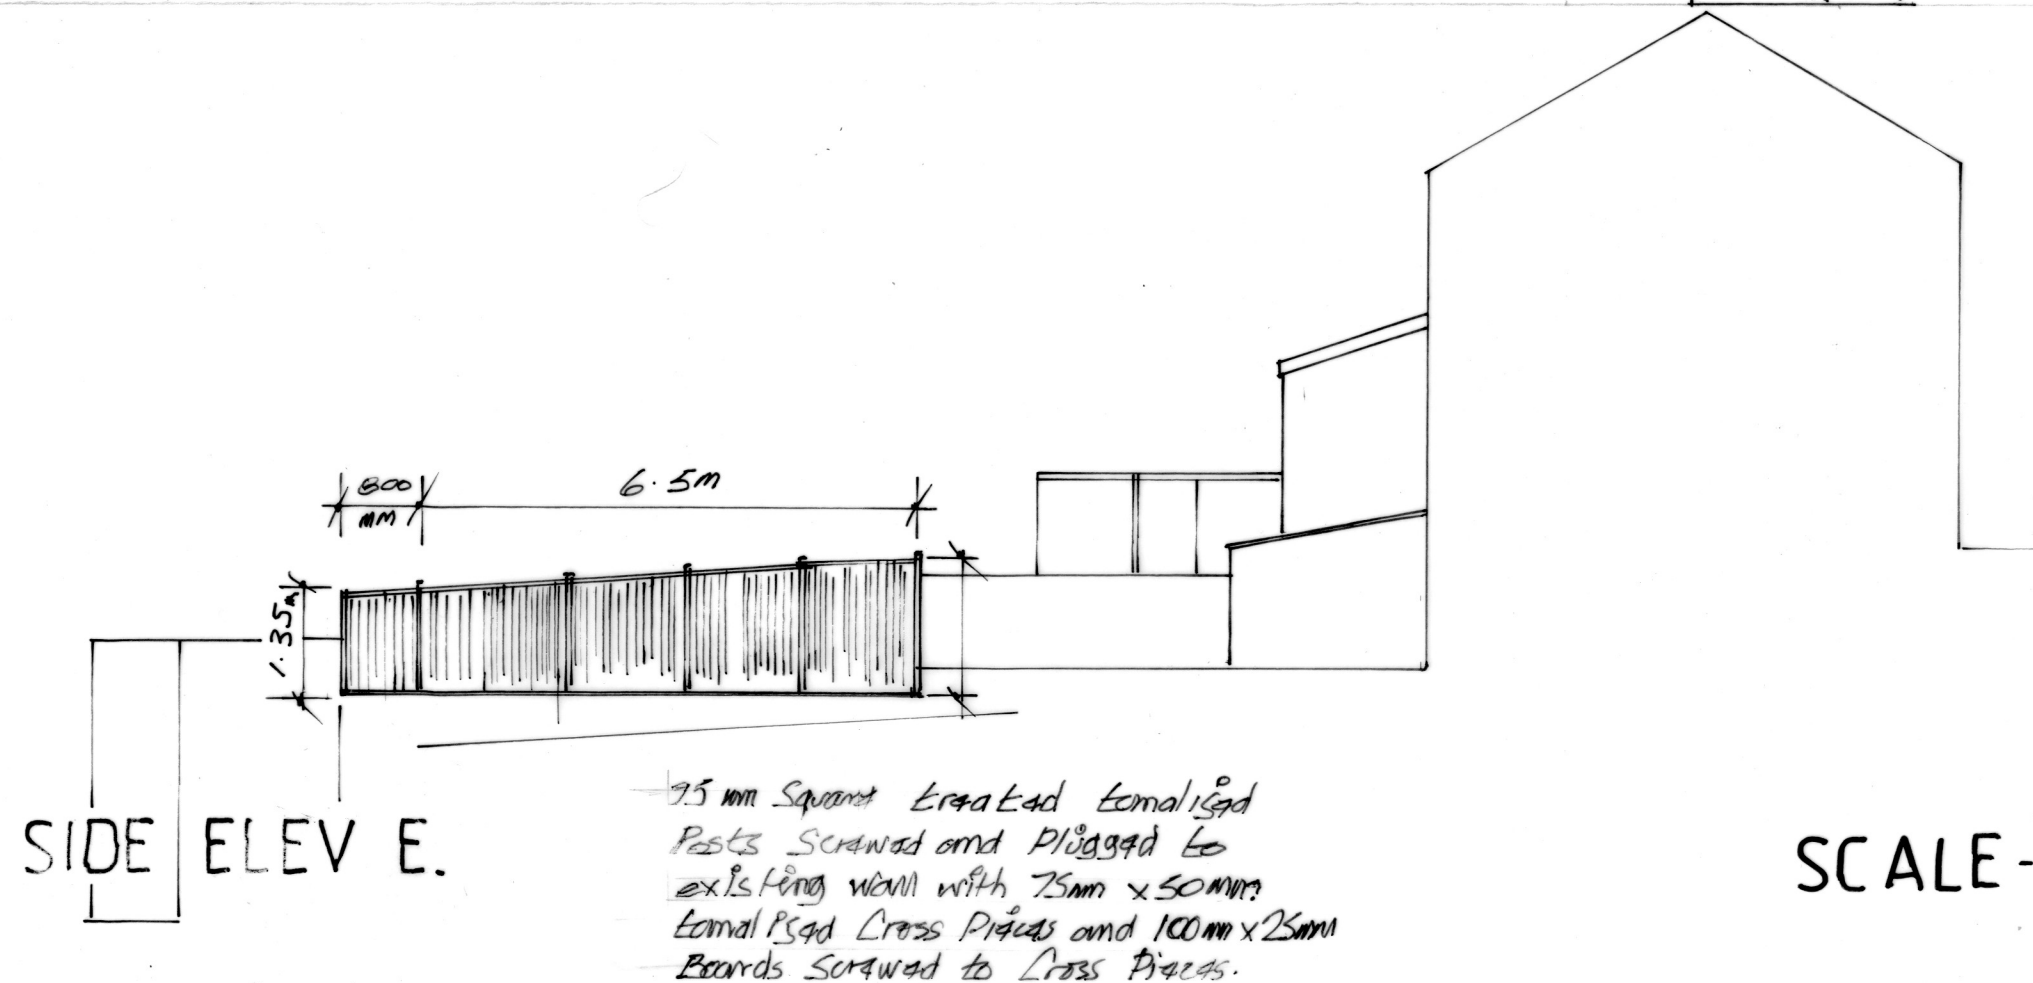

SCALE-1:100.