


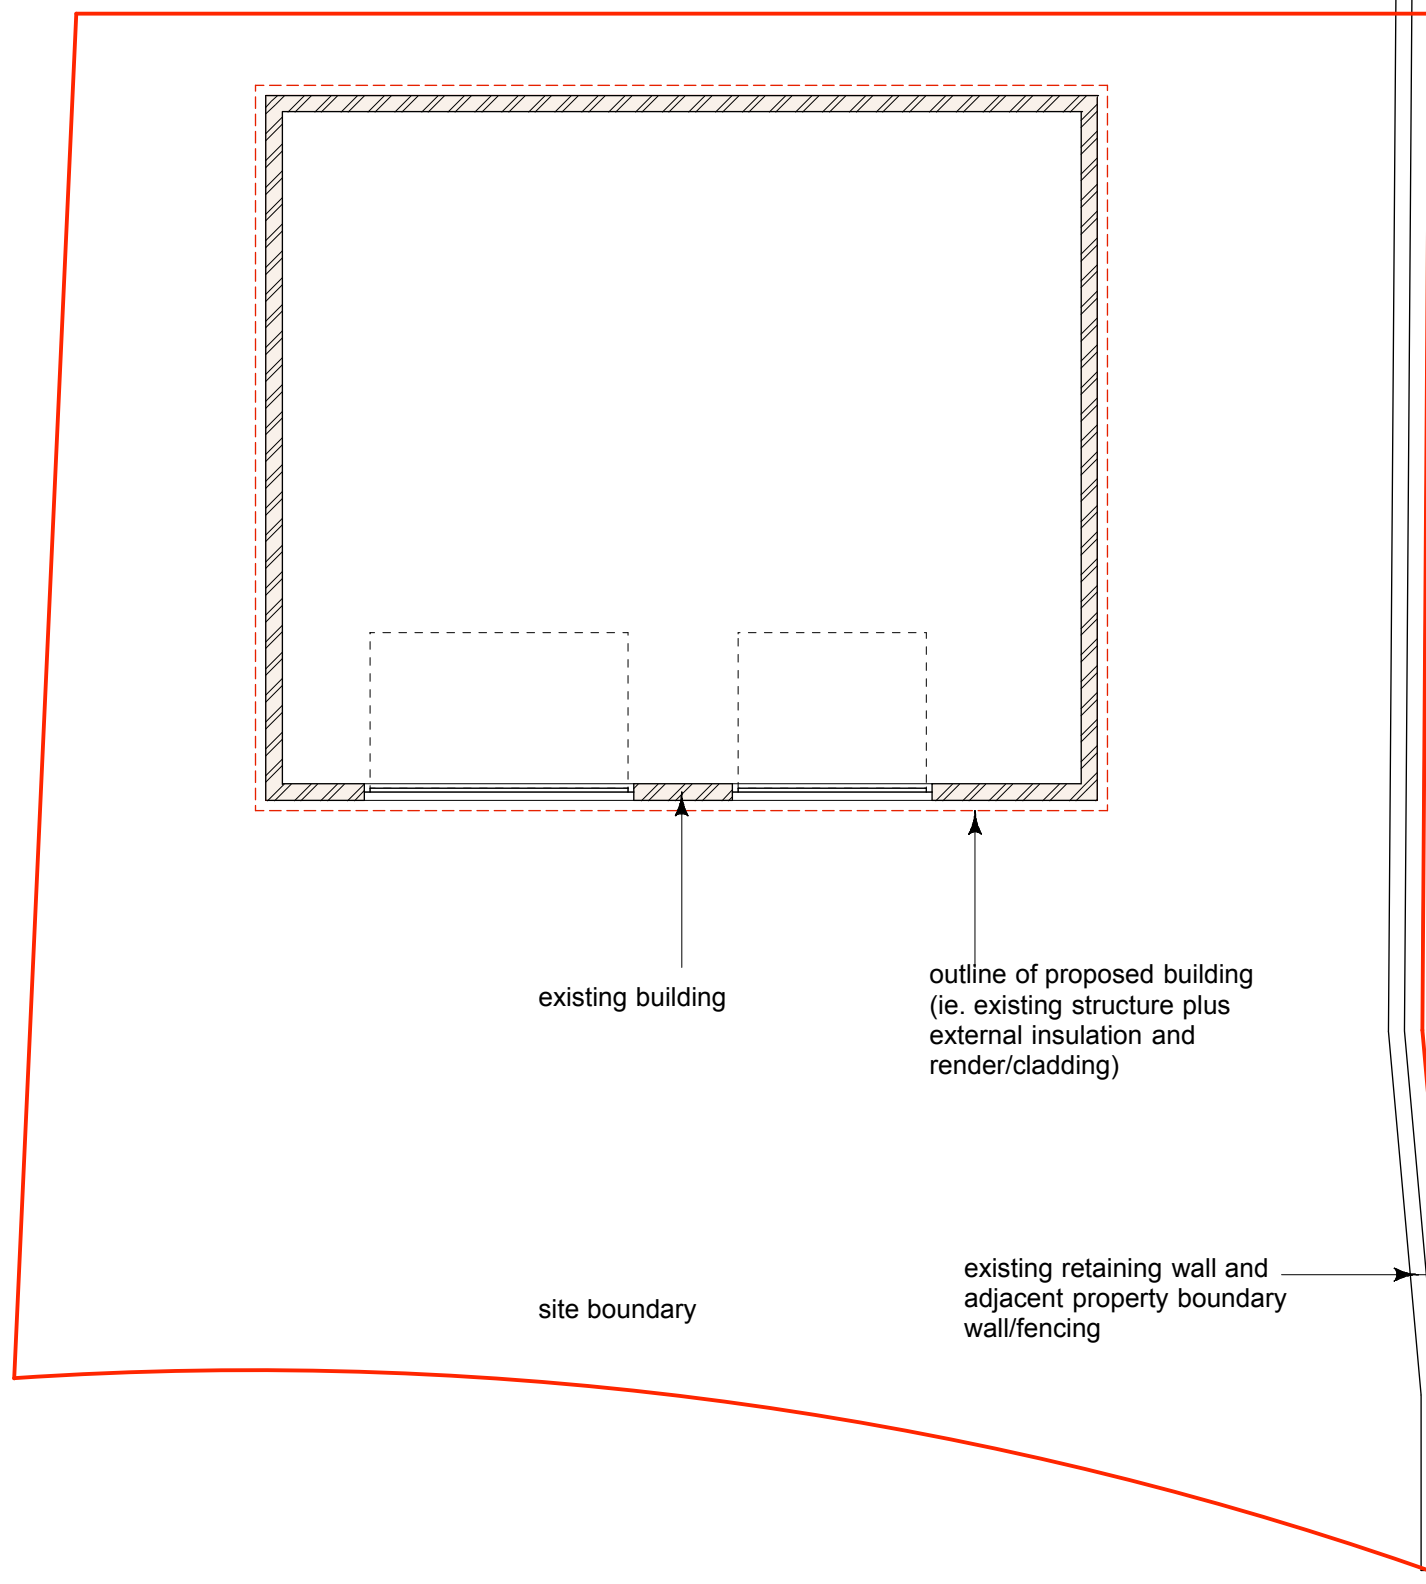
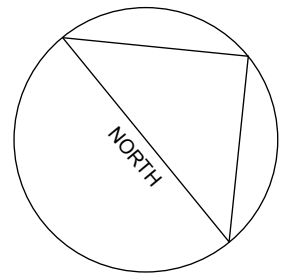
 
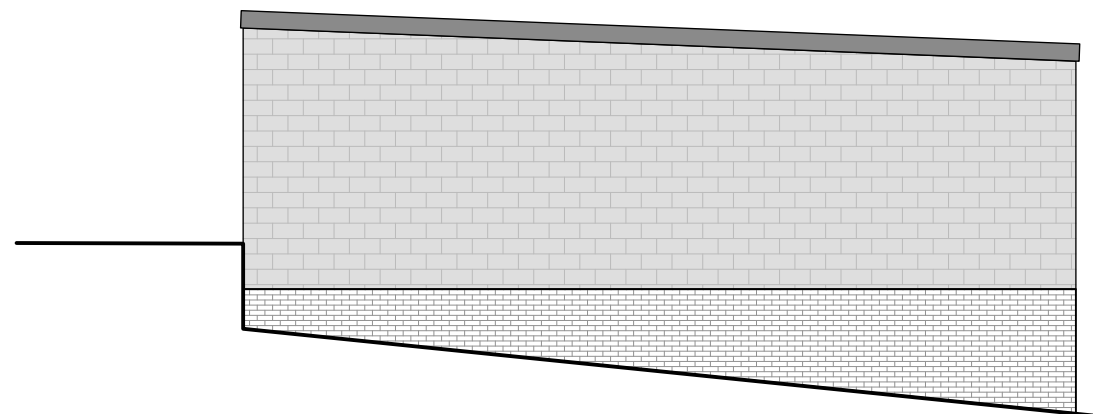


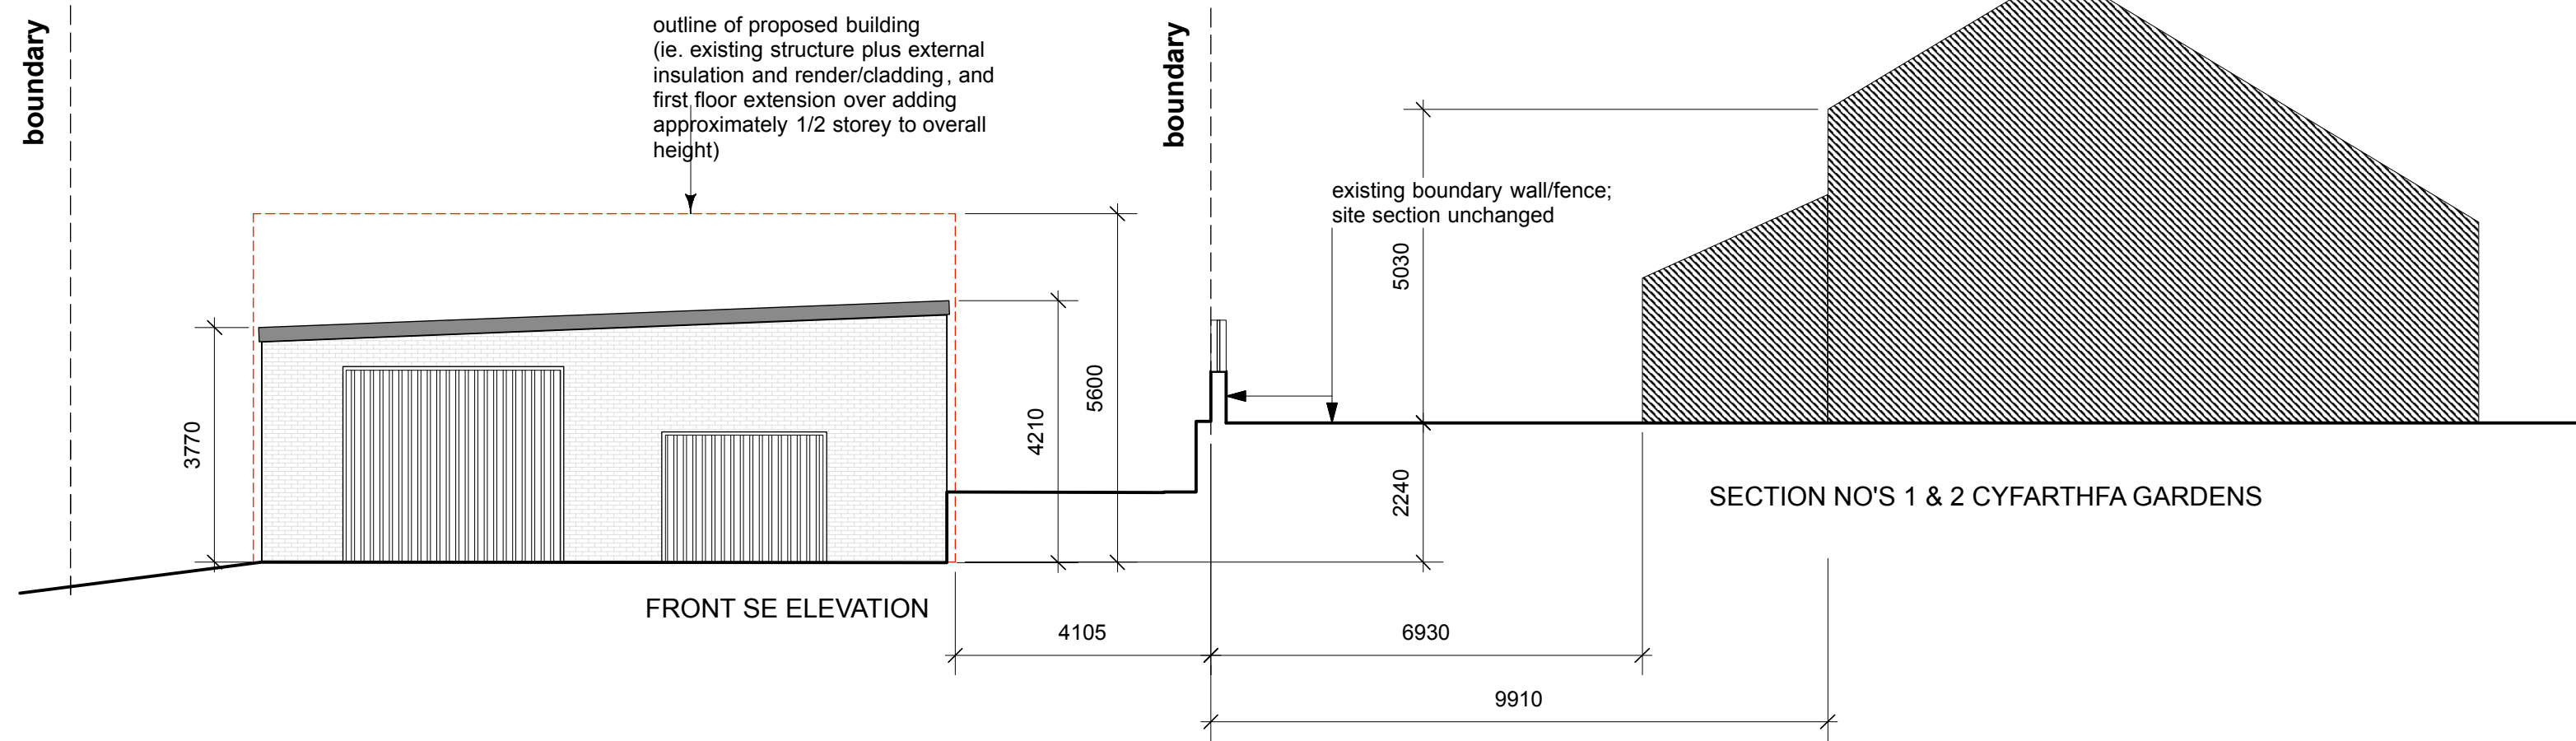


INDUSTRIAL ESTATE ACCESS ROAD

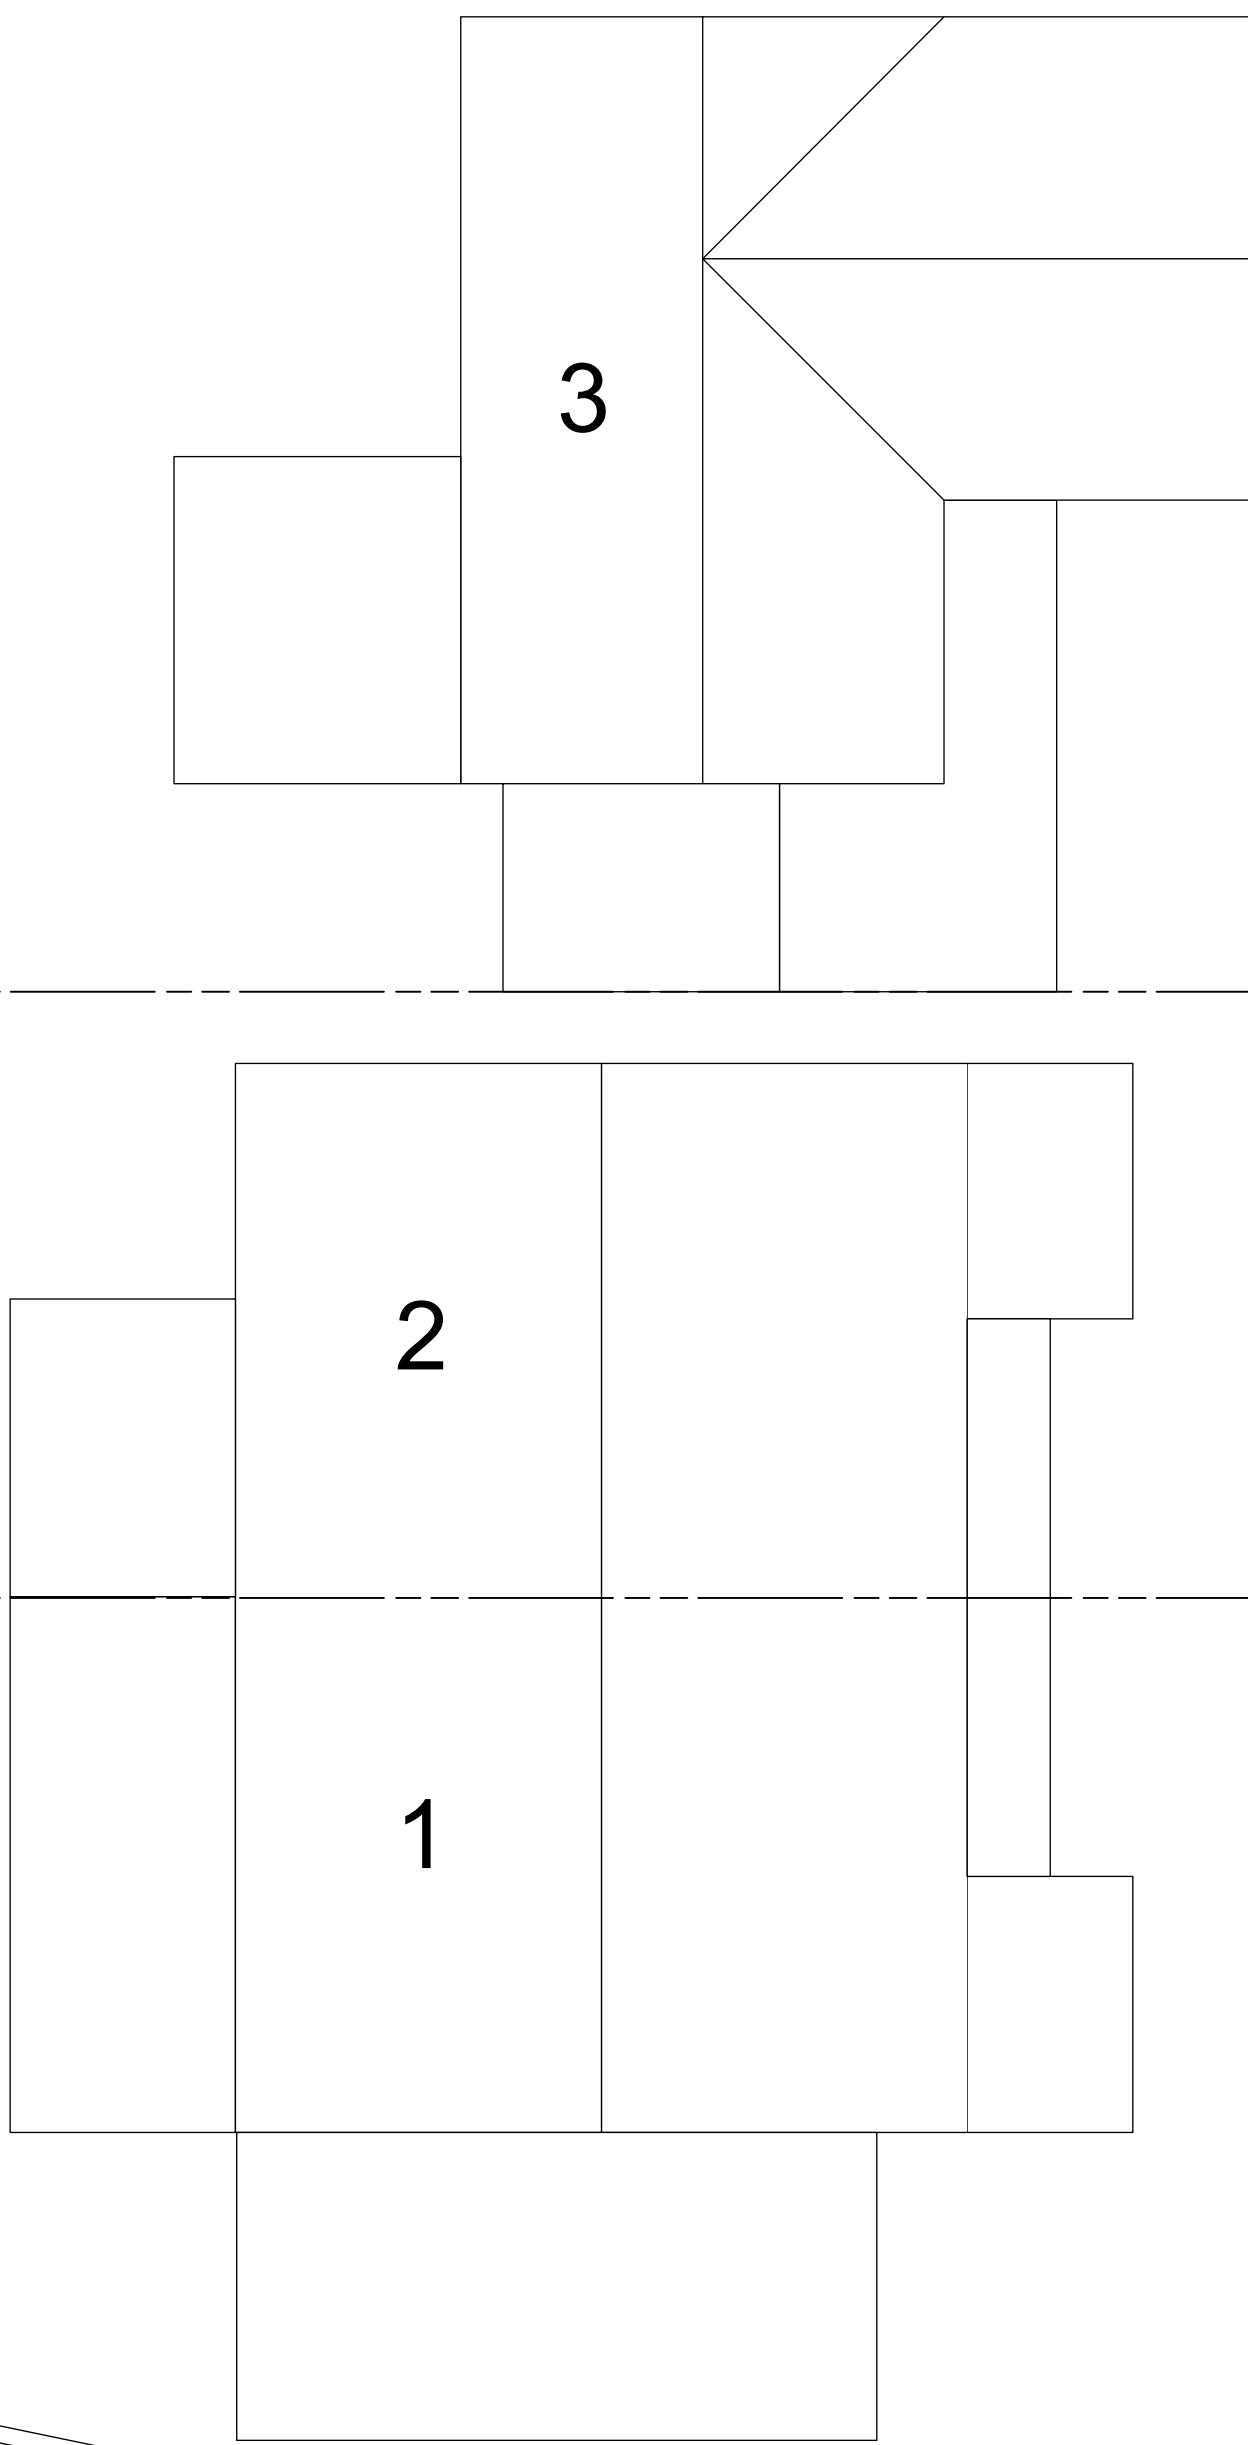

REAR NW ELEVATION

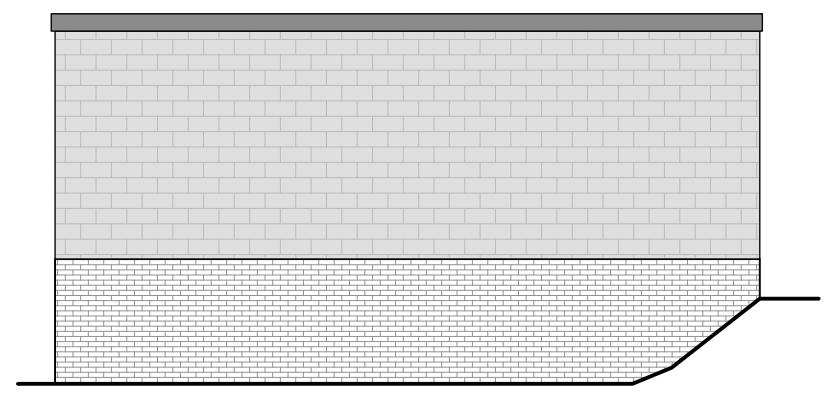

SIDE SW ELEVATION

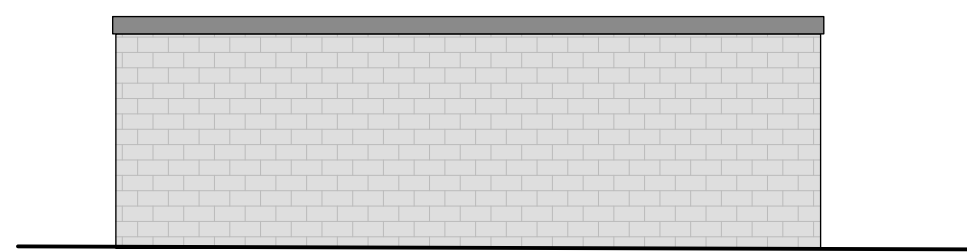

SIDE NE ELEVATION

Revisions : A 25/10/22 Neighbouring properties added to block plan, drawing re-formatted and additional notes to site section	
☐ PRELIMINARY	☒ PLANNING
☐ COMMENTS	☐ BUILDING CONTROL
☐ INFORMATION	☐ WELSH WATER
PROJECT Proposed New Warehouses / Offices, Maesgwynne Industrial Estate, Cefn-Coed-y-Cymmer Merthyr Tydfil	
TITLE Existing garage	
SCALE 1:100 @ A1	
PROJECT NUMBER	DRAWN
DATE Aug 2022	CHECKED
DRAWING NUMBER PL 02	REVISION A



Robert Coles

4B Castle Parade
Usk
NP15 1AA
TELEPHONE : 01291 673635
e mail : bobcolesarchitect@btinternet.com

studio4b
ARCHITECT