
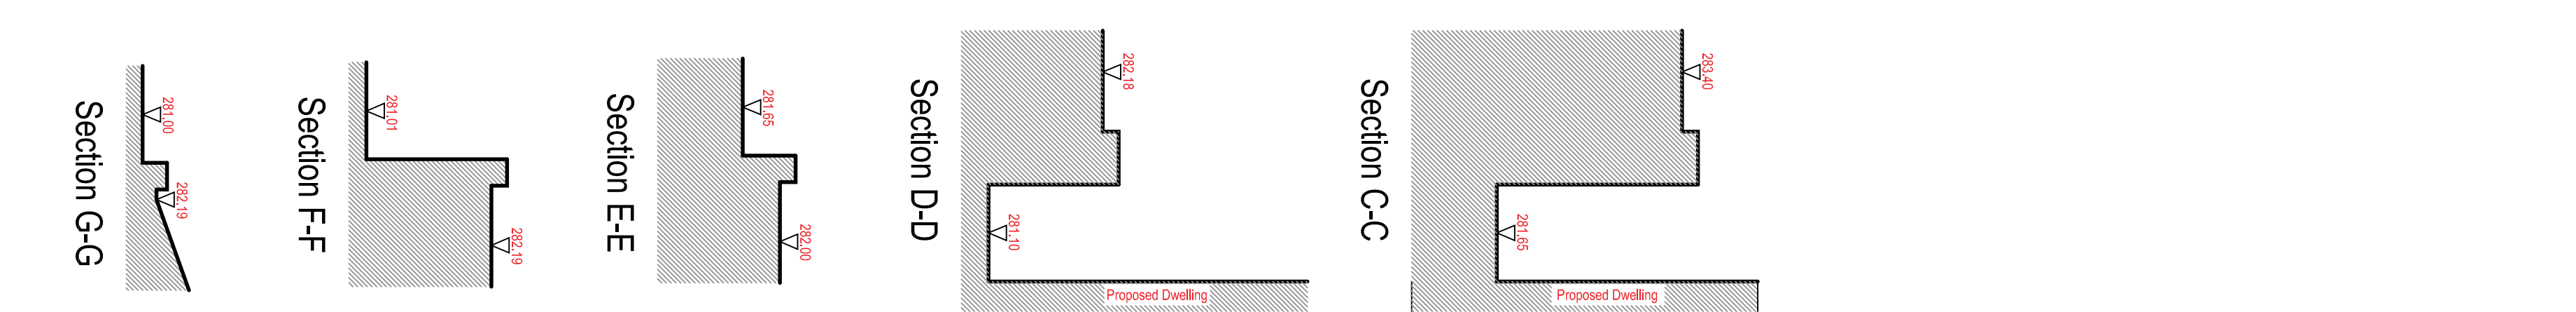


All amendments to be checked or sealed by contractor prior to preparation of shop drawings and commencement of work on site.

Do not scale from this drawing.

This drawing and the copyrights and patents therein are the property of Apex Architecture and may not be used or reproduced without our consent.

This drawing is to be used in conjunction with all relevant consultants drawings/discussions and any discrepancies or variations are to be notified to Apex Architecture before the affected work commences.

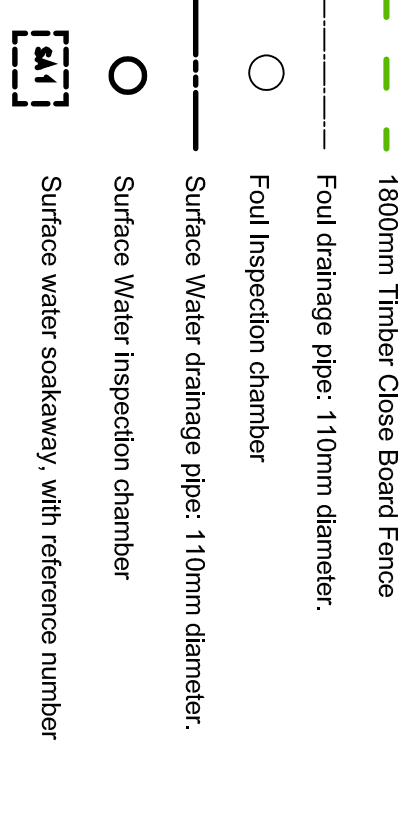

KEY TO SYMBOLS & HATCHING:

-  1800mm Timber Close Board Fence
-  Foul drainage pipe: 110mm diameter.
-  Foul inspection chamber
-  Surface Water drainage pipe: 110mm diameter.
-  Surface Water inspection chamber
-  Surface water soakaway, with reference number
-  Proposed spot level
-  Existing spot level

Pemableable Concrete Block Pavers (Driveway):
Designed & laid to SUDS specification for direct infiltration to ground. Laid at max. 1:20 gradient. Paving system to be suitably designed by specialist manufacturer or engineer to suit site conditions. Laid strictly in accordance with manufacturer/engineers specification.
Type: Aquaflo® Pemableable Block Paving by Frompave (Forrester) Ltd. Colour: Charcoal.

Permeable Concrete Block Sets, (From Path): Designed & laid to SUDS specification for direct infiltration to ground. Laid at max. 1:20 gradient. Paving system to be designed by specialist manufacturer or engineer to suit site conditions. Laid strictly in accordance with manufacturer/engineers specification.

Type: Aquasett Permeable Block Paving by Compapave (Forraer) Ltd. Colour: Red Brindle.

Permeable Concrete Paving (Patio): Designed & laid to SUDS specification for direct infiltration to ground. Laid at max. 1:20 gradient. Paving system to be designed by specialist manufacturer or engineer to suit site conditions. Laid strictly in accordance with manufacturer/engineers specification.

Type: Aquaslab Permeable Paving by Formpave

Finish: Polished

Colour: Red Brindle.

Natural Stone Chippings (Side Path & Shingle Beds):
Natural stone chippings, laid on permeable landscaping/paving membrane, on min. 150mm deep clean granular sub-base (20-40mm limestone chippings or equivalent).

Type: Natural Slate Chippings. Colour 'Blue'.

Tarmacadam (New Footway):
New footway to be constructed to local Highways Authority standards, with tarmacadam surface and p.c.s kerbs, on suitable sub-base. Tarmac colour: 'black'.
Exact details of footway construction, vehicular crossing and verge to be formally agreed with local Highways Authority prior to commencement of highways works.

Planting bed, for non-strategic planting. Min. 150mm thick top-soil laid over suitable clean sub-soil (from site).

New Stone-faced Boundary Wall (to street frontage). Constructed using conc. block with render finish to rear side, and faced on highway side using natural local stone (salvaged from site as far as possible), laid to dry-stone pattern, to match the existing adjacent boundary walls. Nom. 1.0 - 1.5m high, to suit existing adjacent wall heights.

Revision	Date	Description	Drawn by	Checked by
A	08.04.2020	Sections added	CDV	

Apex Architecture

Oak House, Gloucestershire, GL 15 6ST	01594 516161
9 River Street Place, Julian Road Bath, BA1 2RS	01223 563385
161-165 Greenfield High Rd, London SE10 8JA	02023 383 6555
Wrystone Business Park, Mommouth, NP23 3SR	01600 800101
Client	

Ben Prictor

Land adj. to 1 Bedlinog Terrace, Bedlinog
Merthyr Tydfil

Job No.	Drawing No.	Revision
AA471bt	201	A

Scale	Issue	Date
1:100 @ A1	PLANNING	DEC 2019