

All dimensions to be checked on site by contractor prior to preparation of shop drawings and commencement of work on site.


Do not scale from this drawing.

This drawing and the copyrights and patents therein are the property of Apex Architecture and may not be used or reproduced without consent.

This drawing is to be read in conjunction with all relevant consultant's drawings/documents and any discrepancies or variations are to be notified to Apex Architecture before the affected work commences.



Photo Elevation

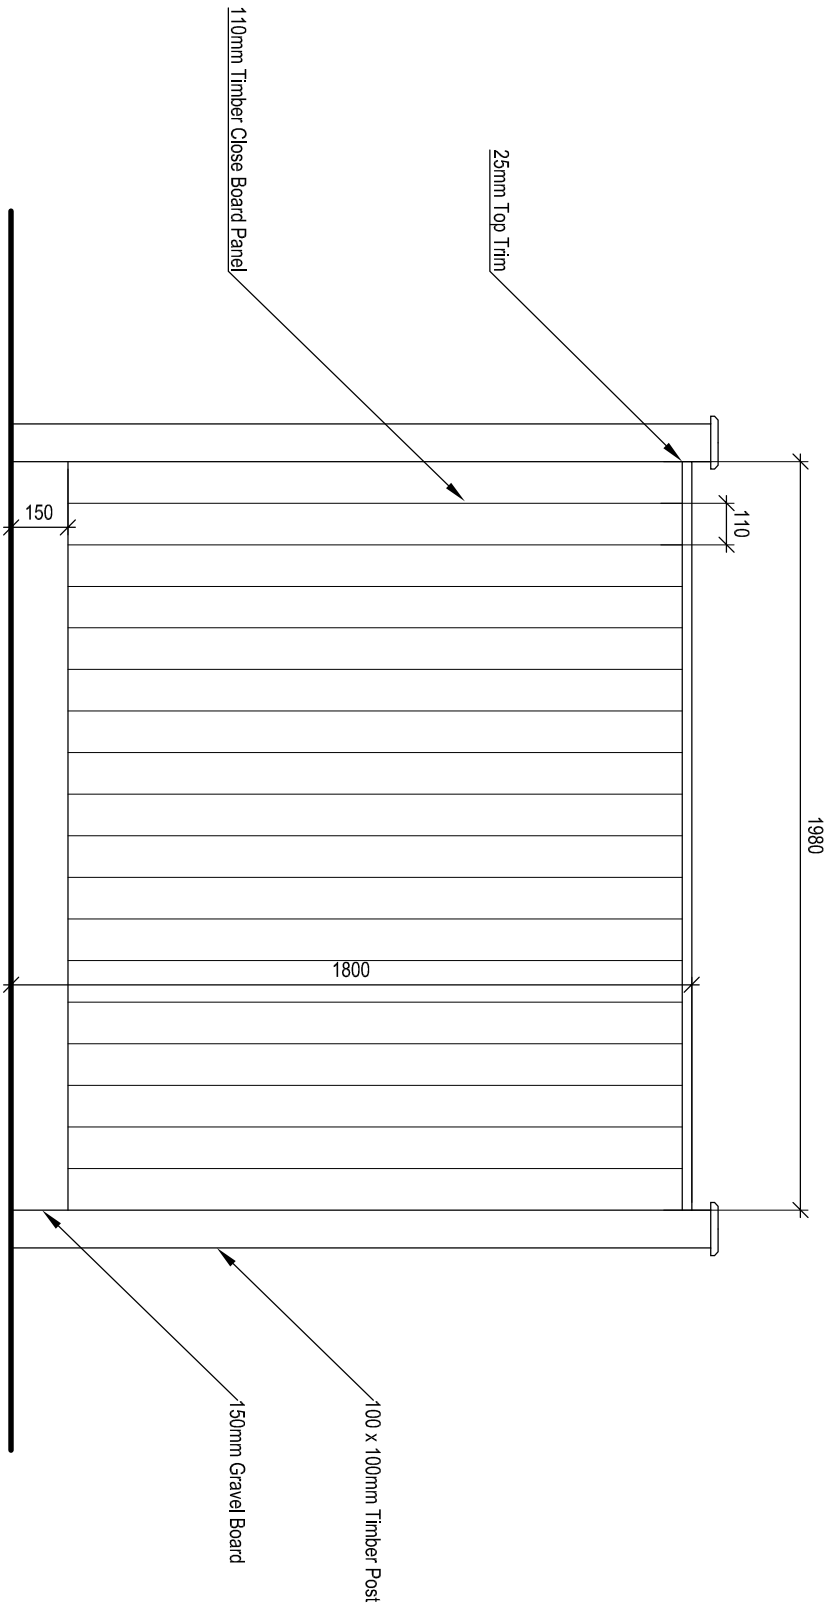

Fence Elevation

Apex Architecture

Oak House, Gloucestershire, GL15 6ST 01594 516161
9 River Street Place, Julian Road, Bath, BA1 2RS 01226 583585
161-165 Greenwich High Rd, London, SE10 8JA 0203 393 6555
Wyastone Business Park, Monmouth, NP25 3SR 01600 800101

Client: Ben Pricor

Project: Land adj. to 1 Bedding Terrace, Bedding

Mertbyr Tydfil

Title: 1800mm Timber Close Board Fence Detail

Job No.	Drawing No.	Revision
AA471bt	300	N/A
Scale	Issue	Date
1:100 @A3	PLANNING	DEC 2019

www.apexarchitecture.com enquire@apexarchitecture.com