


PAUL THORNTON BUILDING DESIGN LTD

85 Park Road Berry Hill Coleford Gloucestershire GL16 7AG
Tel/Fax: 01594 832300 E-Mail: info@ptbuildingdesign.co.uk

Revisions

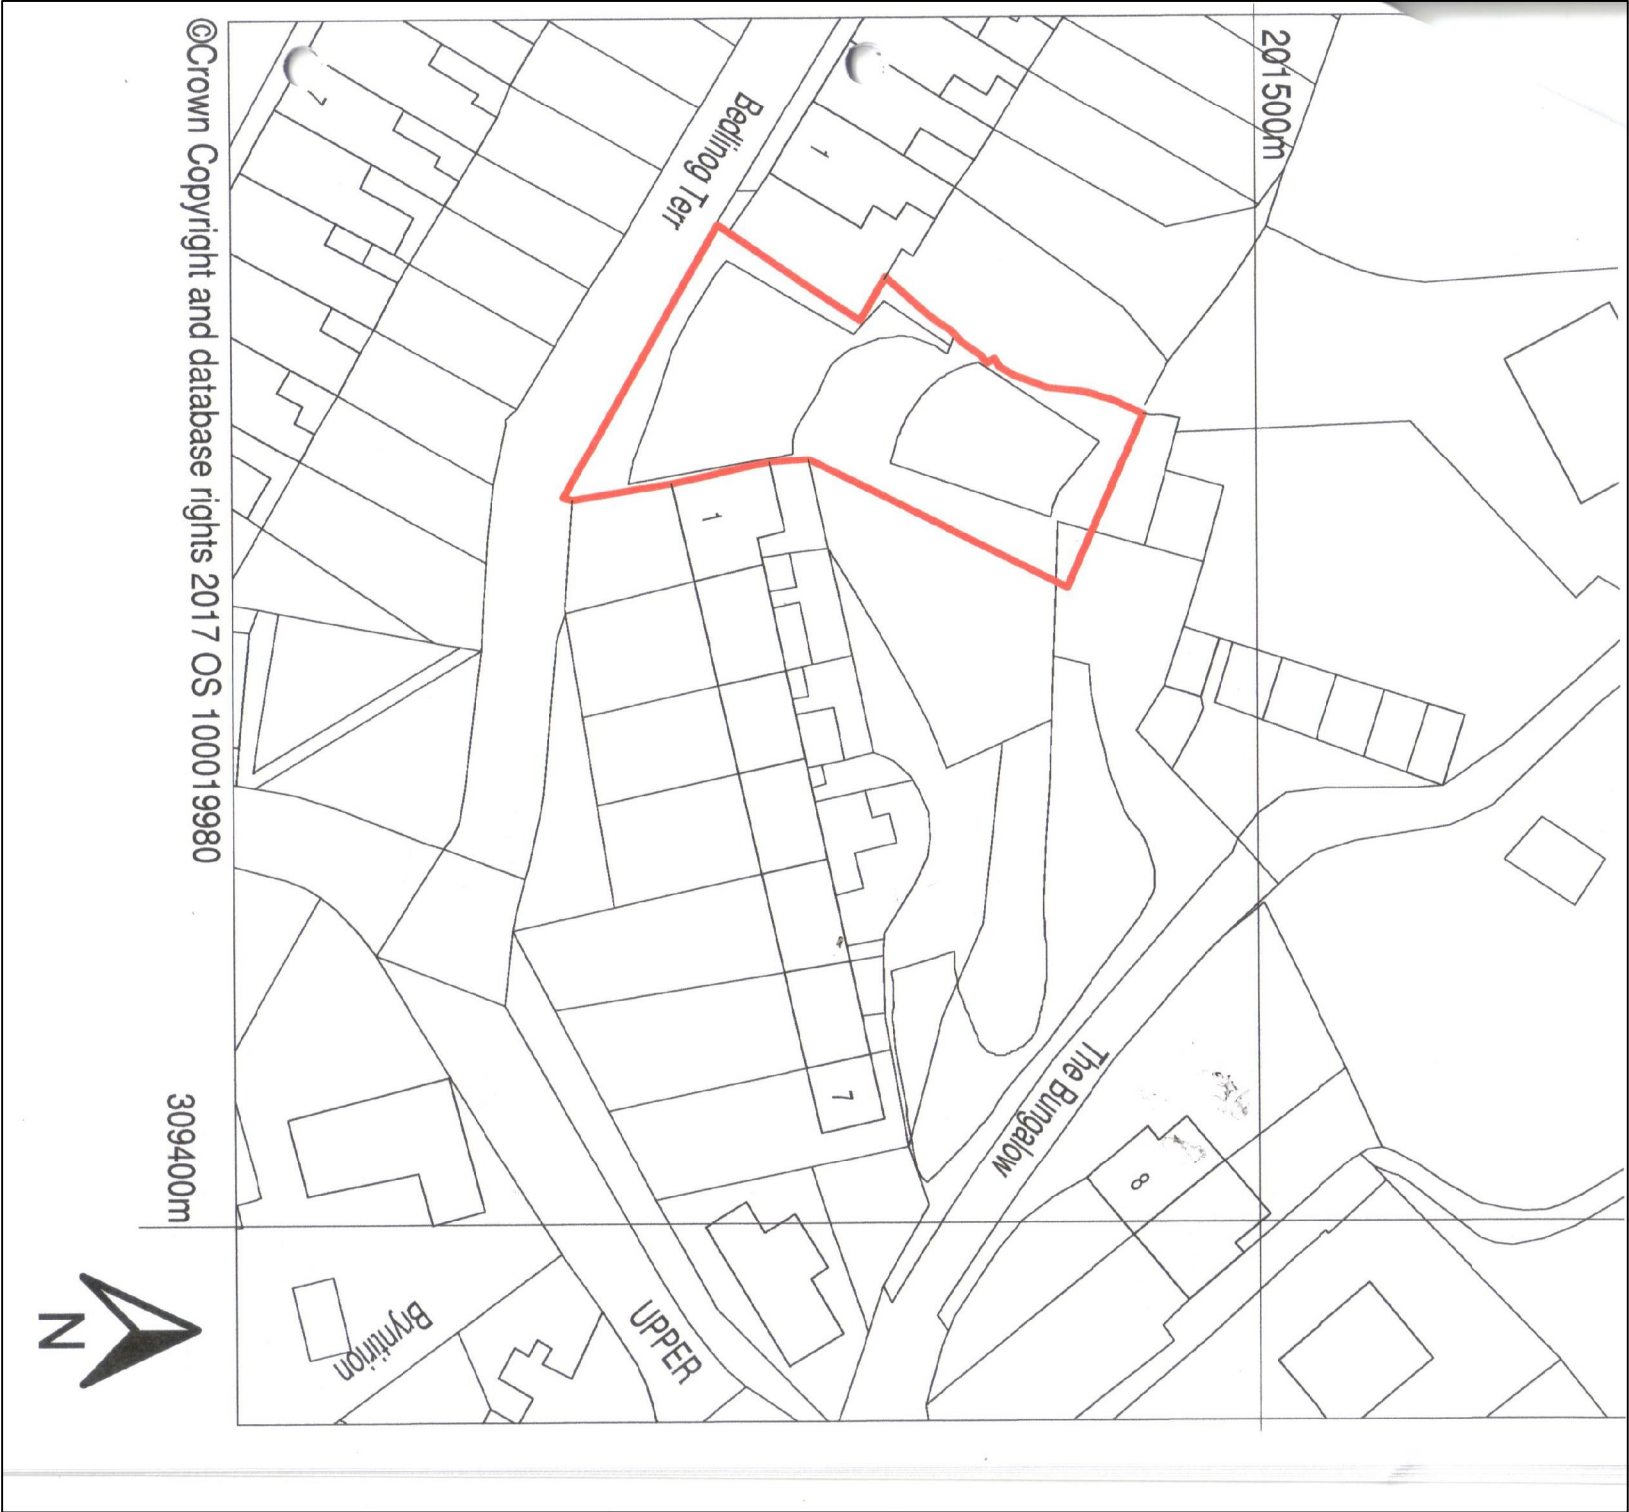

Job Title

**Land adj. to 1 Bedlinog Terrace
Bedlinog, Merthyr Tydfil: Proposed
Residential Development**

Drawing Title

Location Plan

Date
14/05/2018

Scale
1:500 @ A3

Drawing Number

PG/01

Rev.

NOTES: do not scale from this drawing - check dimensions before use
& notify the designer of any discrepancies immediately - © copyright
belongs to the designer