




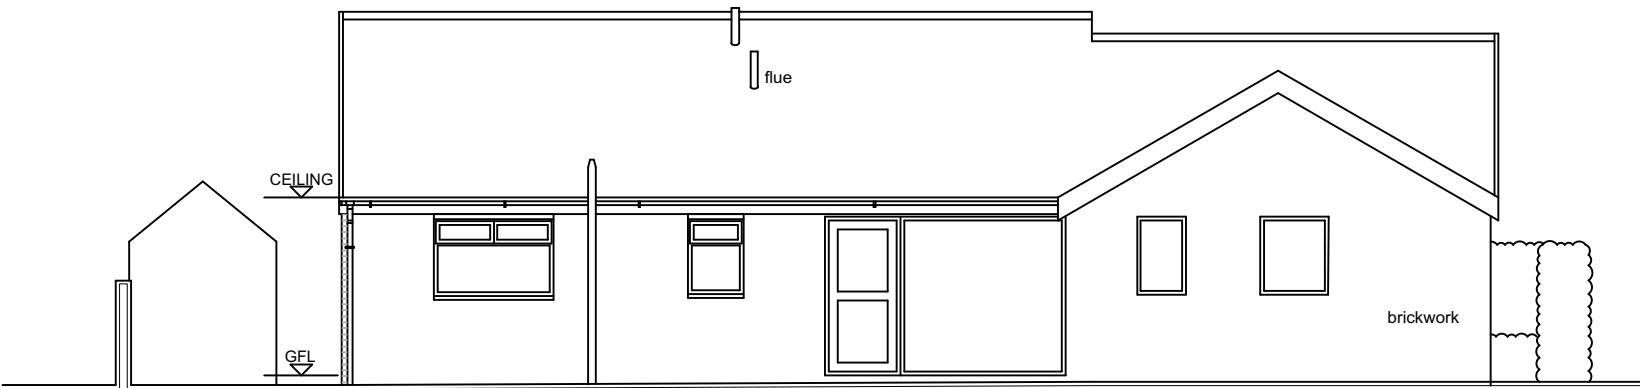


PROPOSED REAR ELEVATION

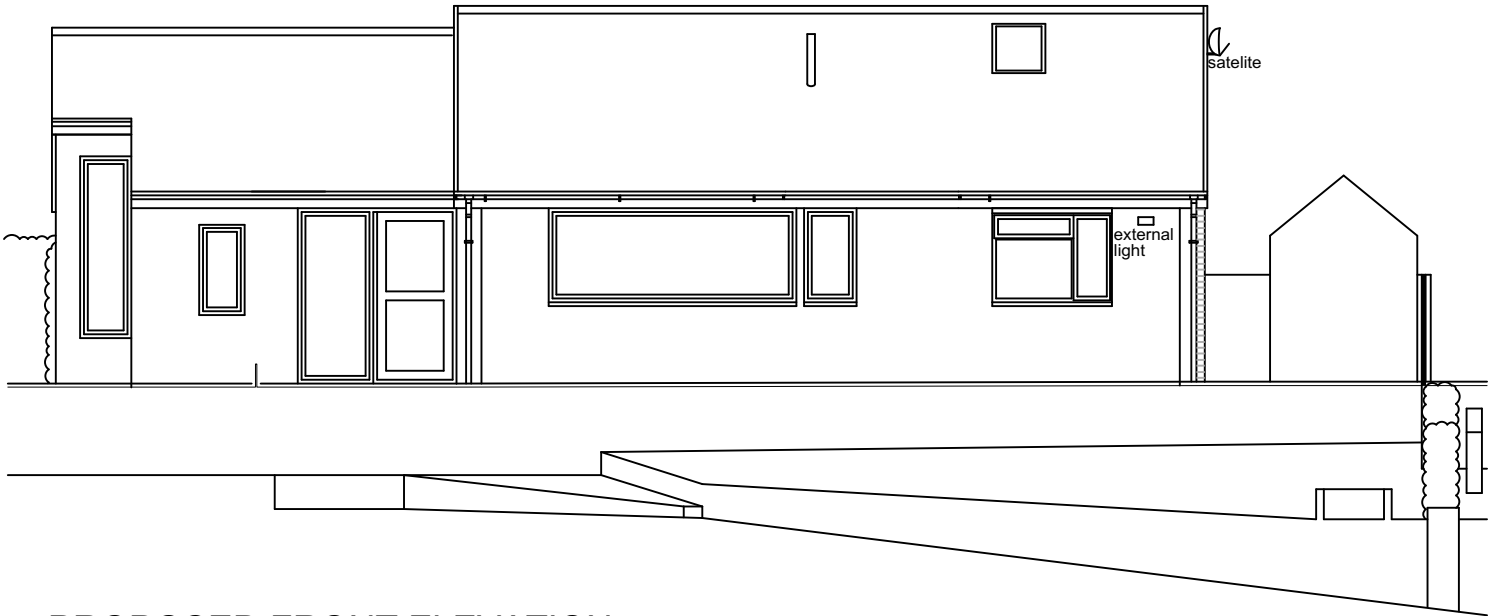

PROPOSED FRONT ELEVATION

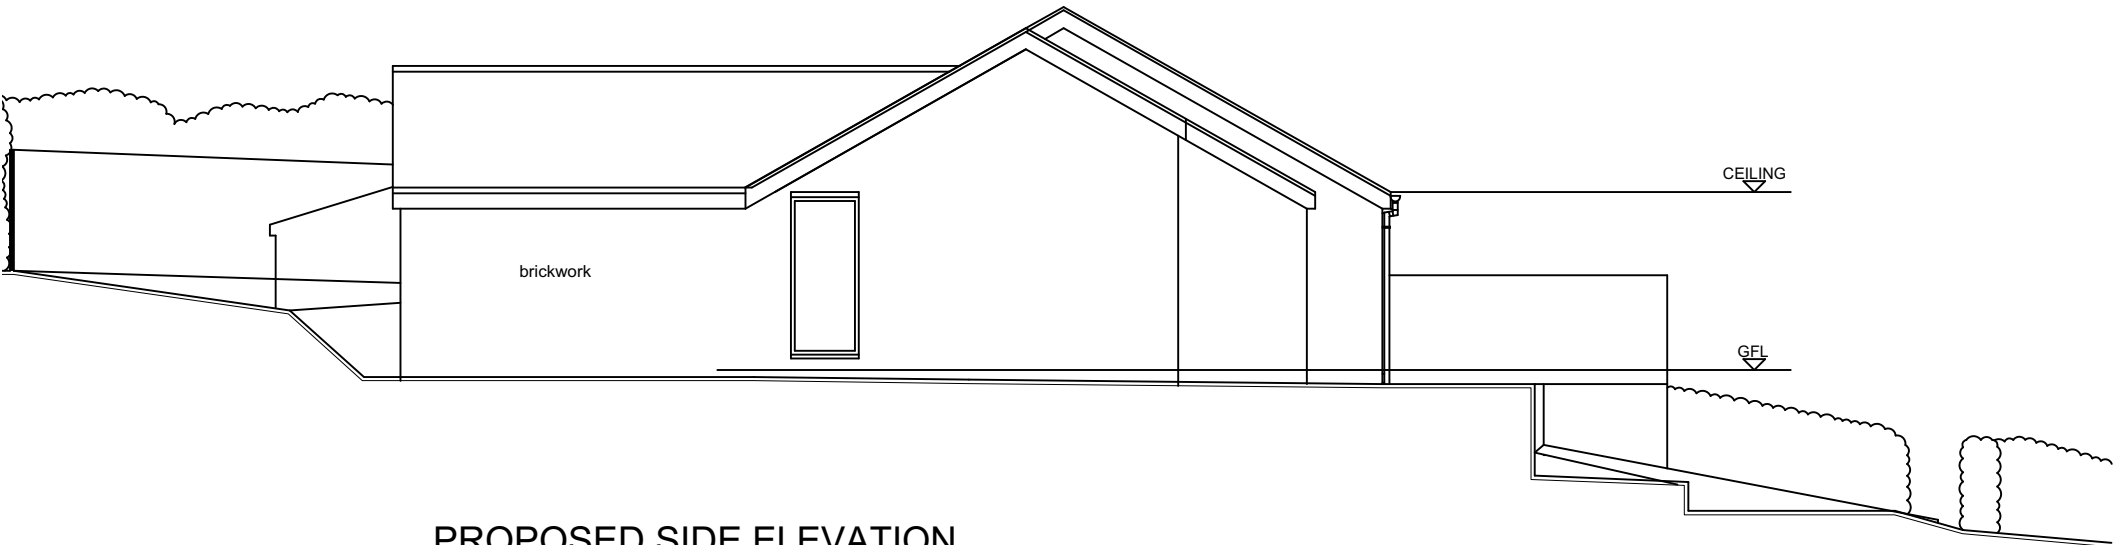

PROPOSED SIDE ELEVATION

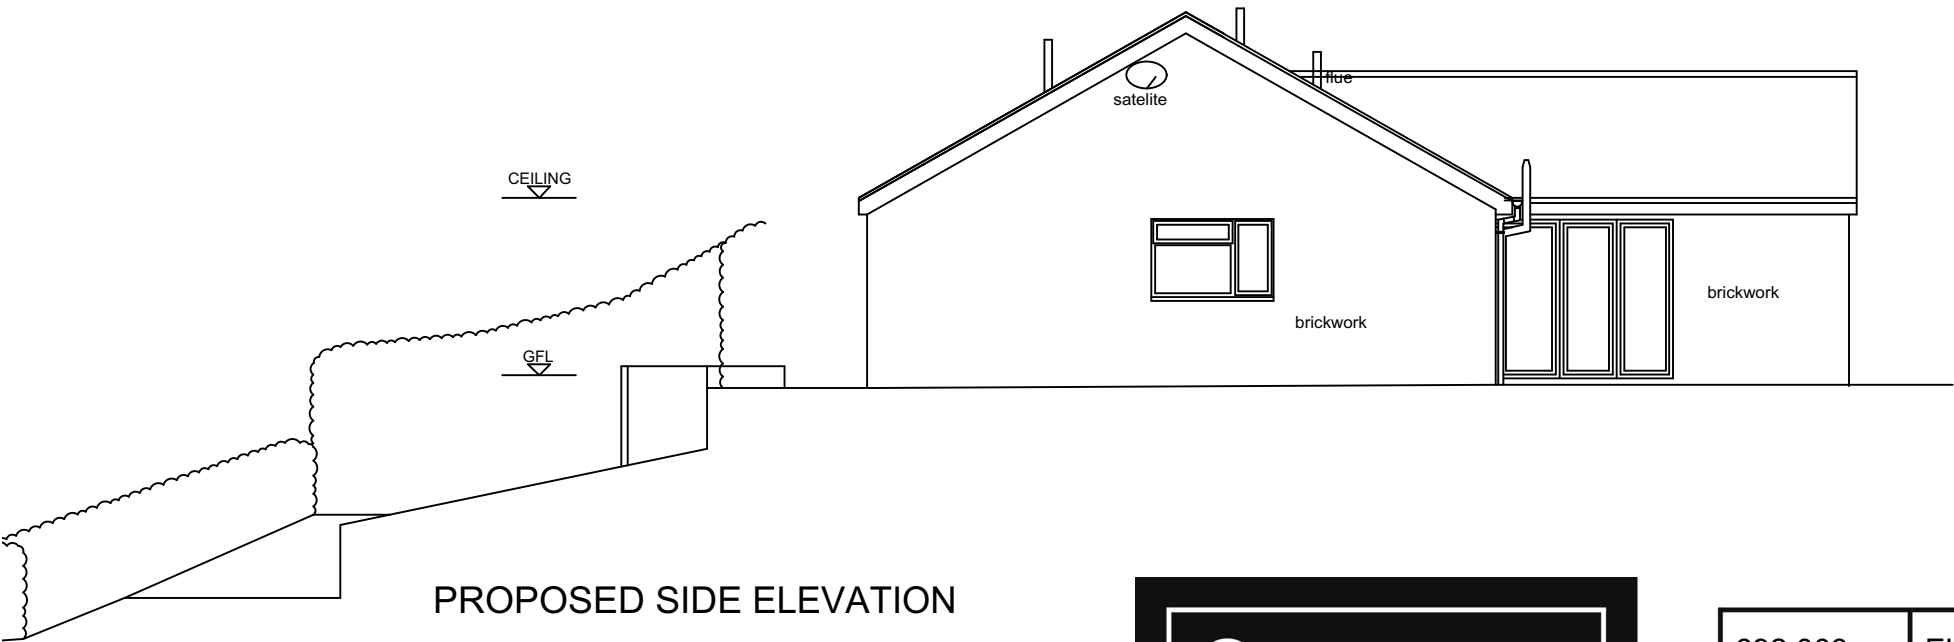

PROPOSED SIDE ELEVATION

**George and Co.**

Proposed extension for Redburn
Christopher Terrace Merthyr
Tydfil CF47 0UD
For Mr and Mrs Collins

692.003		ELEVATIONS	
planning	1:100@A3	July '20	CG
1st Floor Woodfired Studios 62 High St Merthyr Tydfil CF37 8DE 07830328652 hello@georgeandco.studio www.georgeandco.studio			
DO NOT SCALE THIS DRAWING		©George and Co.	



George and Co.

Proposed extension for Redburn
Christopher Terrace Merthyr
Tydfil CF47 0UD

For Mr and Mrs Collins

692.002

PLANS

planning

1:100@A3


July '20

CG


1st Floor
Woodfired Studios 62 High St
Merthyr Tydfil CF37 8DE
07830328652
hello@georgeandco.studio
www.georgeandco.studio


DO NOT SCALE THIS DRAWING

©George and Co.

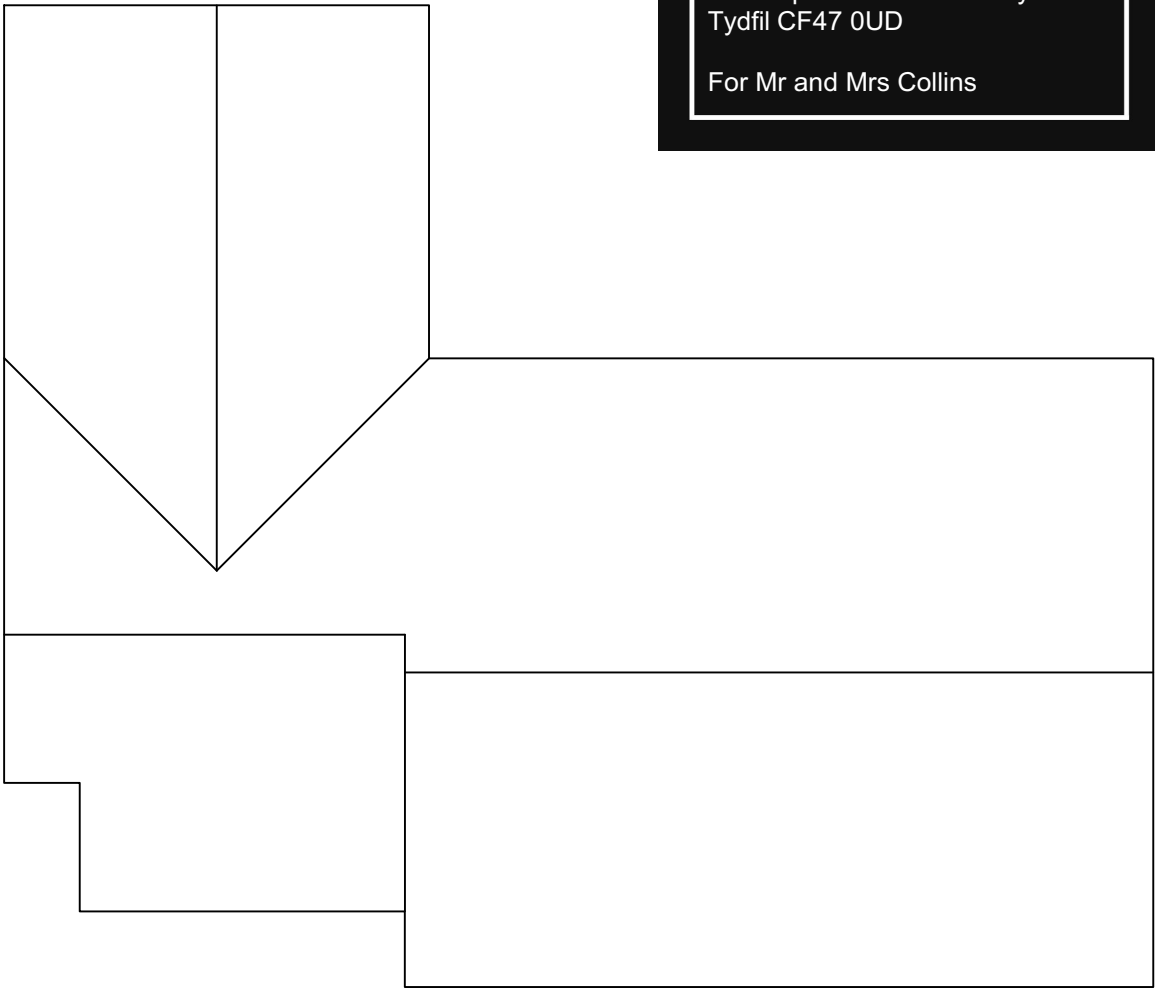

PROPOSED ROOF PLAN

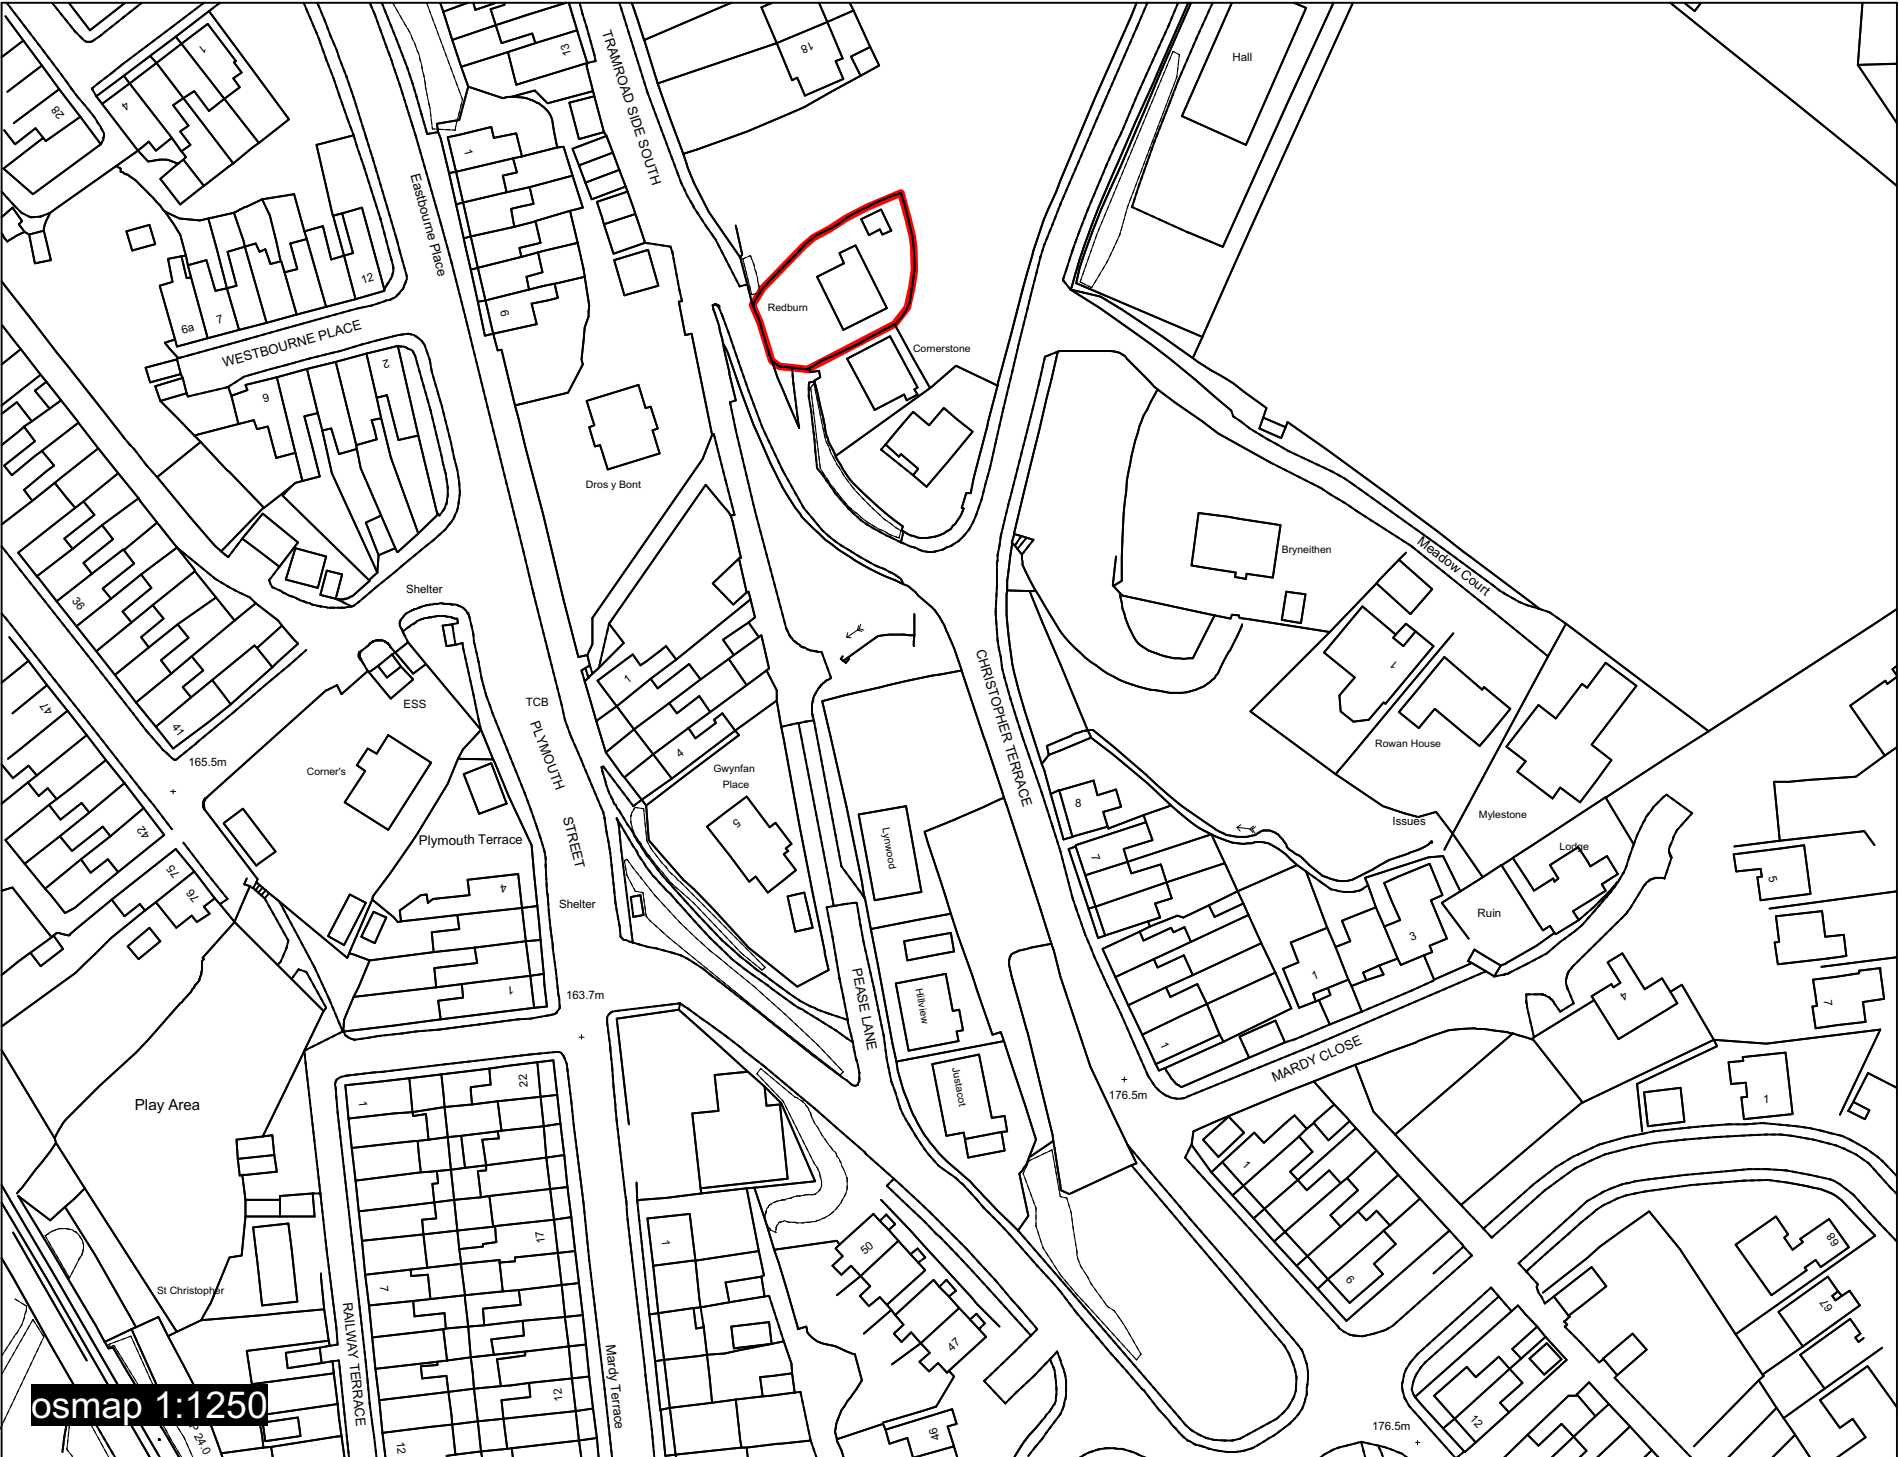

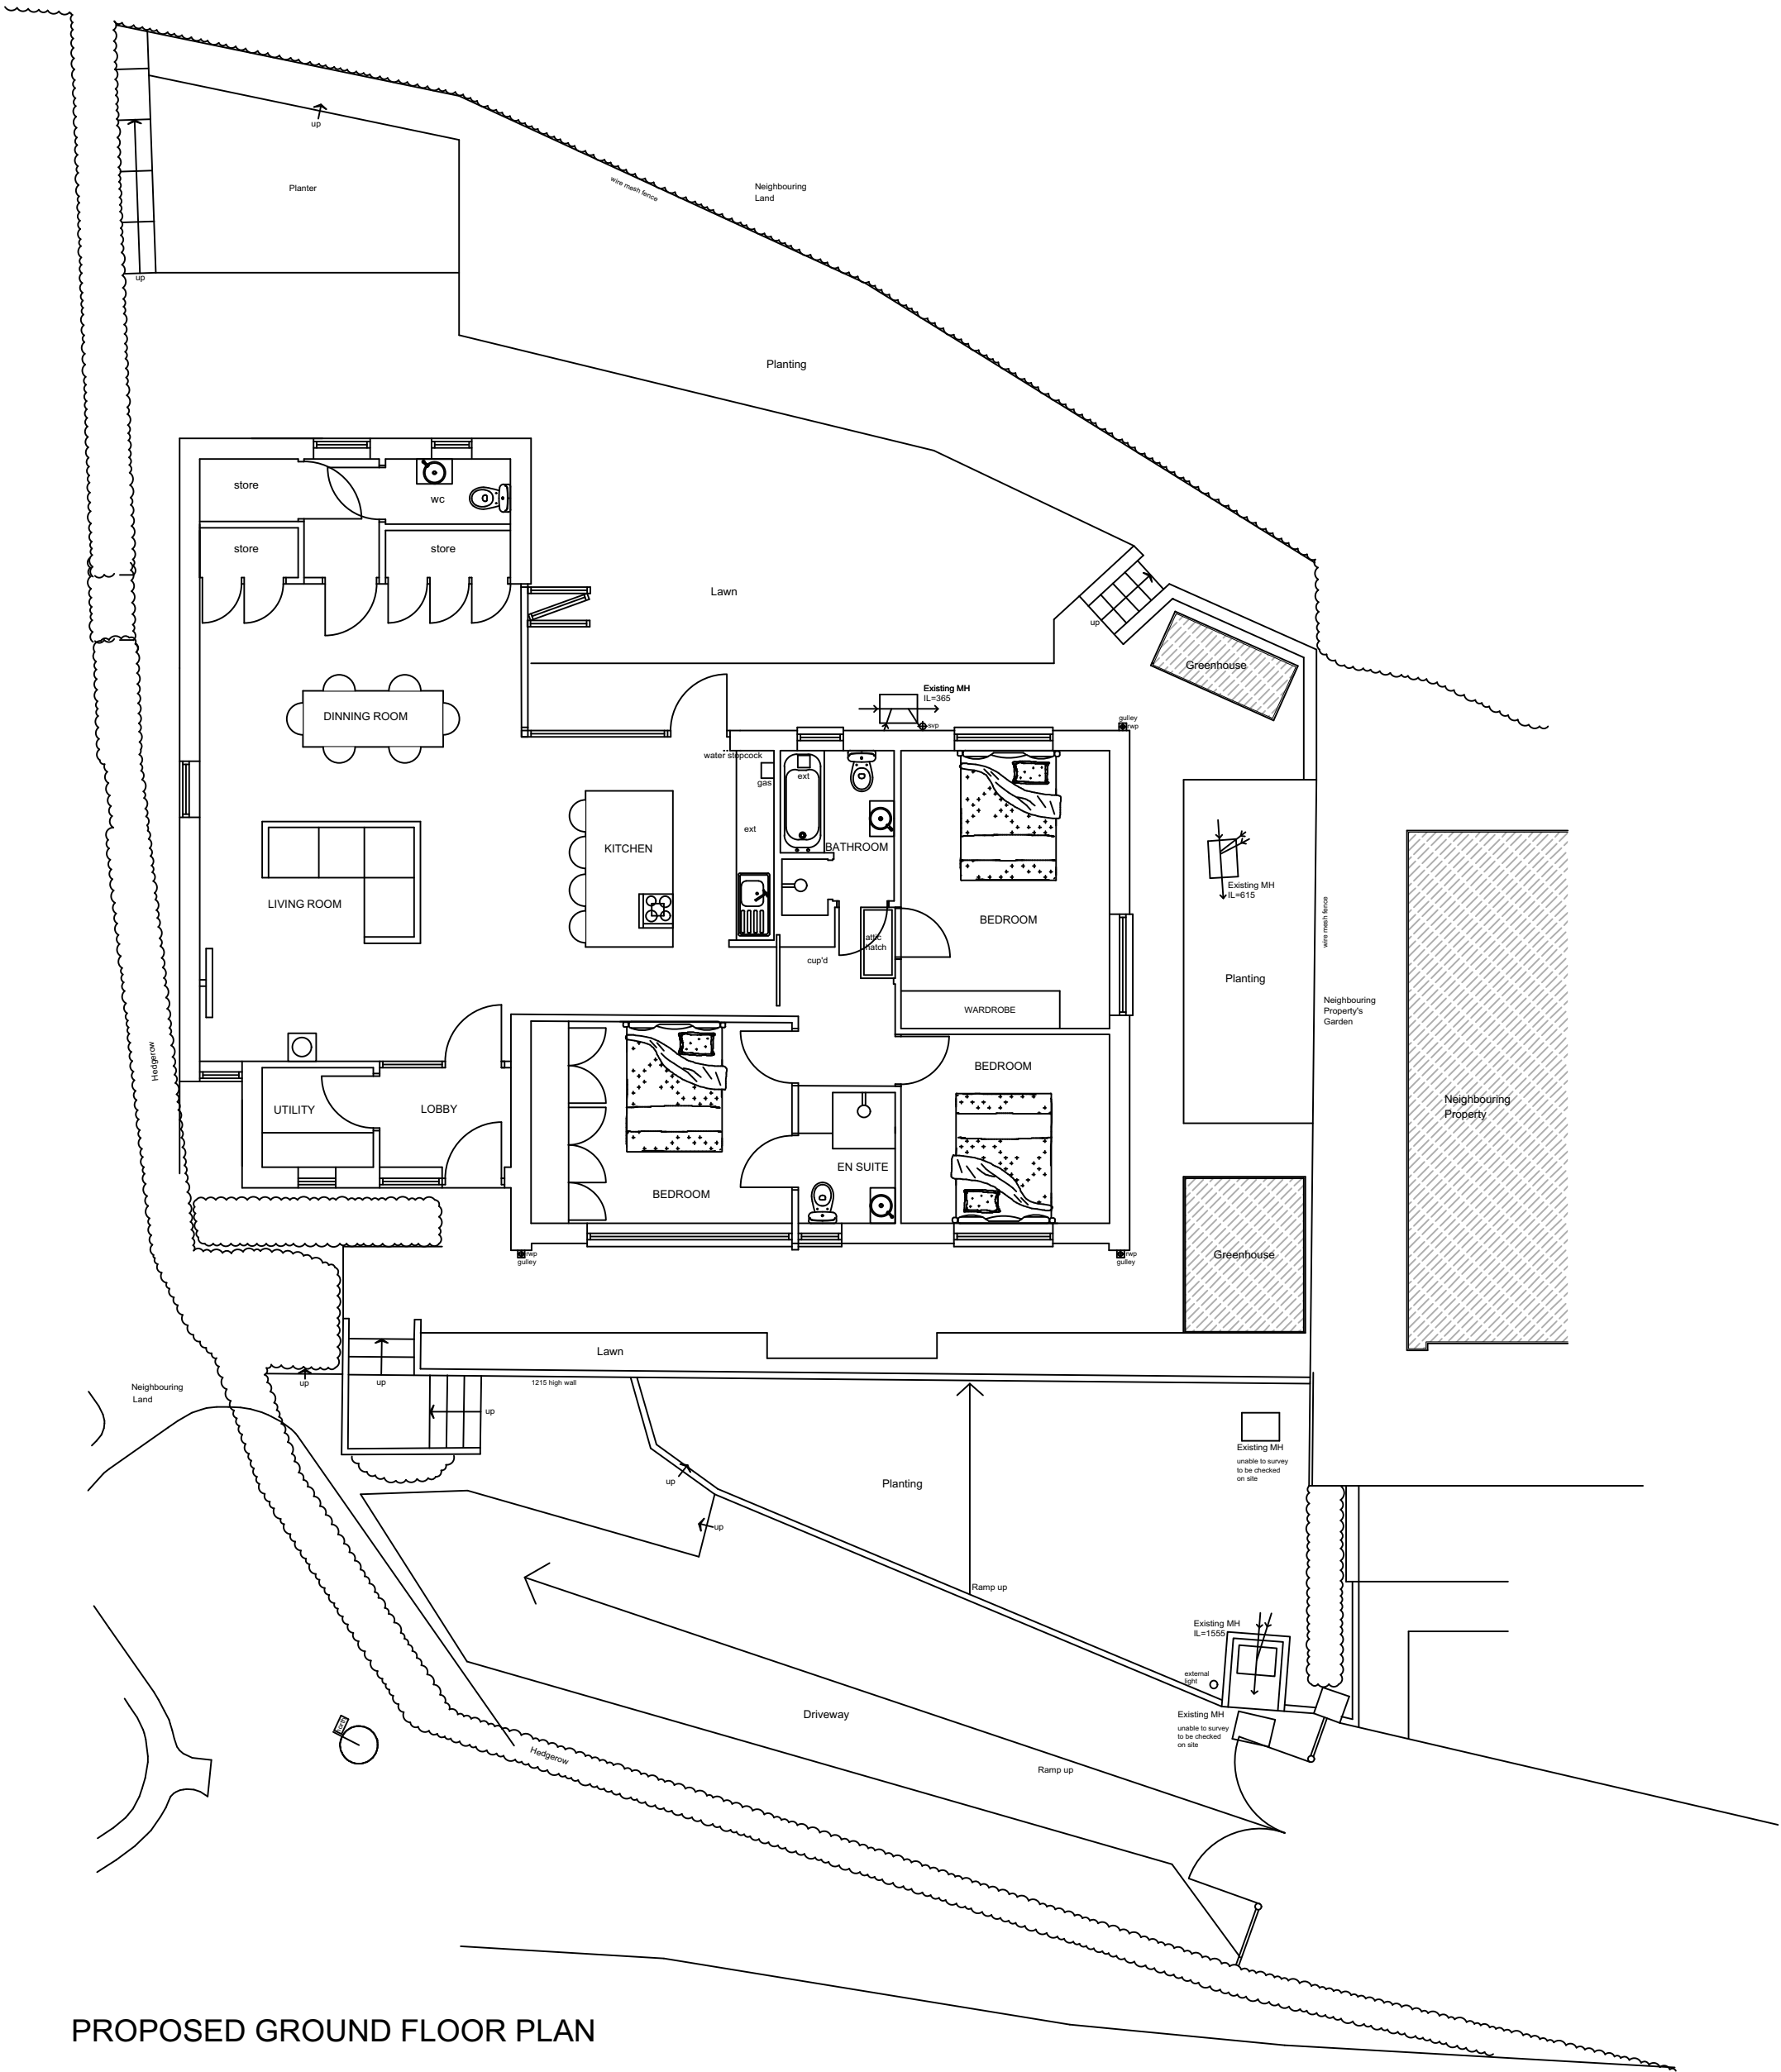

PROPOSED GROUND FLOOR PLAN