



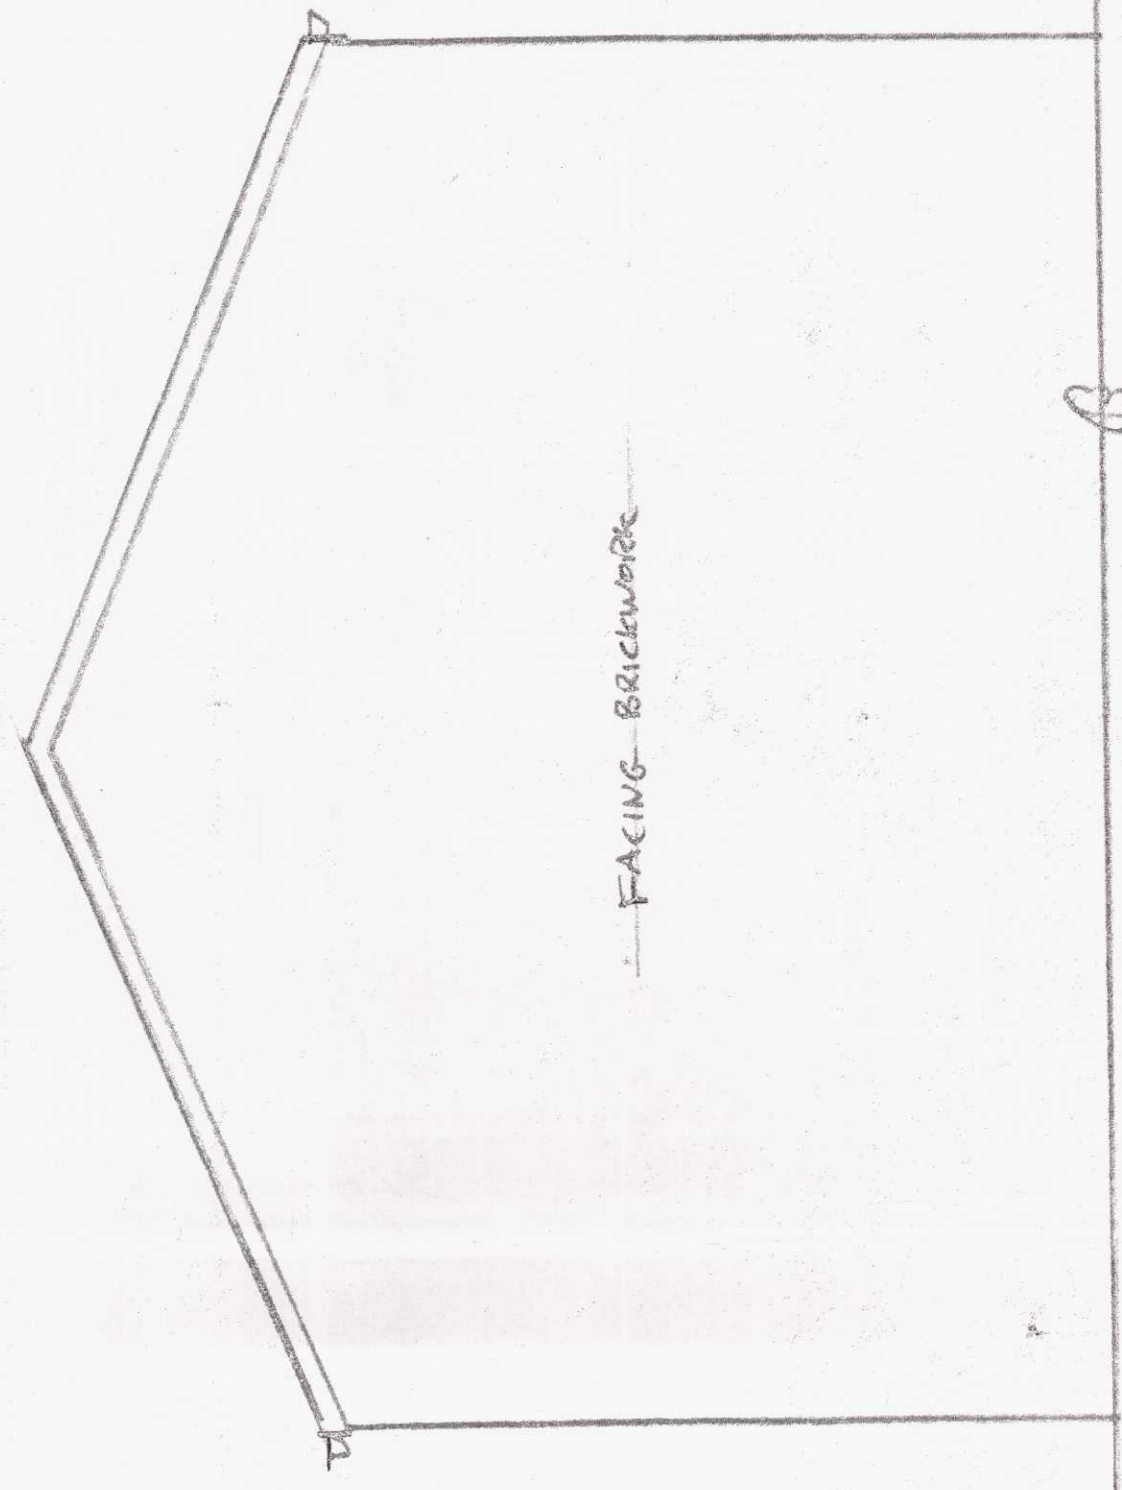

EXISTING SIDE ELEVATION

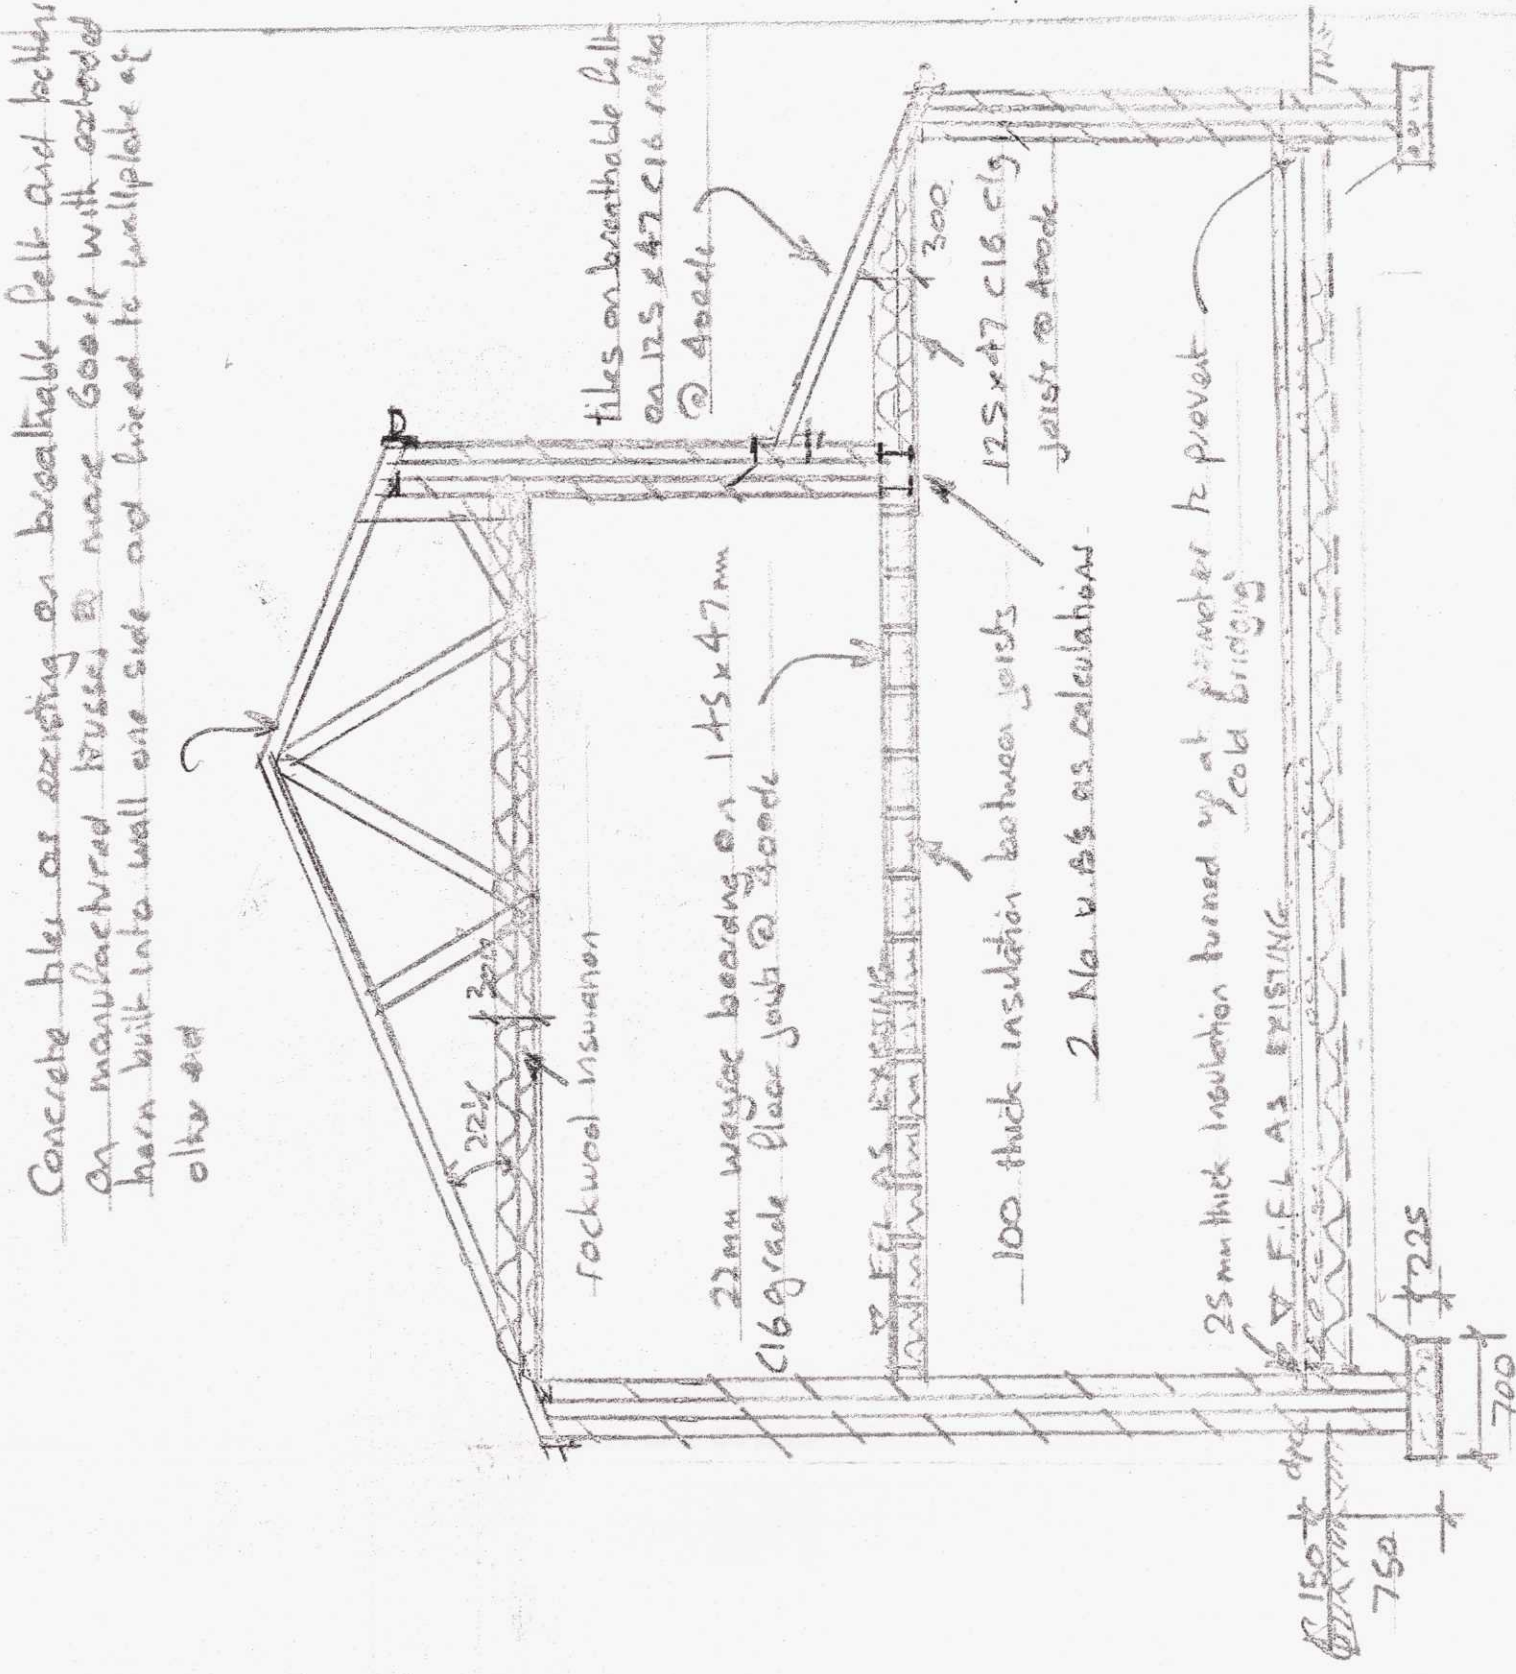

TYPICAL SECTION



EXISTING GROUND FLOOR

MTBC
AMENDED PLANS
23 DEC 2019
RECEIVED

1929

3013	PROPOSED DOUBLE STORY PATCHED ROOF EXTENSION TO SIDE (AMENDED)	72 SHIRLEY DRIVE, HEDGECROFT, WERTING TYNOL, CFS 1SF	DATE	NOV. 2019	DEC 2019	OWNER	A. COLLINS
	ADDRESS		SCALE	1:50			
	DRAWING No						
	1 of 2						