


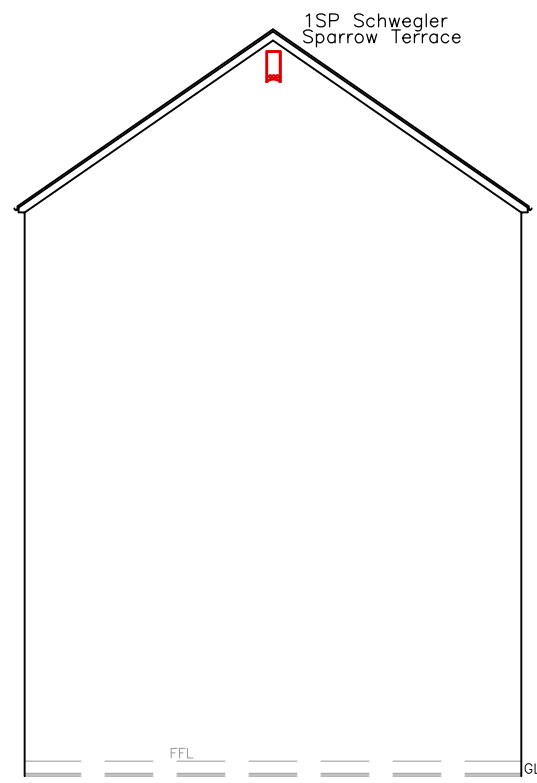


Proposed Rear Elevation
1:100




Proposed Front Elevation
1:100
Internal Roller Shutter




Proposed Front Elevation
1:100

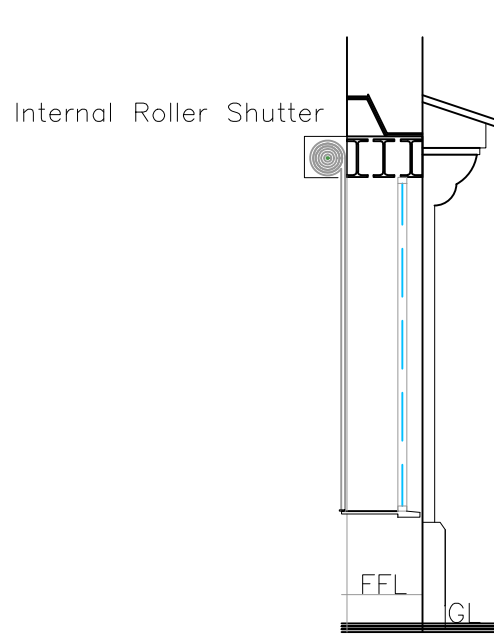

Proposed Shutter
Section
1:50

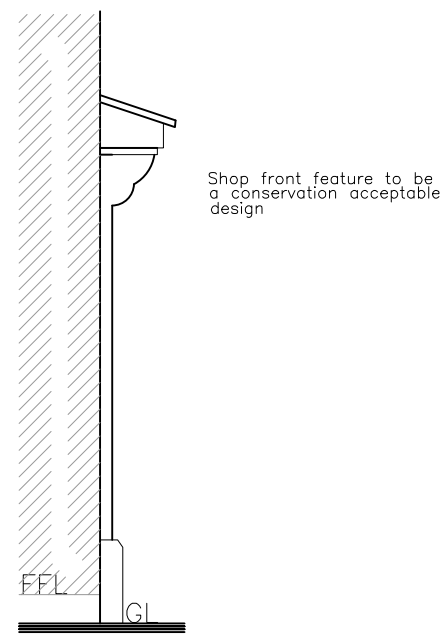

Proposed Shop Front
Partial Section
1:50

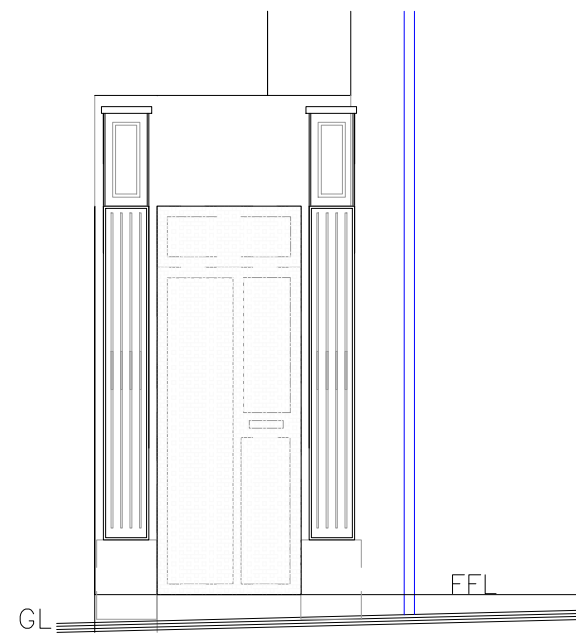

Proposed Front Elevation
1:50



Utopia Design
Architectural Services

Issued Only for Purpose Indicated

Drawing Status: FOR BUILDING CONTROL PURPOSES ONLY

Address

The Don's
32 High St
Merthyr Tydfil
CF47 8DS


Project

Installation of
New Shop Front
with Internal
Shutters

Title	Date	AUG 25
	Revision:	Feb 26
		Internal Shutters
	Scale	1:50
		1:100
	Paper	A2
Proposed Plans, Elevations & Sections	Drwg No	DONS FP 02A

Finishes


Roller Shutters:	Steel fabricated in black installed internally
Windows/Doors:	sw painted black

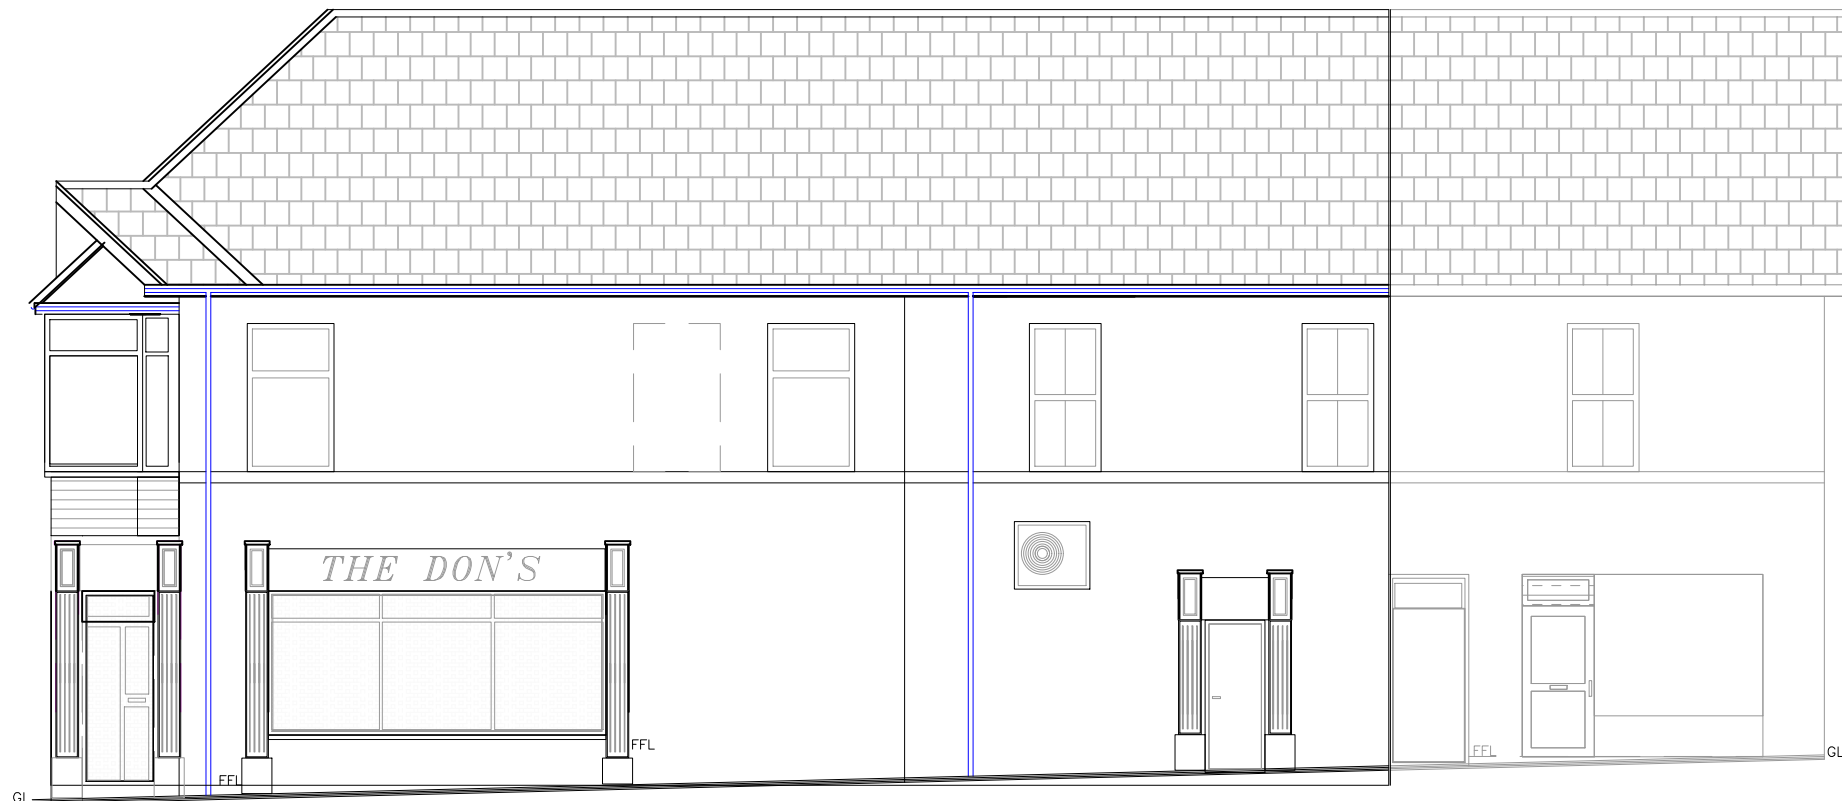


Proposed Side Elevation
1:100
Internal Roller Shutter



Proposed Side Elevation
1:100
Internal Roller Shutter

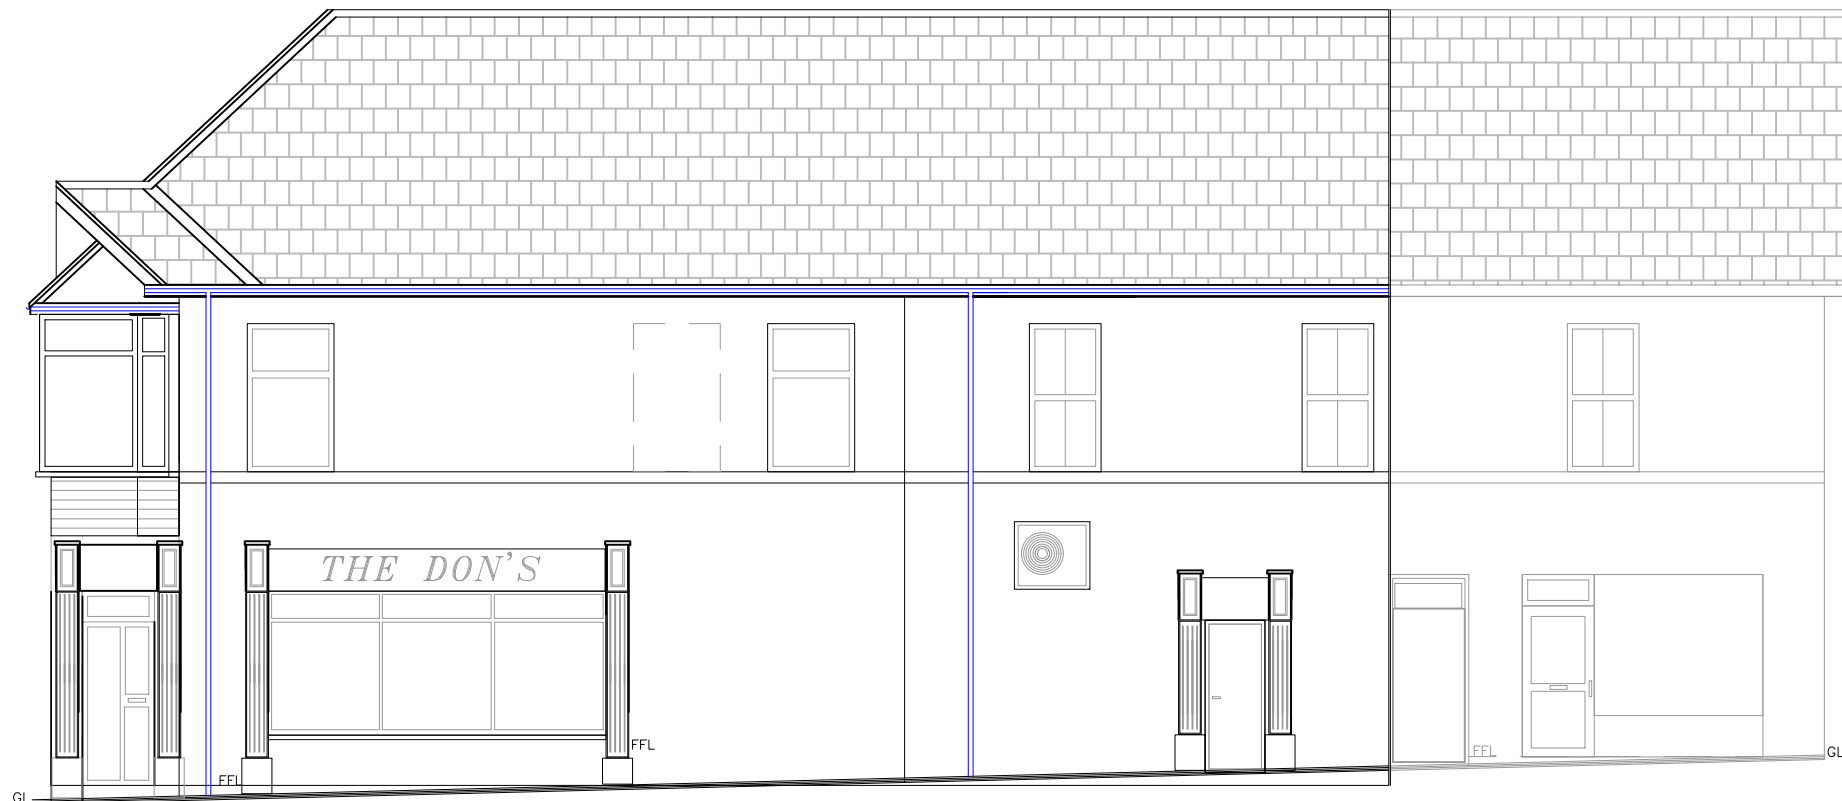

Proposed Side Elevation
1:100

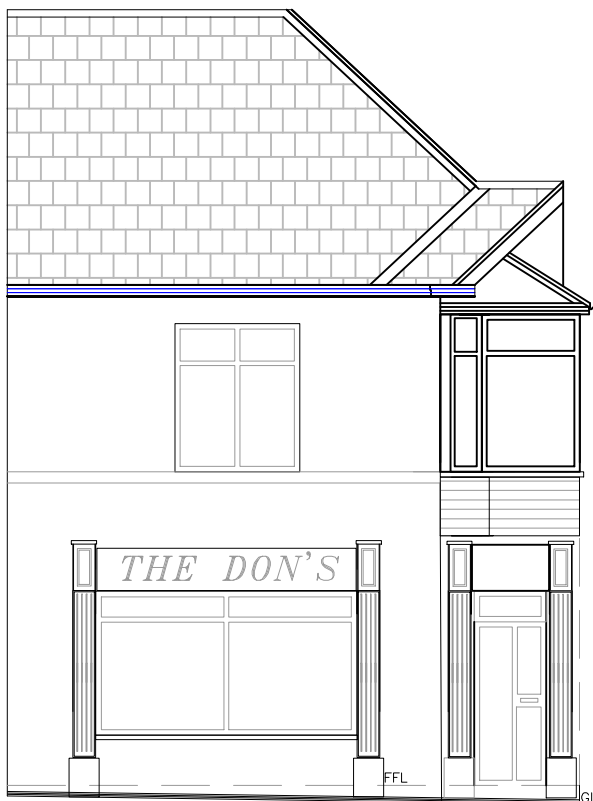

Proposed Side Elevation
1:100

All dimensions and datums to be checked on site by contractor.