




Internal Refurbishment at
Bar 106, Merthyr Tydfil

1007.01		Site Plan	
planning	1:200 @ A3	JUN 24	NCR
George + Co Crownford House, Swan Street, Merthyr Tydfil, Mid Glamorgan, Wales, CF47 8EU TEL 07830328652 hello@georgeandco.studio			
DO NOT SCALE THIS DRAWING		©George and Co.	

REV A - Sheets Amdended, Red Line Boundary Added to Site Plans - NCR 20/06/24

REV B - Sheets Amdended - NCR 26/06/24

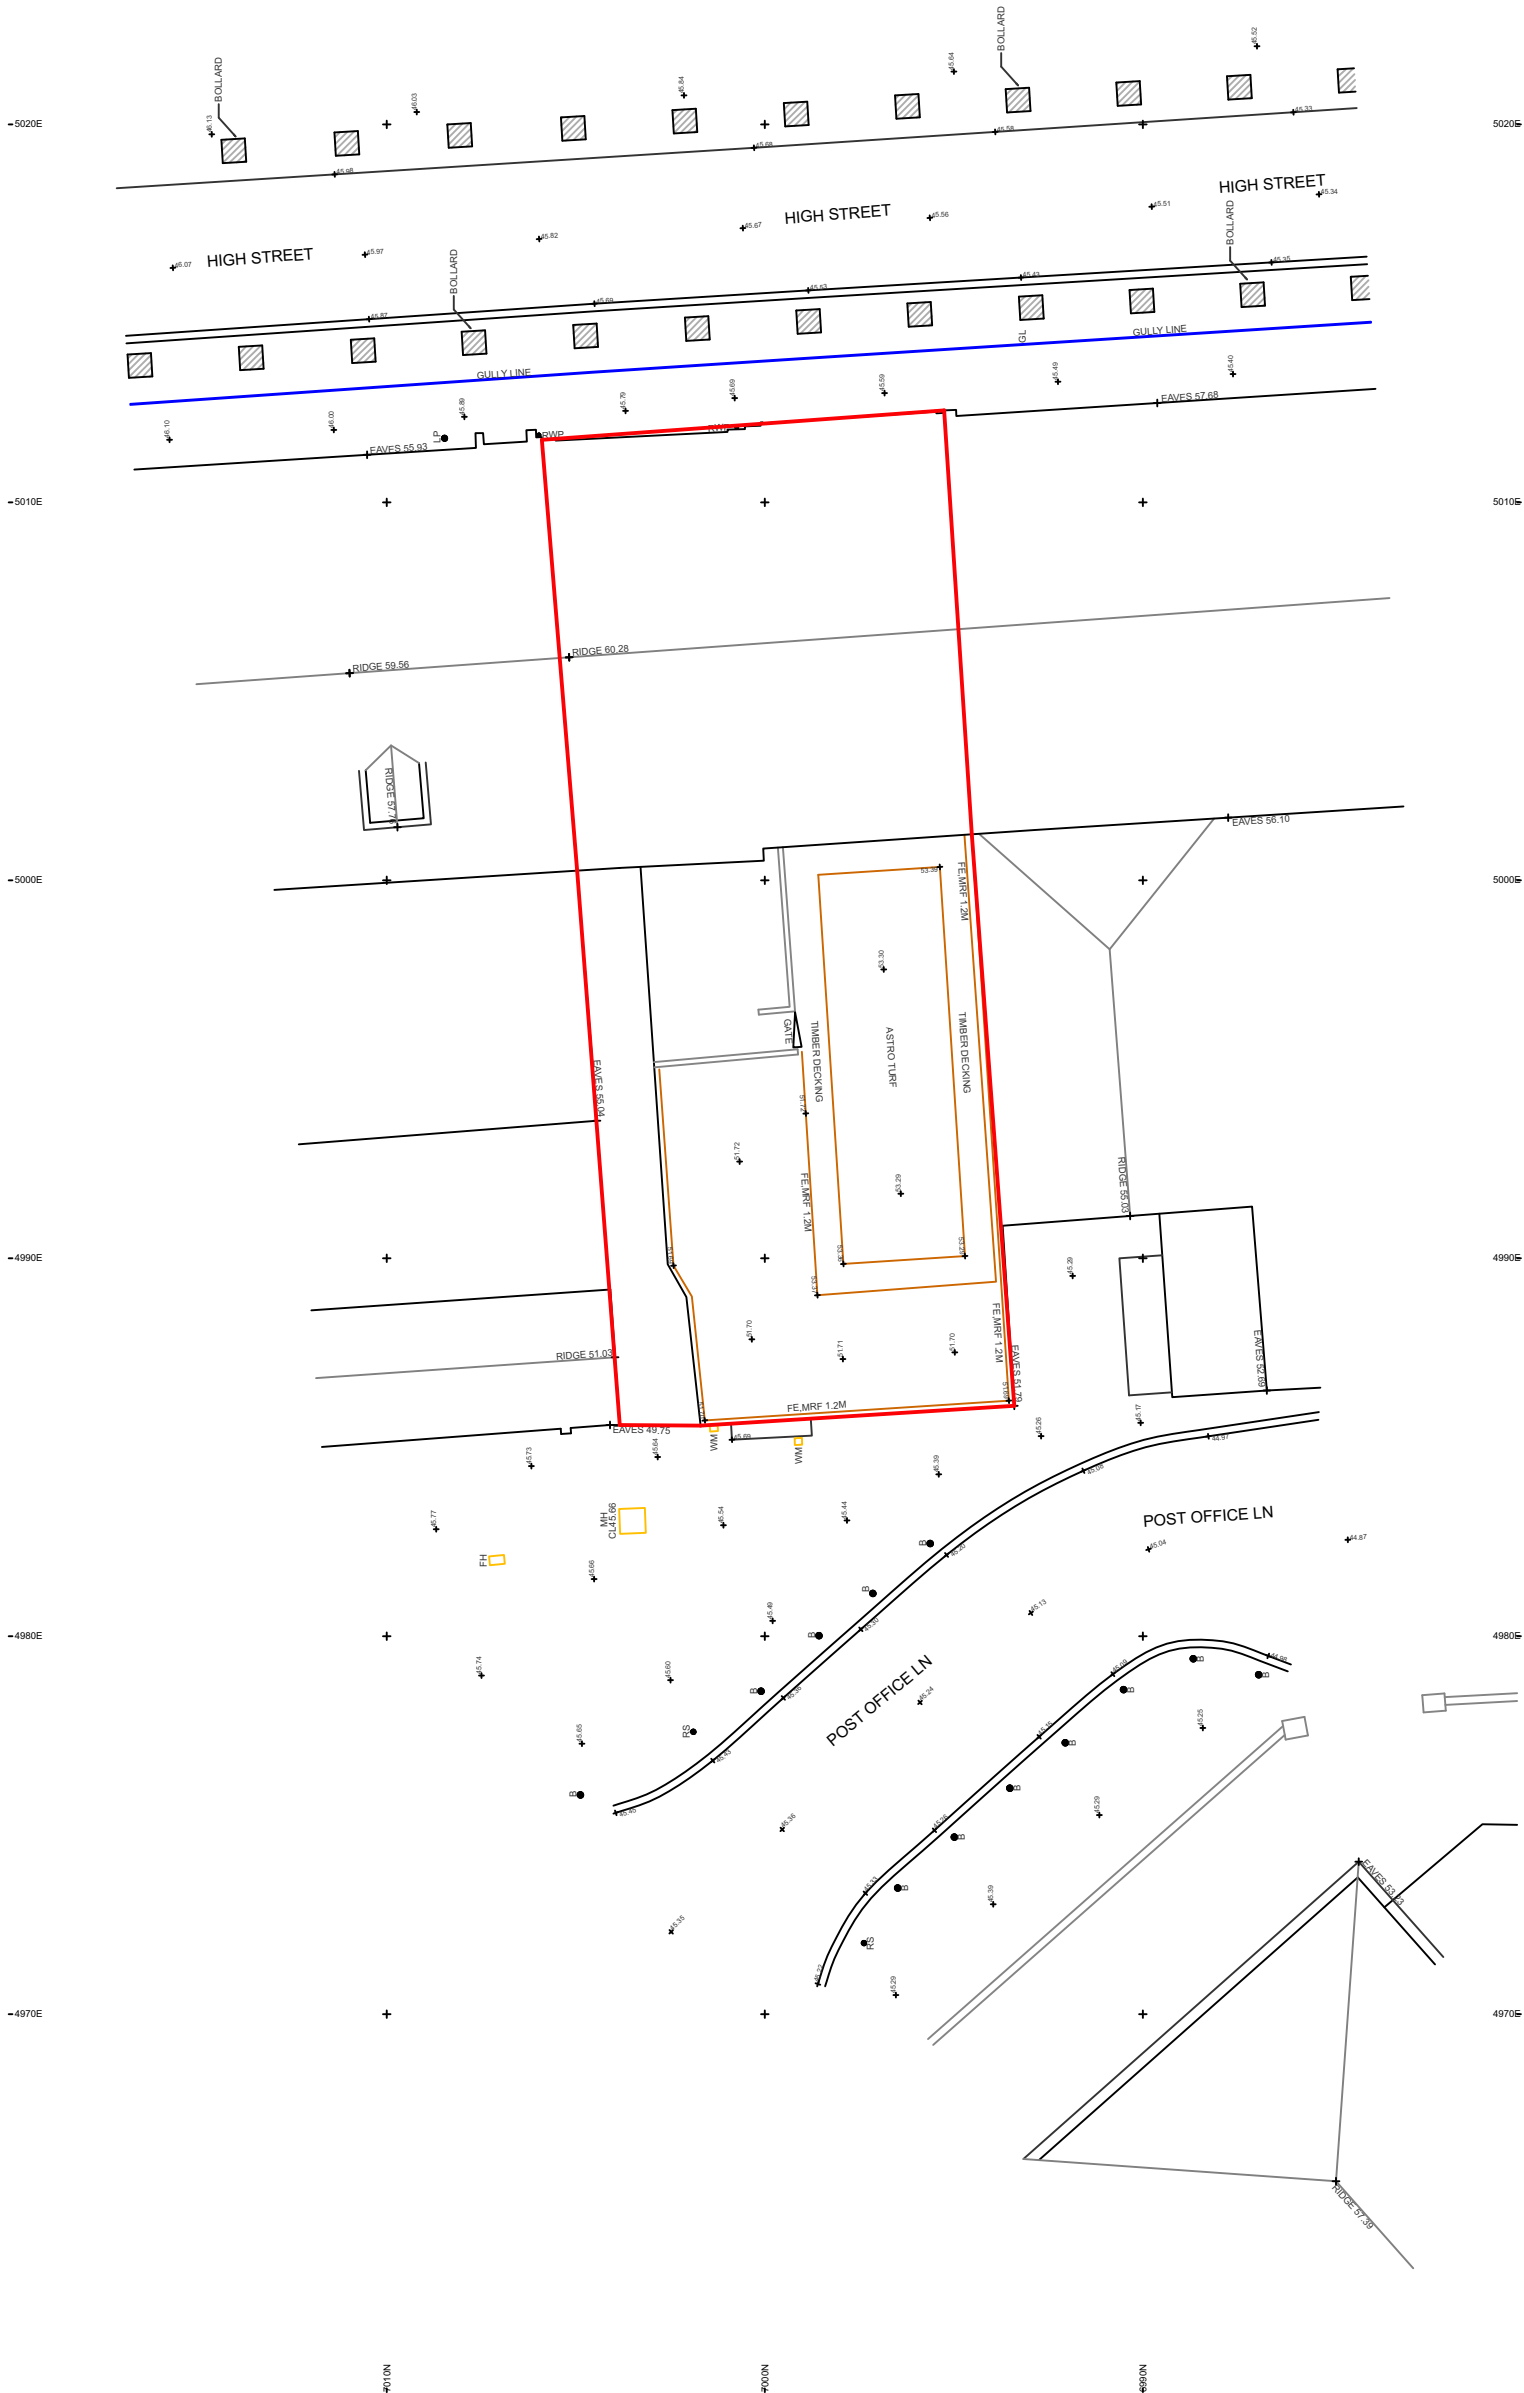




George and Co.

Internal Refurbishment at
Bar 106, Merthyr Tydfil

1007.02		Existing Basement and Ground Floor	
planning	1:100 @ A3	JUN 24	NCR
George + Co Crownford House, Swan Street, Merthyr Tydfil, Mid Glamorgan, Wales, CF47 8EU TEL 07830328652 hello@georgeandco.studio			
DO NOT SCALE THIS DRAWING		©George and Co.	

REV A - Sheets Amdended, Red Line Boundary Added to Site Plans - NCR 20/06/24

REV B - Sheets Amdended - NCR 26/06/24



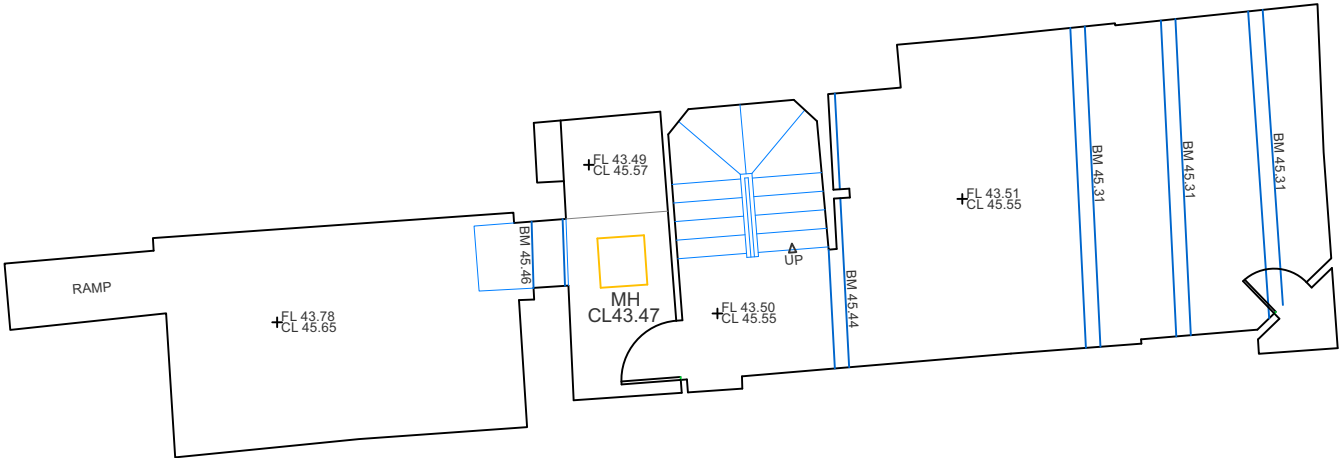




Internal Refurbishment at
Bar 106, Merthyr Tydfil

1007.03		Existing First, Second and Third Floor	
planning	1:100 @ A3	JUN 24	NCR
George + Co Crownford House, Swan Street, Merthyr Tydfil, Mid Glamorgan, Wales, CF47 8EU TEL 07830328652 hello@georgeandco.studio			
DO NOT SCALE THIS DRAWING		©George and Co.	

REV A - Sheets Amdended, Red Line Boundary Added to Site Plans - NCR 20/06/24
REV B - Sheets Amdended - NCR 26/06/24

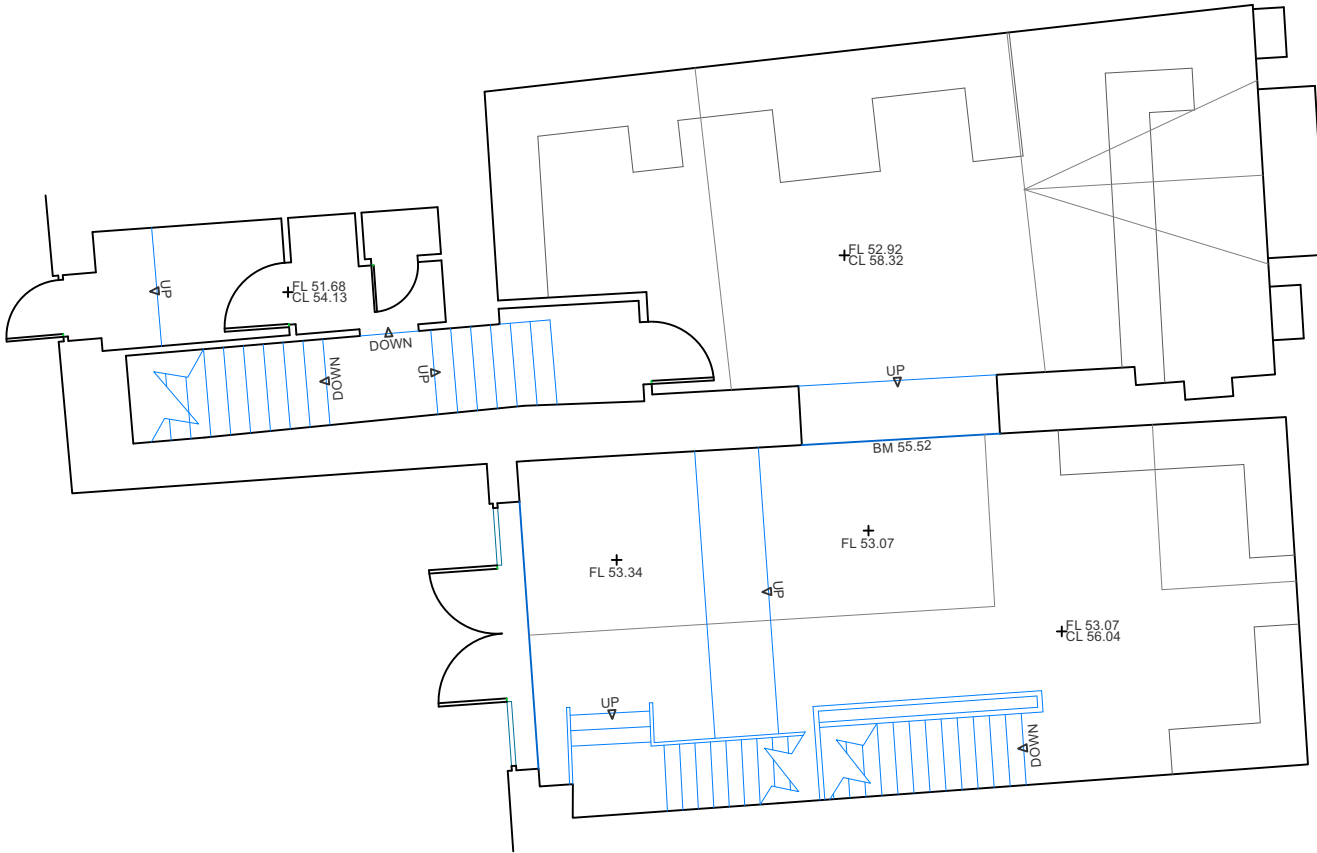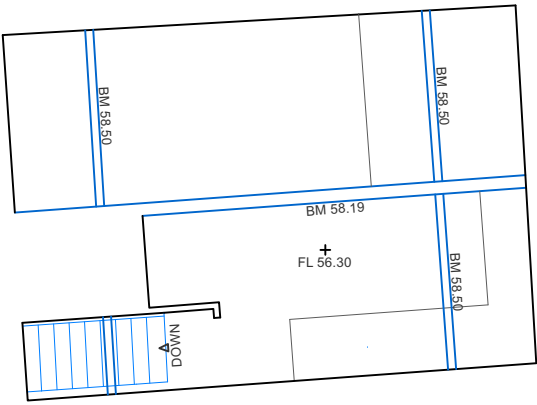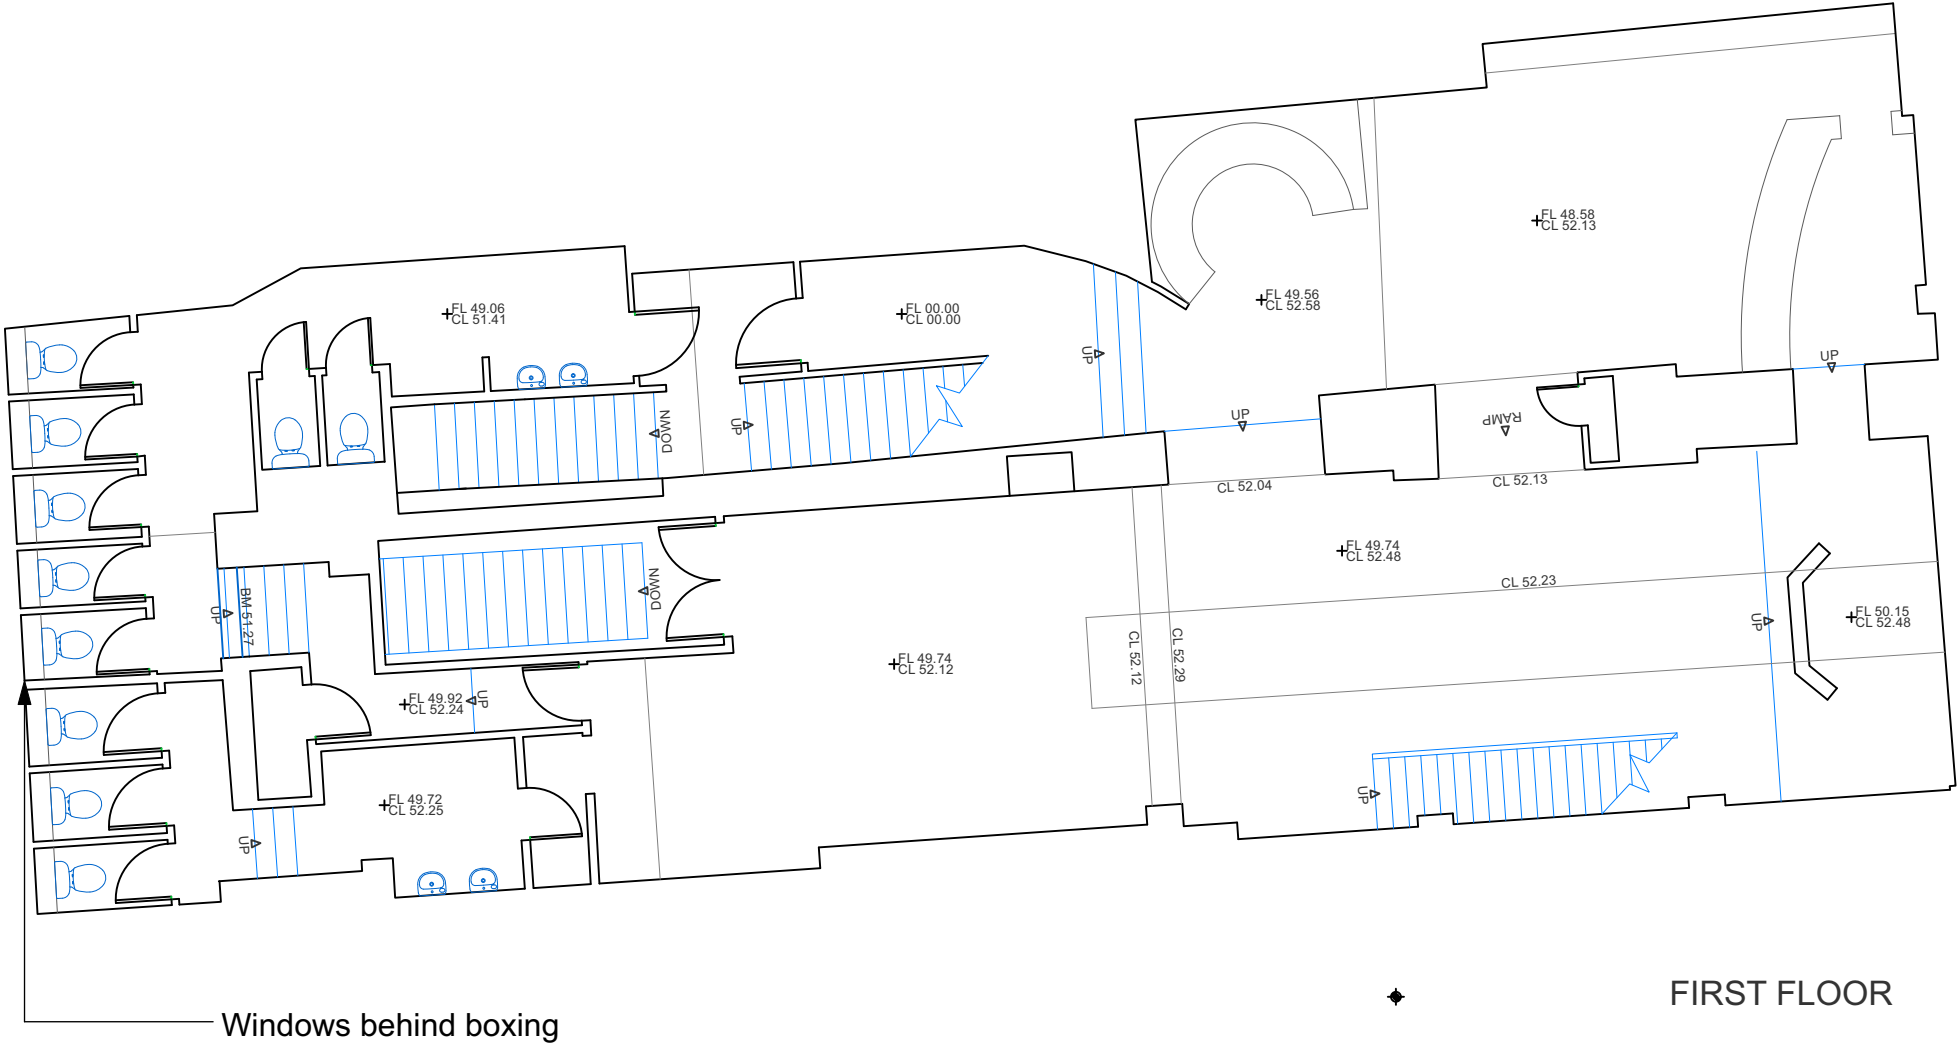


 George and Co.

Internal Refurbishment at
Bar 106, Merthyr Tydfil

1007.04		Existing Elevations	
planning	1:100 @ A3	JUN 24	NCR
George + Co Crownford House, Swan Street, Merthyr Tydfil, Mid Glamorgan, Wales, CF47 8EU TEL 07830328652 hello@georgeandco.studio			
DO NOT SCALE THIS DRAWING		©George and Co.	


REV A - Sheets Amdended, Red Line Boundary Added to Site Plans - NCR 20/06/24

REV B - Sheets Amdended - NCR 26/06/24

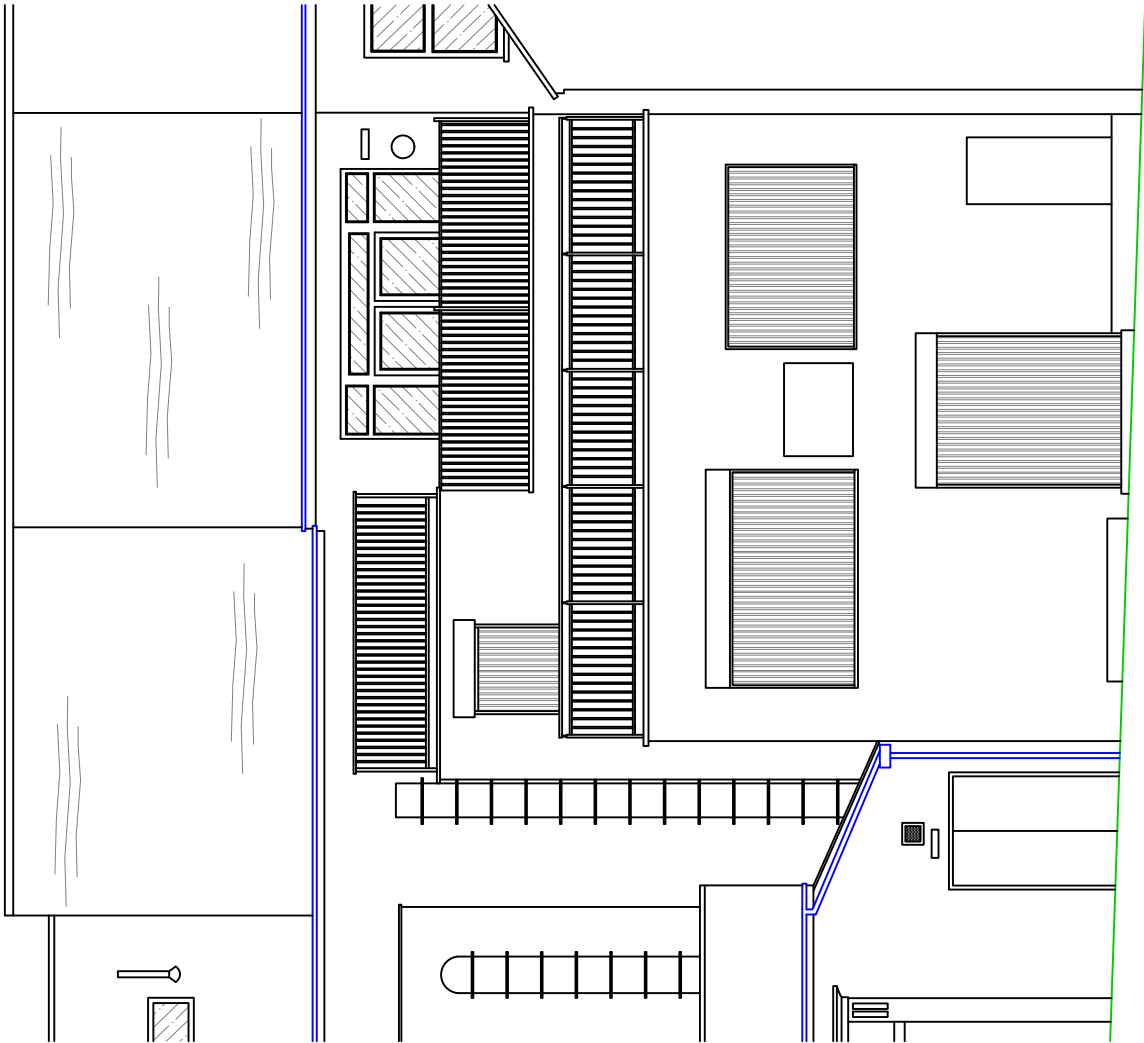

REAR ELEVATION

DATUM 40m


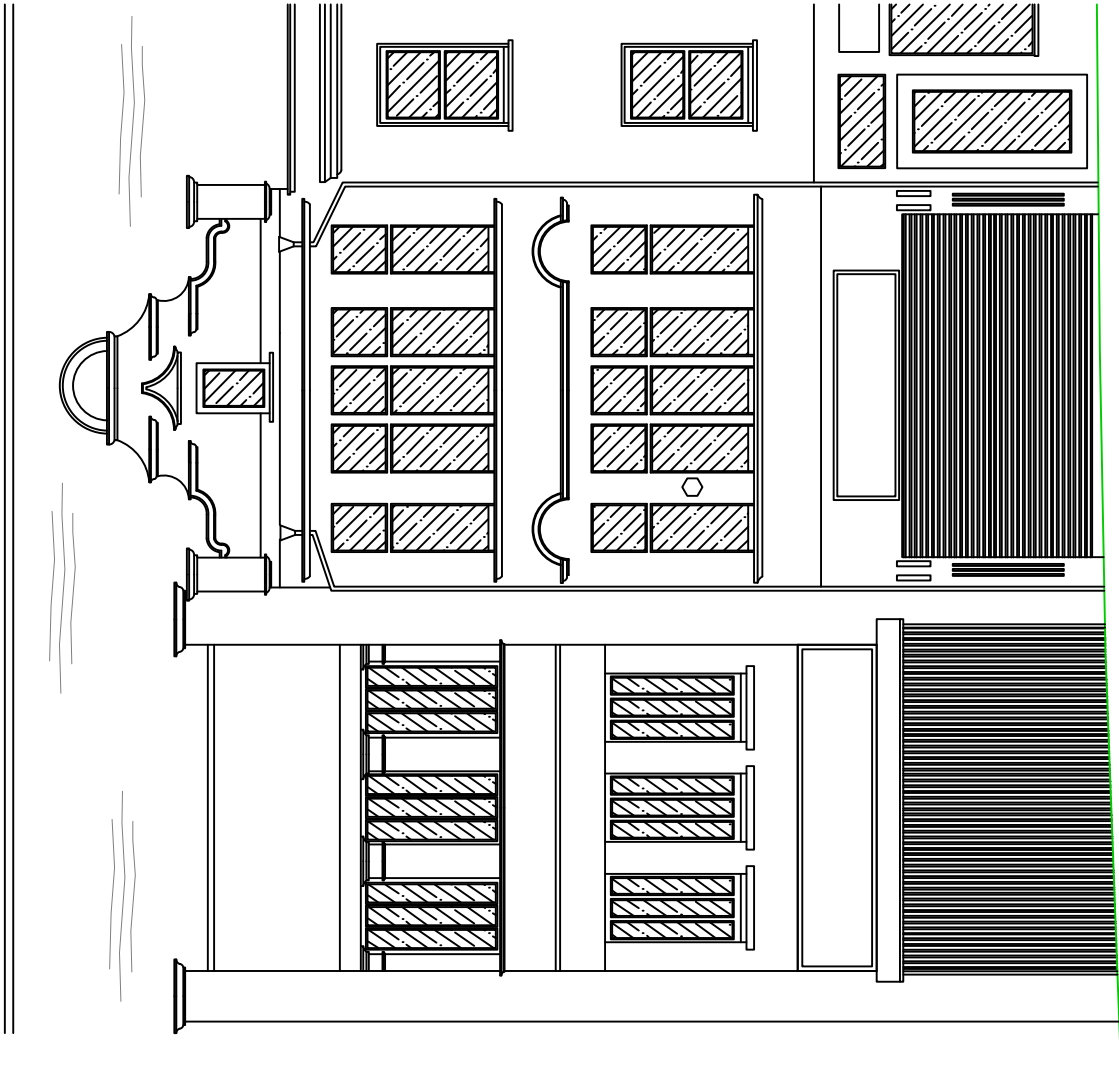


FRONT ELEVATION

DATUM 40m

REV A - Sheets Amdended, Red Line Boundary Added to Site Plans - NCR 20/06/24

REV B - Sheets Amdended - NCR 26/06/24

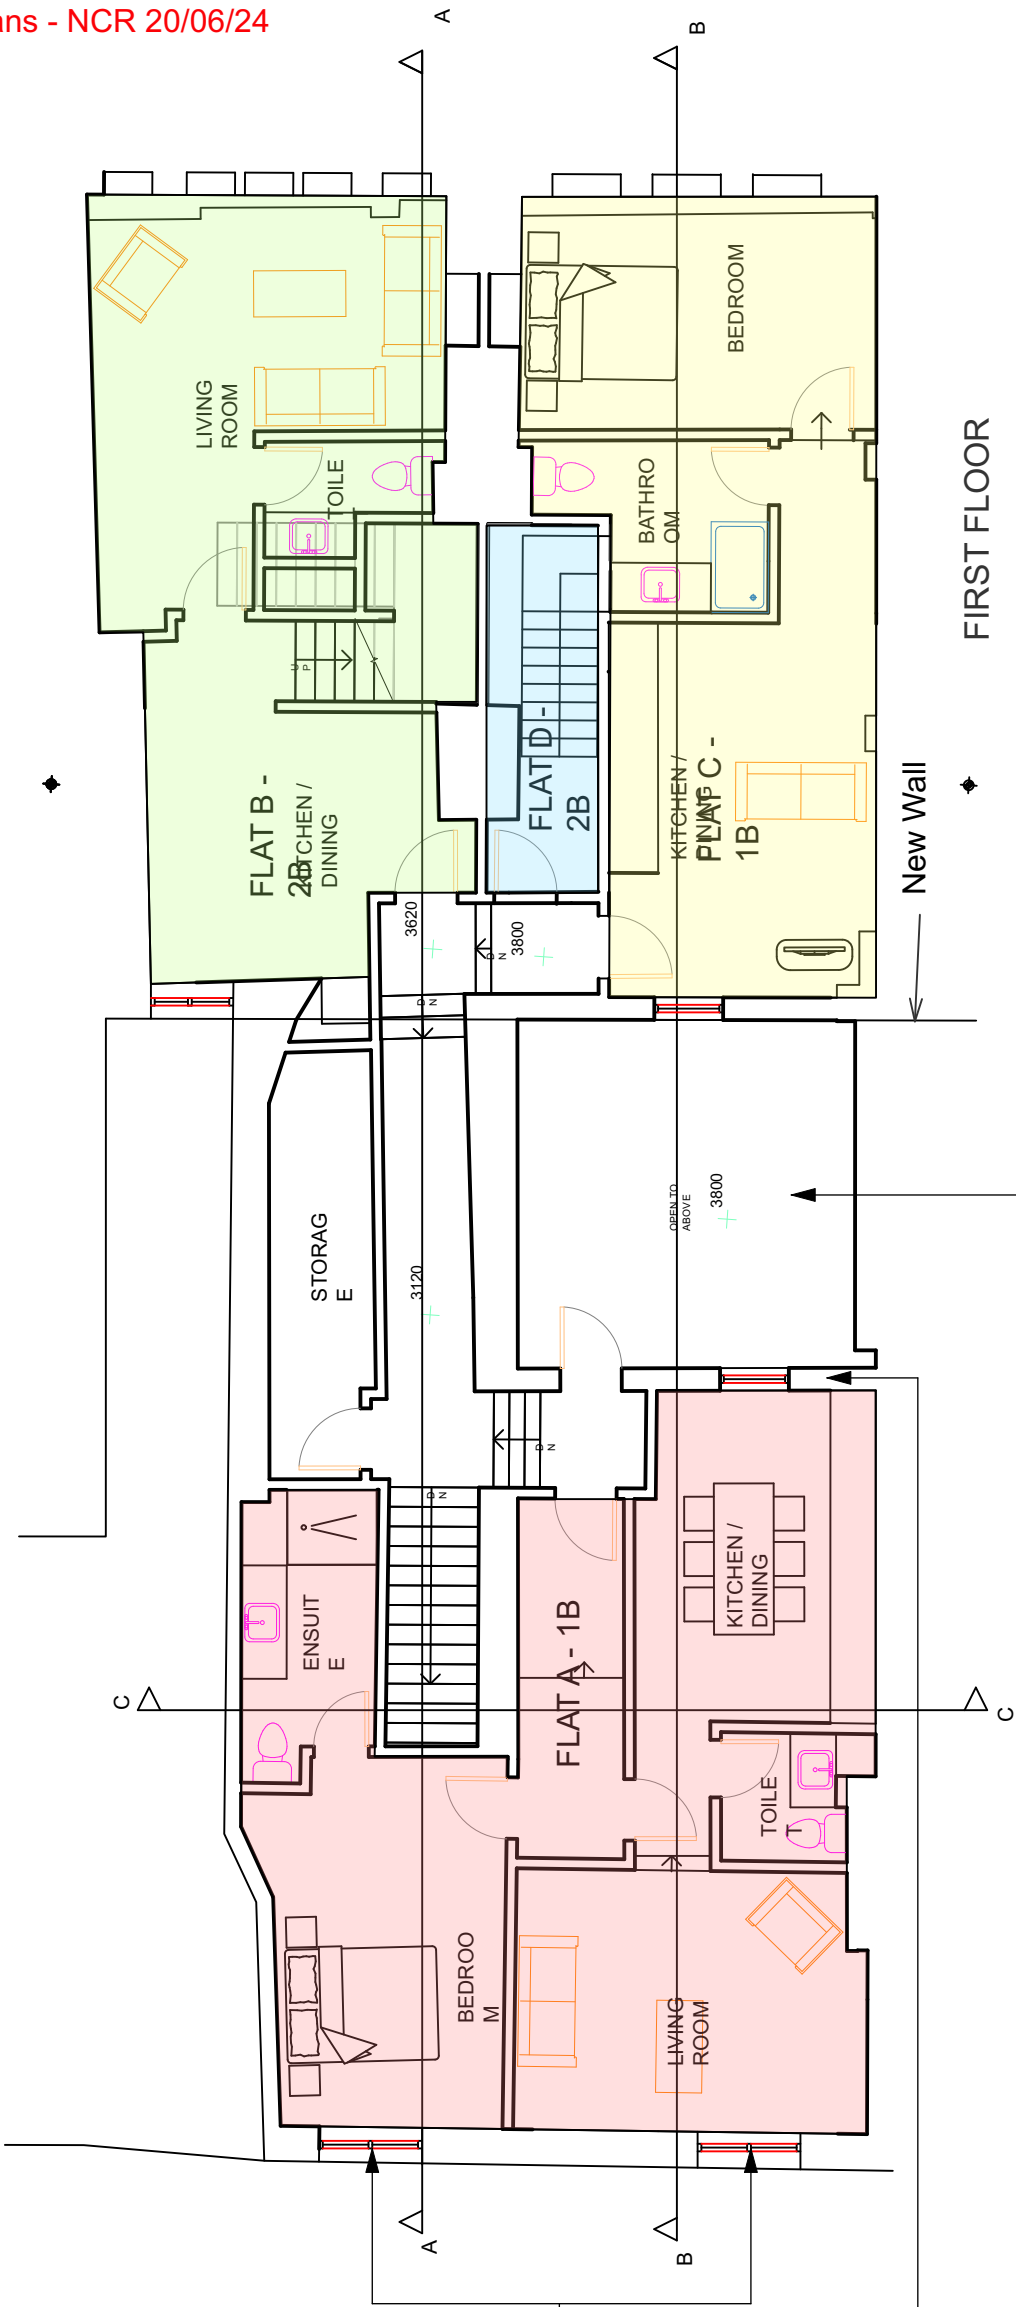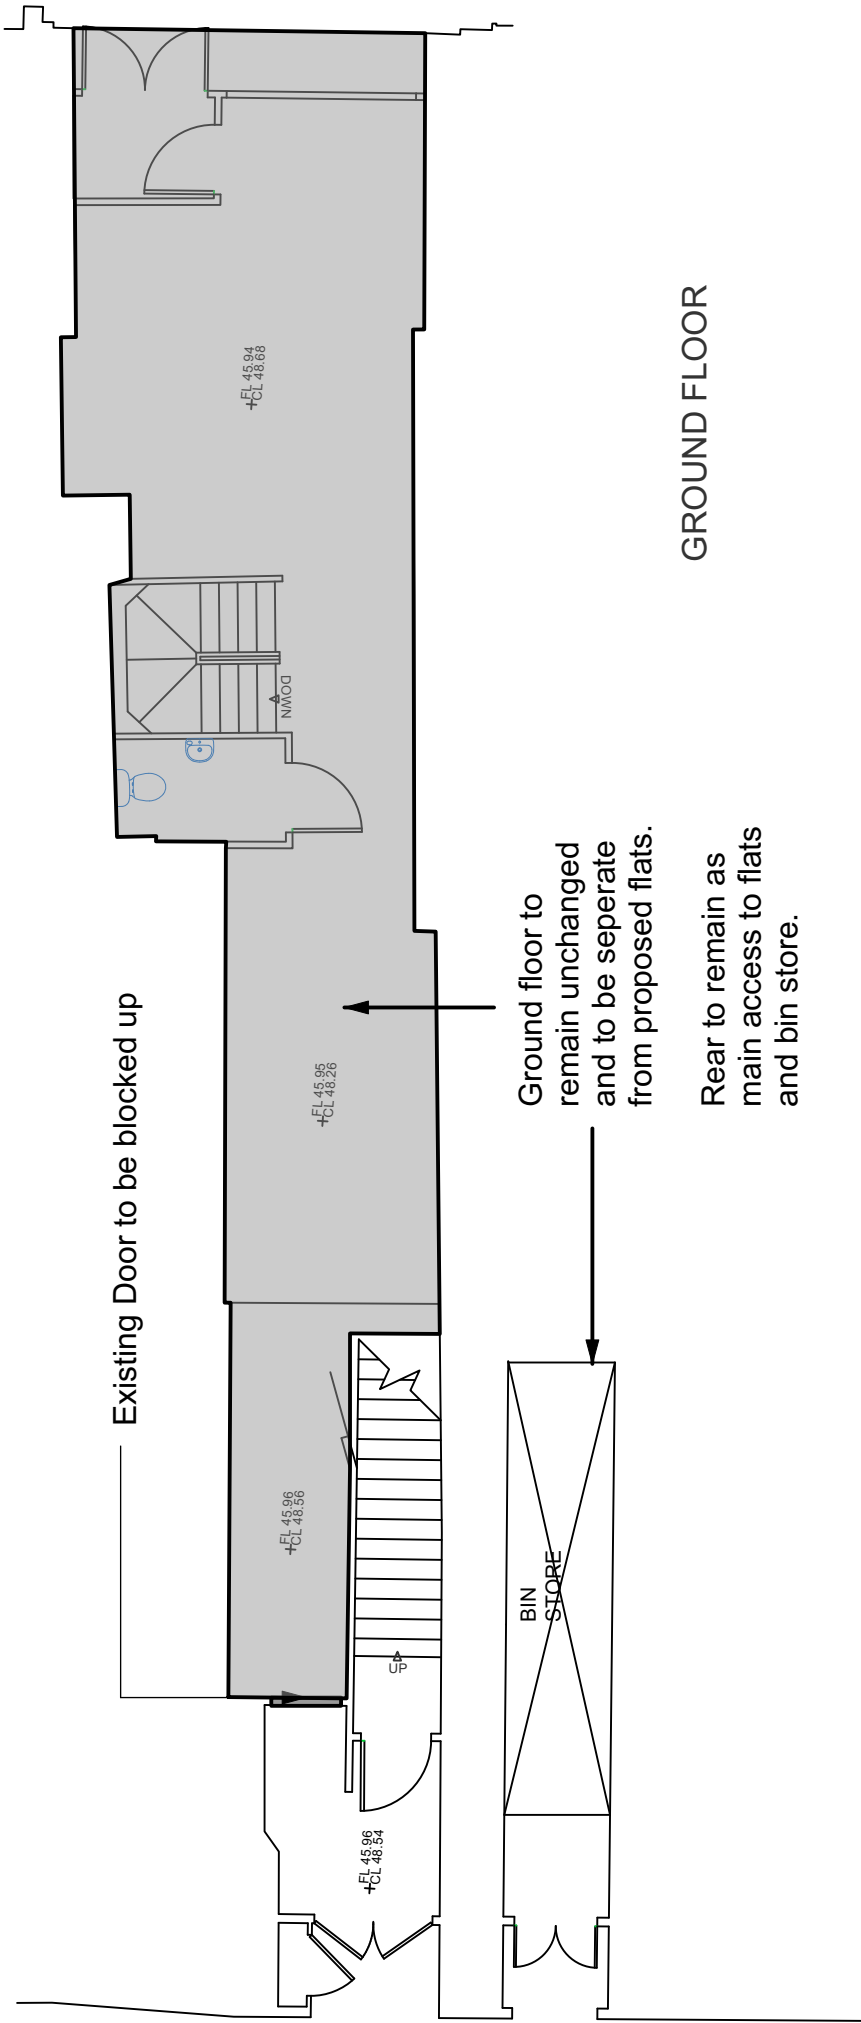

Proposed Internal Courtyard,
Access to be restricted for
maintenance only

George and Co.

Internal Refurbishment at

Bar 106, Merthyr Tydfil

1007.06		Proposed Second and Third Floor Plan	
planning	1:100 @ A3	JUN 24	NCR
George + Co Crownford House, Swan Street, Merthyr Tydfil, Mid Glamorgan, Wales, CF47 8EU TEL 07830328652 hello@georgeandco.studio			
DO NOT SCALE THIS DRAWING		©George and Co.	

REV A - Sheets Amdended, Red Line Boundary Added to Site Plans - NCR 20/06/24

REV B - Sheets Amdended - NCR 26/06/24

FLAT A - 1 Bed

FLAT B - 2 Bed

FLAT C - 1 Bed

FLAT D - 2 Bed

Existing Windows to be re-instated

New Windows to the rear of the building

FLAT A - 1 Bed

FLAT B - 2 Bed

FLAT C - 1 Bed

FLAT D - 2 Bed

6980

7130

BEDROO M

ENSUIT E

BATHR OOM

KITCHEN / DINING

FLAT D - 2B

BEDROO M

BEDROO M

A

B

SECOND FLOOR

FLAT A - 1 Bed

FLAT B - 2 Bed

FLAT C - 1 Bed

FLAT D - 2 Bed

BEDROO M

BATHR OOM

B

THIRD FLOOR




George and Co.

Internal Refurbishment at
Bar 106, Merthyr Tydfil

1007.07		Proposed Section A-A	
planning	1:100 @ A3	JUN 24	NCR
George + Co Crownford House, Swan Street, Merthyr Tydfil, Mid Glamorgan, Wales, CF47 8EU TEL 07830328652 hello@georgeandco.studio			
DO NOT SCALE THIS DRAWING		©George and Co.	

- REV A - Sheets Amdended, Red Line Boundary Added to Site Plans - NCR 20/06/24
- REV B - Sheets Amdended - NCR 26/06/24

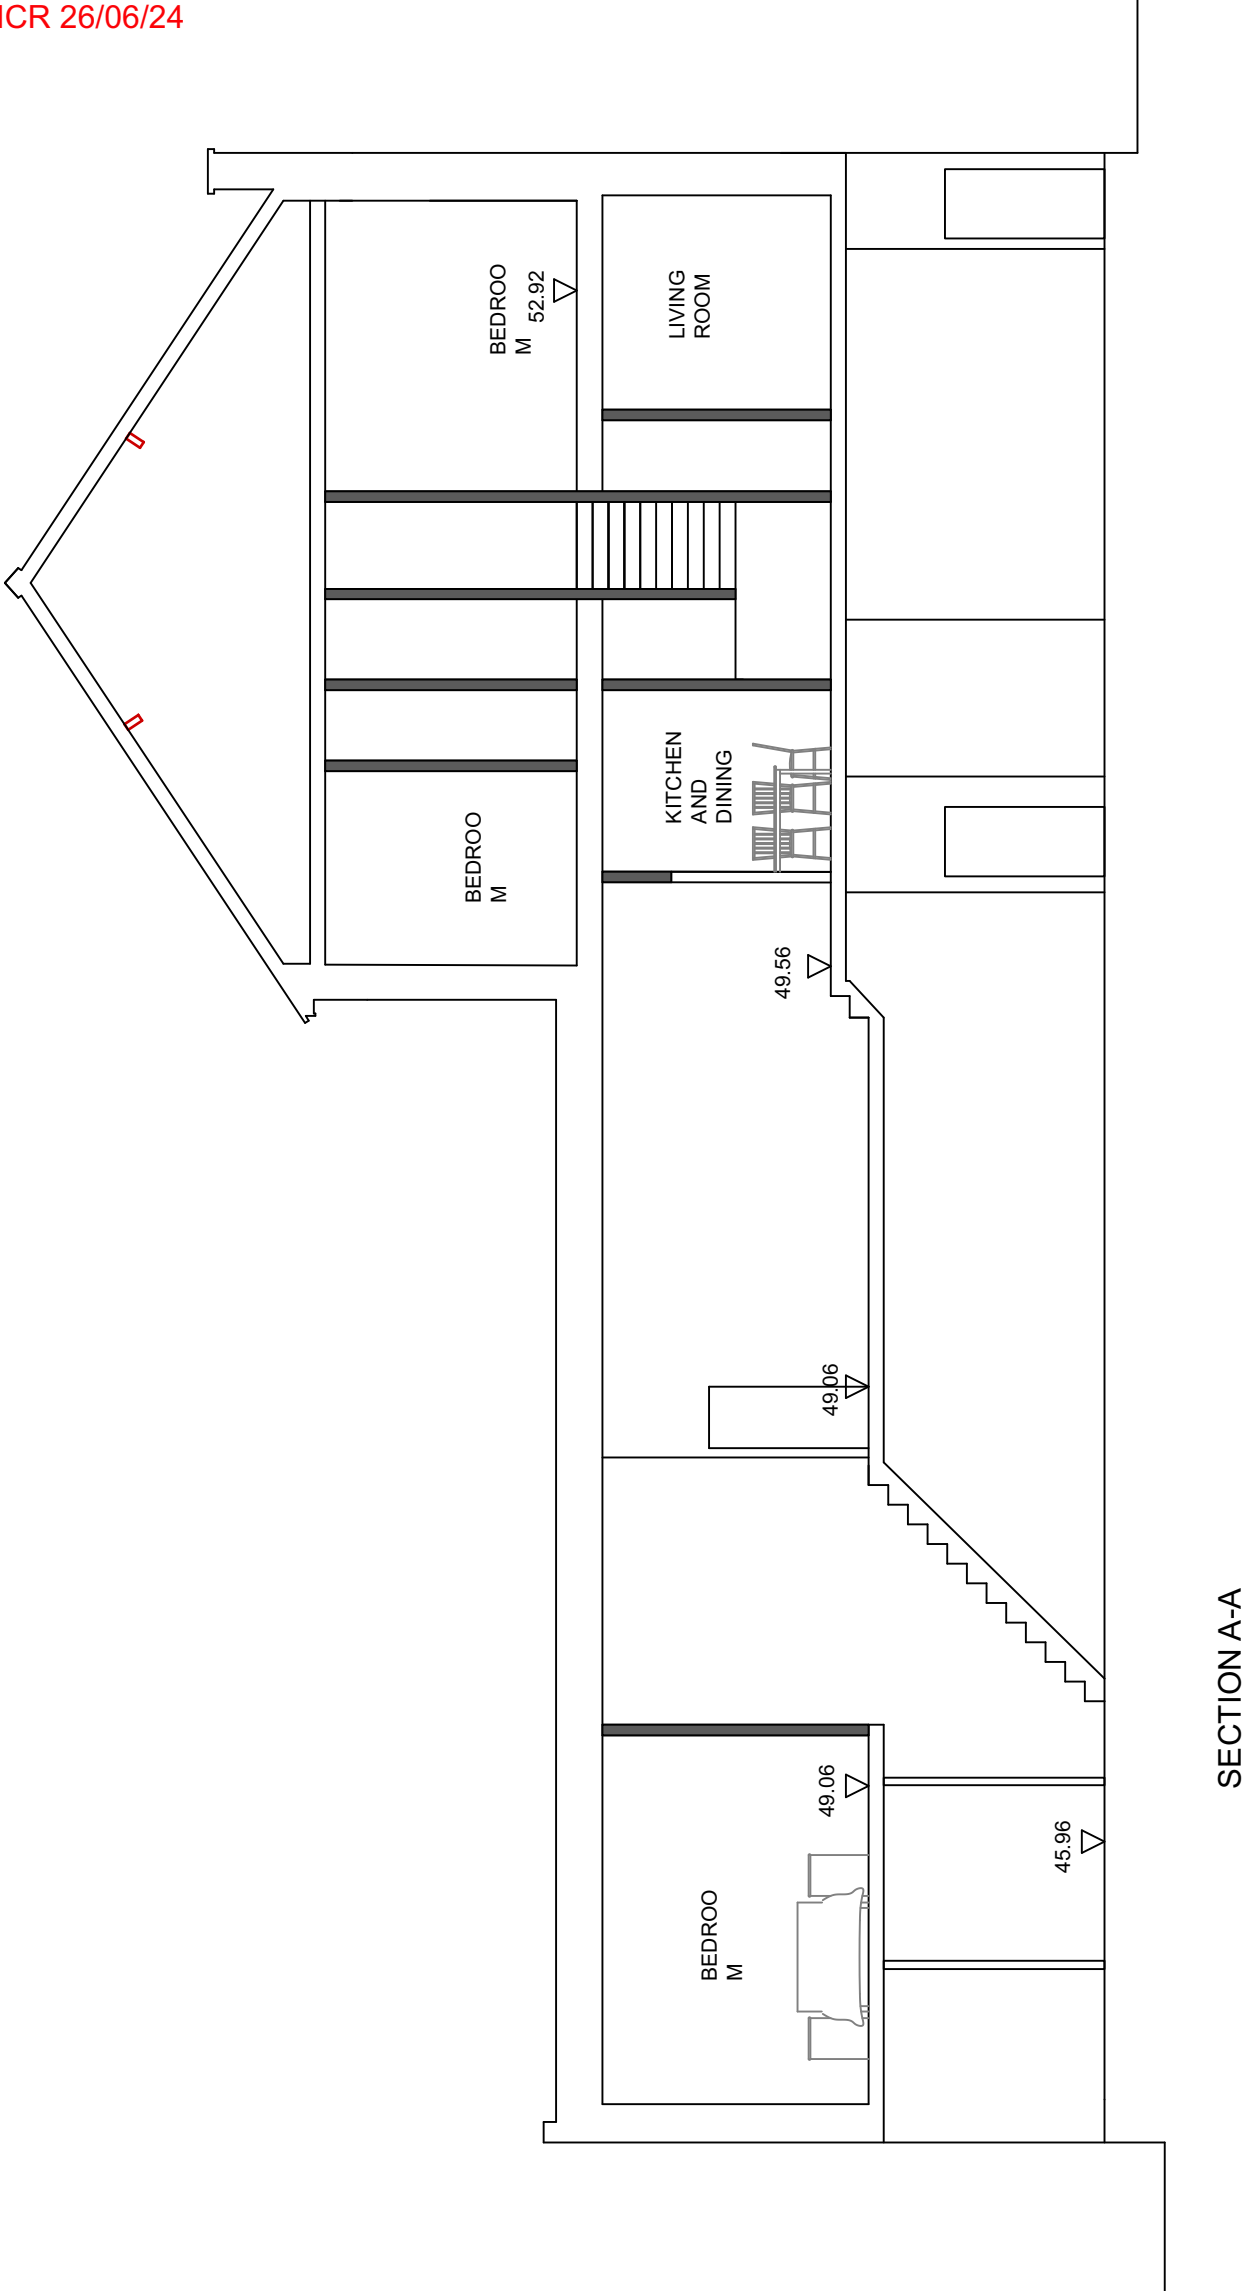



George and Co.

Internal Refurbishment at
Bar 106, Merthyr Tydfil

1007.08		Proposed Elevations	
planning	1:100 @ A3	JUN 24	NCR
George + Co Crownford House, Swan Street, Merthyr Tydfil, Mid Glamorgan, Wales, CF47 8EU TEL 07830328652 hello@georgeandco.studio			
DO NOT SCALE THIS DRAWING		©George and Co.	

REV A - Sheets Amdended, Red Line Boundary Added to Site Plans - NCR 20/06/24

REV B - Sheets Amdended - NCR 26/06/24



George and Co.

Internal Refurbishment at

Bar 106, Merthyr Tydfil

1007.09

Proposed Section
B-B and C-C

planning

1:100 @ A3

JUN 24

NCR

George + Co

Crownford House, Swan Street, Merthyr Tydfil,

Mid Glamorgan, Wales, CF47 8EU

TEL 07830328652


hello@georgeandco.studio

DO NOT SCALE THIS DRAWING

©George and Co.

REV A - Sheets Amdended, Red Line Boundary Added to Site Plans - NCR 20/06/24

REV B - Sheets Amdended - NCR 26/06/24

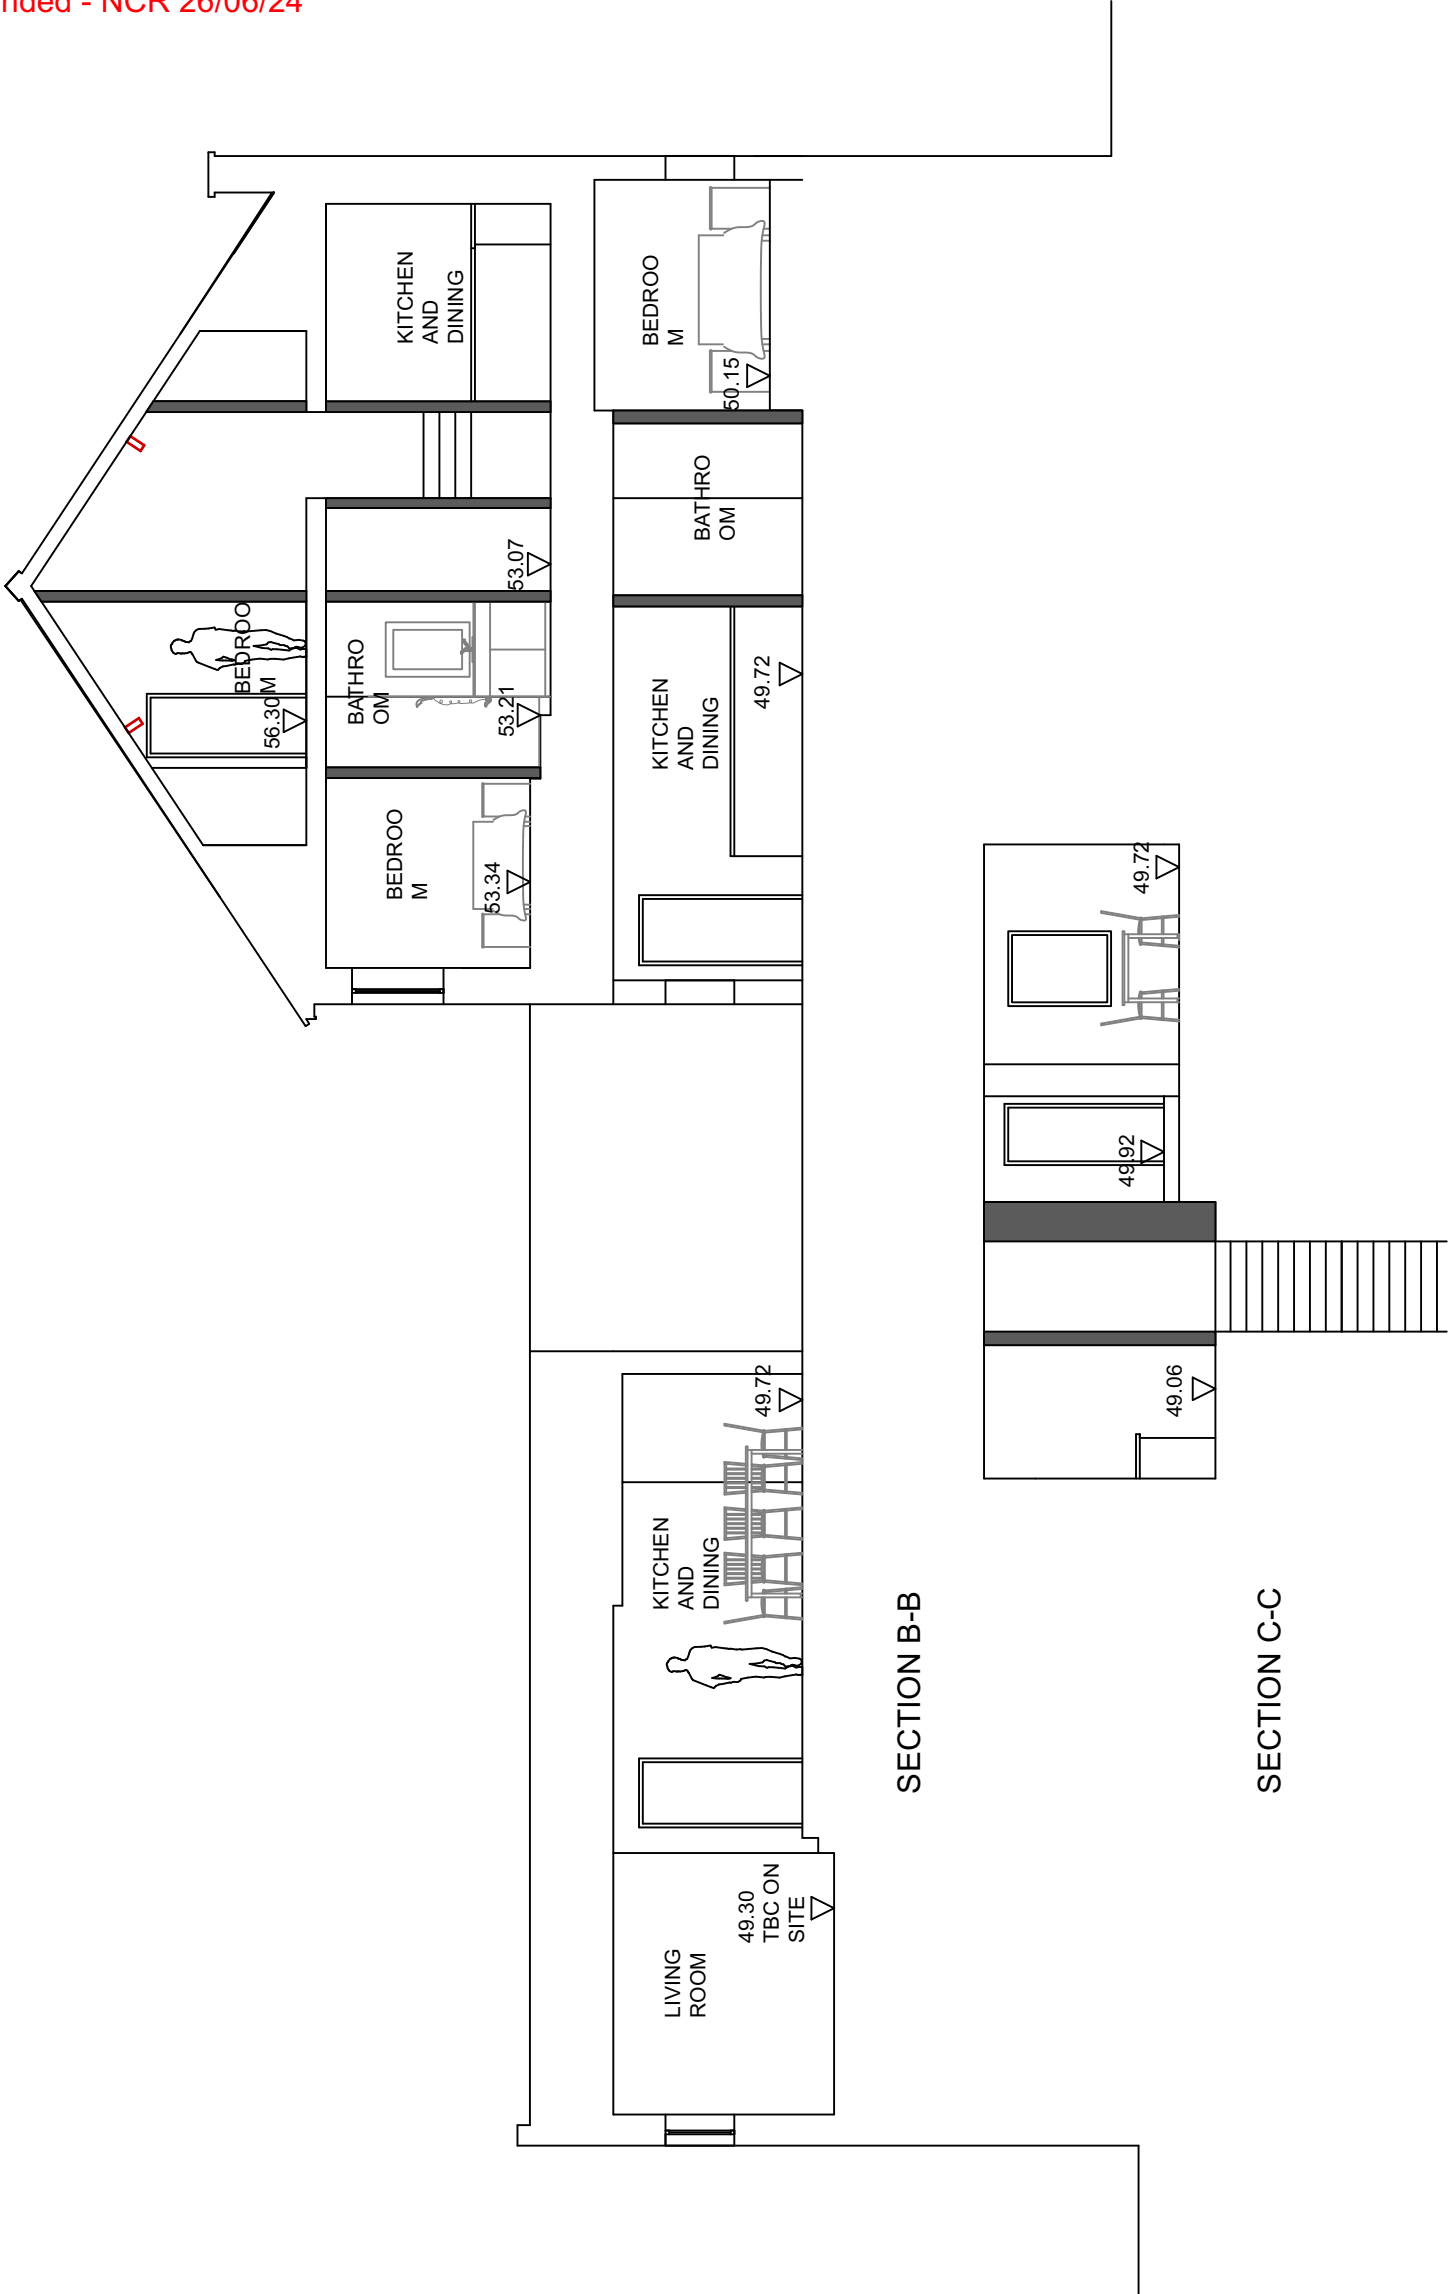

 George and Co.

Internal Refurbishment at
Bar 106, Merthyr Tydfil

1007.10		Proposed Site Plan	
planning	1:200@ A3	JUN 24	NCR
George + Co Crownford House, Swan Street, Merthyr Tydfil, Mid Glamorgan, Wales, CF47 8EU TEL 07830328652 hello@georgeandco.studio			
DO NOT SCALE THIS DRAWING		©George and Co.	

REV A - Sheets Amdended - NCR 26/06/24



