
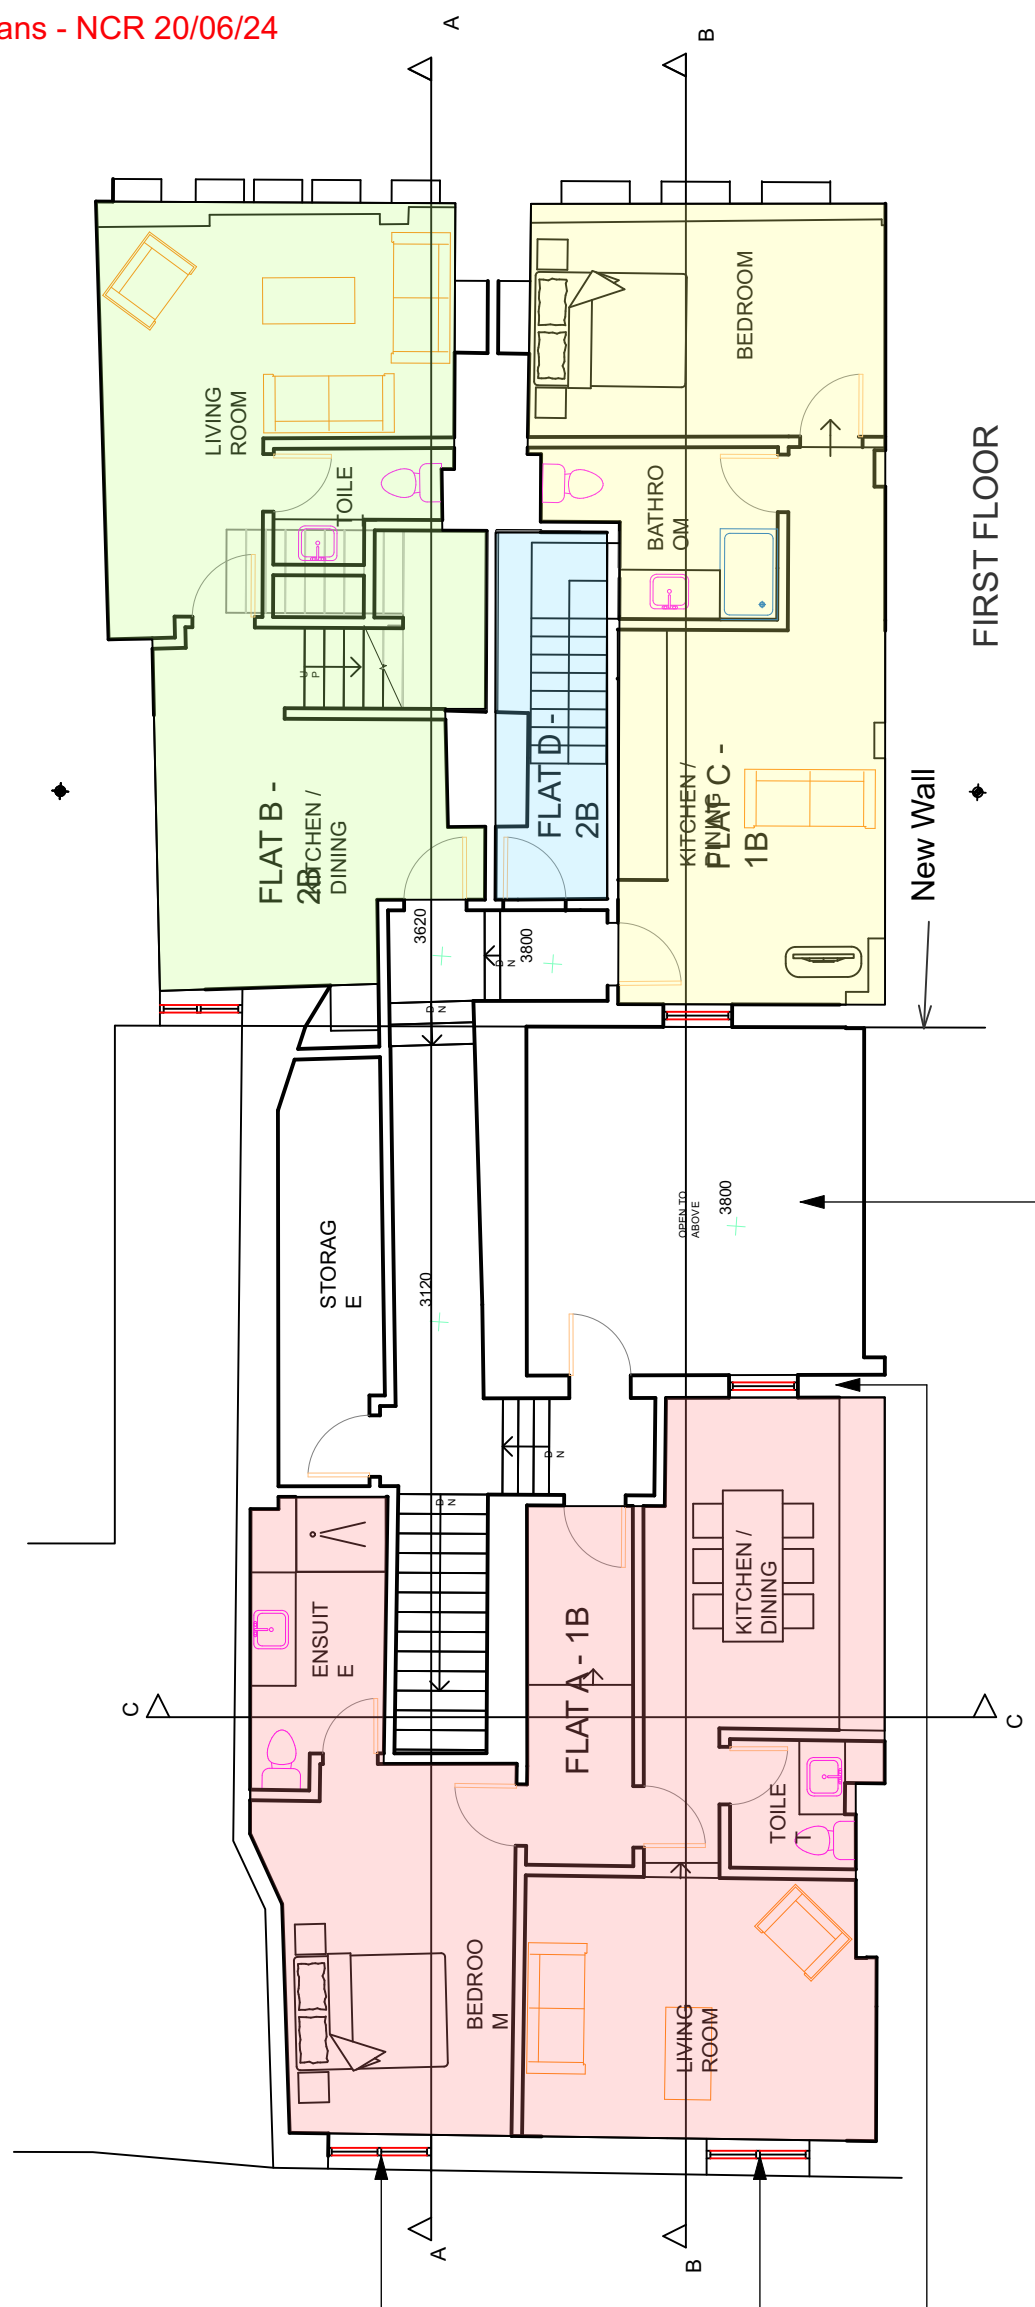


1007.05		Proposed Ground and First Floor	
planning	1:100 @ A3	JUN 24	NCR
George + Co Crownford House, Swan Street, Merthyr Tydfil, Mid Glamorgan, Wales, CF47 8EU TEL 07830328652 hello@georgeandco.studio			
DO NOT SCALE THIS DRAWING		©George and Co.	

REV B - Sheets Amdended - NCR 26/06/24

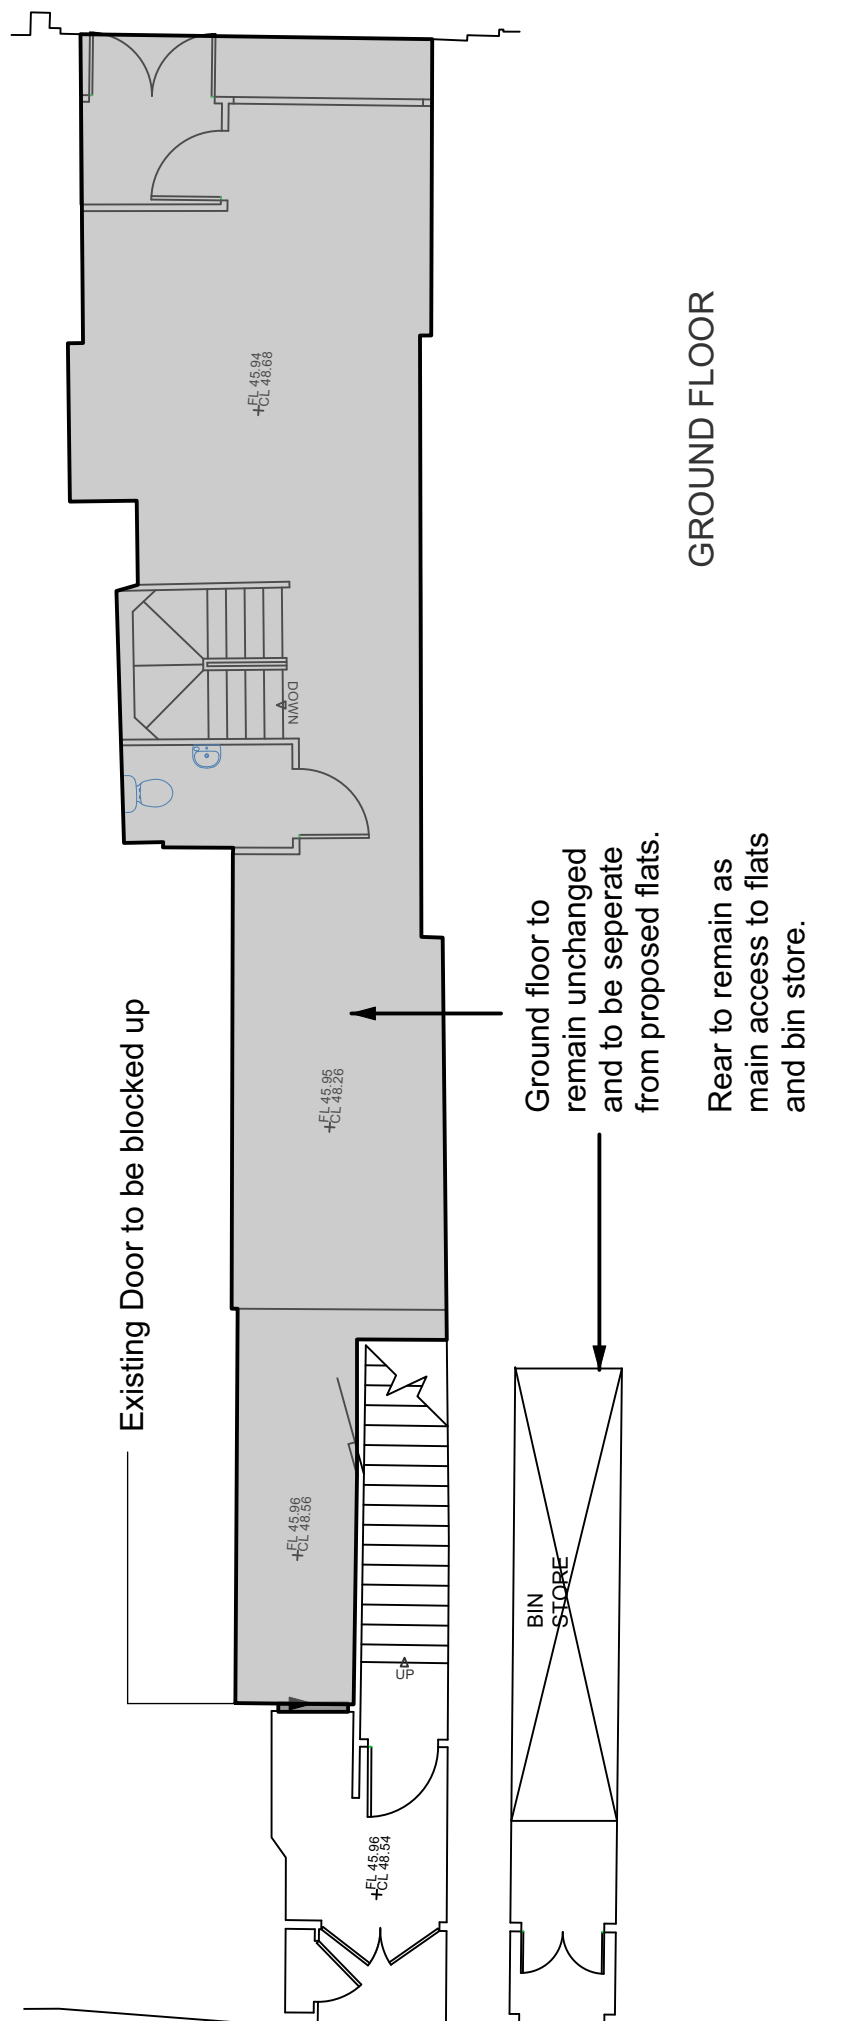

Not a part of the application

NOTE : Basement to remain unchanged

New Windows
to the rear of
the building

New Wall

Proposed Internal Courtyard,
Access to be restricted for
maintenance only