


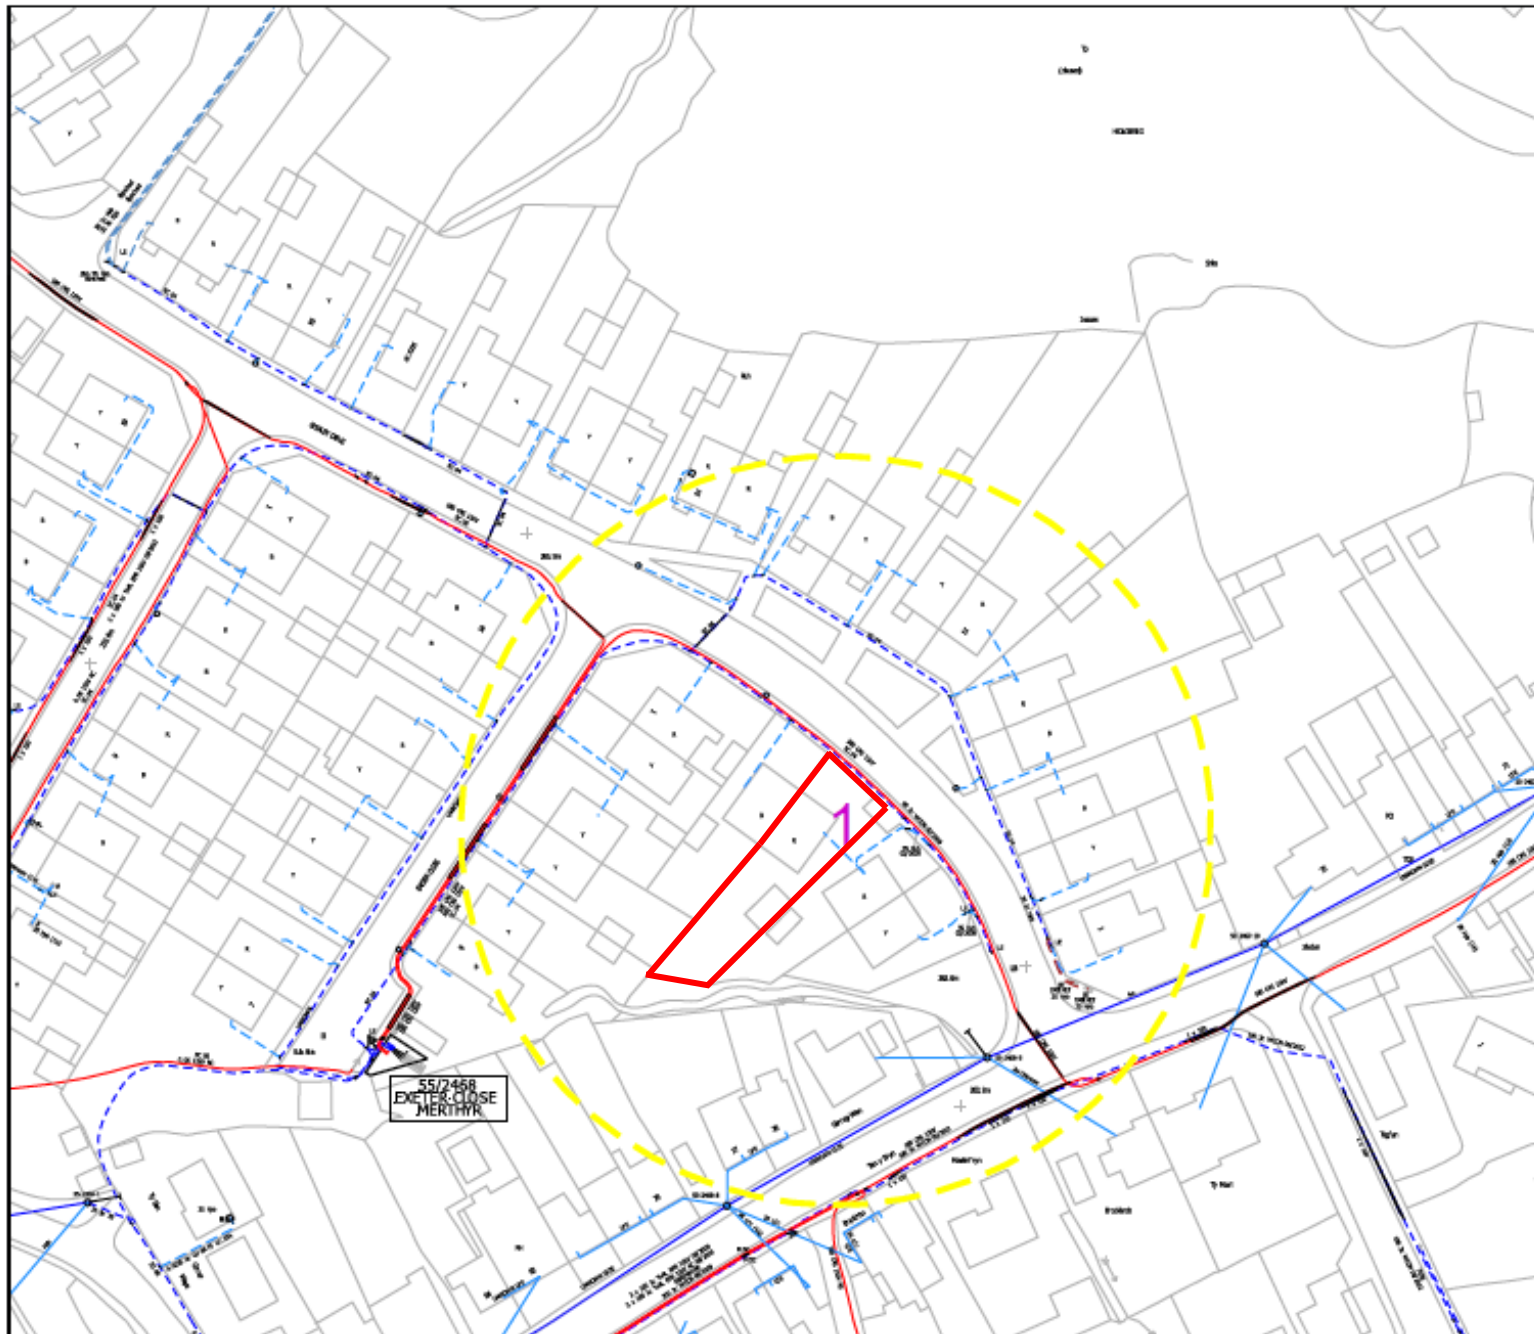

Location Plan for.....

6, Shirley Drive, Heolgerrig, Merthyr Tydfil, CF48 1SE

Scale. 1:1250

Paper. A4