

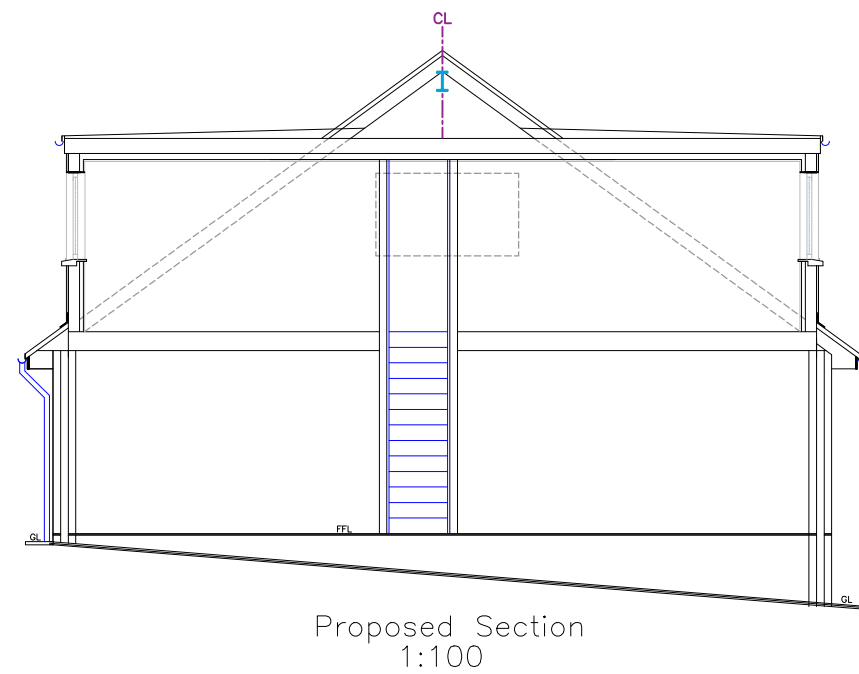
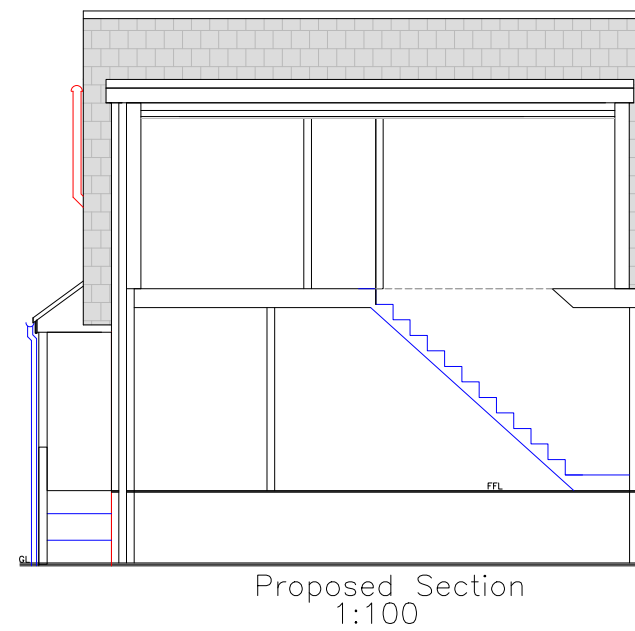
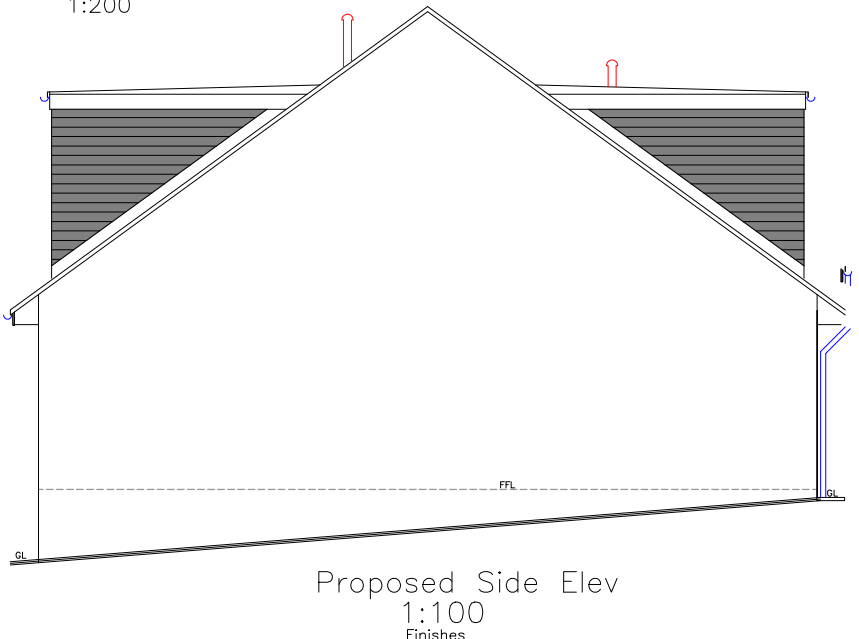
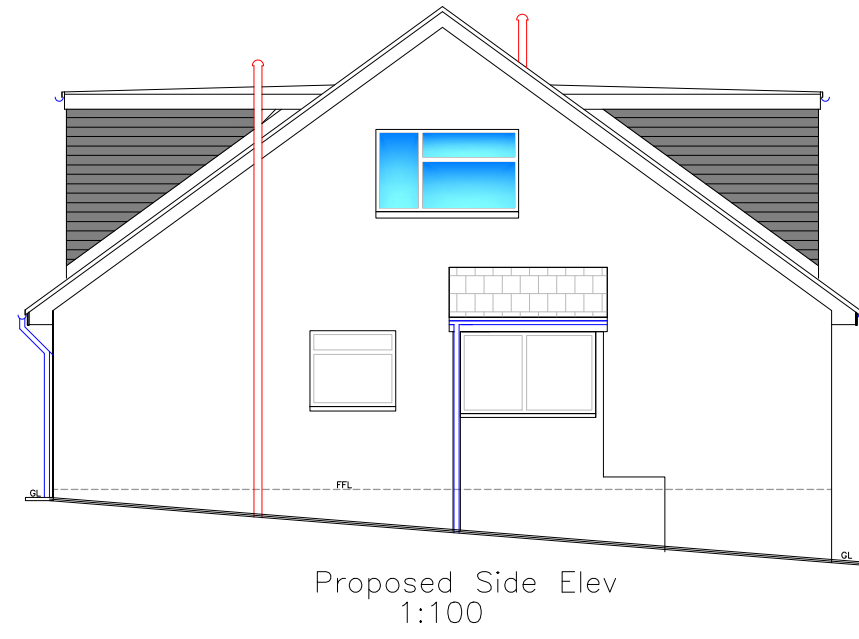
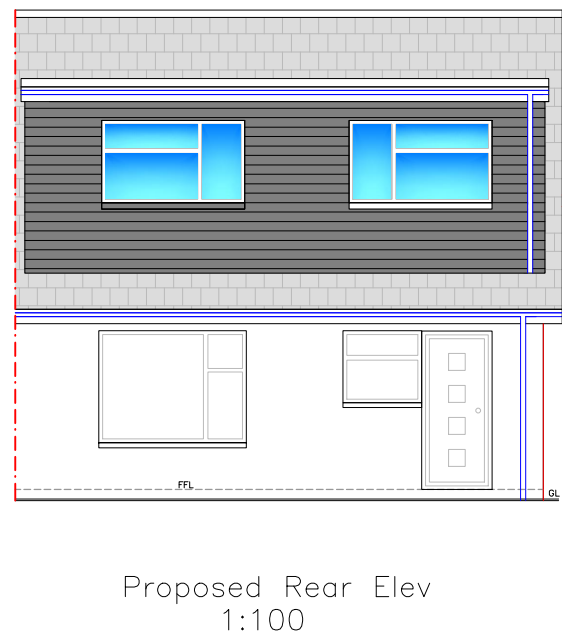
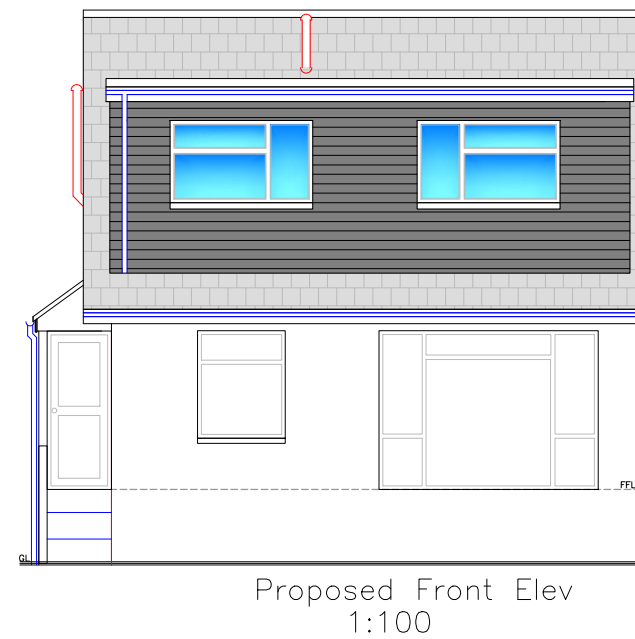
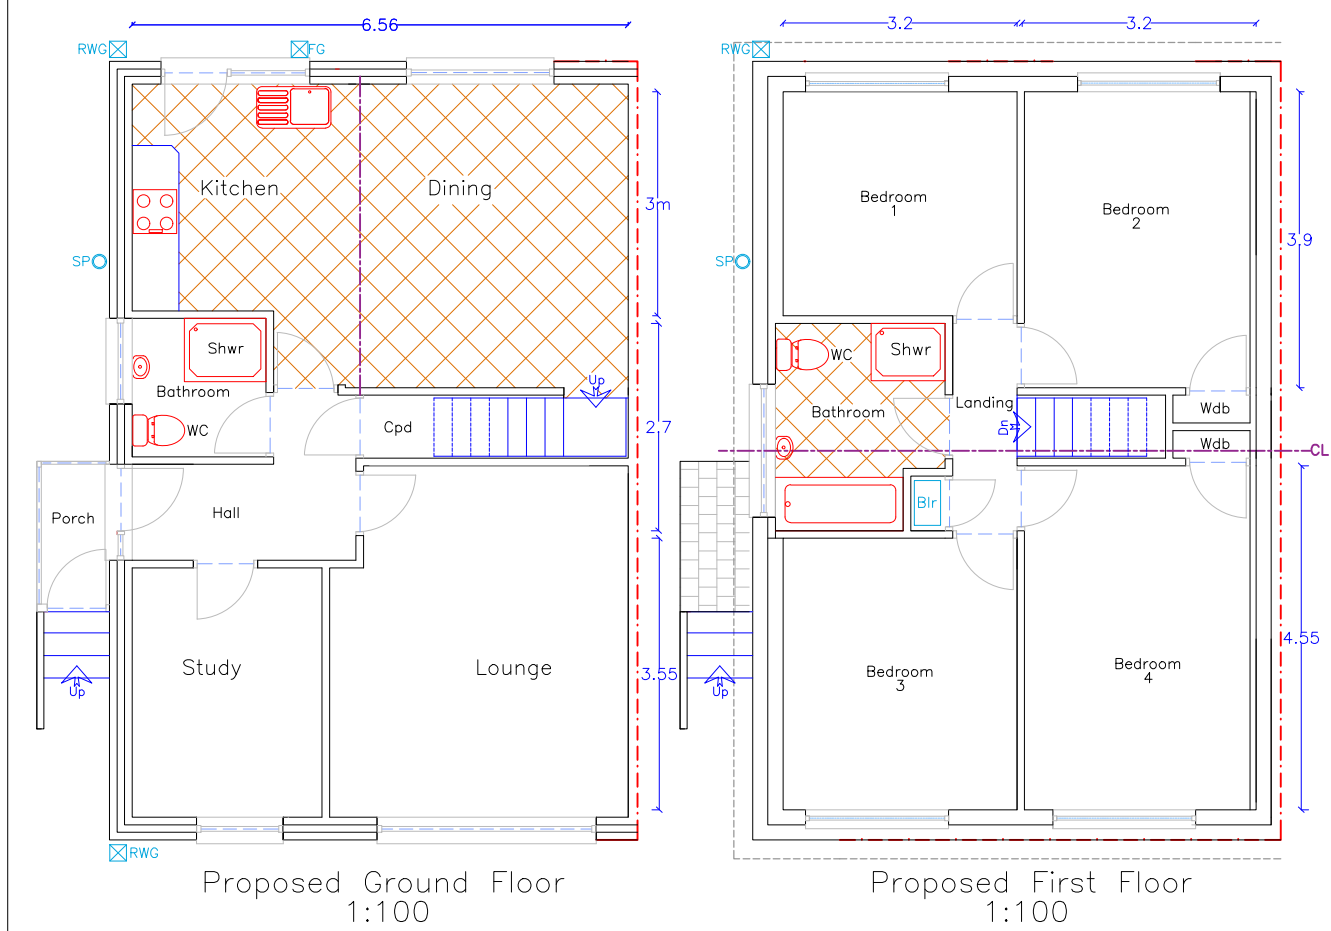
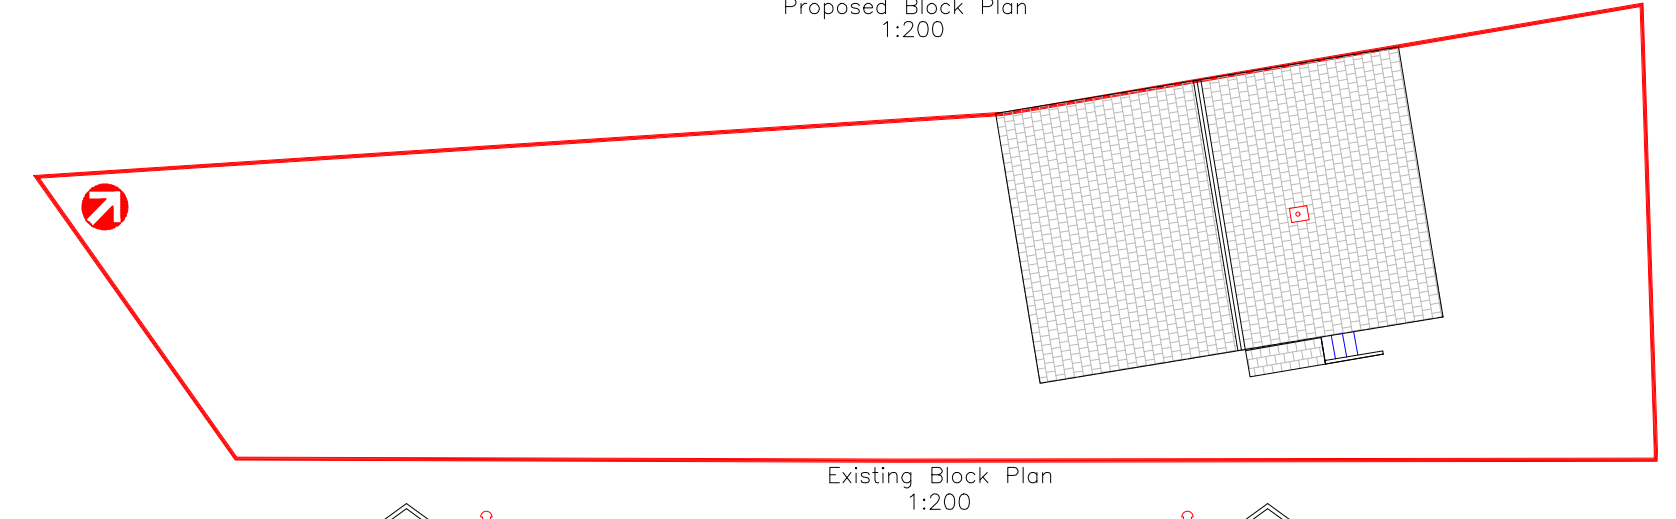
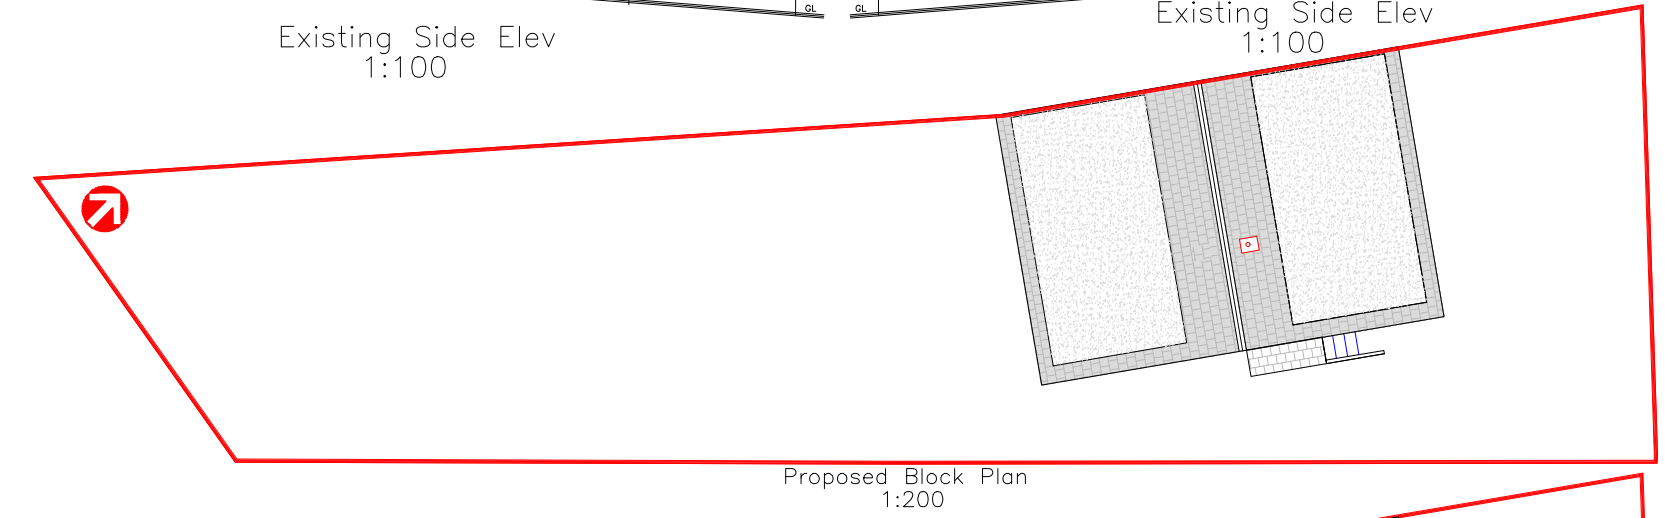
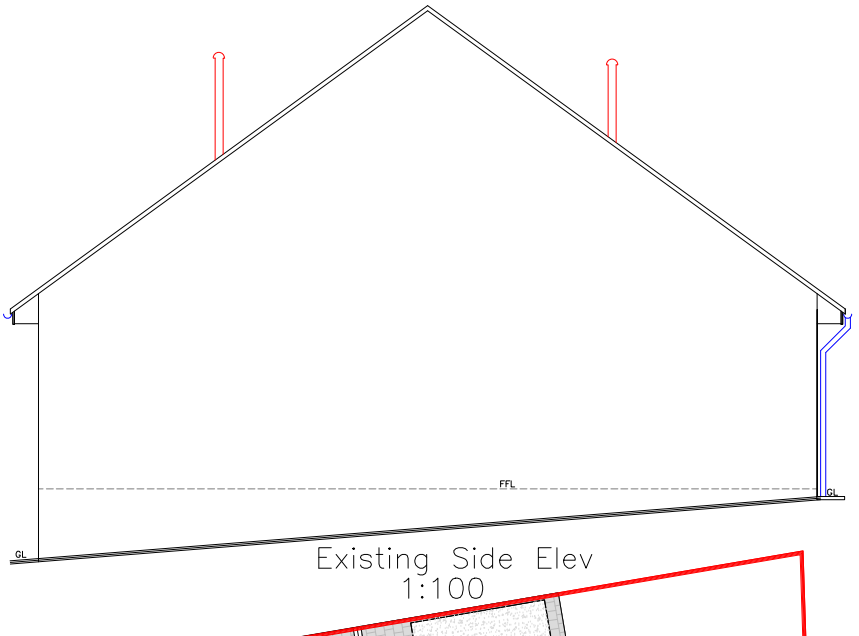
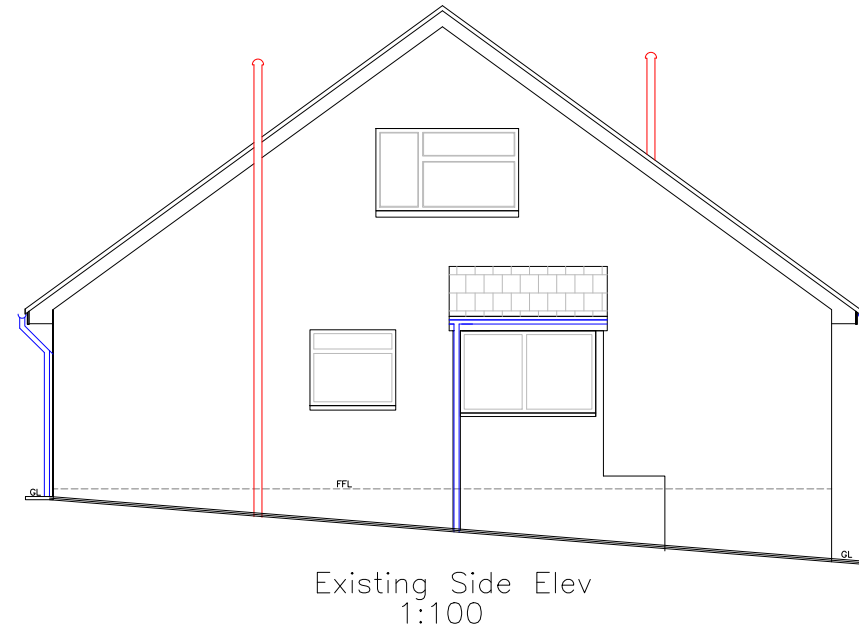
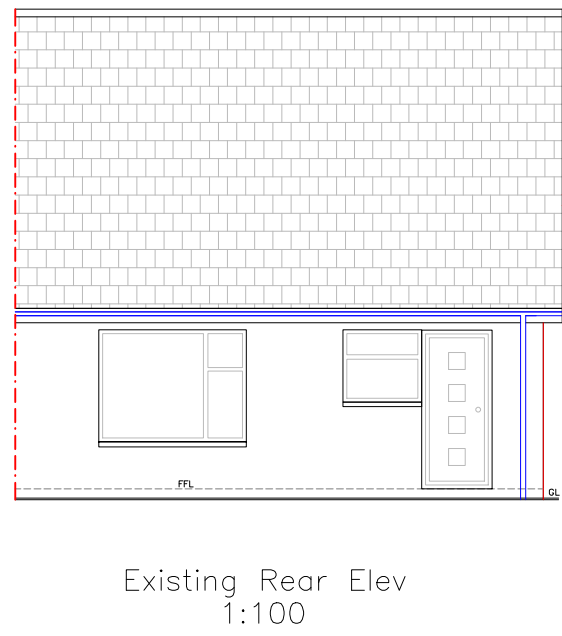


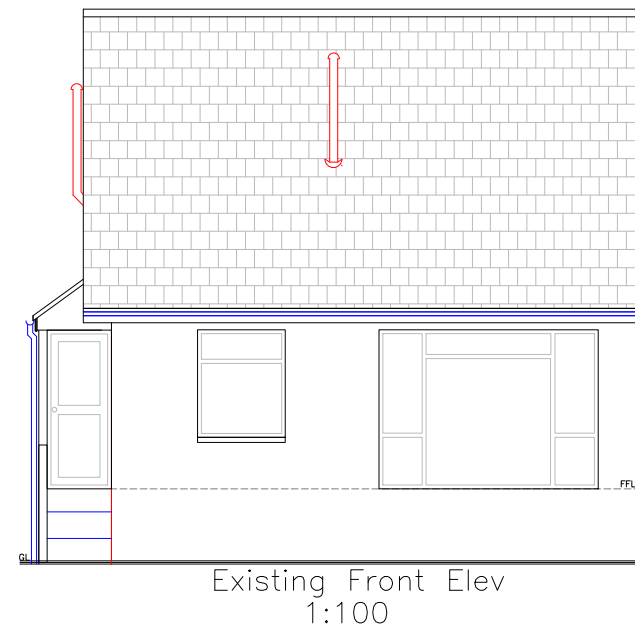

Finishes	
Roof:	Grey Flat/EPDM
External walls:	Casling in grey
Windows/Doors:	Grey uPVC
Fascia/RWG's:	Grey uPVC

All dimensions are between structural components.
All dimensions, levels & sewer runs to be checked on site by contractor.

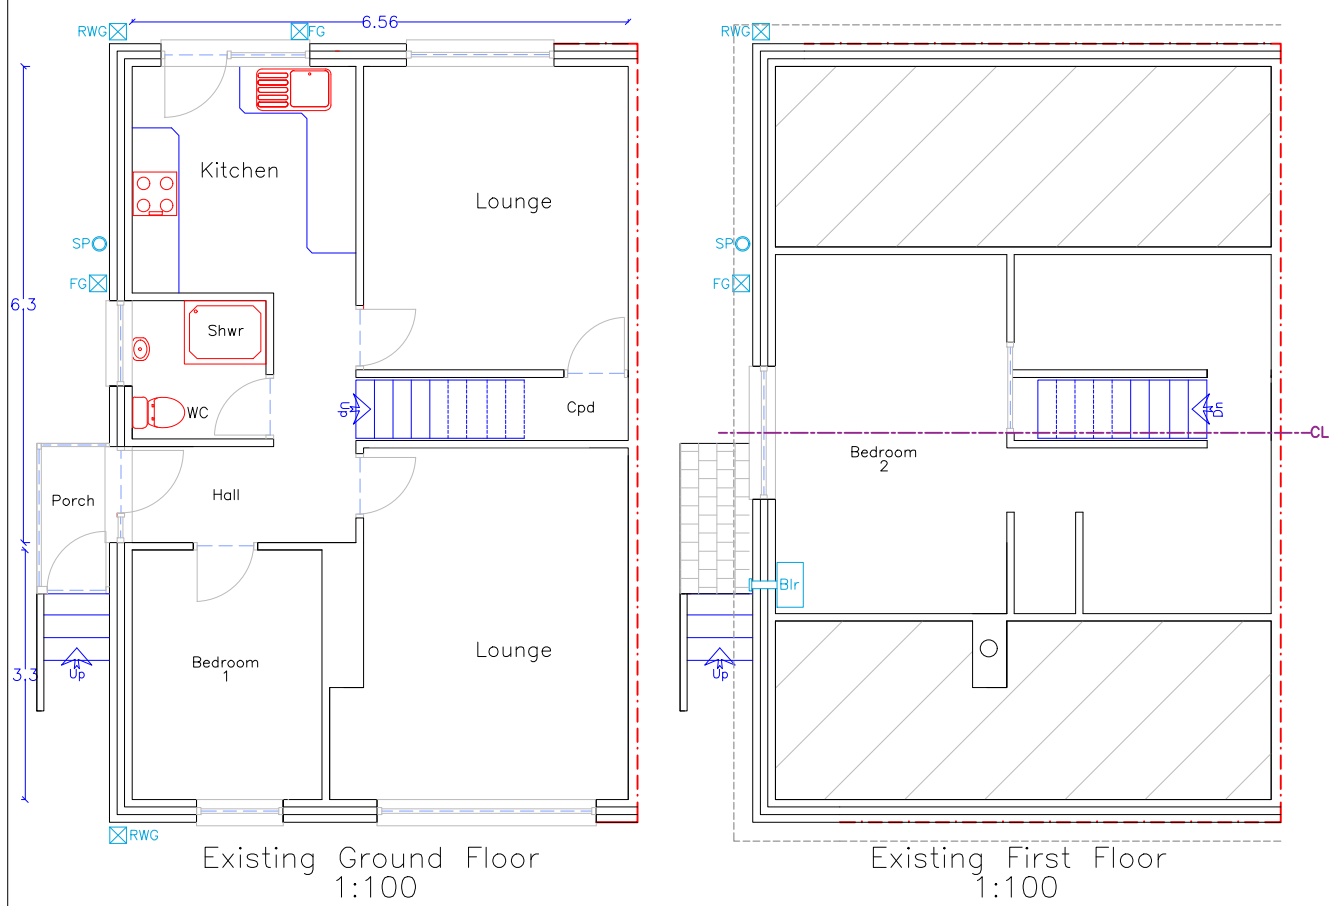

Address

6, Shirley Drive
Shirley Gardens
Heolgerrig
Merthyr Tydfil
CF48 1SE

Project Title

Proposed New Front &
Rear Dormer Extensions
with Alterations

Paper	Date
A2	JUNE 24
Scale	Drwg Num

N.B.
Application needs to be considered for the
The Party Wall Act - in particular
works on party wall

1:100	SHIRLEY 6 01
1:200	