


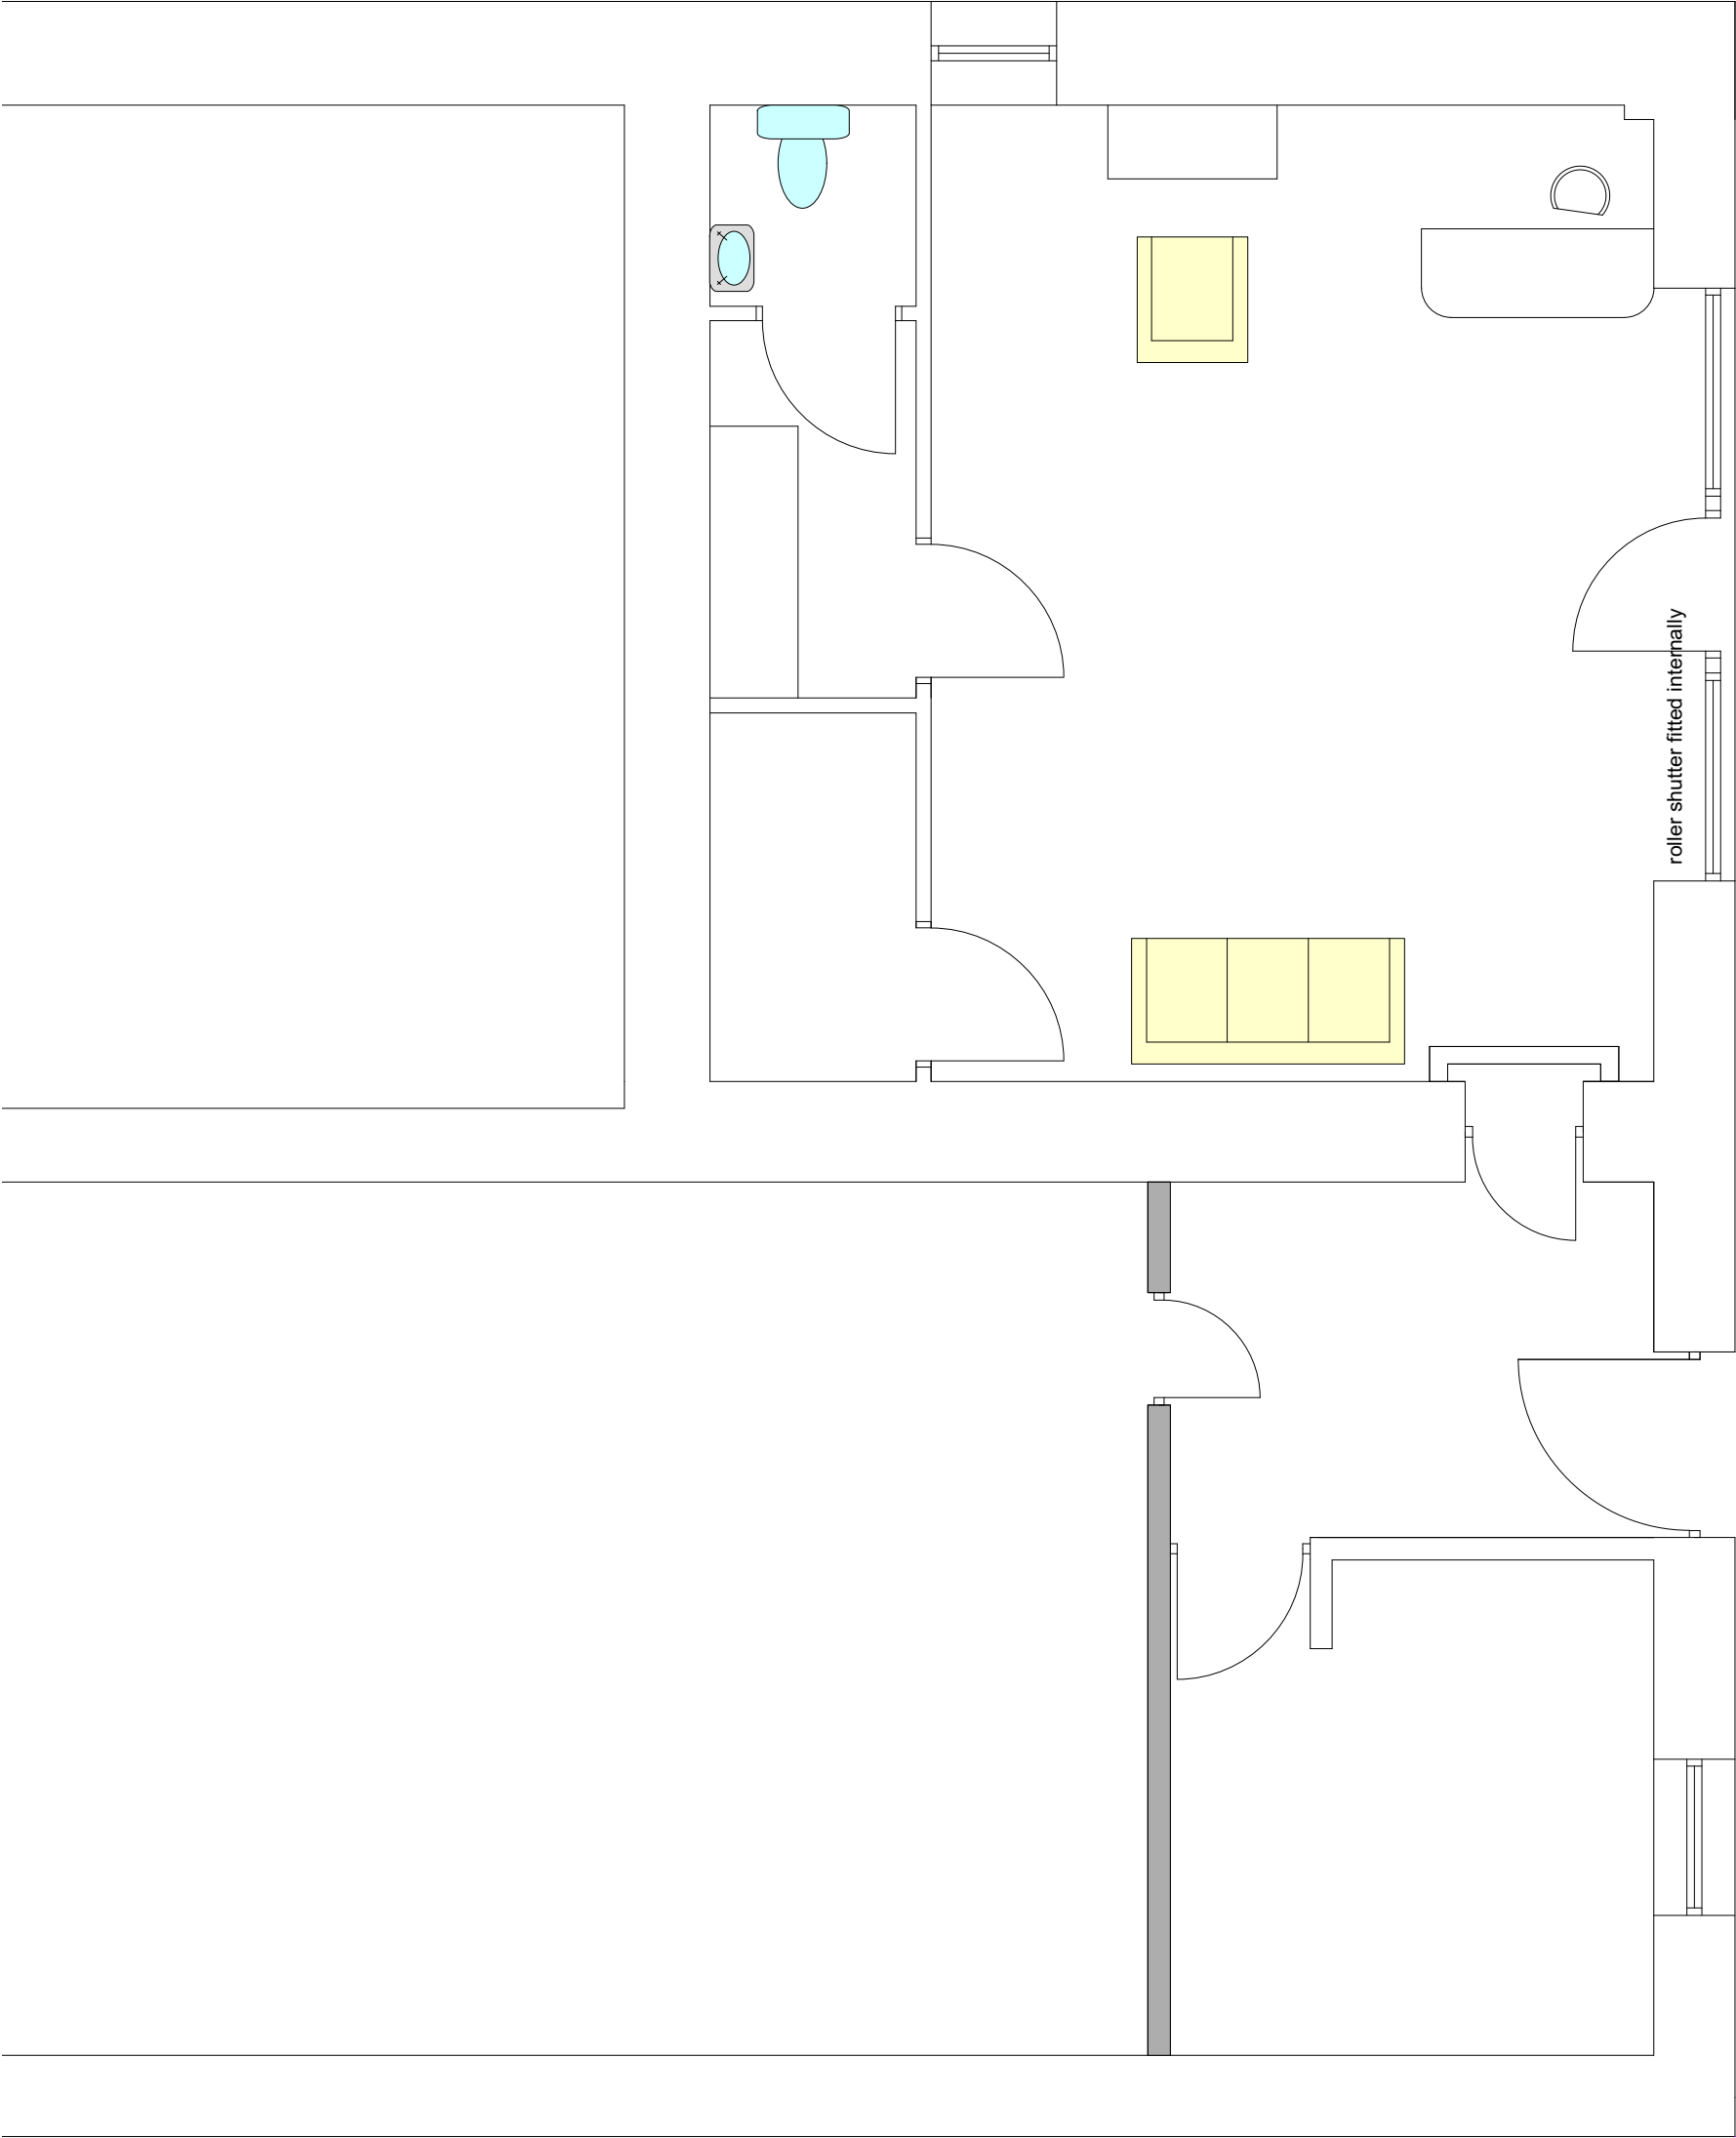


Proposed Ground Floor Layout

 George and Co.

CHANGE OF USE
Old Six Bells
Heolgerrig Road,
Heolgerrig, Merthyr Tydfil
CF48 1RP

007.01	Proposed plans+elevs		
BC	1:50@A3	June '20	CG
1st Floor Woodfired Studios 62 High St Merthyr Tydfil CF37 8DE 07830328652 hello@georgeandco.studio www.georgeandco.studio			
DO NOT SCALE THIS DRAWING		©George and Co.	

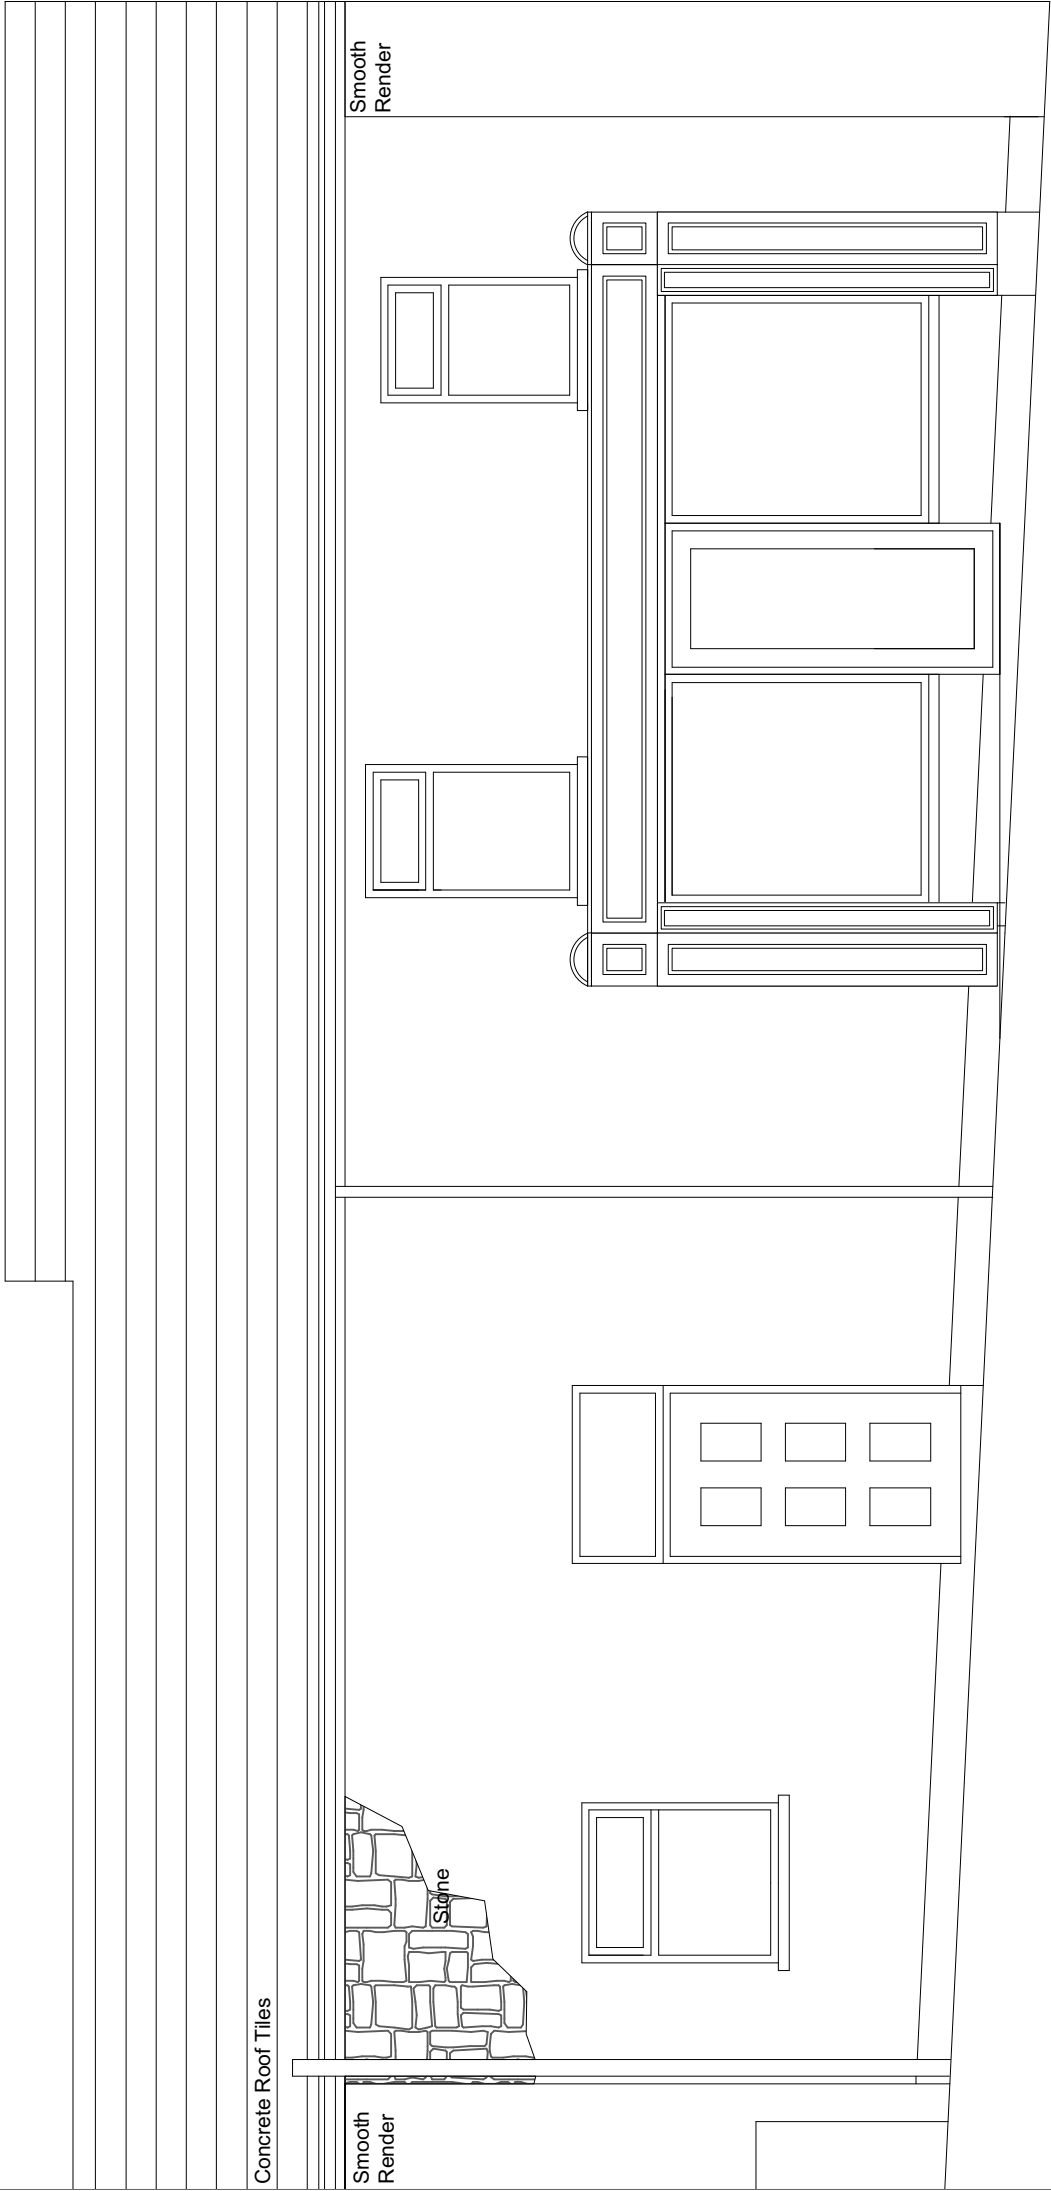


Proposed Front Elevation



George and Co.

CHANGE OF USE
Old Six Bells
Heolgerrig Road,
Heolgerrig, Merthyr Tydfil
CF48 1RP

007.01		Proposed plans+elevs	
BC	1:50@A3	June '20	CG
1st Floor Woodfired Studios 62 High St Merthyr Tydfil CF37 8DE 07830328652 hello@georgeandco.studio www.georgeandco.studio			
DO NOT SCALE THIS DRAWING		©George and Co.	

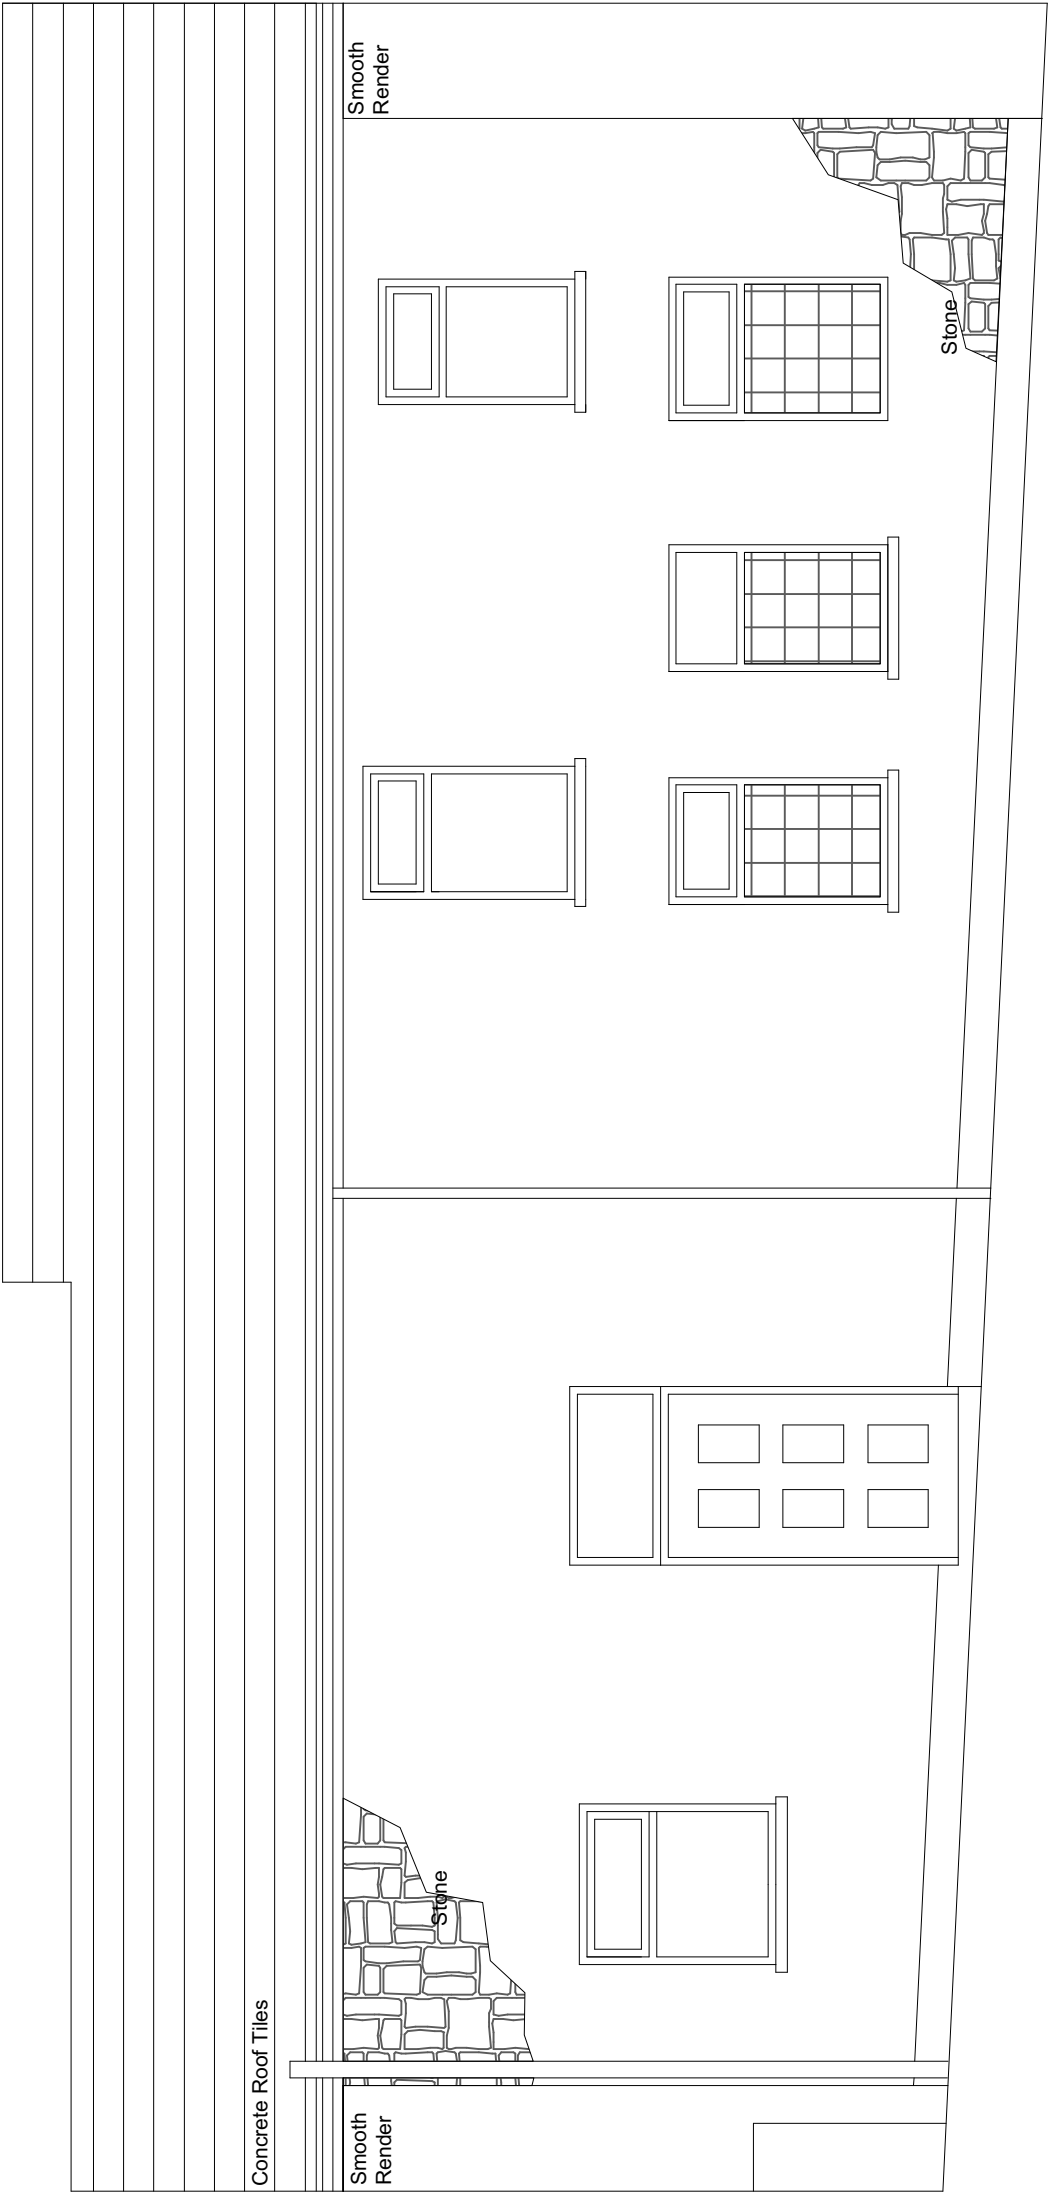


Existing Front Elevation

 George and Co.

CHANGE OF USE
Old Six Bells
Heolgerrig Road,
Heolgerrig, Merthyr Tydfil
CF48 1RP

007.01		Existing plans+elevs	
BC	1:50@A3	June '20	CG
1st Floor Woodfired Studios 62 High St Merthyr Tydfil CF37 8DE 07830328652 hello@georgeandco.studio www.georgeandco.studio			
DO NOT SCALE THIS DRAWING		©George and Co.	

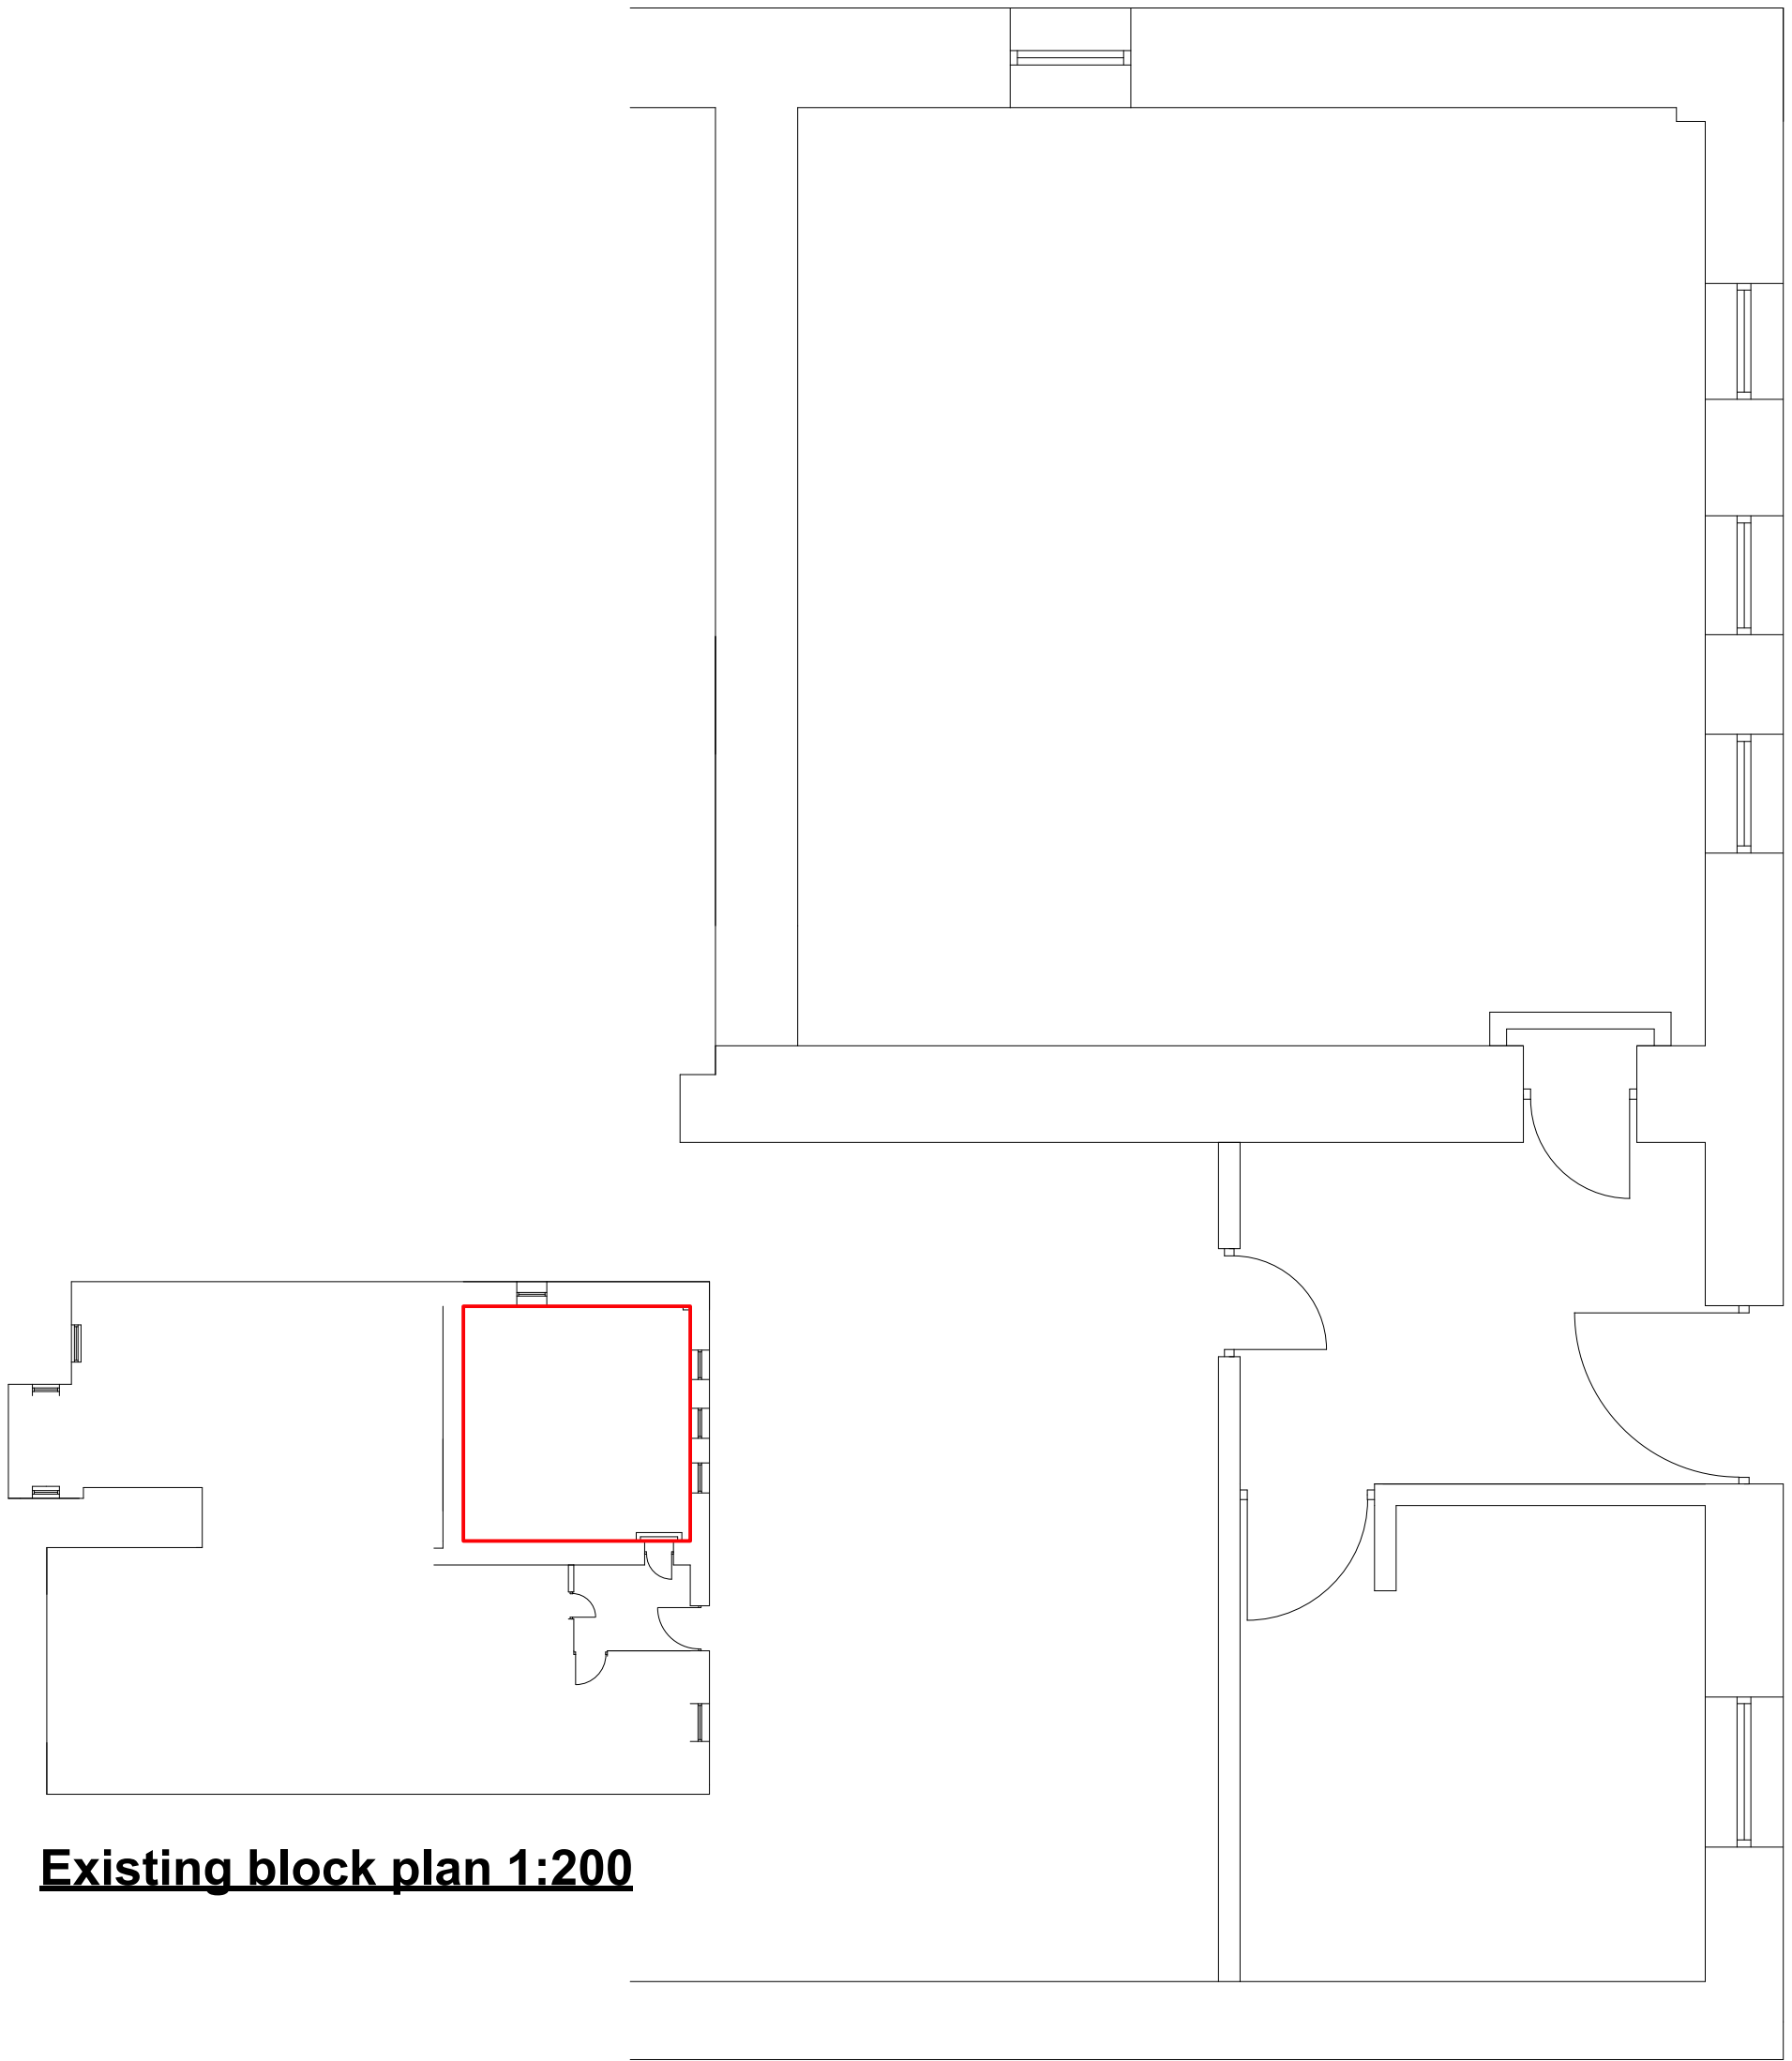

Existing block plan 1:200

Existing Ground Floor Layout

 George and Co.

CHANGE OF USE
Old Six Bells
Heolgerrig Road,
Heolgerrig, Merthyr Tydfil
CF48 1RP

007.01		Existing plans+elevs	
BC	1:50@A3	June '20	CG
1st Floor Woodfired Studios 62 High St Merthyr Tydfil CF37 8DE 07830328652 hello@georgeandco.studio www.georgeandco.studio			
DO NOT SCALE THIS DRAWING		©George and Co.	