


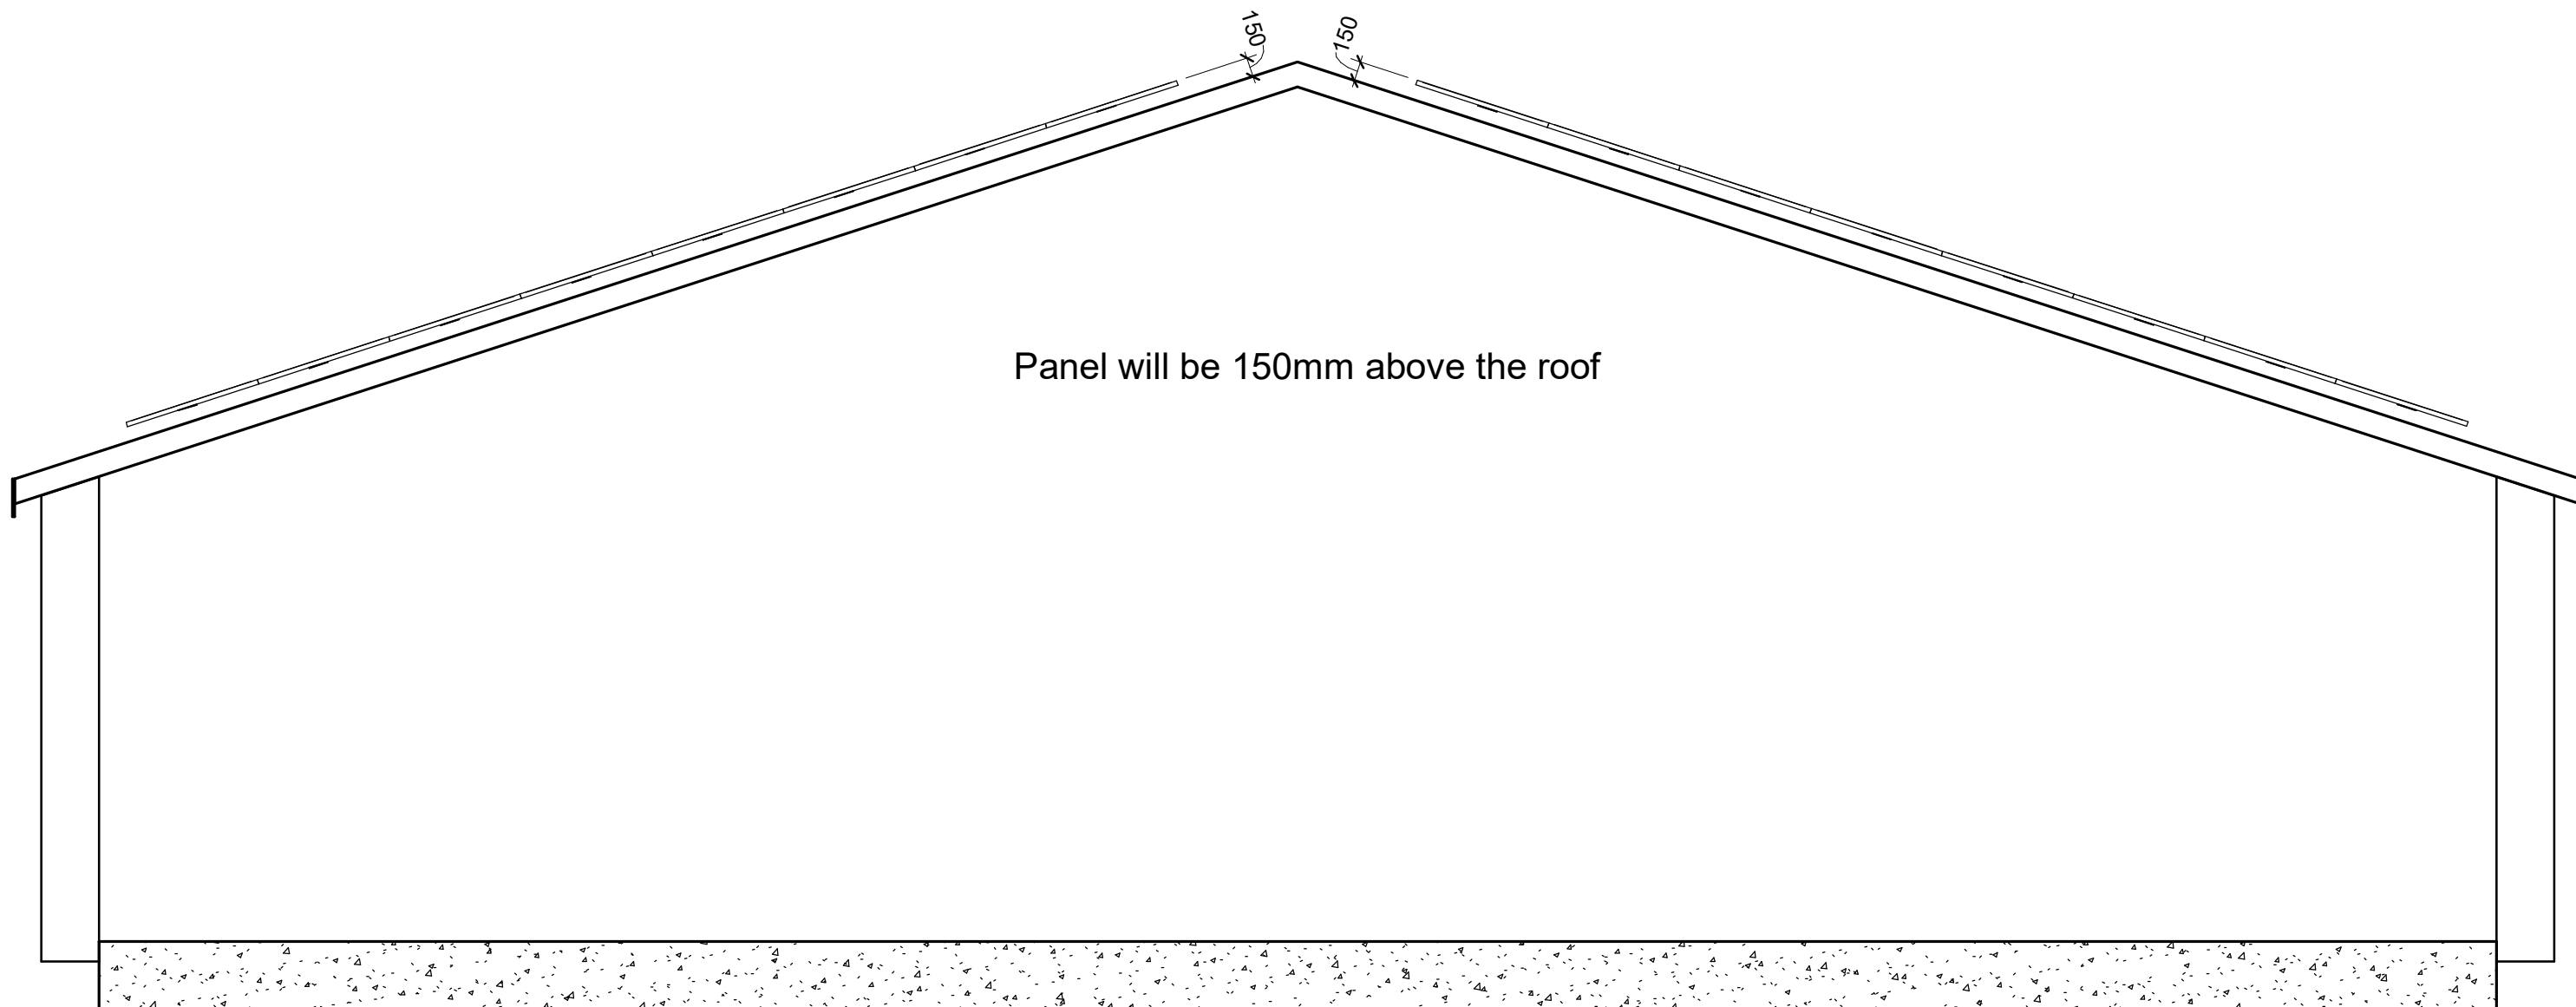

1

Proposed Section

1 : 50

INDIGO DESIGN (Part of 3dcadwales Ltd) 5 Ashlea Drive,
Merthyr Tydfil, CF47 0NY Tele 01685 385746 Mob -
07940913216 Email: philip@3dcadwales.co.uk

This Drawing is Copyright,
Dimensions to be checked
on site and not scaled from
this drawing



PURPOSE OF ISSUE

Planning Approval

DRWAING NUMBER

RC-07

PROJECT

New solar Panel to roof

SHEET

Proposed Section

Address

Ruggers Carpets,
Unit 18 Pant Industrial Estate
Merthyr Tydfil

Checked by

JH

Drawn by

PH

Scale (@ A3)

1 : 50

Rev No	Description	Date
A	Issue	30/08/2023