


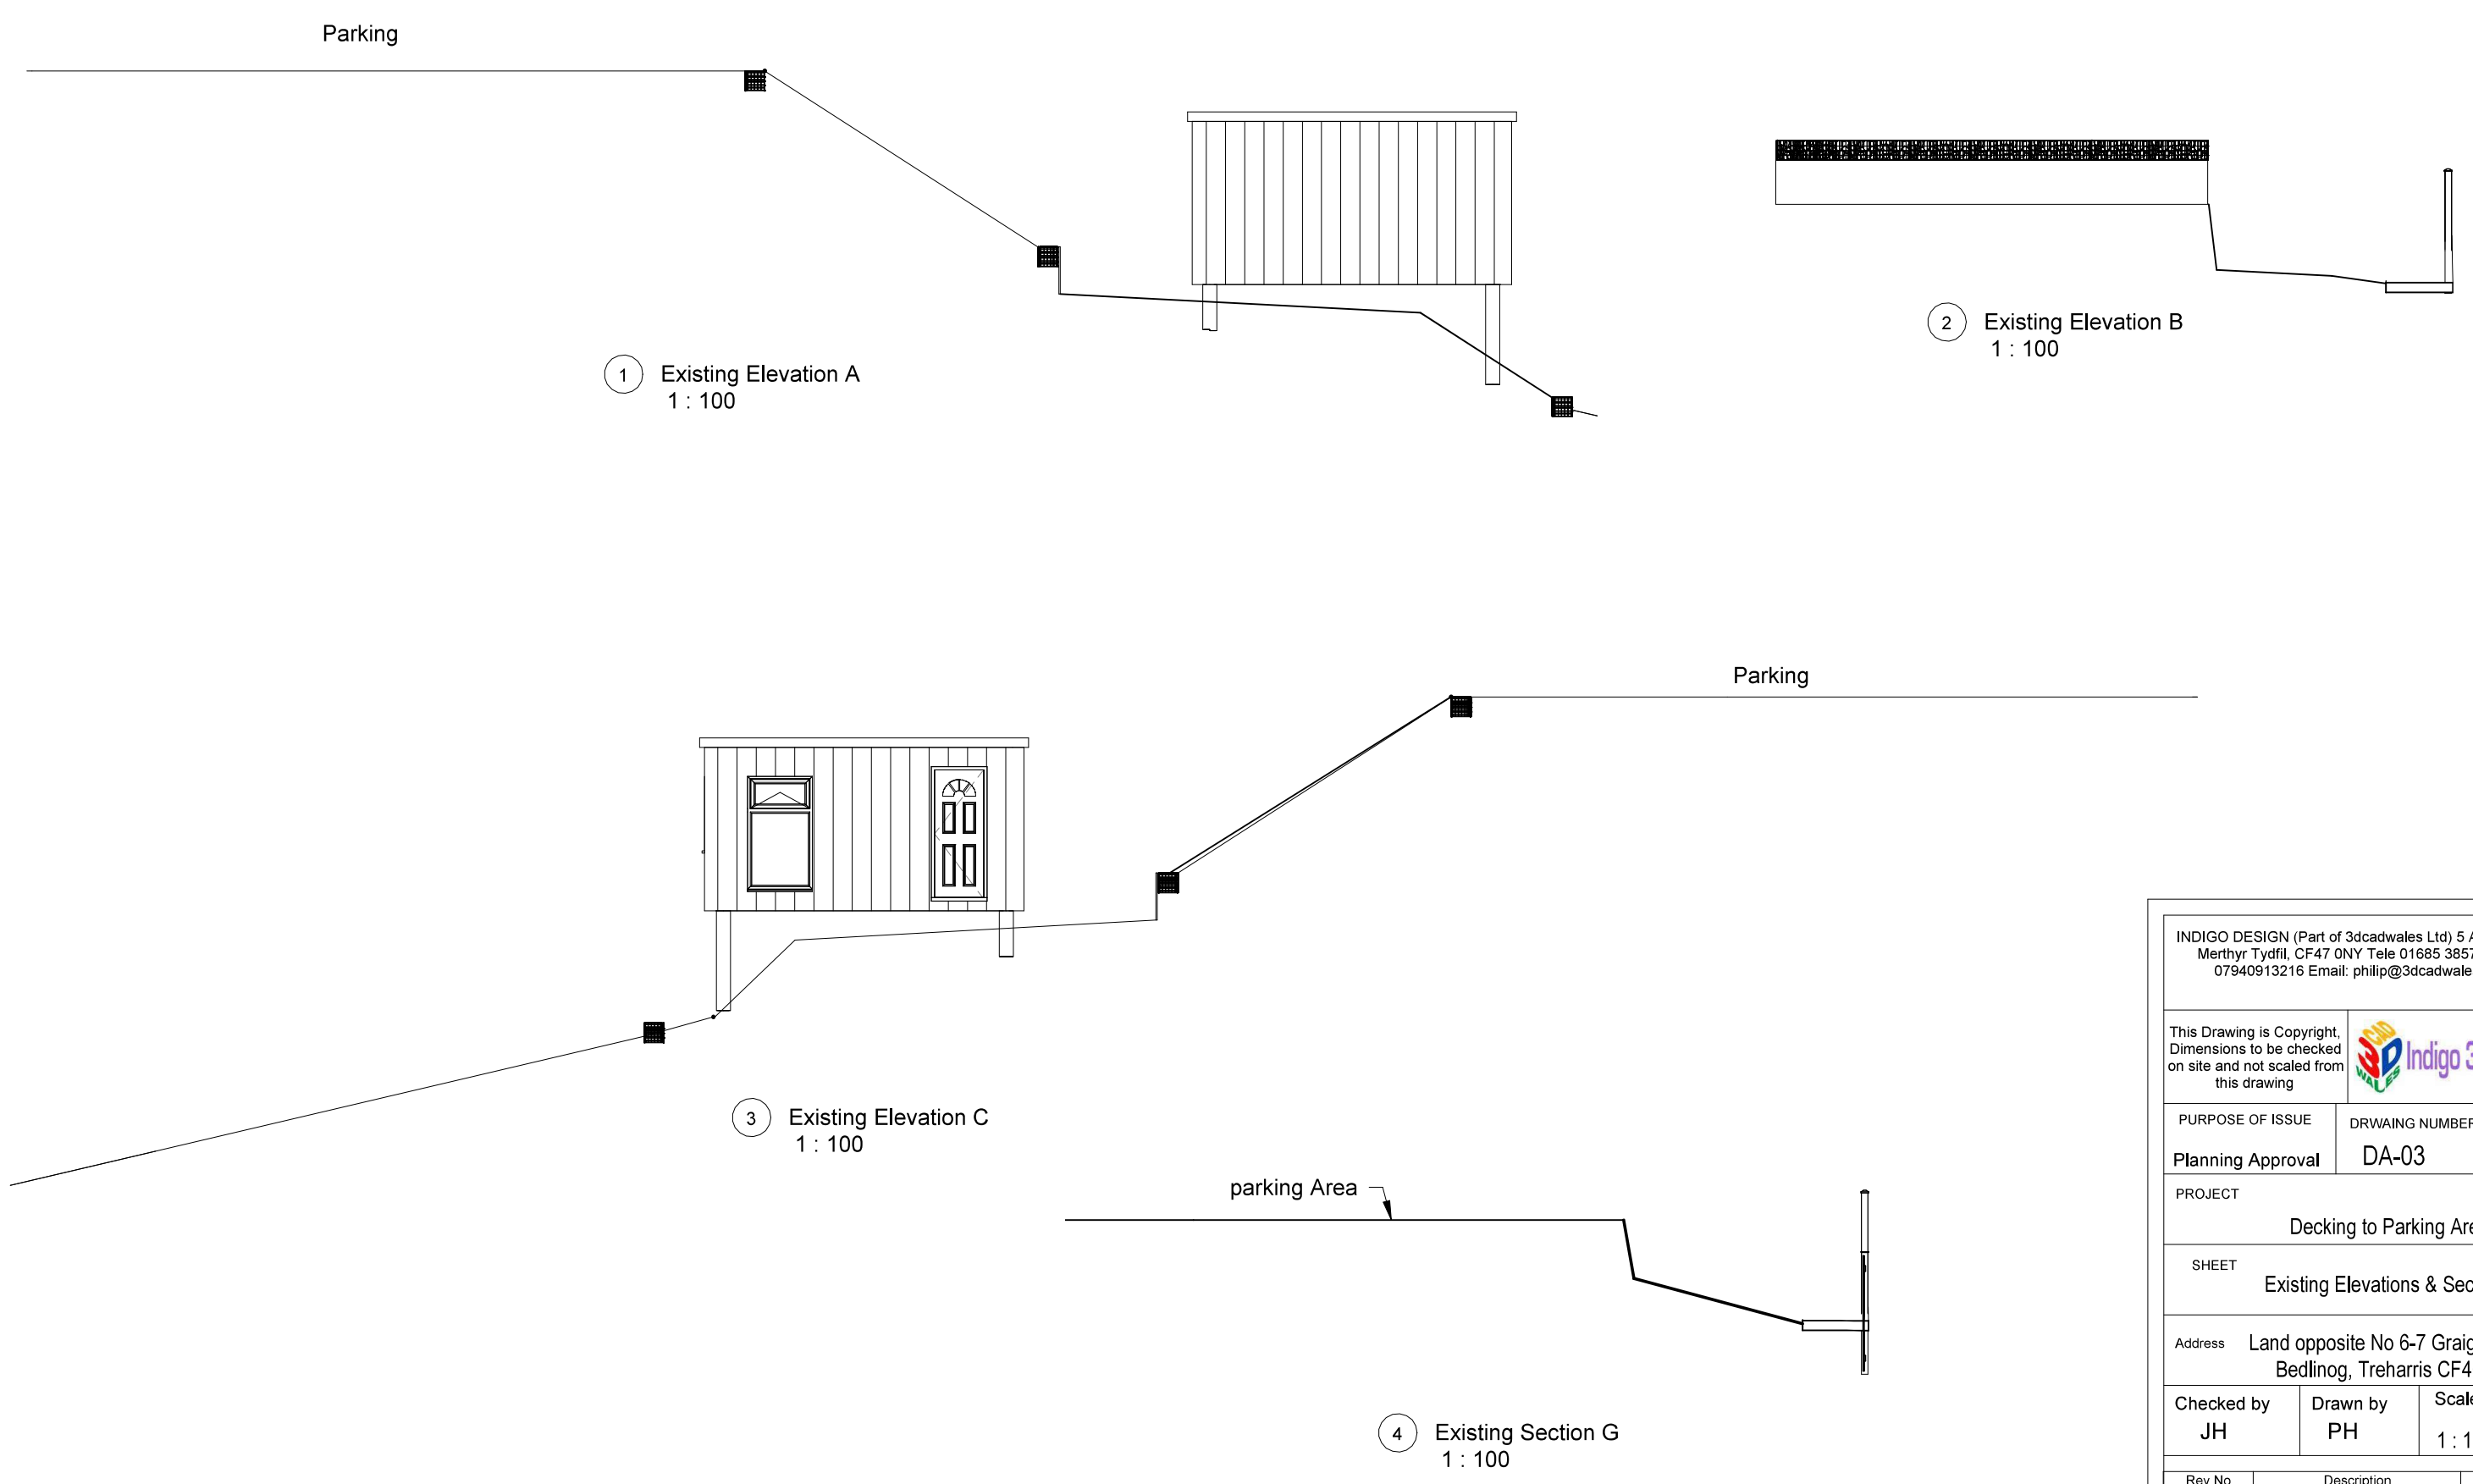

INDIGO DESIGN (Part of 3dcadwales Ltd) 5 Ashlea Drive, Merthyr Tydfil, CF47 0NY Tele 01685 385746 Mob - 07940913216 Email: philip@3dcadwales.co.uk		
This Drawing is Copyright, Dimensions to be checked on site and not scaled from this drawing		
PURPOSE OF ISSUE		DRAWING NUMBER
Planning Approval		DA-03
PROJECT		
Decking to Parking Area		
SHEET		
Existing Elevations & Section		
Address Land opposite No 6-7 Graig Terrace, Bedlinog, Treharris CF46 6SA		
Checked by	Drawn by	Scale (@ A3)
JH	PH	1 : 100
Rev No	Description	Date
A	Issue	10/08/2023