


 George and Co.

28 Victoria St,
Merthyr Tydfil
CF47 8BW

1103.06	Steet View		
planning	1:50@A1	Mar 24	CG
George - Co Crownford House, Swan Street, Merthyr Tydfil, Mid Glamorgan, Wales, CF47 8EU TEL 07830328652 info@georgeandco.co.uk			
DO NOT SCALE THIS DRAWING		©George and Co.	

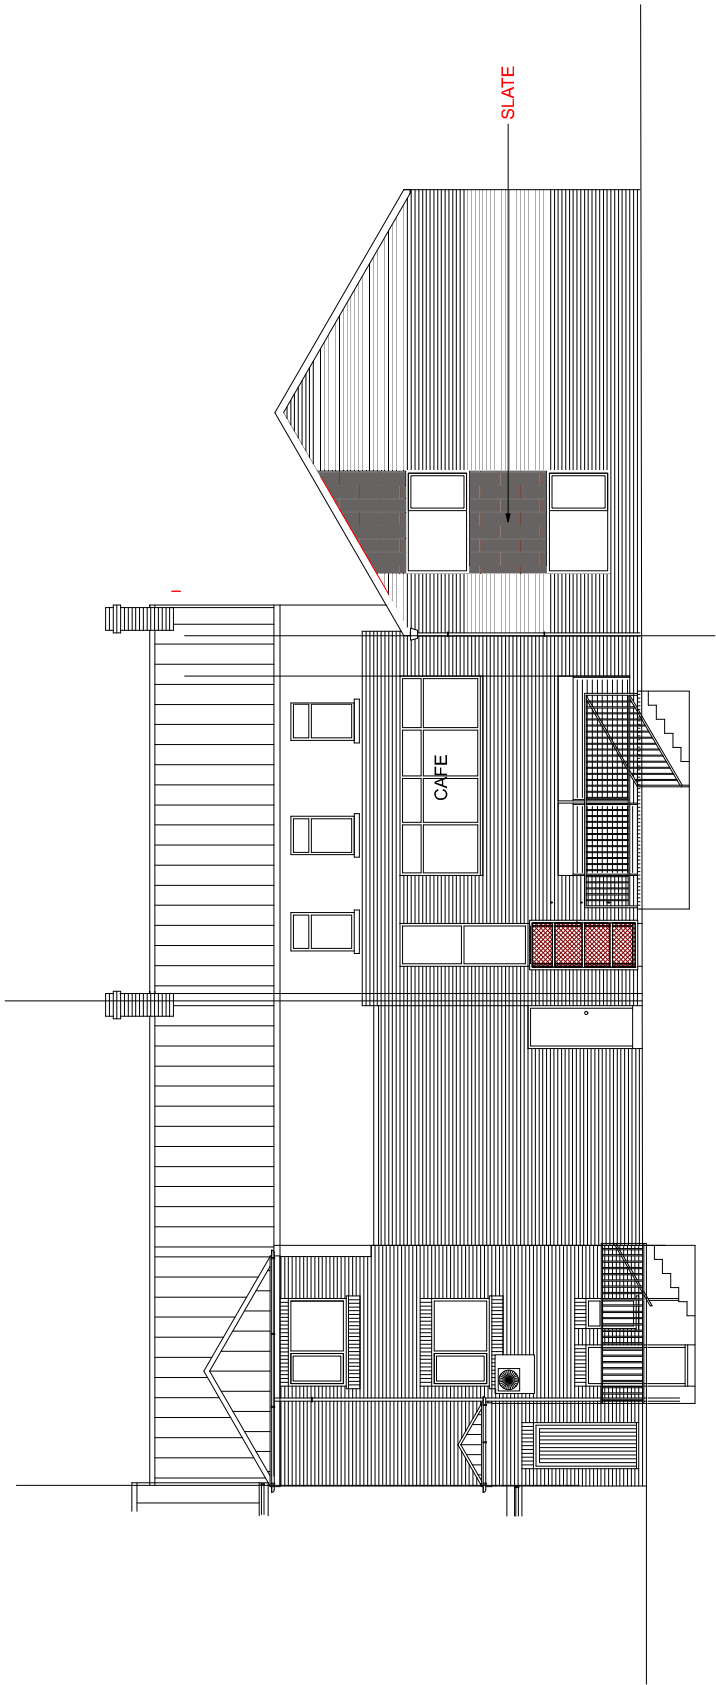

EXISTING STEERT ELEVATION (NORTH)