




George and Co.

28 Victoria St,
Merthyr Tydfil
CF47 8BW

1103.09	Street View		
planning	1:50@A1	Mar 24	CG
George + Co Crescent Road House, Swan Street, Merthyr Tydfil, Mid Glamorgan, Wales, CF47 8EU TEL 07630328652 hello@georgemusicstudio			
DO NOT SCALE THIS DRAWING		©George and Co.	

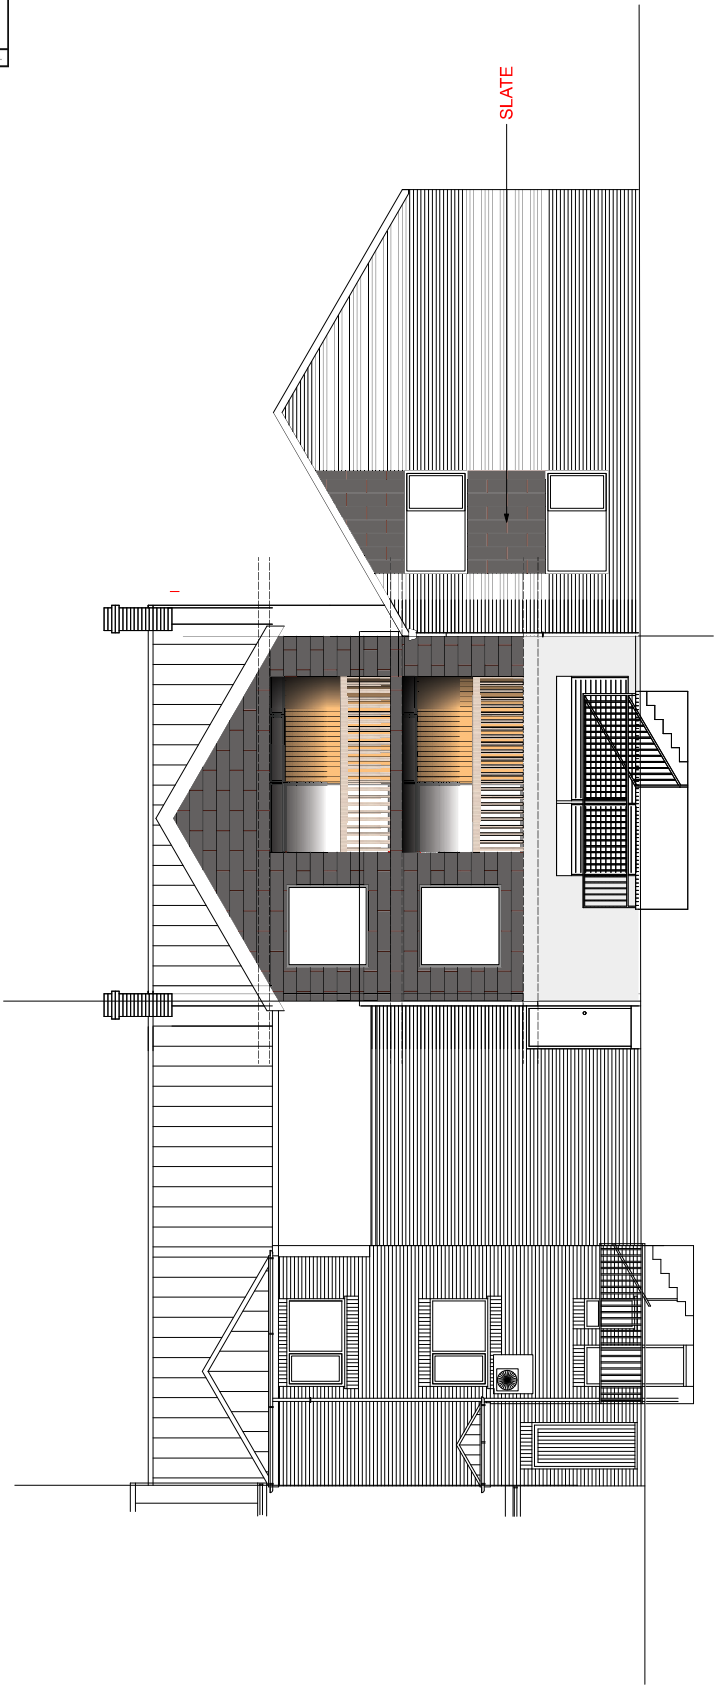

PROPOSED STEERT ELEVATION (NORTH)