



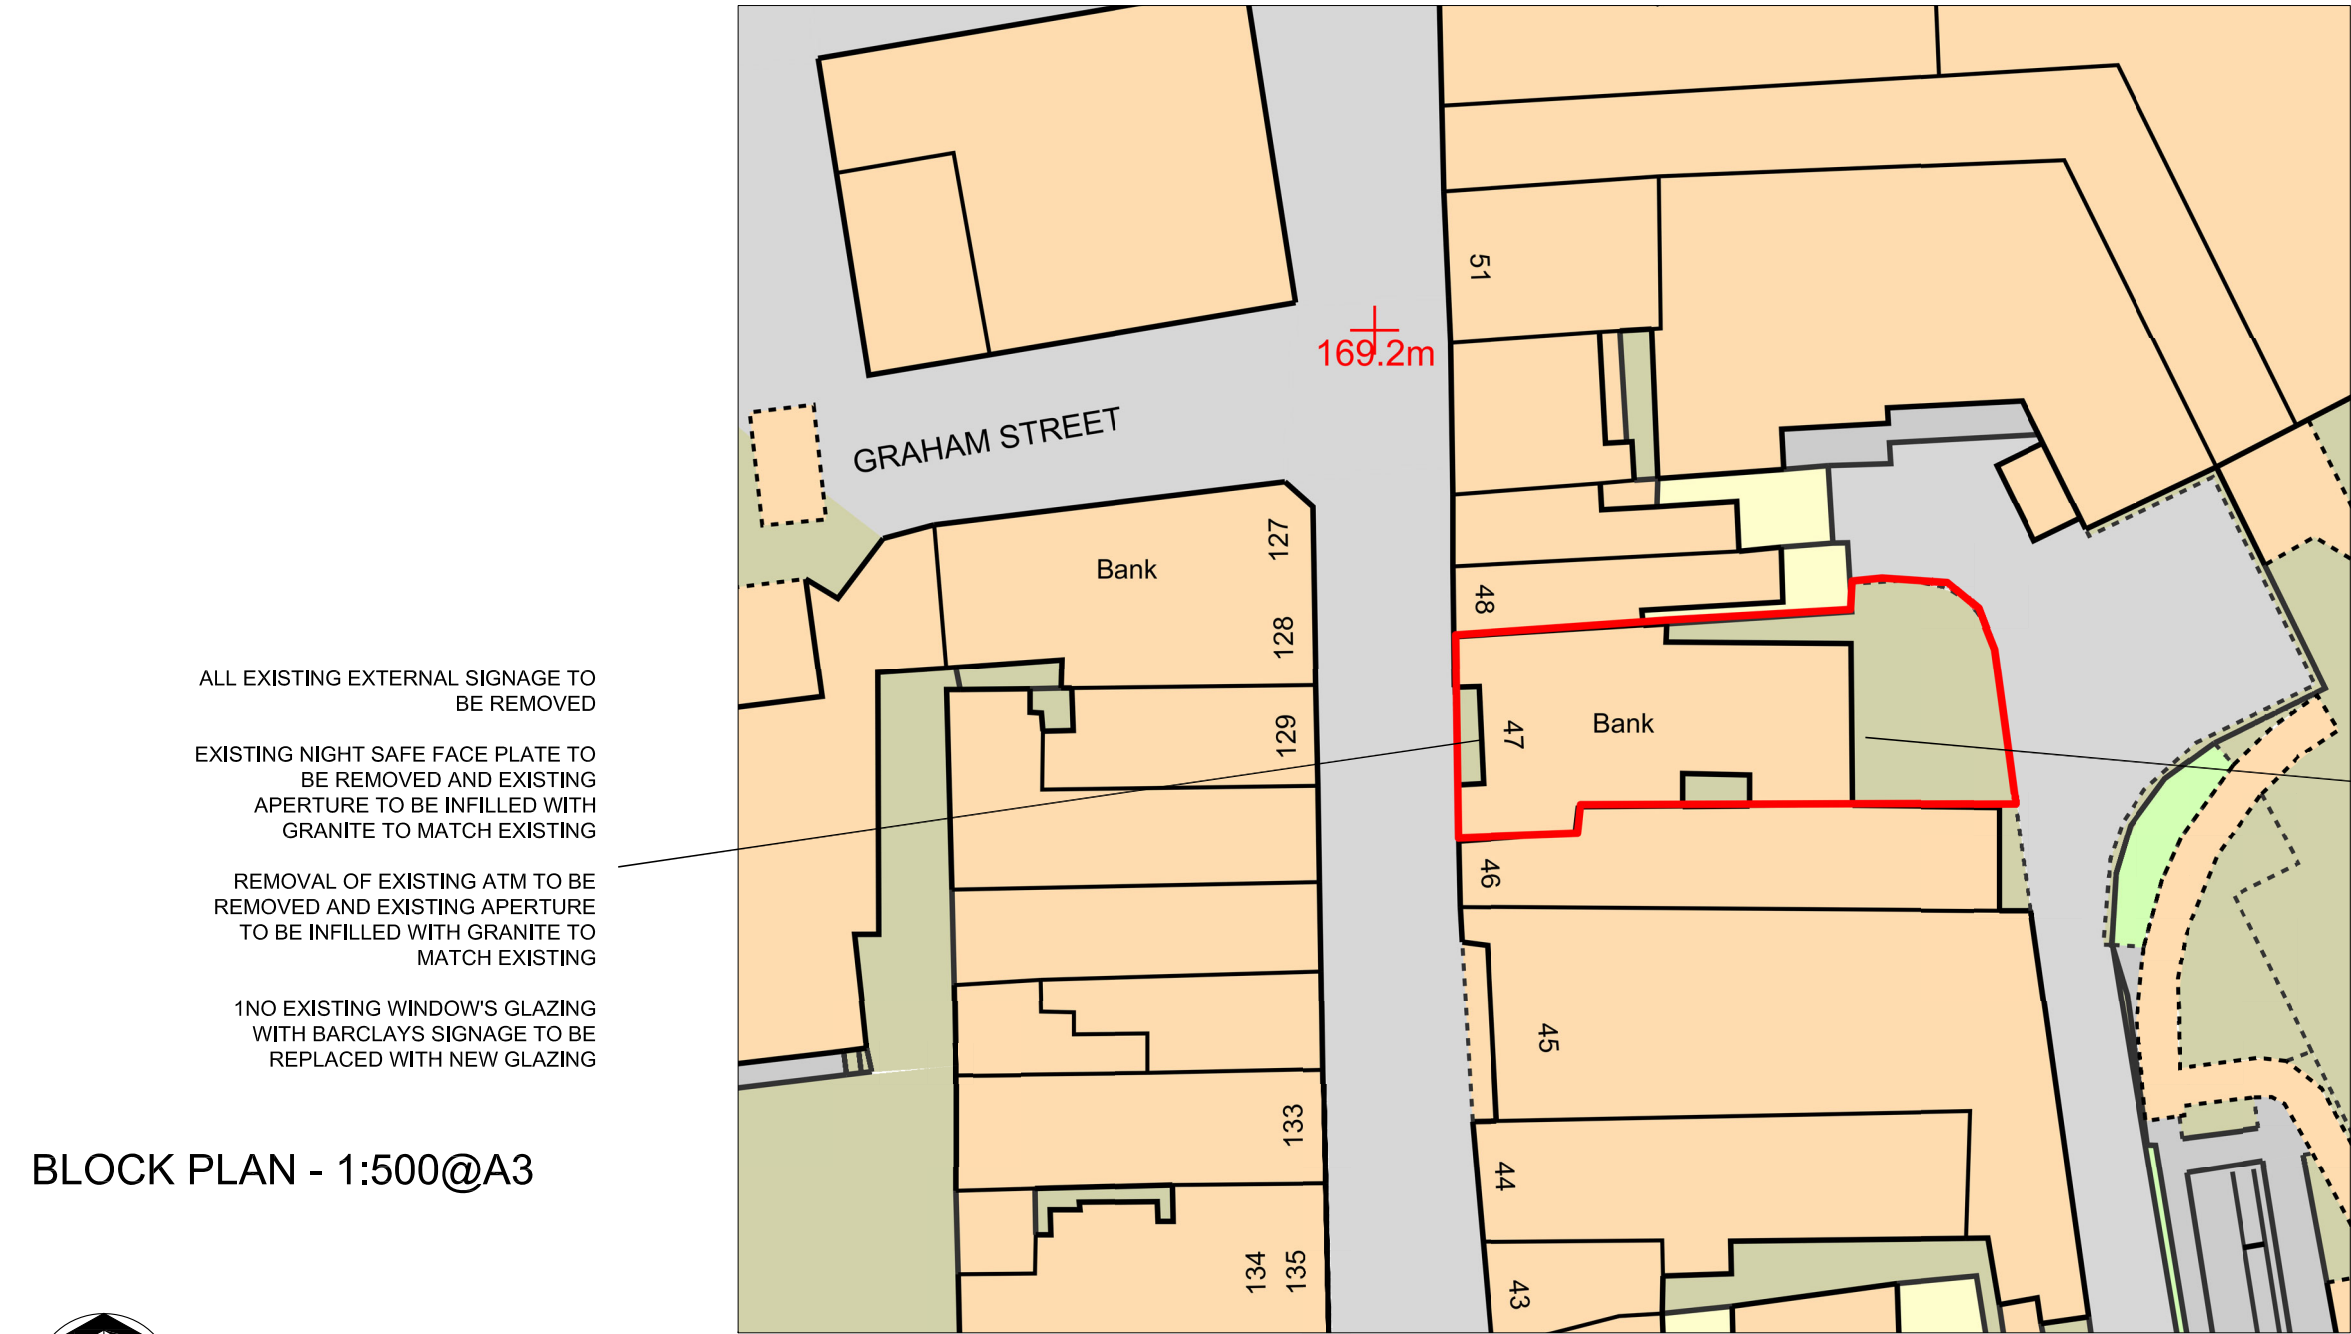

- ALL EXISTING EXTERNAL SIGNAGE TO BE REMOVED
- EXISTING NIGHT SAFE FACE PLATE TO BE REMOVED AND EXISTING APERTURE TO BE INFILLED WITH GRANITE TO MATCH EXISTING
- REMOVAL OF EXISTING ATM TO BE REMOVED AND EXISTING APERTURE TO BE INFILLED WITH GRANITE TO MATCH EXISTING
- 1NO EXISTING WINDOW'S GLAZING WITH BARCLAYS SIGNAGE TO BE REPLACED WITH NEW GLAZING

ALL EXISTING EXTERNAL SIGNAGE TO BE REMOVED

BLOCK PLAN - 1:500@A3

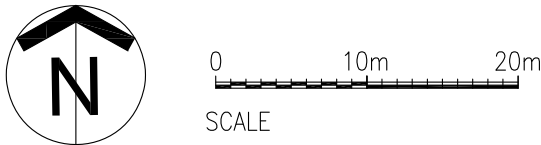

PLANNING

NOTE
This drawing has been prepared from historical information that cannot be guaranteed accurate. Responsibility is not accepted for errors made by others in scaling from this drawing. All construction information should be taken from figured dimensions only. All dimensions should be checked on site prior to the manufacture of any components. No services should pass through or over the Boxes & Parcels room. No sprinklers to be located in the Comms room.

HATCHING

- New Partition wall
- New Partition wall
- New Partition wall
- Existing Partition wall
- Structural wall
- Area not in scope

DATE :

REV

DRAWN

CHECKED

NOTES



ISG
Boleyn House,
St Augustines
Business Park,
Whitstable
Kent CT5 2QJ

Project

MERTHYR TYDFIL HIGH ST

47 HIGH STREET, MERTHYR TYDFIL,
MID GLAMORGAN
CF47 8DL
PIM NO.



Drawing Title			
BLOCK PLAN			
CLOSURE 2023			
Branch Sort Code	Branch ID	Supplier Project No	
		BY108629	
Scale	Drawn	Checked	Date
1:500@A3	PC	-	04/05/2023
Drg.No BY108629_341			Revision
			-
Architectural Practice: ISG Design Hub			