


 George and Co.

Summerfield,
8 Pontsarn Close,
Pontsarn,
Merthyr Tydfil
CF48 2TW


1000.21		Existing	
planning	1:100@A3	Mar 24	CG
George + Co Crownford House, Swan Street, Merthyr Tydfil, Mid Glamorgan, Wales, CF47 8EU TEL 07830328652 hello@georgeandco.studio			
DO NOT SCALE THIS DRAWING		©George and Co.	

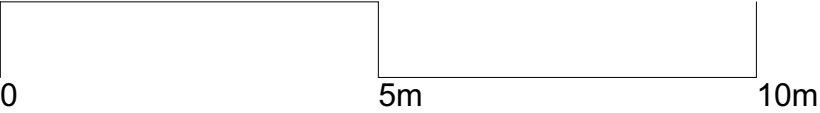

EXISTING SECTION A-A



EXISTING SECTION A-A

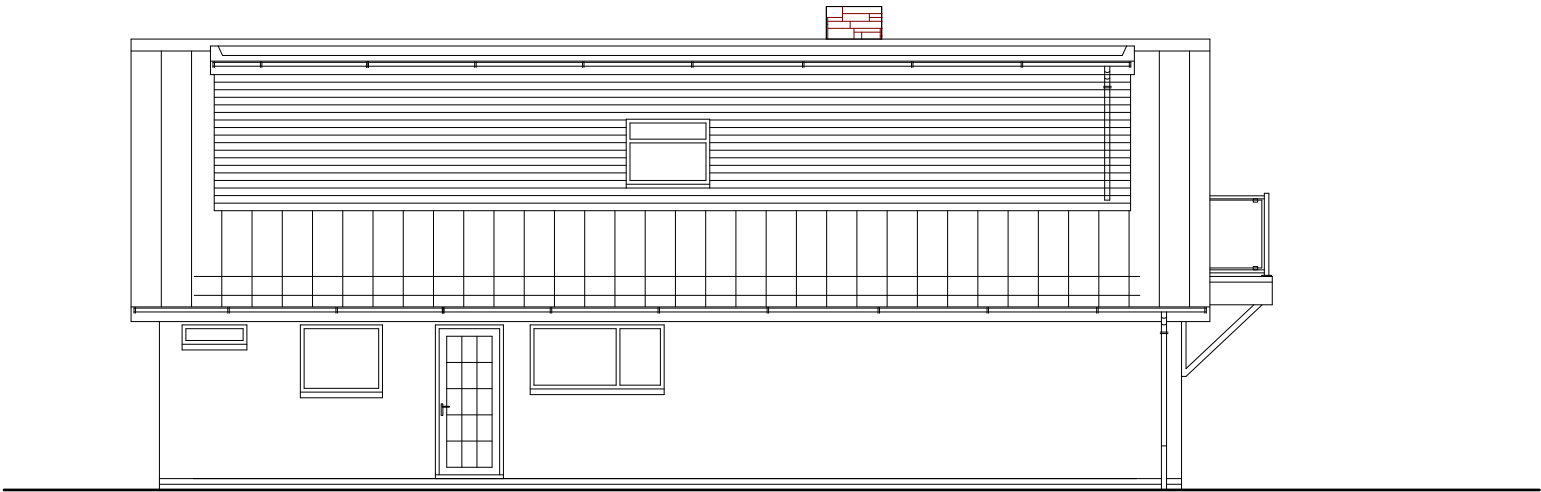

EXISTING SECTION A-A



EXISTING SECTION A-A