




George and Co.


Summerfield,
8 Pontsarn Close,
Pontsarn,
Merthyr Tydfil
CF48 2TW

1000.22A		Proposed	
planning	1:100@A3	Mar 24	CG
George + Co Crownford House, Swan Street, Merthyr Tydfil, Mid Glamorgan, Wales, CF47 8EU TEL 07830328652 hello@georgeandco.studio			
DO NOT SCALE THIS DRAWING		©George and Co.	

A. Minor revisions as planners request - 02.12.25

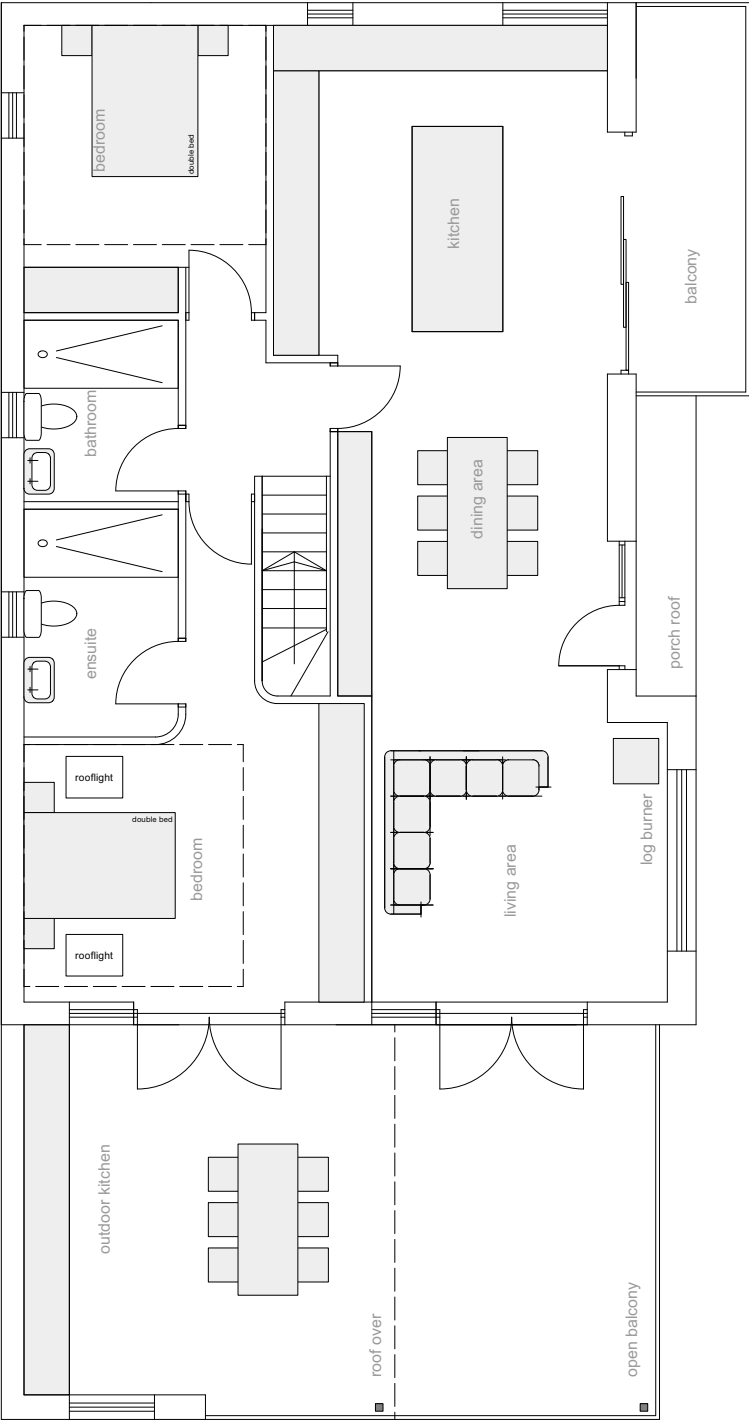

PROPOSED FIRST FLOOR

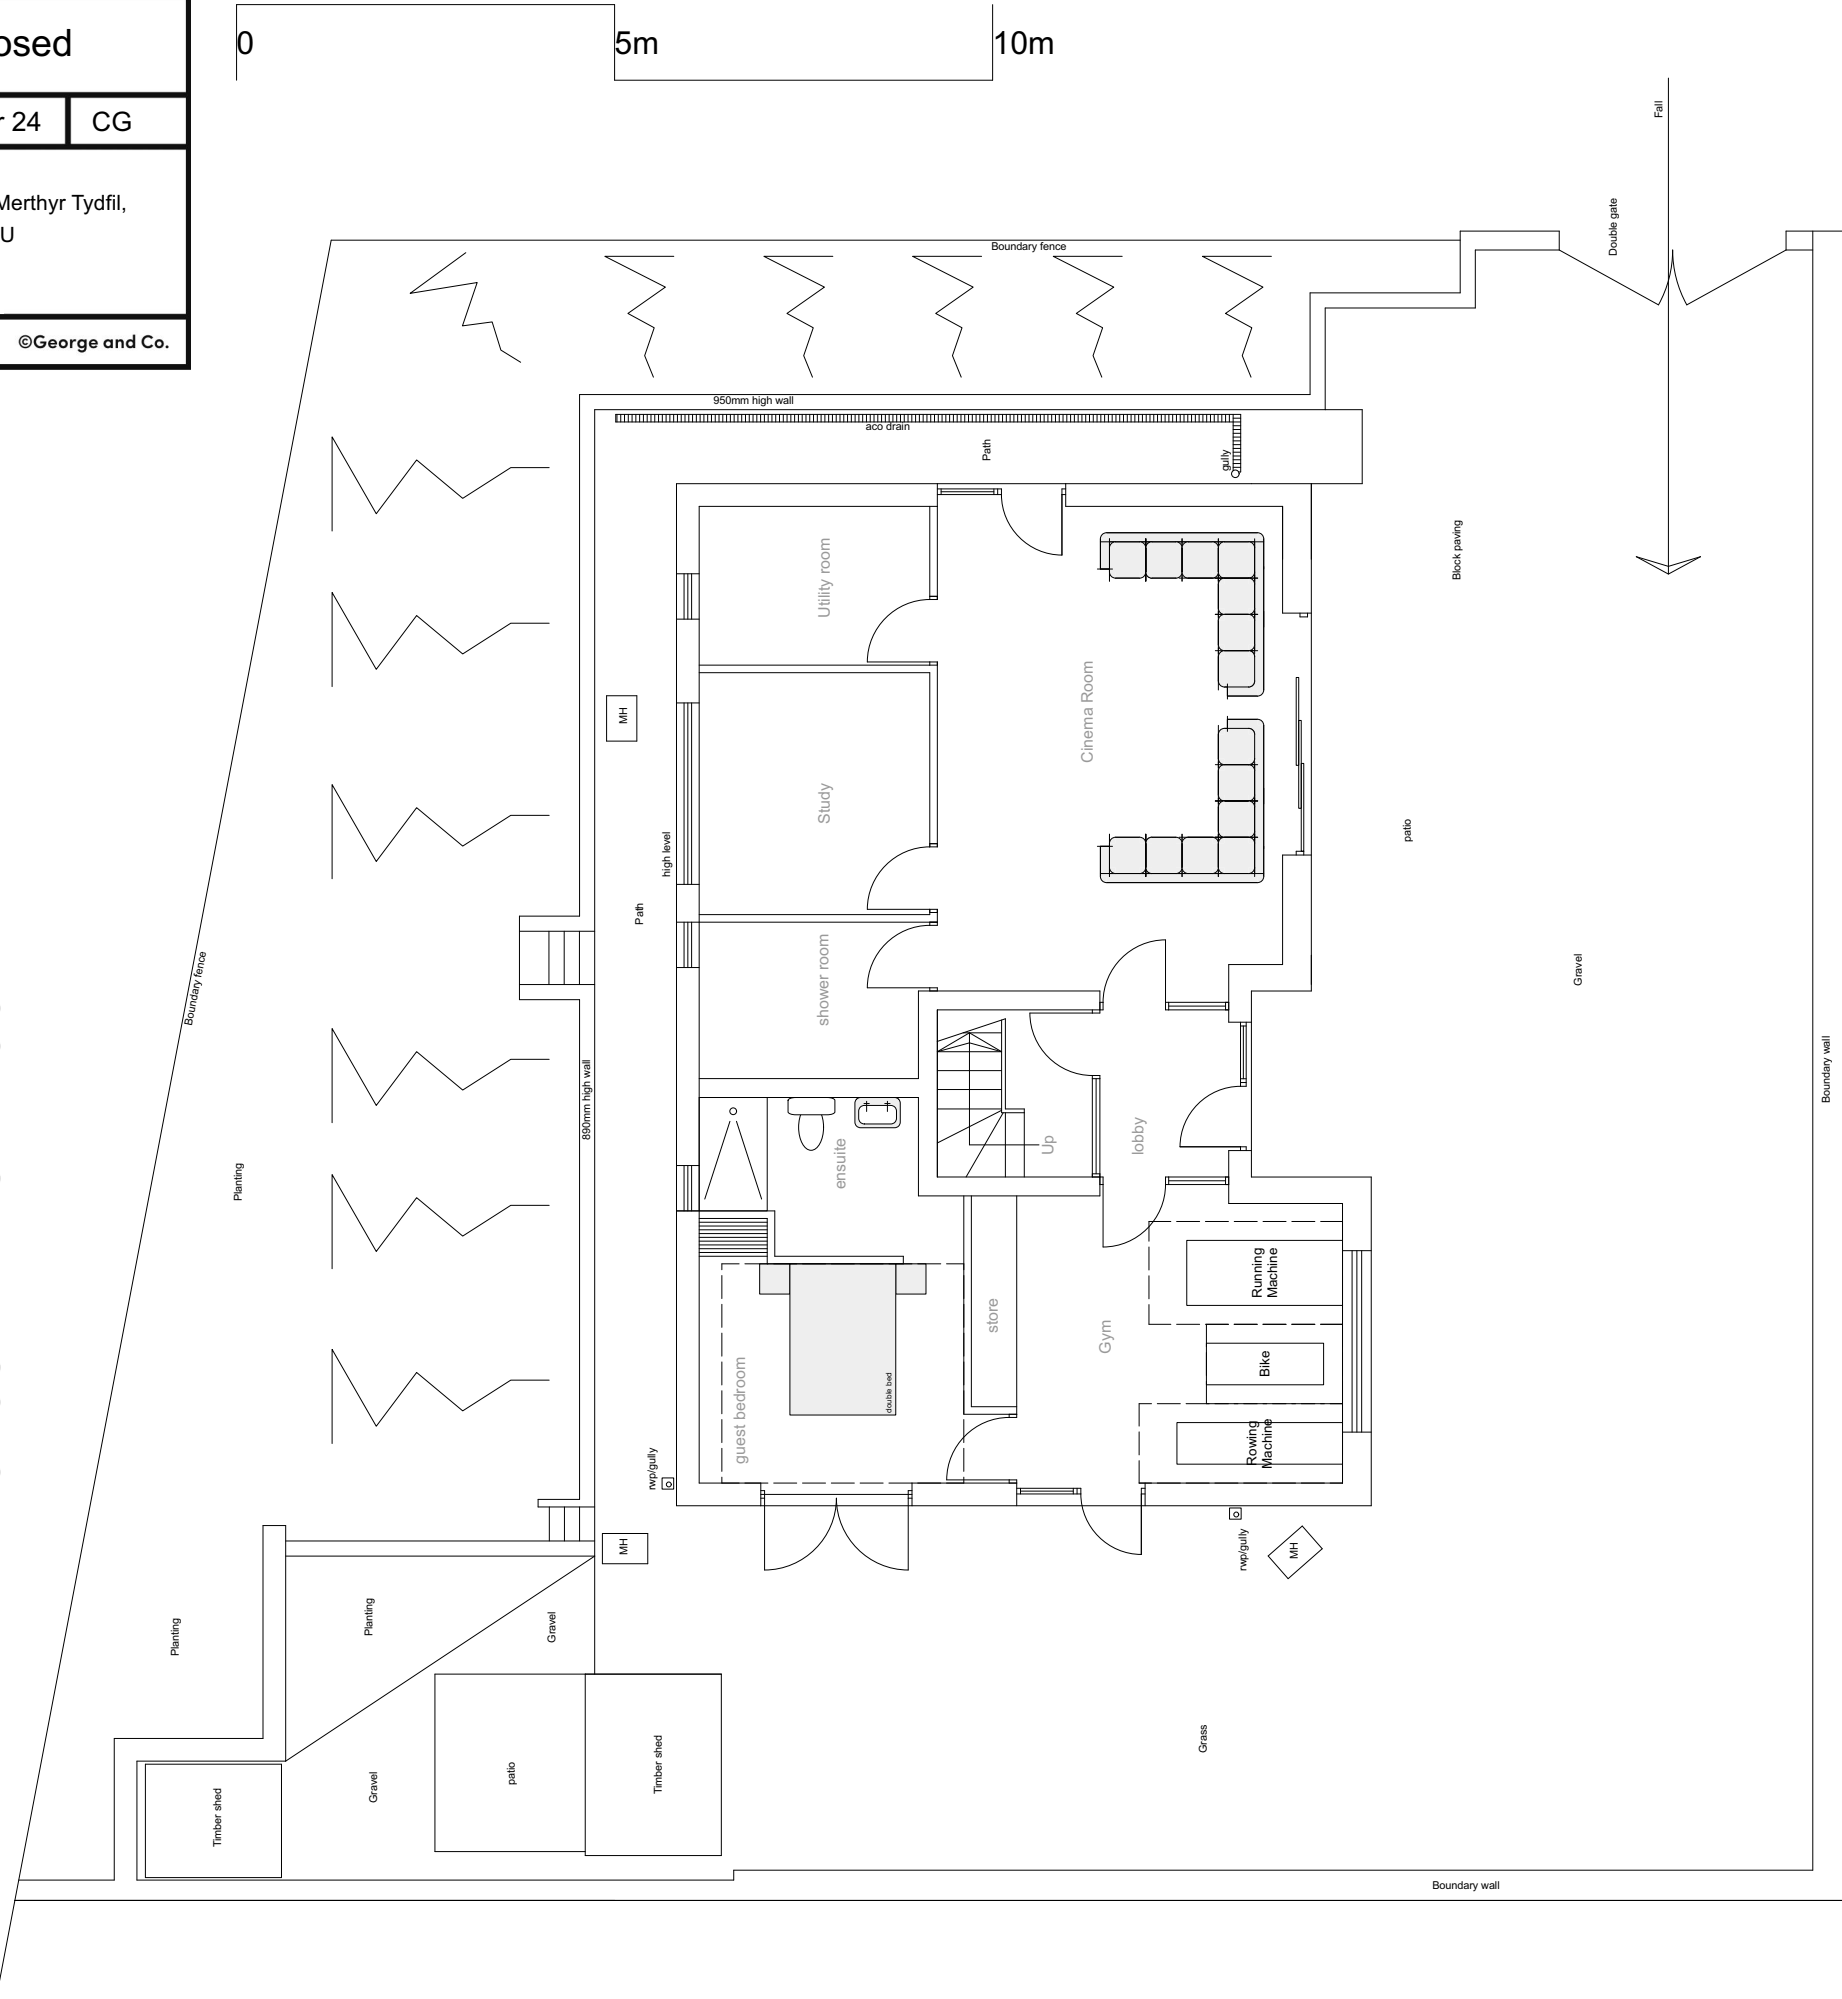

PROPOSED GROUND FLOOR