


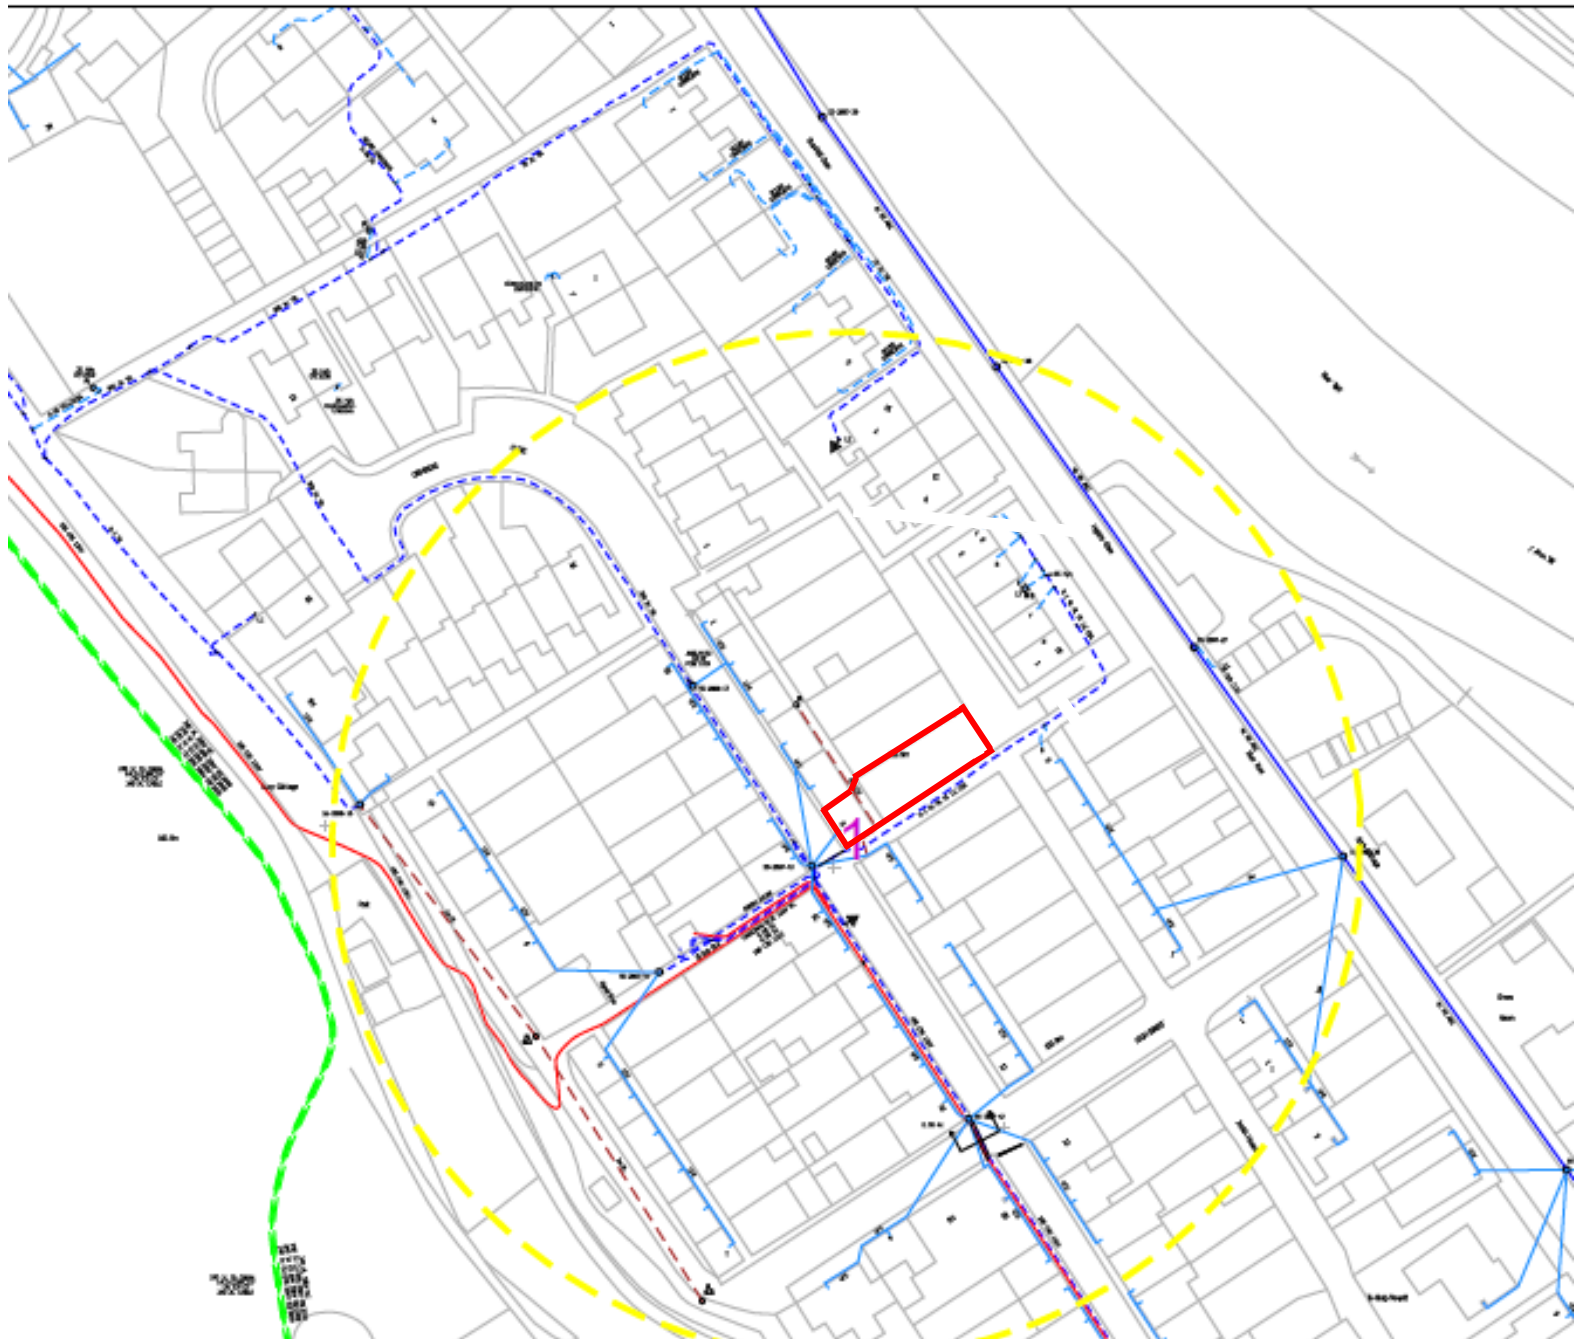

Location Plan for.....

6, Nightingale Street, Abercanaid, Merthyr Tydfil, CF48 1DX.

Scale. 1:1250

Paper. A4