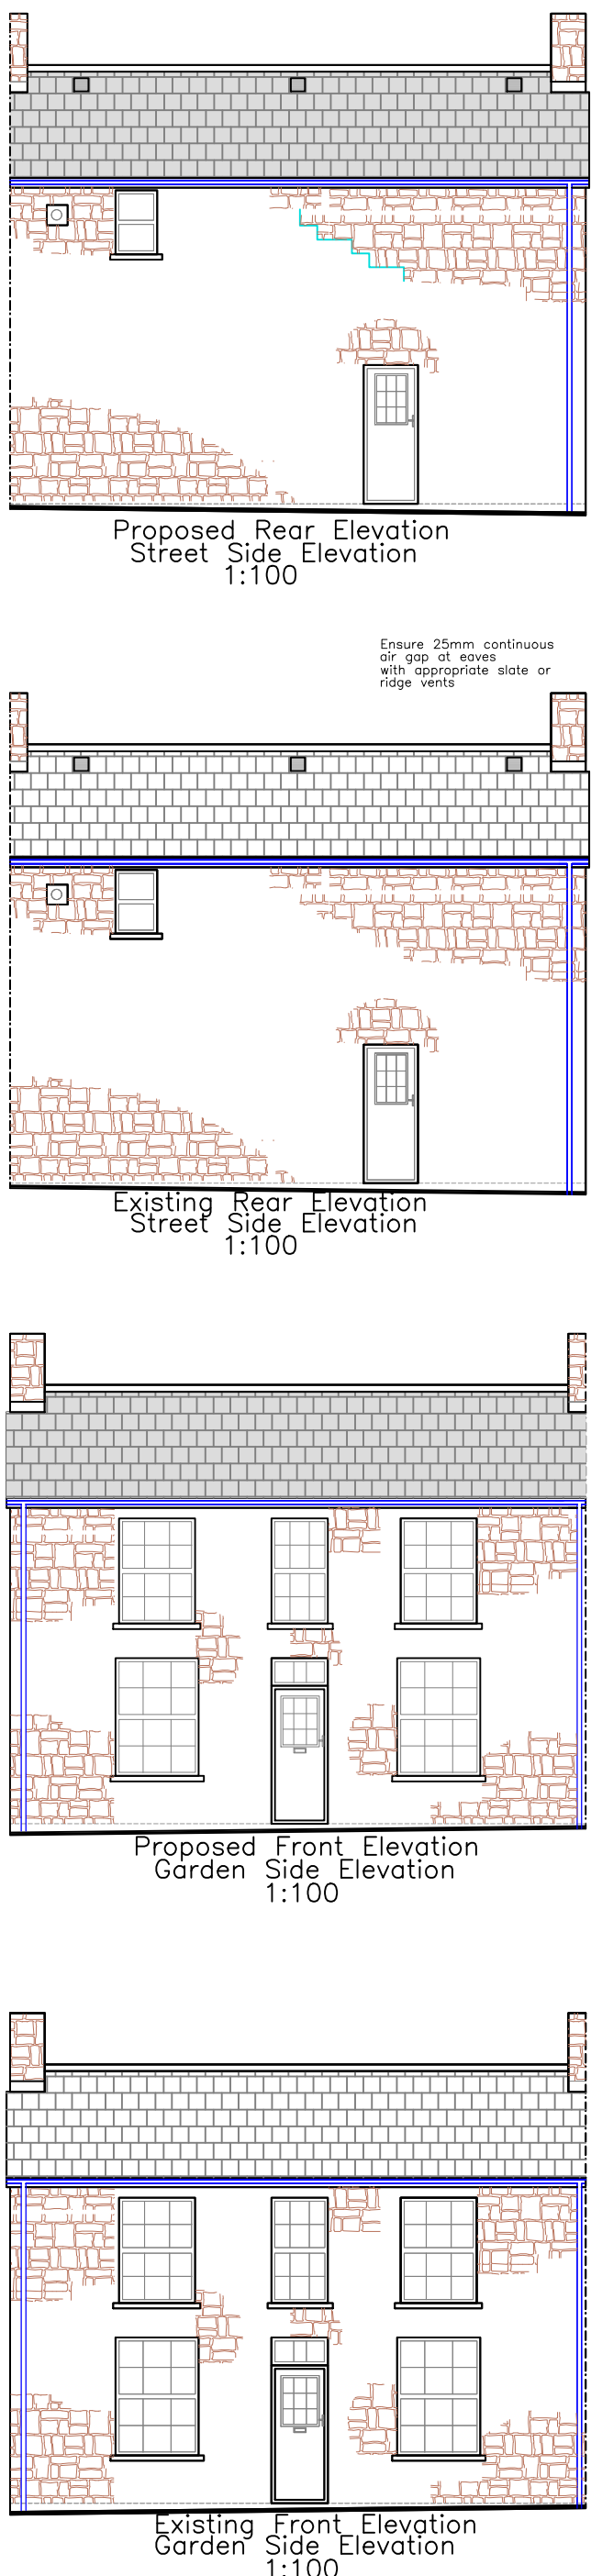


 Mixed Hedge

Roof:	Composite Slate
Fascia/RWG's:	White uPVC matching existing

 	
Utopia Design <i>Architectural Services</i>	
<u>Architectural Services</u>	
Building Planning Application Support	
Paul Thomas: BSc (Hons)	
Tel: 01685 559230. Mob: 07908 725065	
Issued Only for Purpose Indicated	
Drawing Title: FOR PLANNING PURPOSES ONLY	
Address	6, Nightingale Street Abercarniad Merthyr Tydfil CF48 1DX
Project	Proposed Replacement of Composite Slate & Rainwater Goods with Like for Like Materials & Equipment on a Grade 2 Listed Dwelling
Drawn by	Paper
PT	A2
Date	JULY 25
Title	Scale
Proposed Plans, Elevations Section and Location Plan	1:100 1:500
Drwg No	NIGHTINGALE 6 FP 01B