


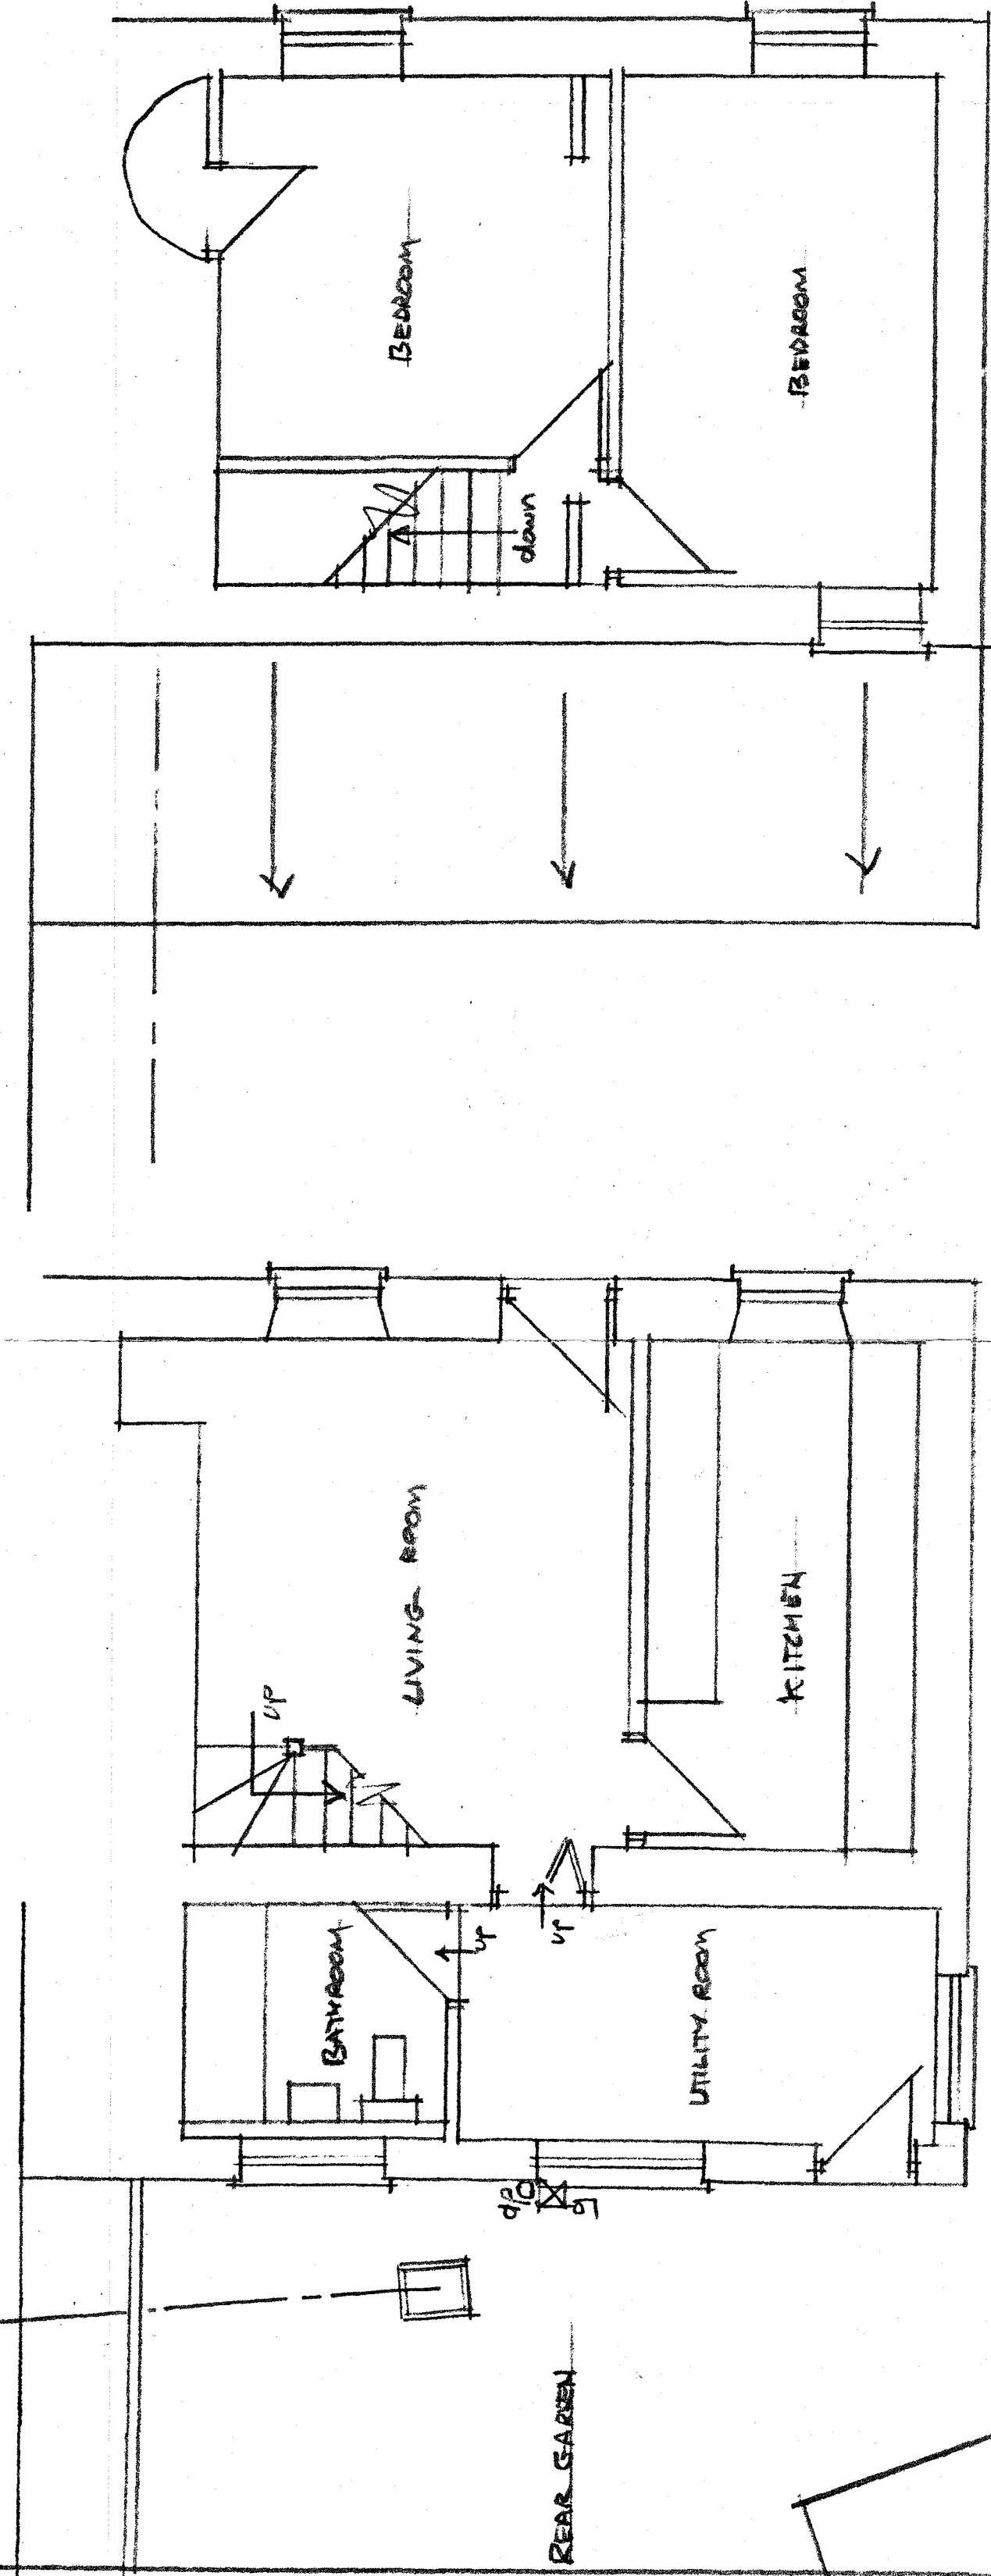
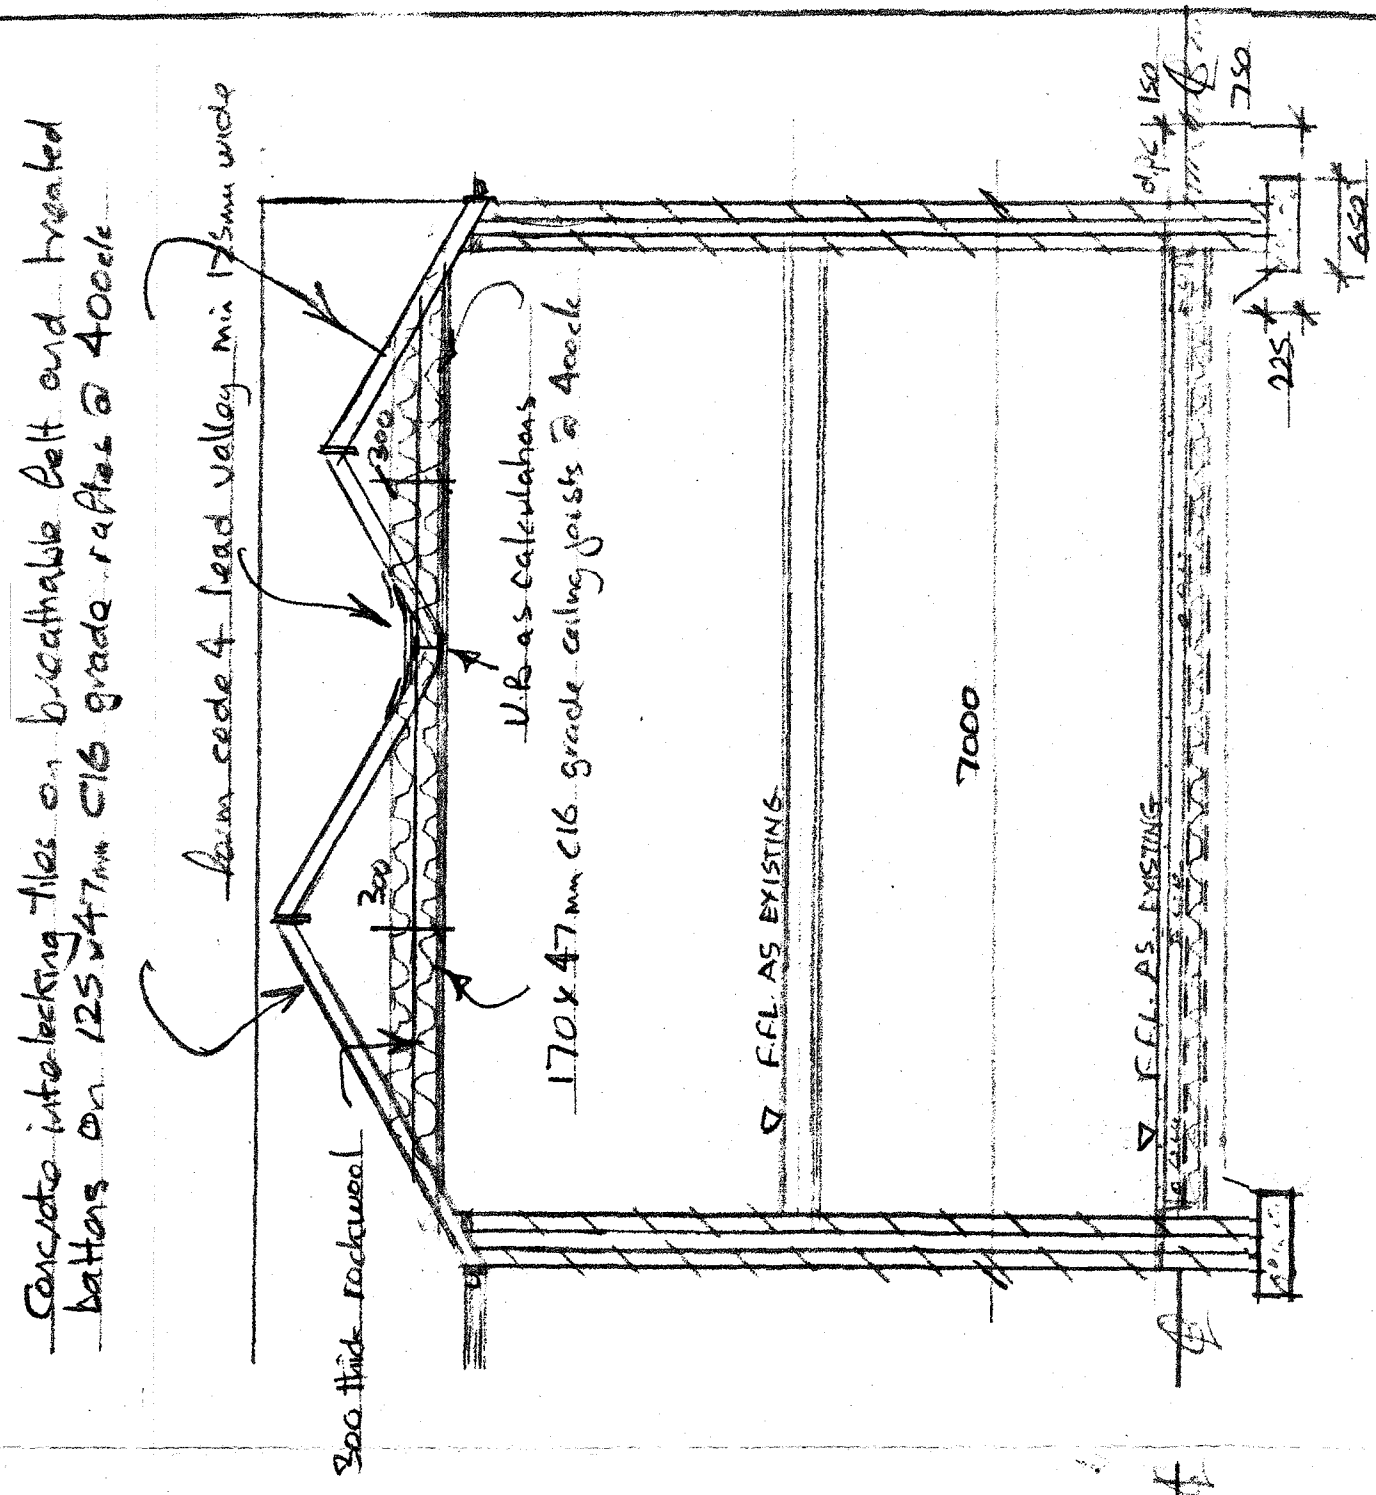
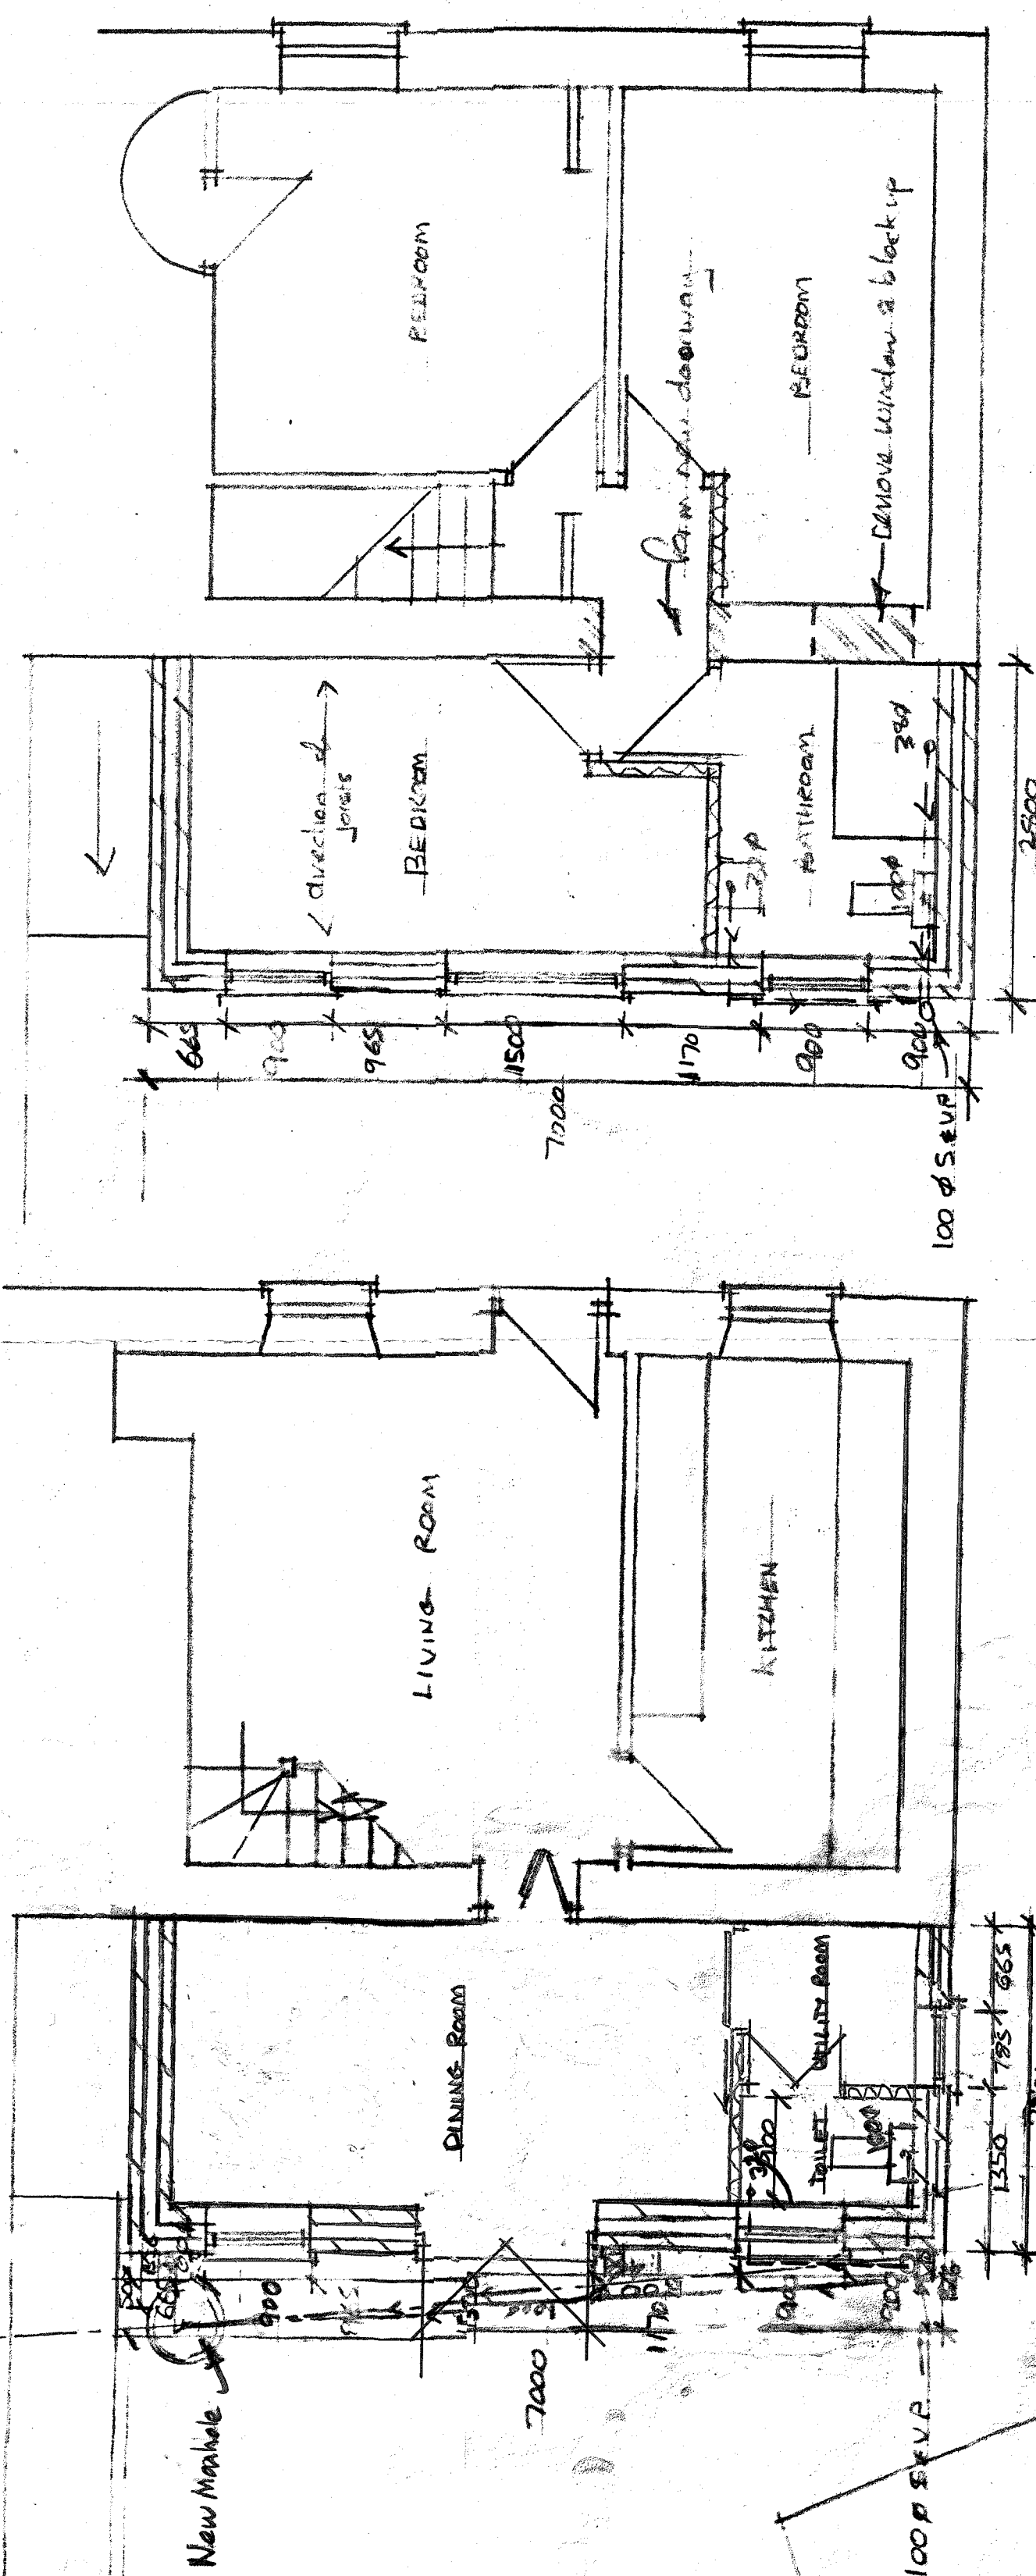


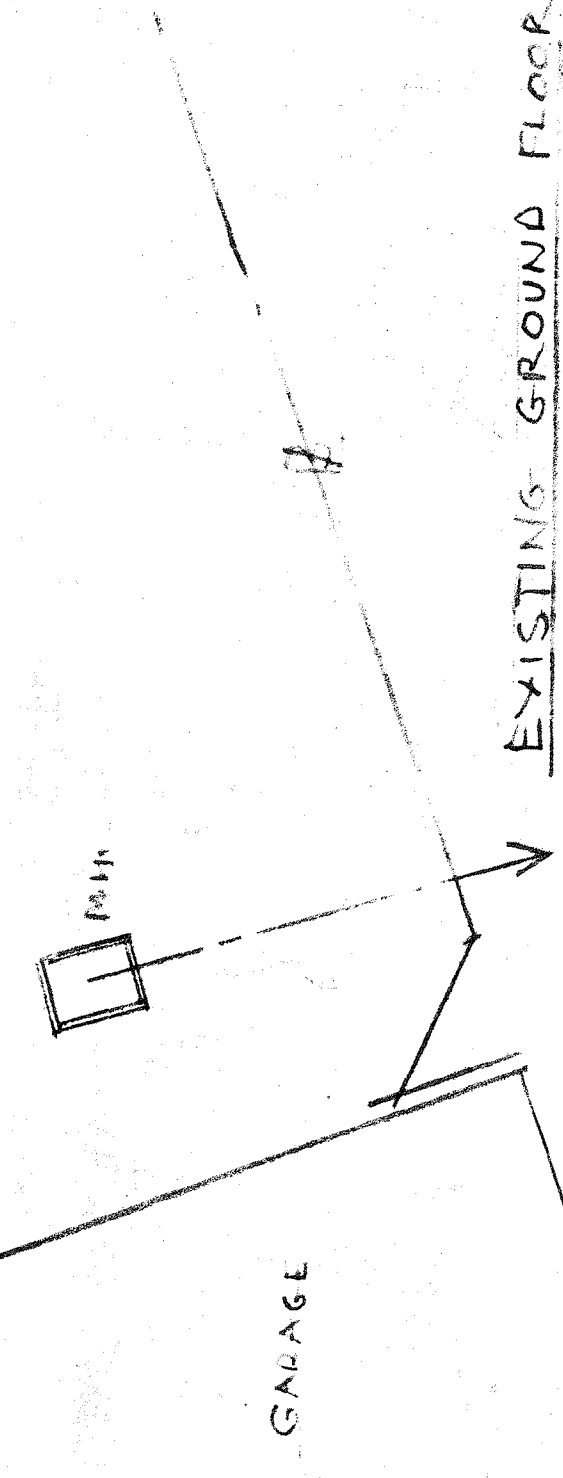


EXISTING FIRST FLOOR

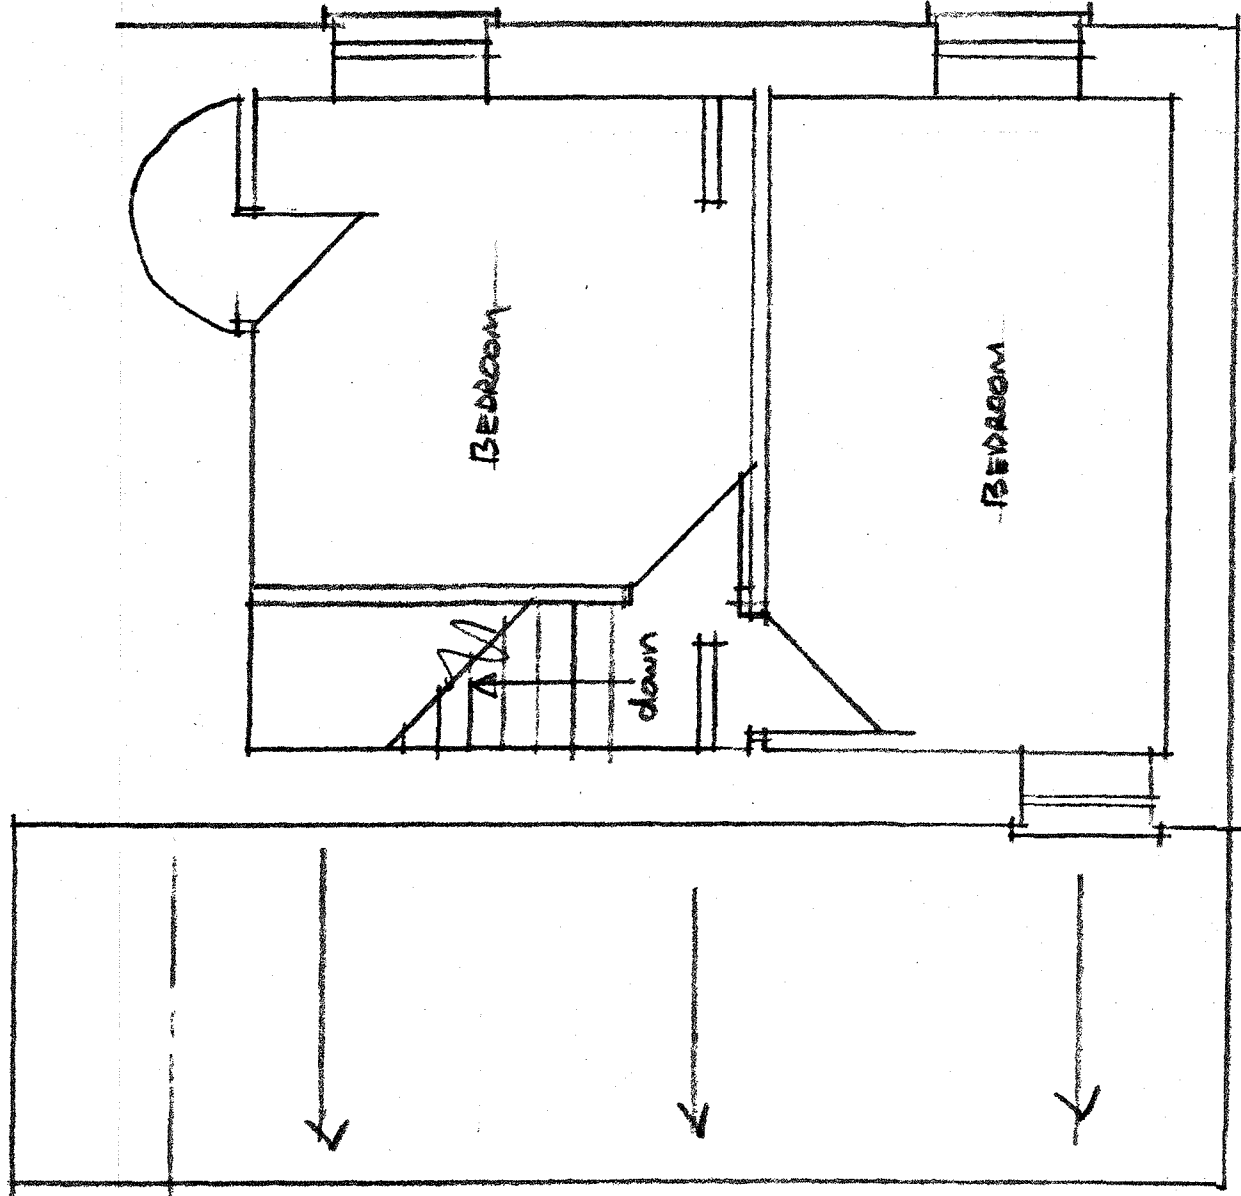


TYPICAL SECTION

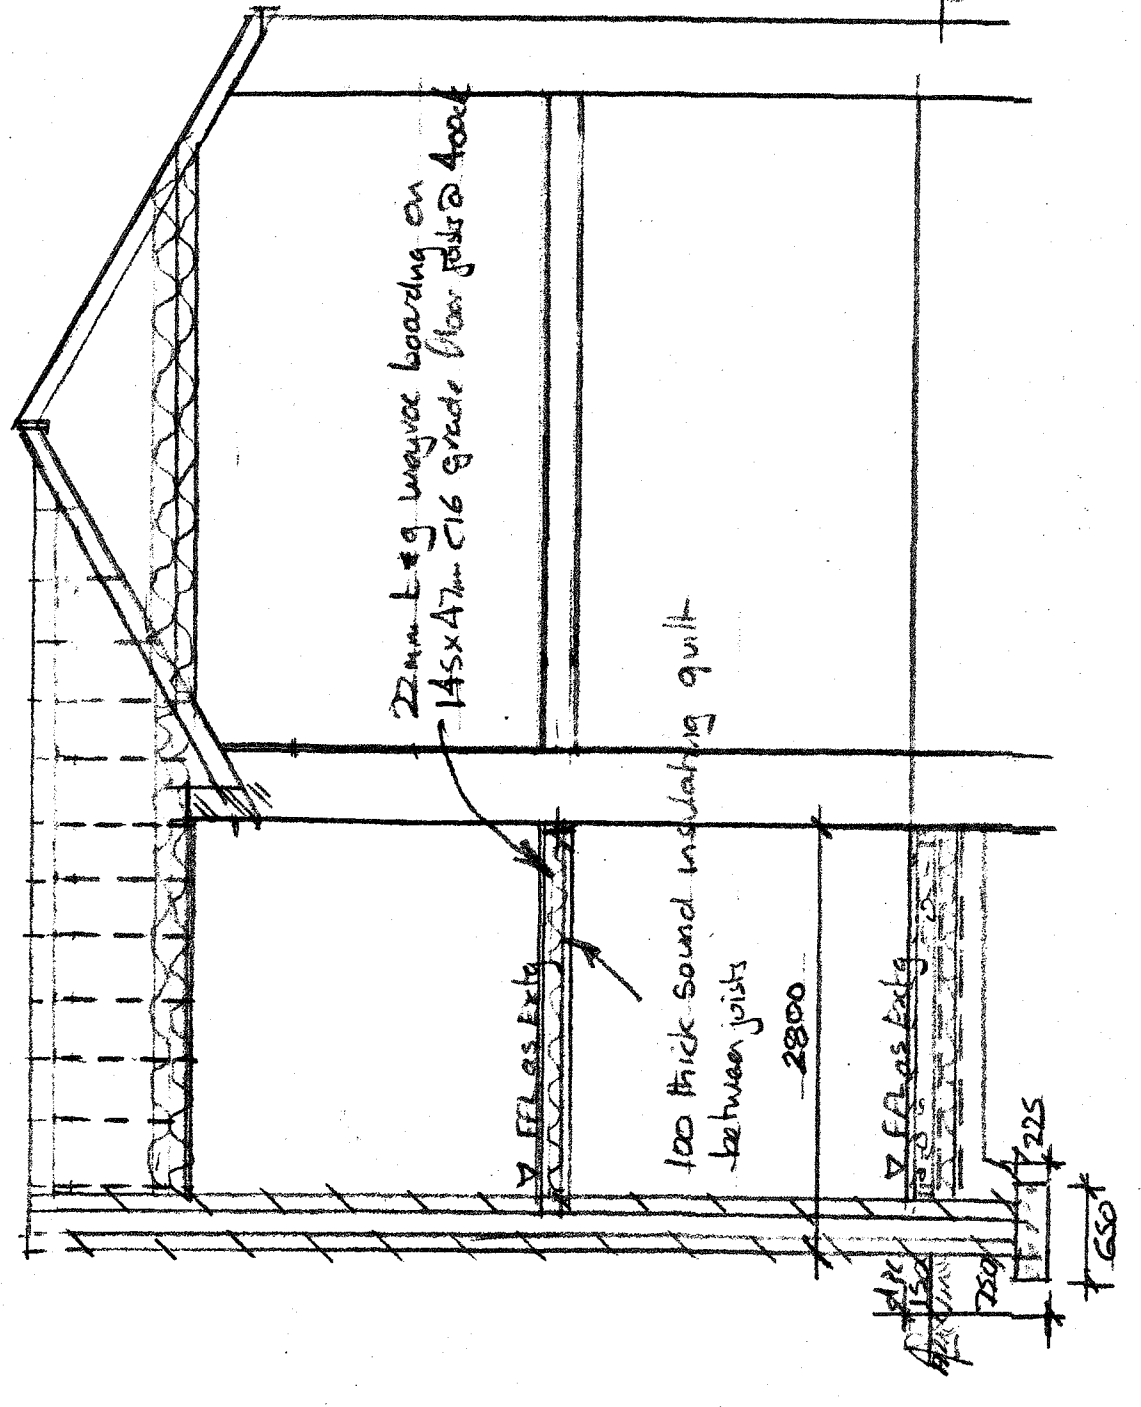


TYPICAL SECTION

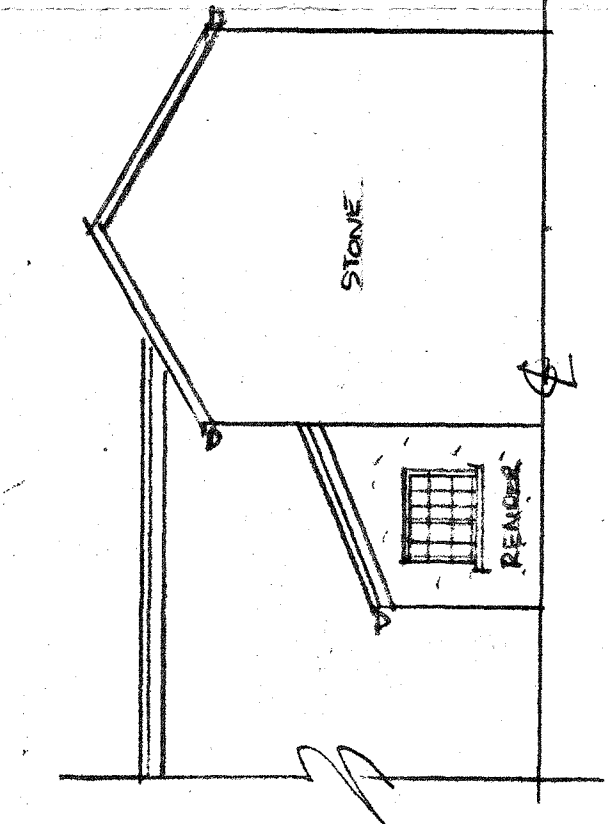


EXISTING SIDE ELEVATION

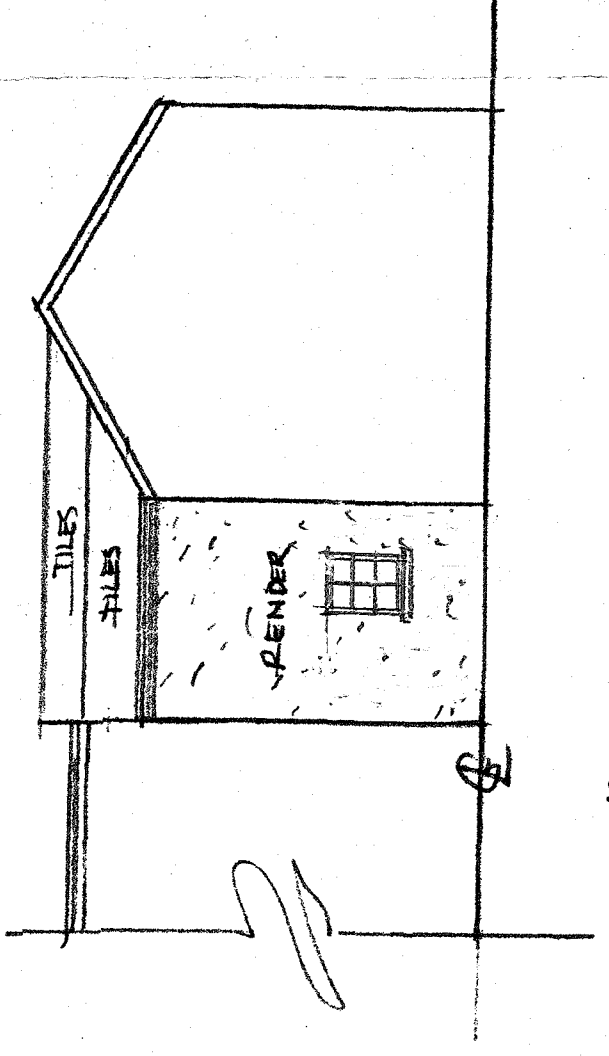

PROPOSED SIDE ELEVATION

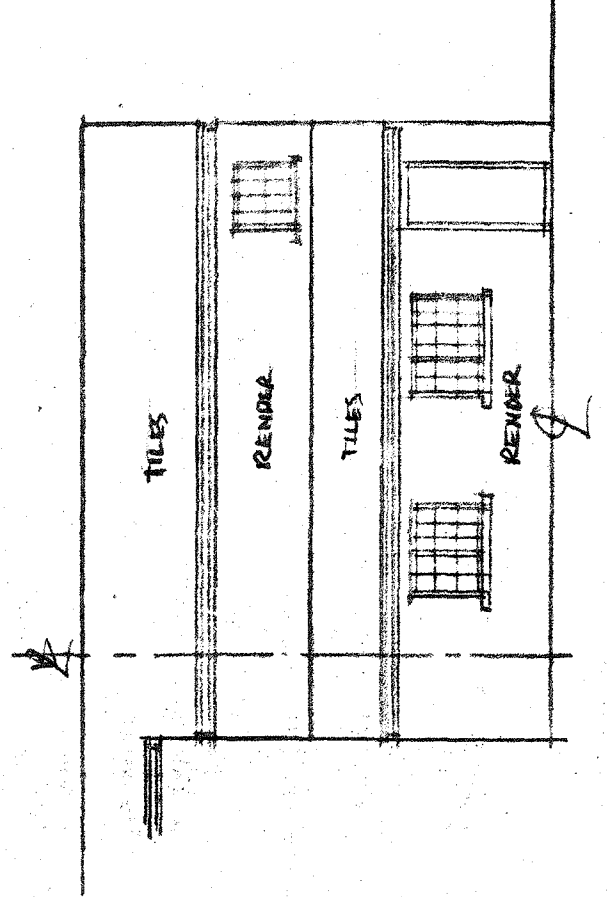

EXISTING REAR ELEVATION

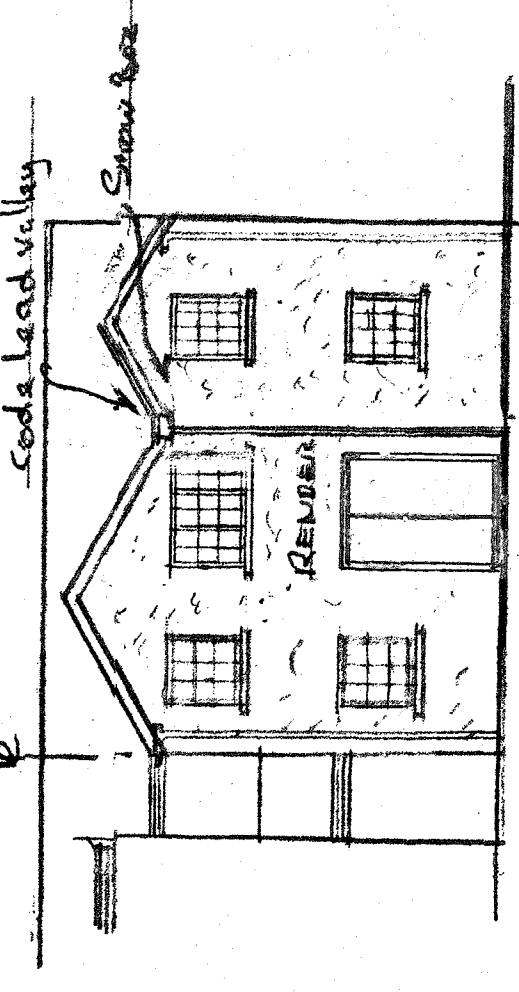

PROPOSED REAR ELEVATION

AMENDMENTS
 A1 2 No window in the reduced from 1800mm to 1500mm
 B Utility Room amended and double entrance door

708	PROPOSED DOUBLE STOREY PITCHED
709	ROOF REAR EXTENSION
710	ADDRESS
711	2 PEATHYGLEISION BRIDGE, ABERFAN
712	MERTHYR TOWEL, CF48 4PP
713	SCALE
714	DATE
715	SEPT 2023
716	DRAWN
717	A. COLLINS

PROPOSED SIDE ELEVATION