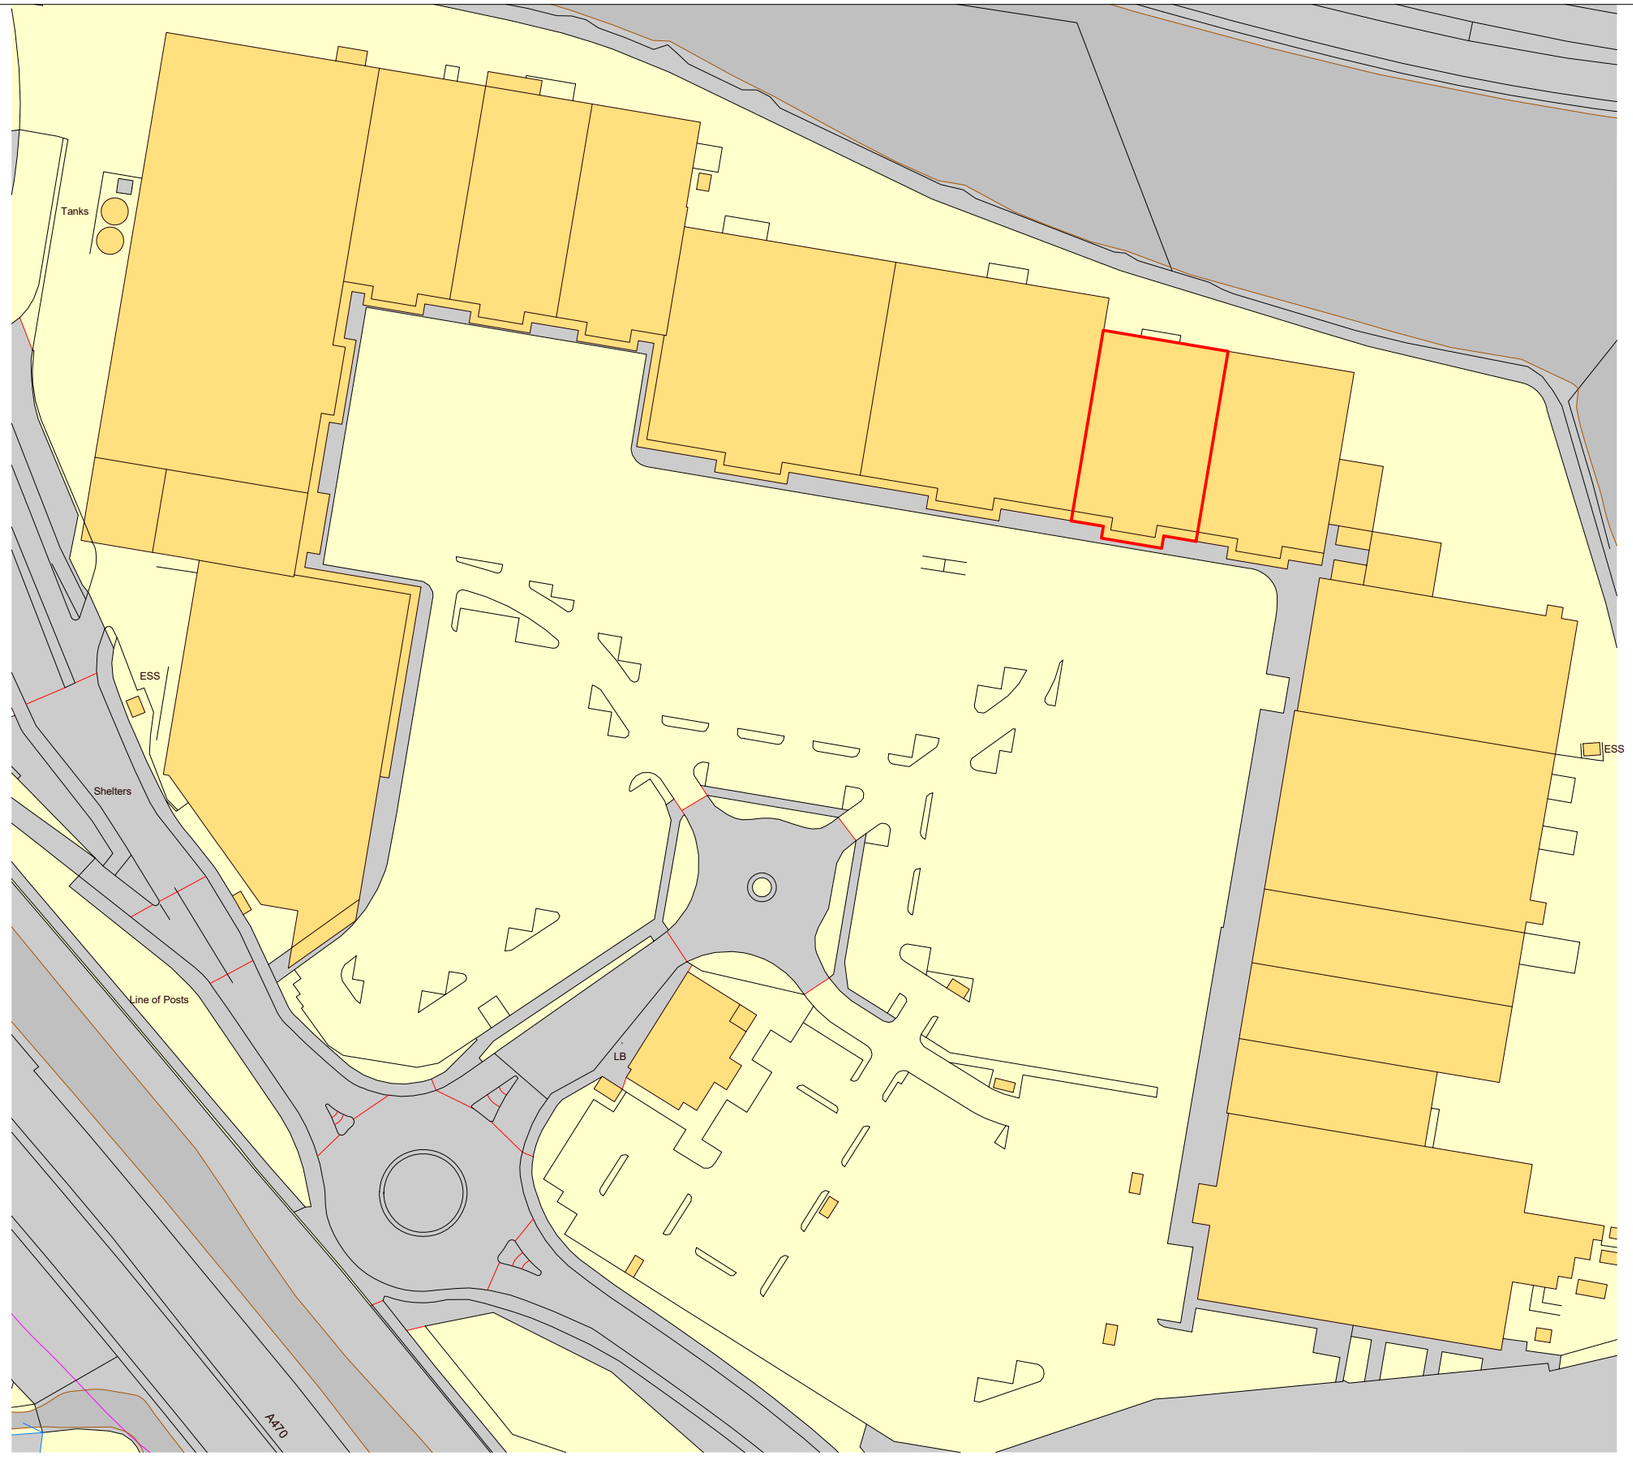

Ordnance Survey, (c) Crown Copyright 2020. All rights reserved. Licence number 100022432

LOCATION PLAN

Scale: 1 : 1250 @A3

0 50 100

METERS(1:1250)

IMPORTANT NOTE:

ALL DIMENSIONS AND LEVELS SHOWN ON THIS DRAWING ARE TO BE CHECKED BY THE CONTRACTOR/MANUFACTURER PRIOR TO THE COMMENCEMENT OF ANY WORKS ON SITE OR THE MANUFACTURE OF ANY SITE COMPONENT.
THIS DRAWING IS NOT TO BE SCALED.

DIMENSIONS ARE INDICATED IN MILLIMETRES UNLESS CLEARLY STATED OTHERWISE.

COPYRIGHT OF THIS DRAWING BELONGS SOLELY TO CUBE PSL.

LIMITATIONS & THIRD PARTY CLAUSE:

WHERE PARTS OF THE PROPERTY WERE COVERED OR INACCESSIBLE AT TIME OF SURVER POSITIONS OF ELEMENTS ARE MARKED "ASSUMED" ACCORDINGLY.

N

REV	DETAILS	DATE	BY

REVISIONS

CLIENT

Frasers.com

PROJECT

Former Debenhams
Retail Park Swansea Rd, Unit 9 Cyfathfa
Methryr Tydfil CF48 1HY

DRAWING TITLE

SITE LOCATION PLAN

DRAWN BY	CHECKED BY
LL	KH
DATE	SCALE
10/12/20	1 : 1250 @ A3

DRAWING NO
CPS 20 102 001

cube.
Project Management | Building Surveyors
Heritage Consultants | Design Services

502 Birchwood One | Dewhurst Road | Warrington | WA3 7GB

t: 01925 831 710
e: admin@cubepsl.co.uk | w: www.cubepsl.co.uk