



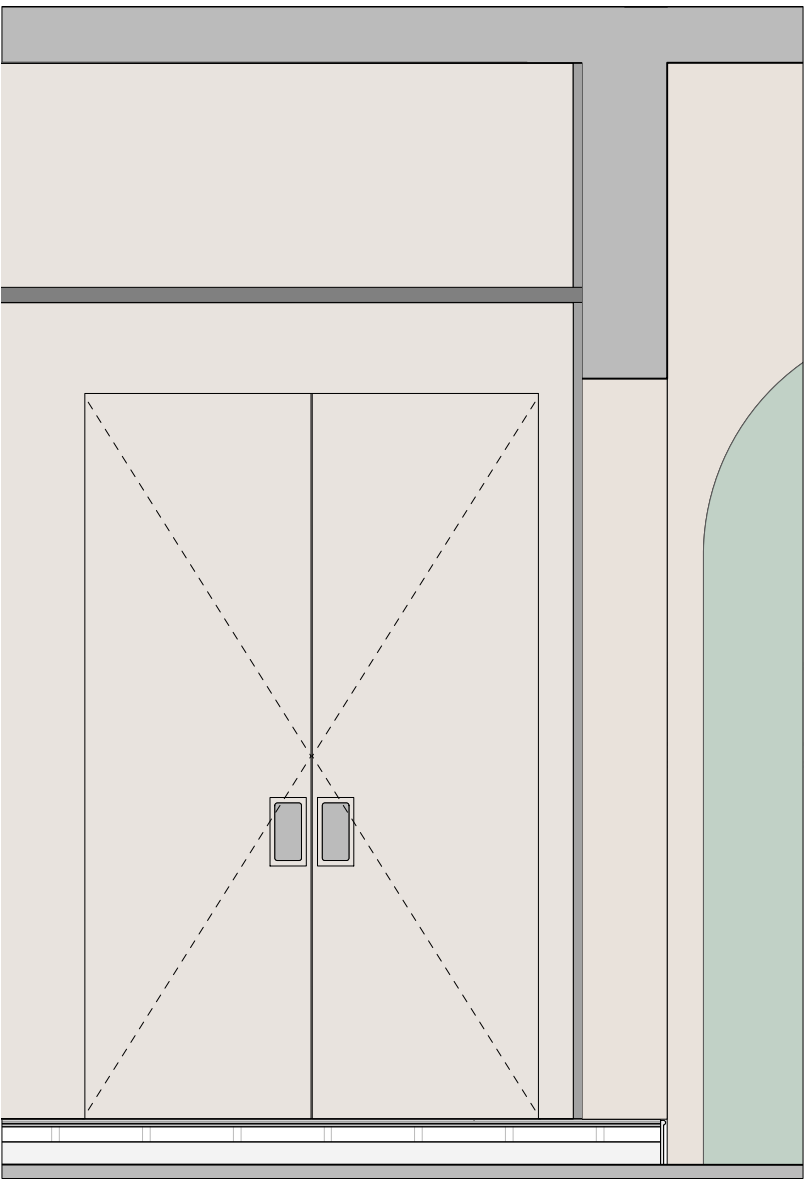


A 555.1 ELEVATION C
SCALE 1:25 @ A1, 1:50 @ A3

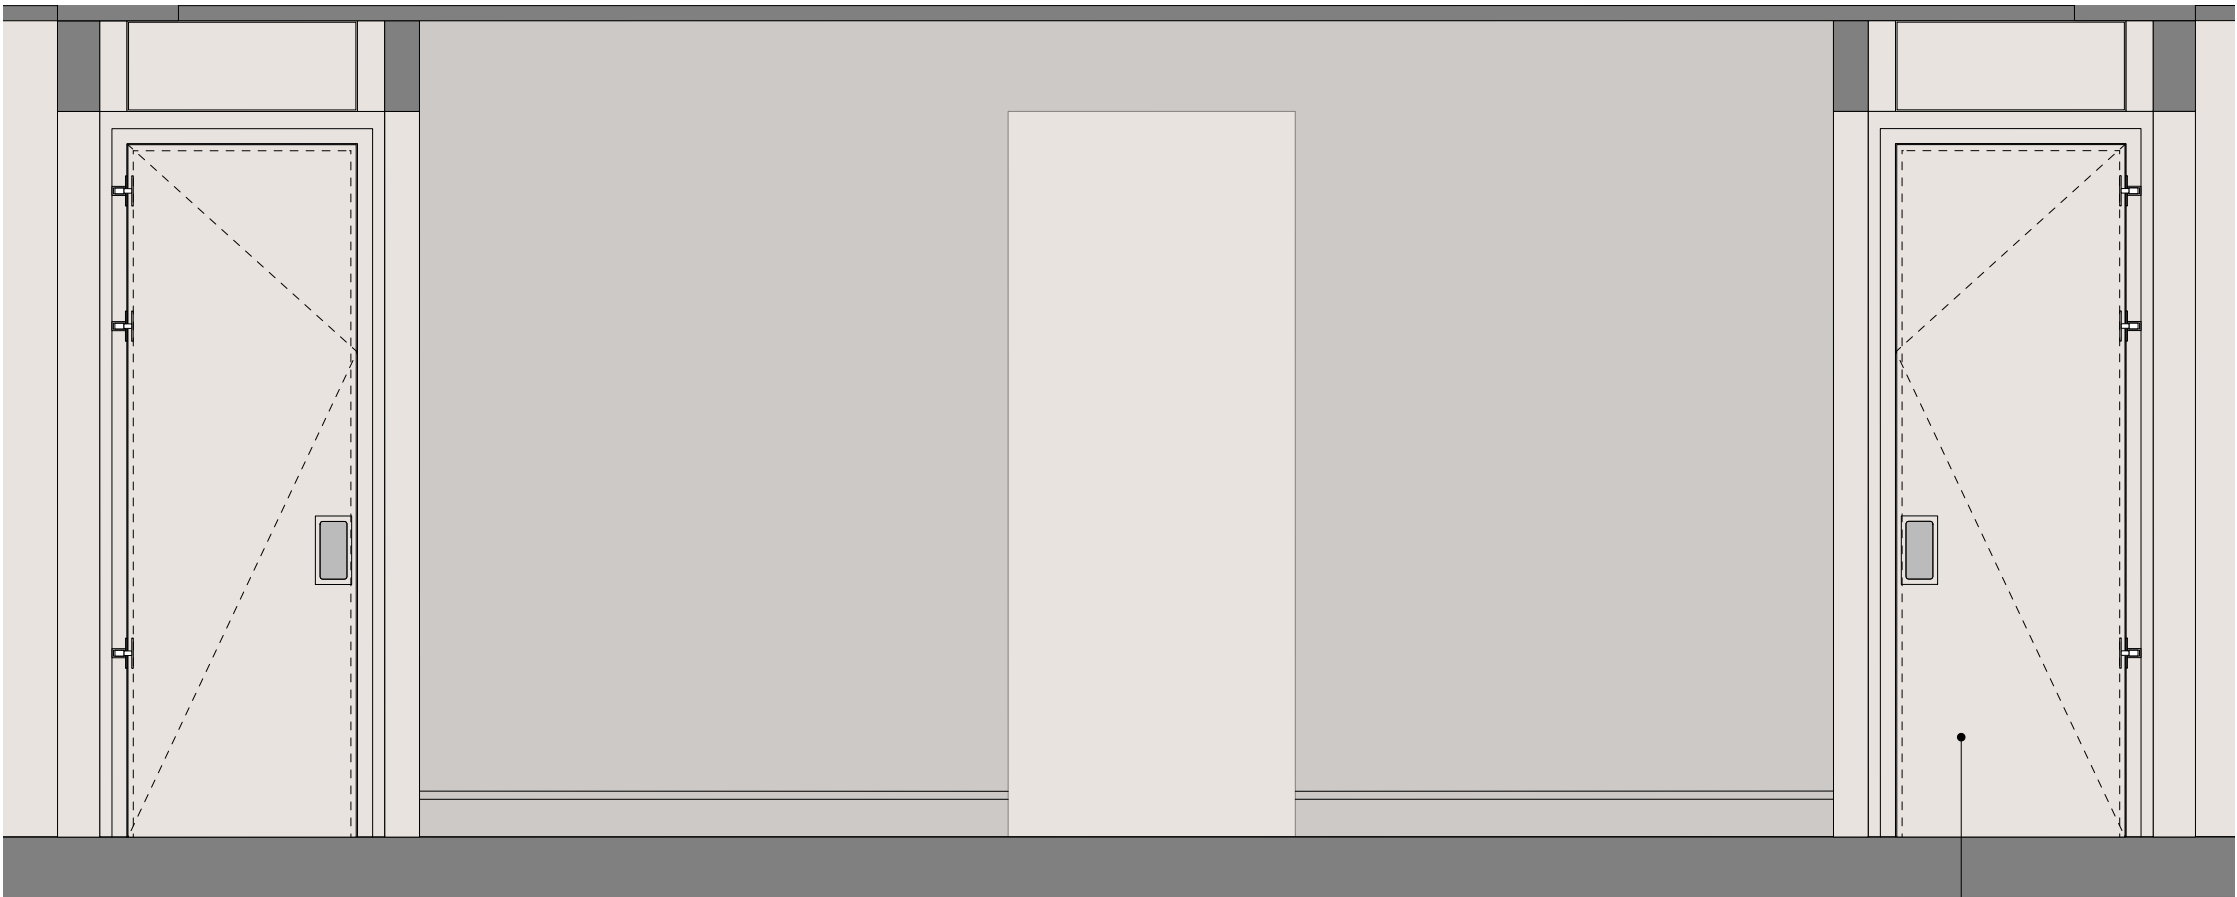

A 555.2 ELEVATION B
SCALE 1:25 @ A1, 1:50 @ A3

Harmon hinge door leaf (in open position) completely recessed back into the pocket when created by Wall nibs built on either sides, thus creating a clear passageway

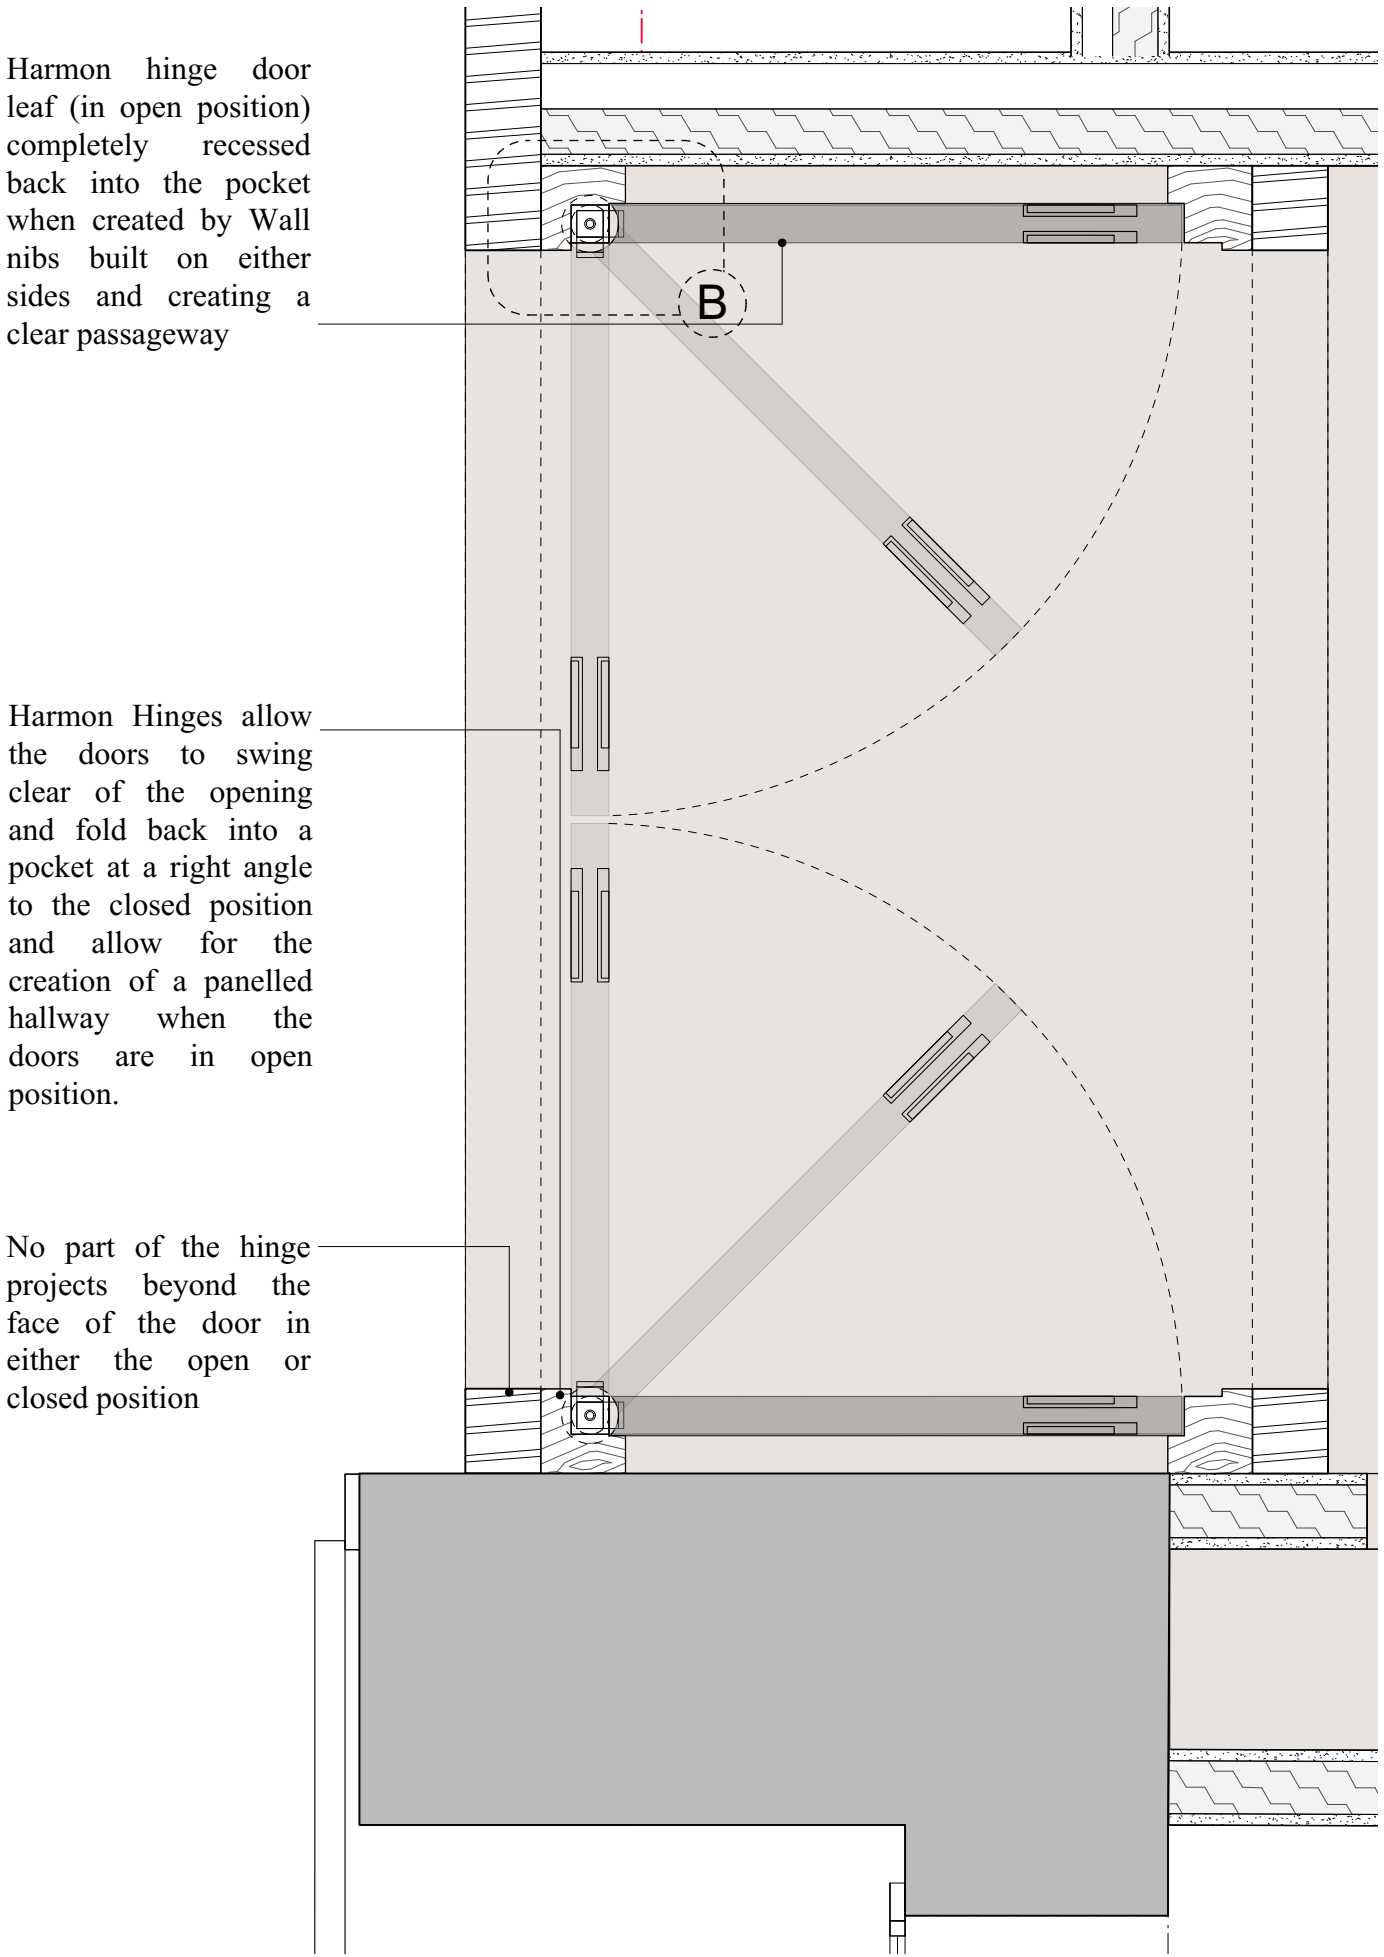

Harmon hinge door leaf (in open position) completely recessed back into the pocket when created by Wall nibs built on either sides and creating a clear passageway


Harmon Hinges allow the doors to swing clear of the opening and fold back into a pocket at a right angle to the closed position and allow for the creation of a panelled hallway when the doors are in open position.

No part of the hinge projects beyond the face of the door in either the open or closed position

WALL FINISHES LEGEND


GYPSUM PLASTER

TRADITIONAL HYDRAULIC/ LIME PLASTER

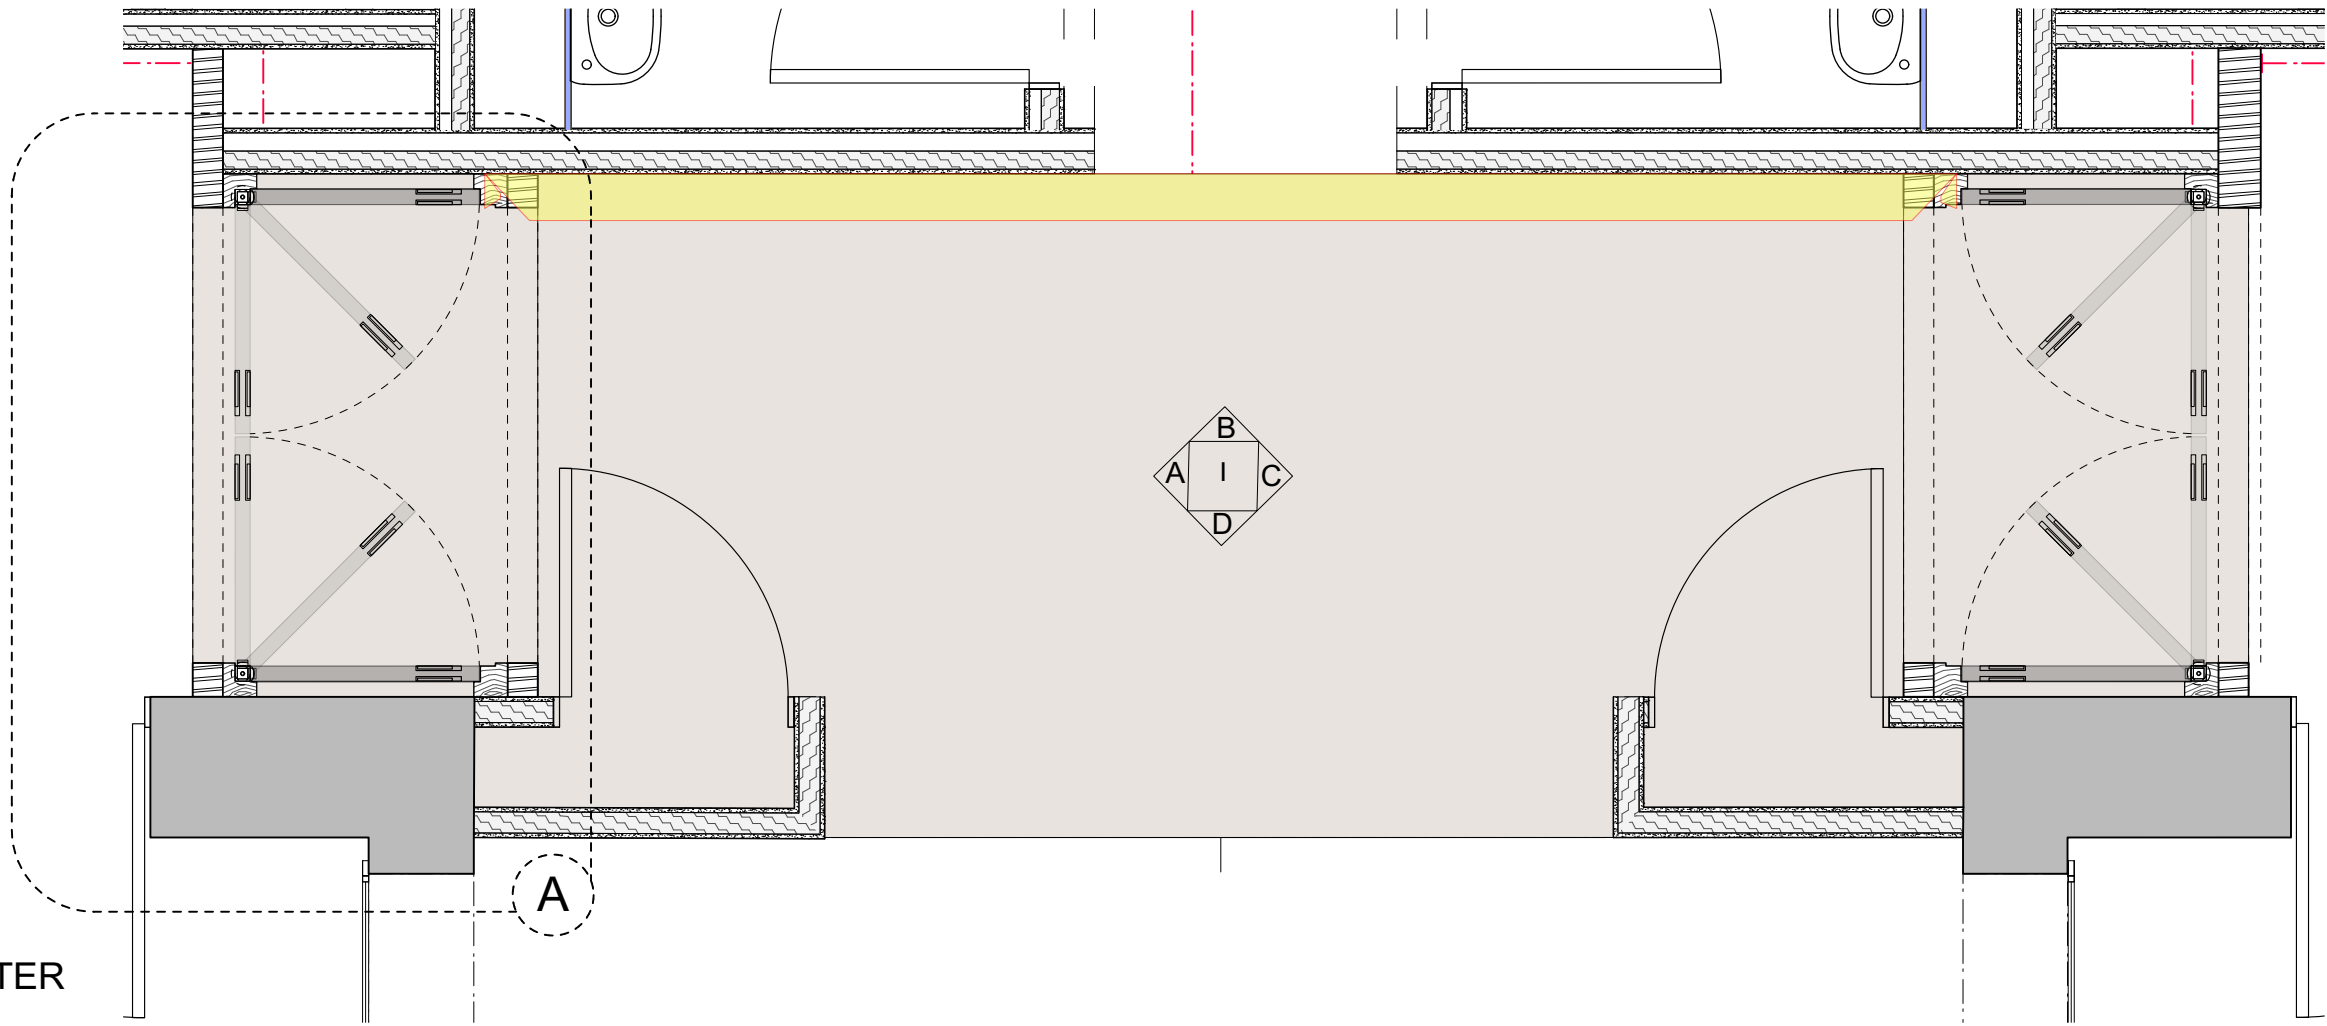

A 555.4 PLAN_MEZZANINE LEVEL HALLWAY
SCALE 1:25 @ A1, 1:50 @ A3

A 555.3 DETAIL @ A_PLAN
SCALE 1:10 @ A1, 1:20 @ A3

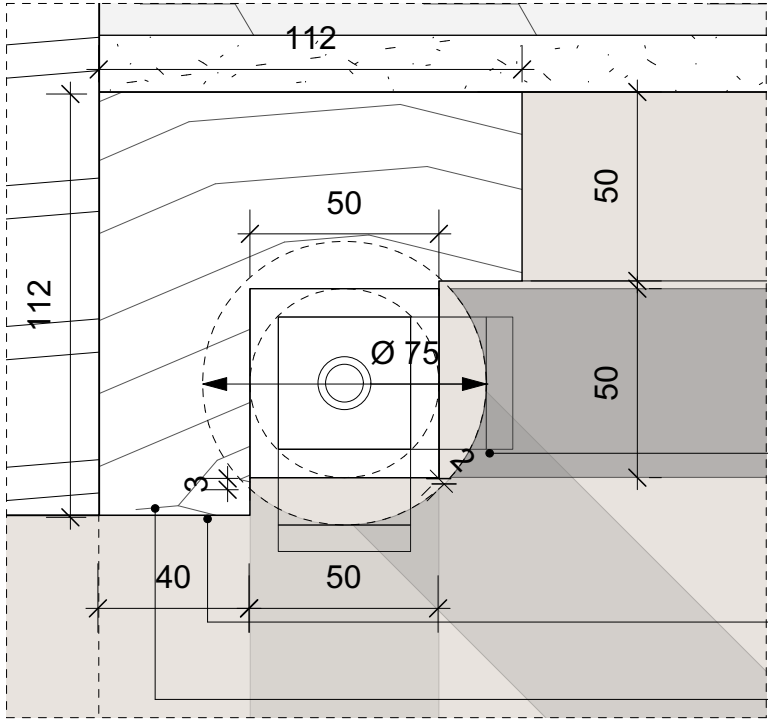

Door shutter to have curved edge along its width to allow 90 degree movement from open to closed position

112 X 112 MM Timber Jamb Brick Wall to be built to accommodate Jamb

A 555.5 DETAIL @ B_PLAN
SCALE 1:2 @ A1, 1:4 @ A3