


MATERIALS

Shipping containers painted black on

Raise timber deck

Shipping containers to be clad in larch, with bitumin stain



Shipping containers to have green roof coverings

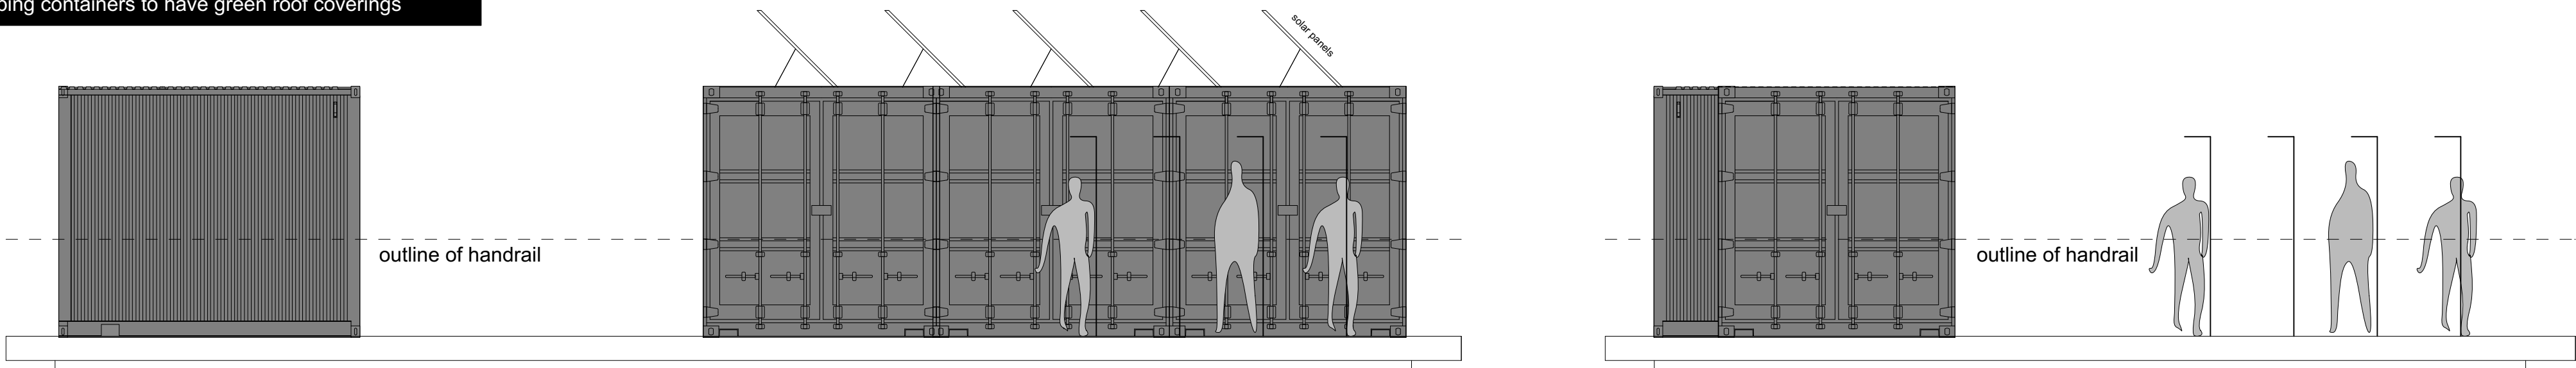

ELEVATION A WITHOUT CLADDING



Vivara Pro WoodStone® House Sparrow Nest Box

ELEVATION B WITHOUT CLADDING

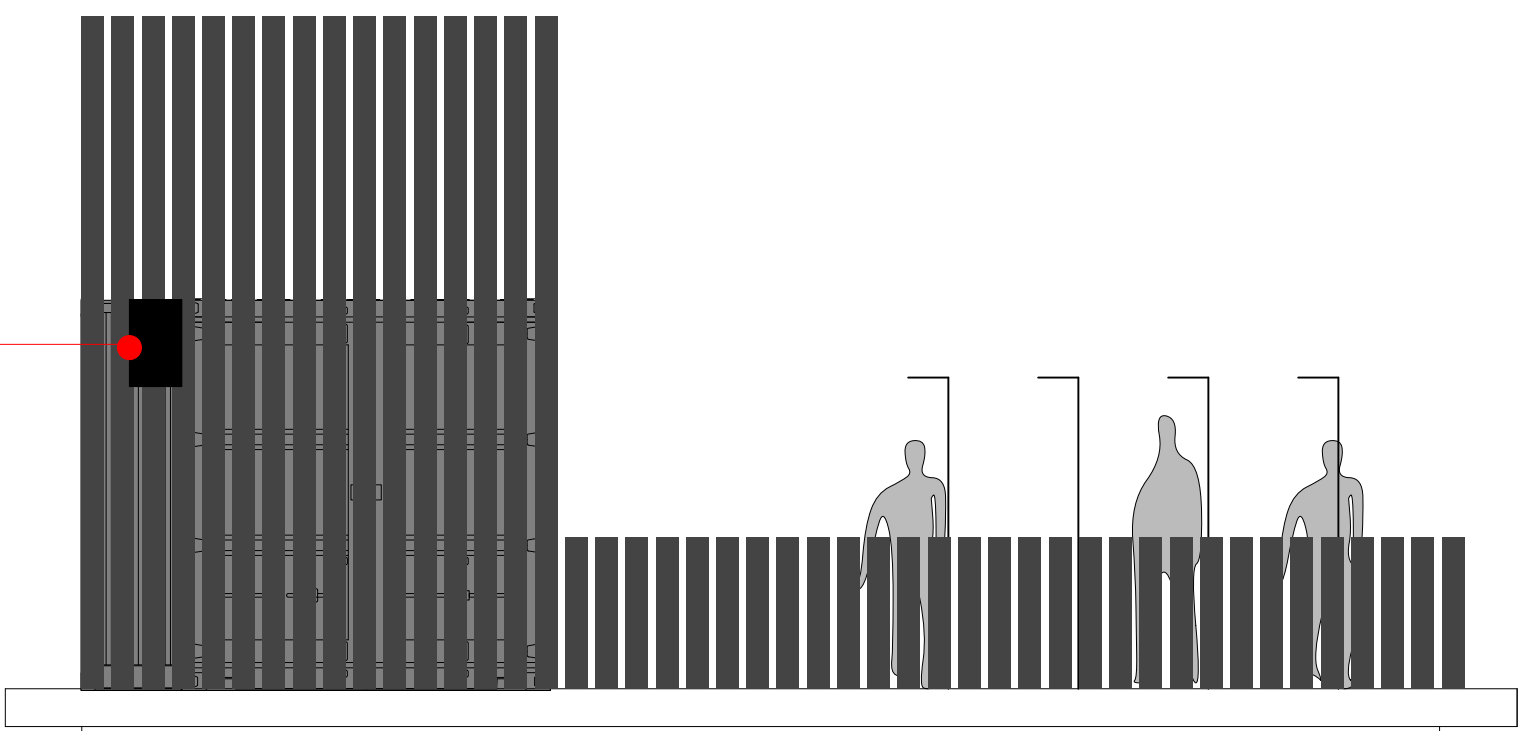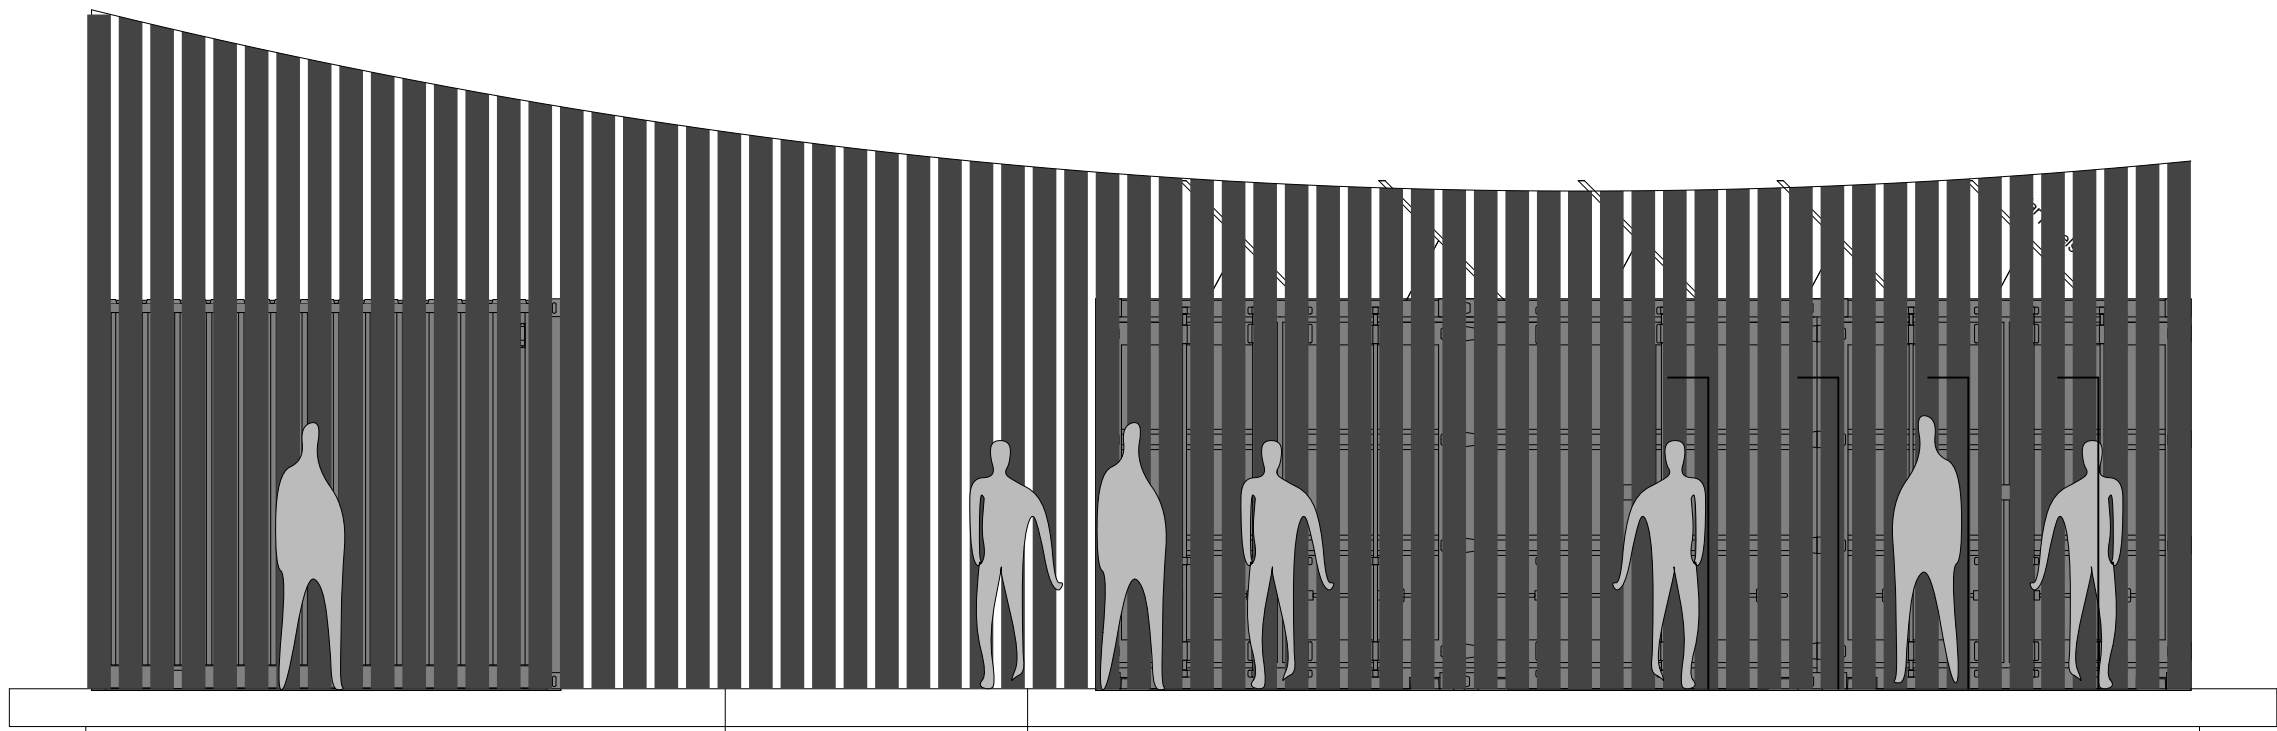



ELEVATION A WITH CLADDING

ELEVATION B WITH CLADDING

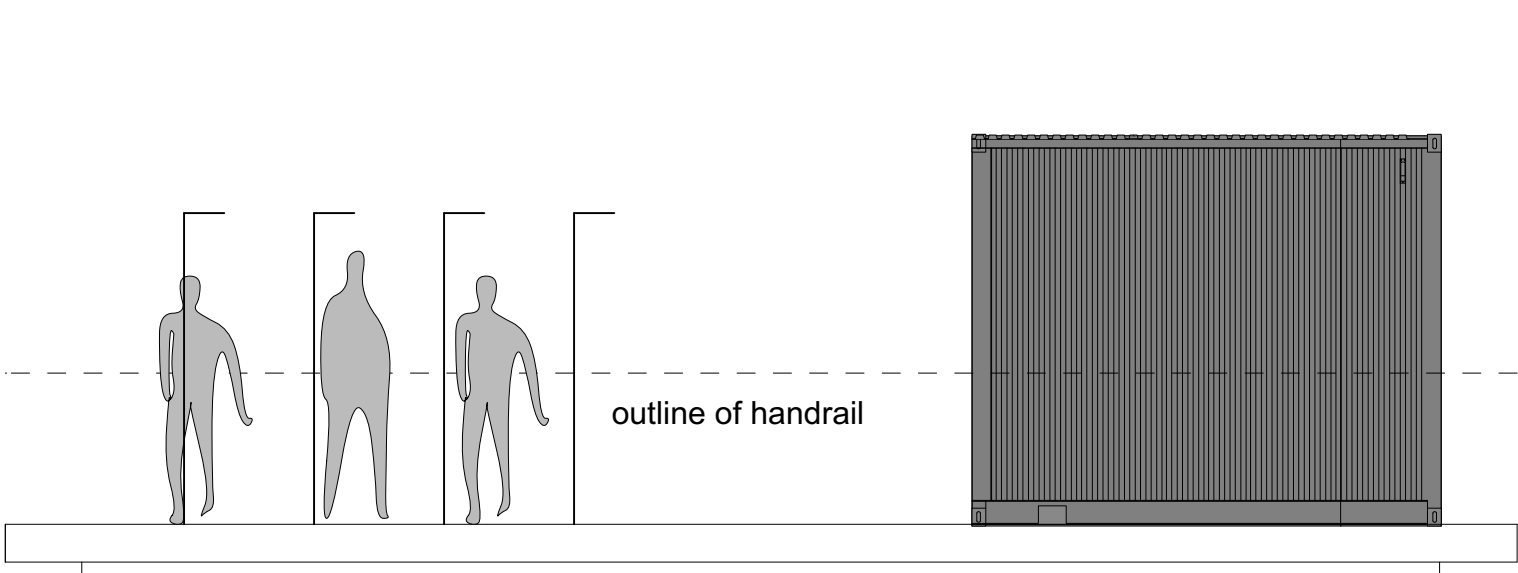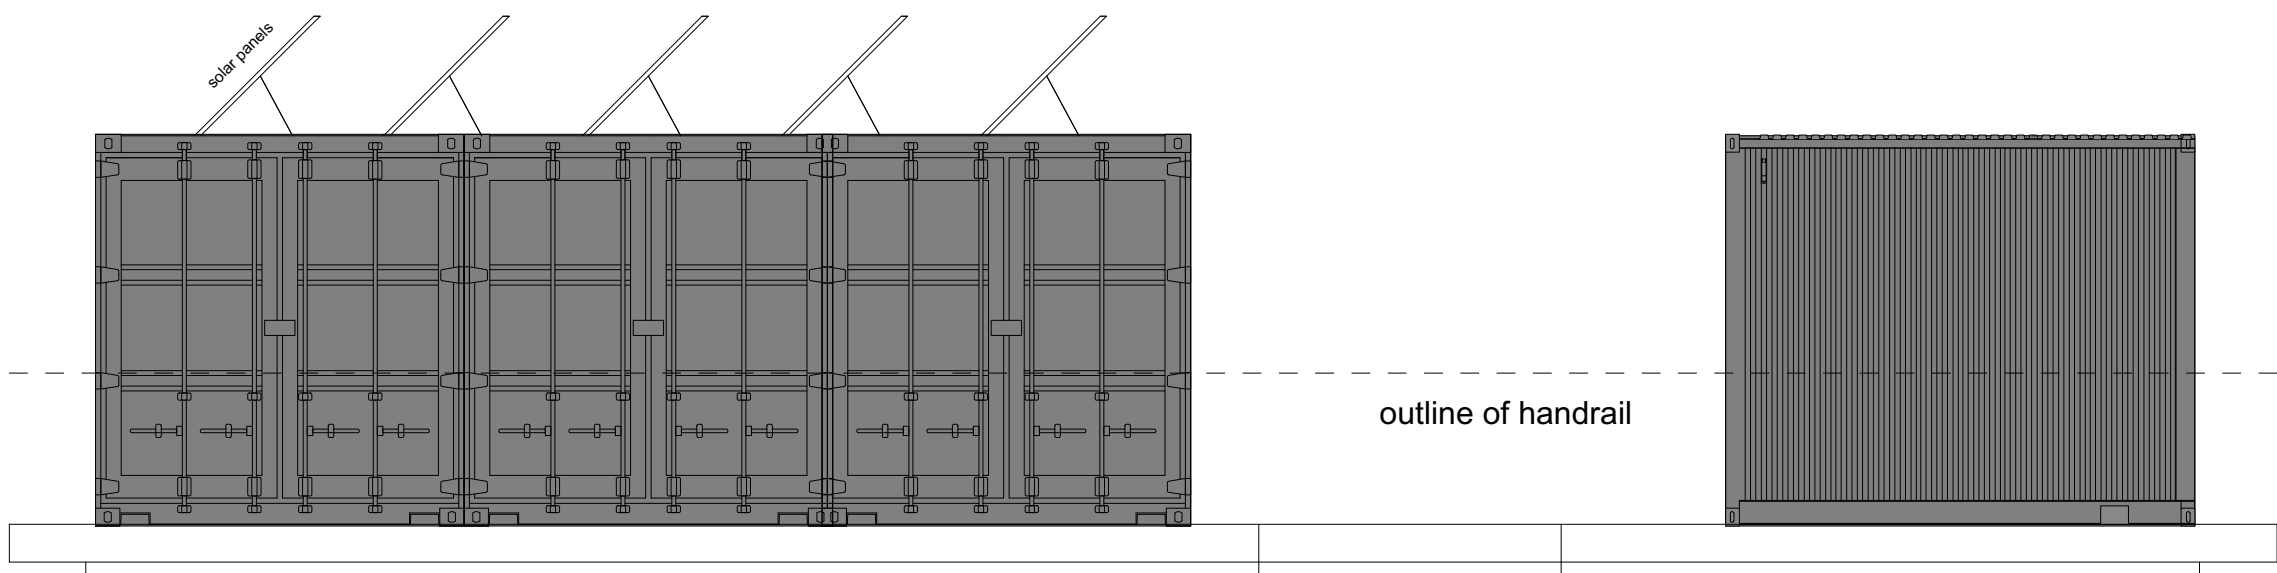

ELEVATION C WITHOUT CLADDING

ELEVATION D WITHOUT CLADDING

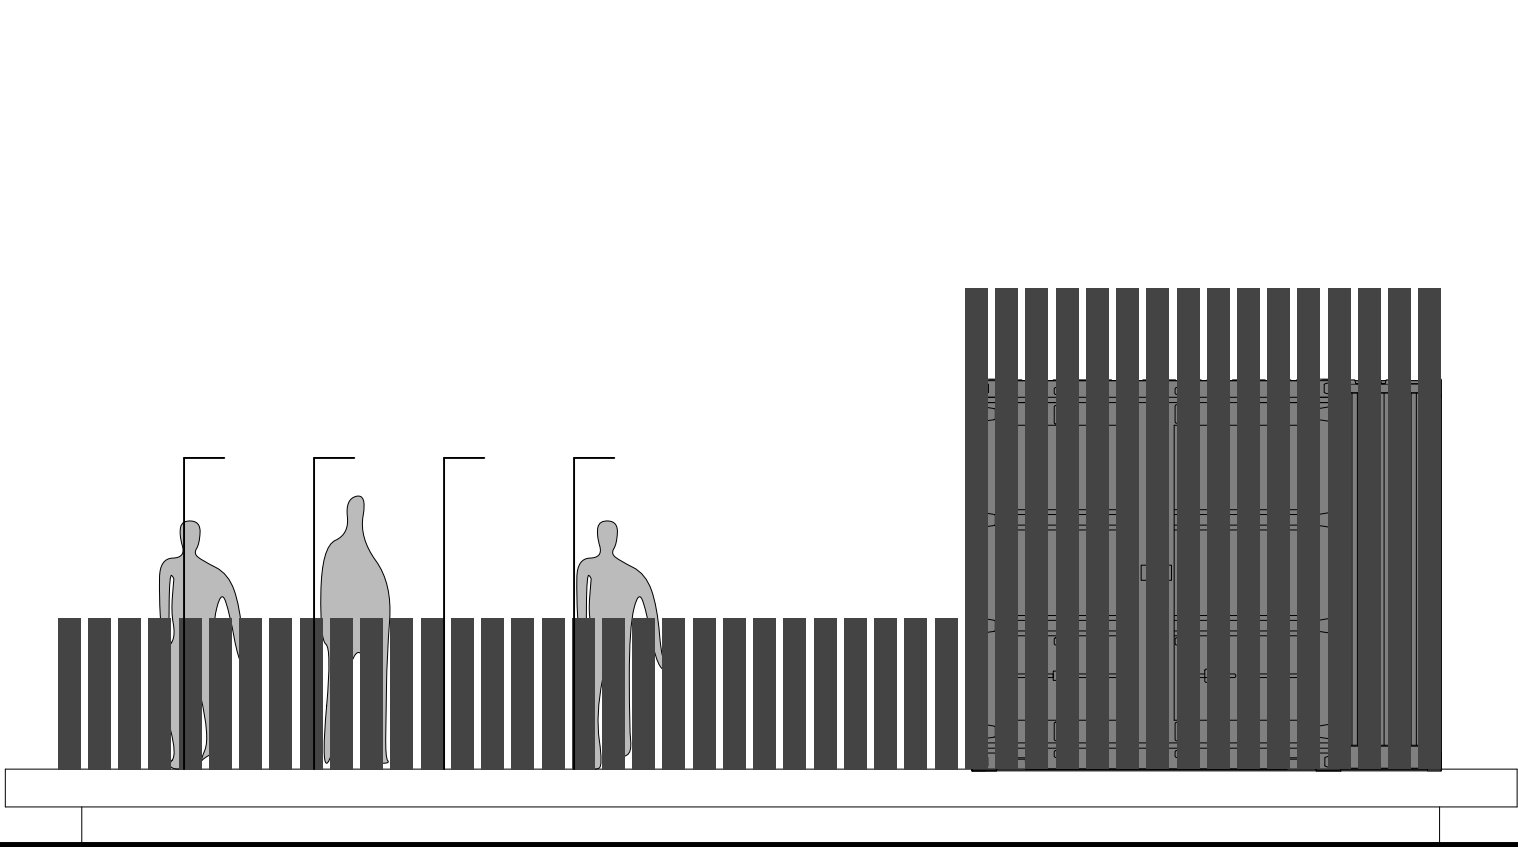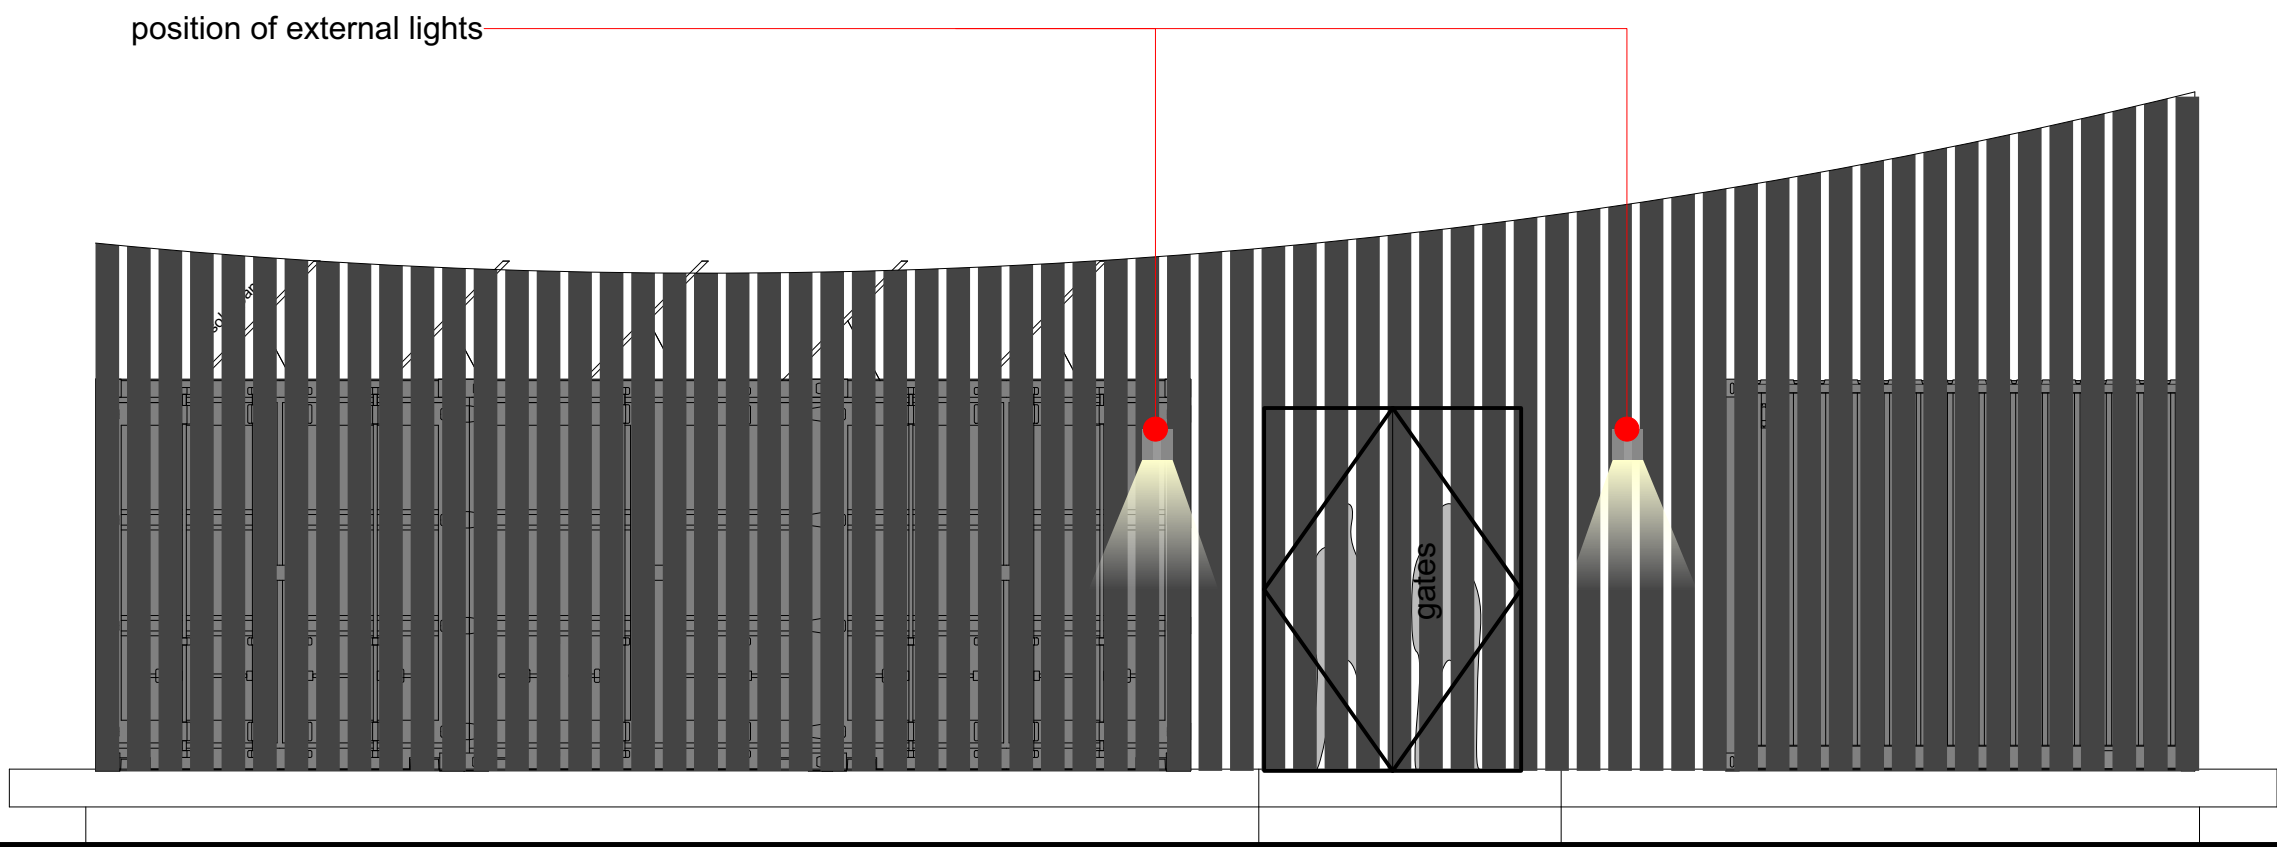

ELEVATION C WITH CLADDING

ELEVATION D WITH CLADDING



TIMBER CLADDING PAINTED BLACK. HIT AND MISS

CLADDING ARCHITECTURE

Recommended design, other designs are suitable but must fall under the critira spec'd

"The external lighting on the dwelling shall be restricted to use of downlighters or cowled or hooded luminaires angled downwards preventing light spill above the horizontal plane and there shall be no direct or indirect illumination of adjacent woodland, trees, hedgerows or bat mitigation features including roost entrances (including bat boxes) and flightlines. Bulbs emitting light from the warm-white colour spectrum only (<2700oK) with a peak wavelength exceeding 550nm shall be used. Any PIR motion sensors will be set to a maximum of 1 minute and angled to prevent accidental triggering."

<https://tinyurl.com/4x5a3bfu>

Home > Offers > Easter Sale > Cylinder 90 Outdoor Wall Light - Anthracite



CYLINDER 90 OUTDOOR WALL LIGHT - ANTHRACITE

Item code: 48945

★★★★★ (L120x60)

In Stock - Want it by Tuesday 16th April? Order in 09hrs 32mins

Order by 19:00 Today and choose Standard Delivery at Checkout (see delivery page for restrictions)

Qty: - 1 +

Add to Basket



3 Year Guarantee



IP54

Product Description & Features

YOU MAY NEED...

£39.99

Vivara Pro WoodStone® House Sparrow Nest Box

Manufacturer: Vivara Pro

✓ One or two breeding chambers

✓ Durable and thermally stable



Select product

Double Chamber In stock £43.50 #210570

Single Chamber In stock £43.50 #238837

Selected product: £43.50

ADD TO BASKET

A. Lighting and bird boxes added - 16.04.2025 SG



1111.002A	ELEVATIONS
planning 1:50@A1	Feb '25 LG/SG
Studio 01 Crownford House, Swan Street, Merthyr Tydfil, Mid Glamorgan, Wales. CF47 8EU TEL 01685 387952 hello@georgeandco.studio	
DO NOT SCALE THIS DRAWING	©George and Co.