

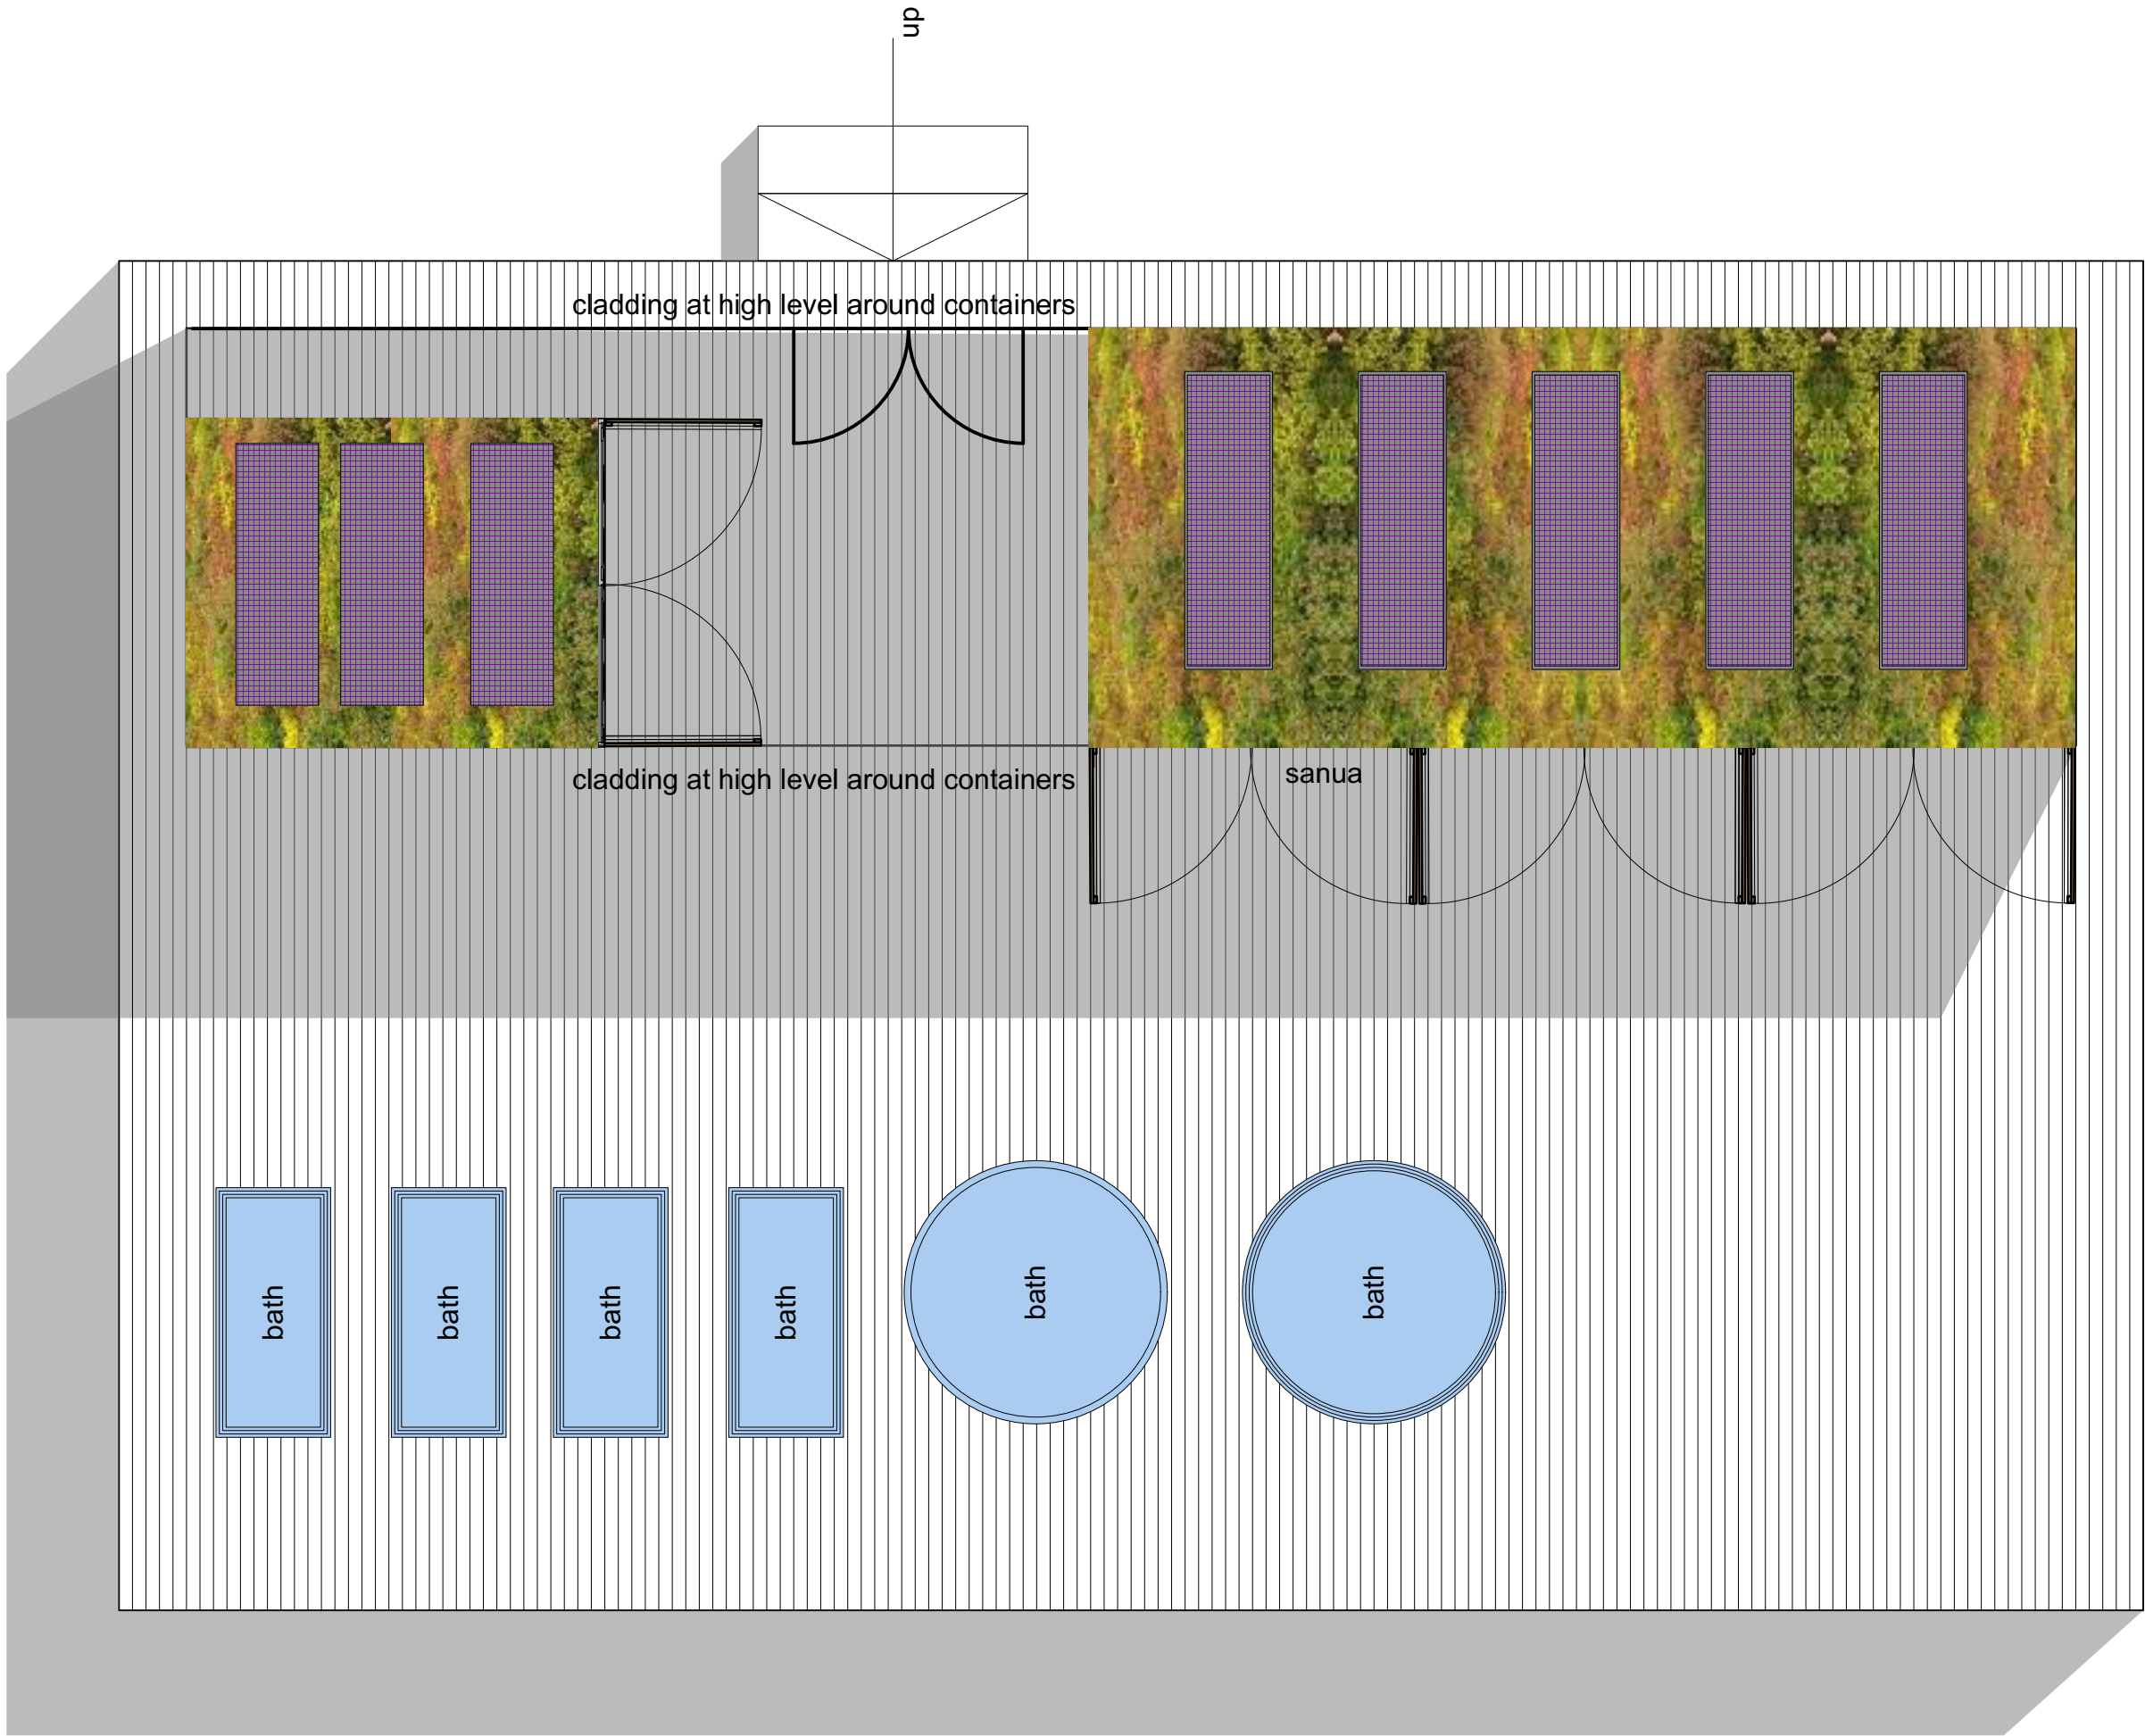


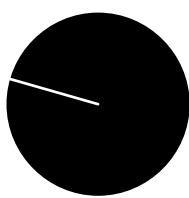

Recommended design, other designs are suitable but must fall under the critira spec'd

"The external lighting on the dwelling shall be restricted to use of downlighters or cowled or hooded luminaries angled downwards preventing light spill above the horizontal plane and there shall be no direct or indirect illumination of adjacent woodland, trees, hedgerows or bat mitigation features including roost entrances (including bat boxes) and flightlines. Bulbs emitting light from the warm-white colour spectrum only (<2700oK) with a peak wavelength exceeding 550nm shall be used. Any PIR motion sensors will be set to a maximum of 1 minute and angled to prevent accidental triggering."


<https://tinyurl.com/4x5a3bfu>

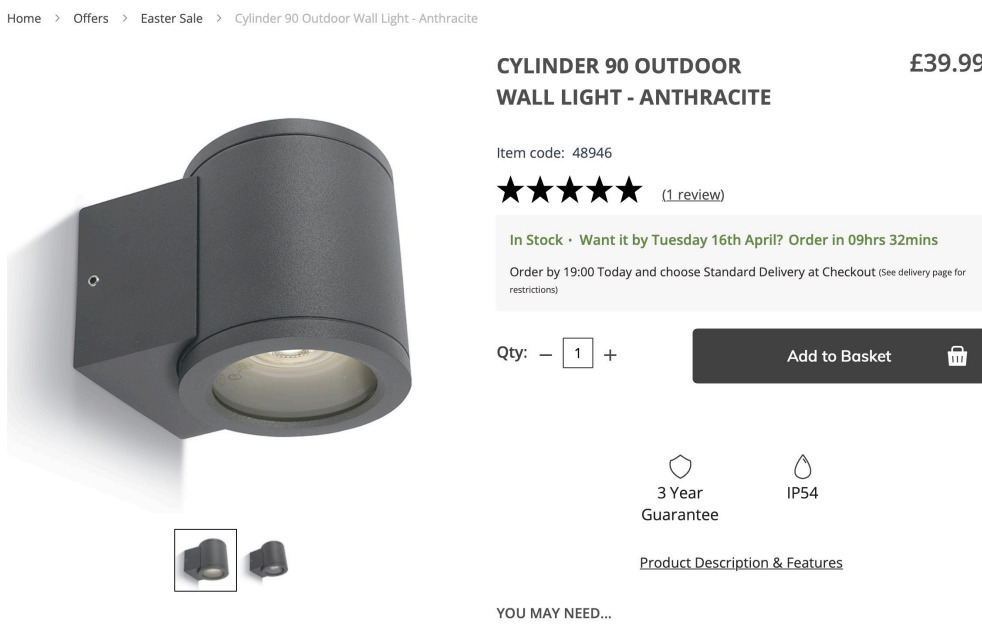

ROOF PLAN


Vivara Pro WoodStone® House Sparrow Nest Box

Manufacturer: Vivara Pro
✓ One or two breeding chambers
✓ Durable and thermally stable

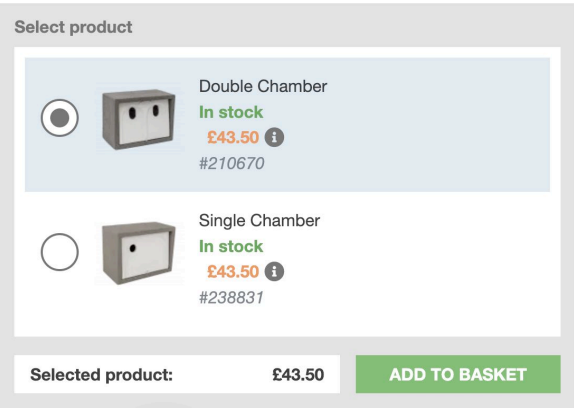

Vivara Pro WoodStone®
House Sparrow Nest Box



ELEVATION B

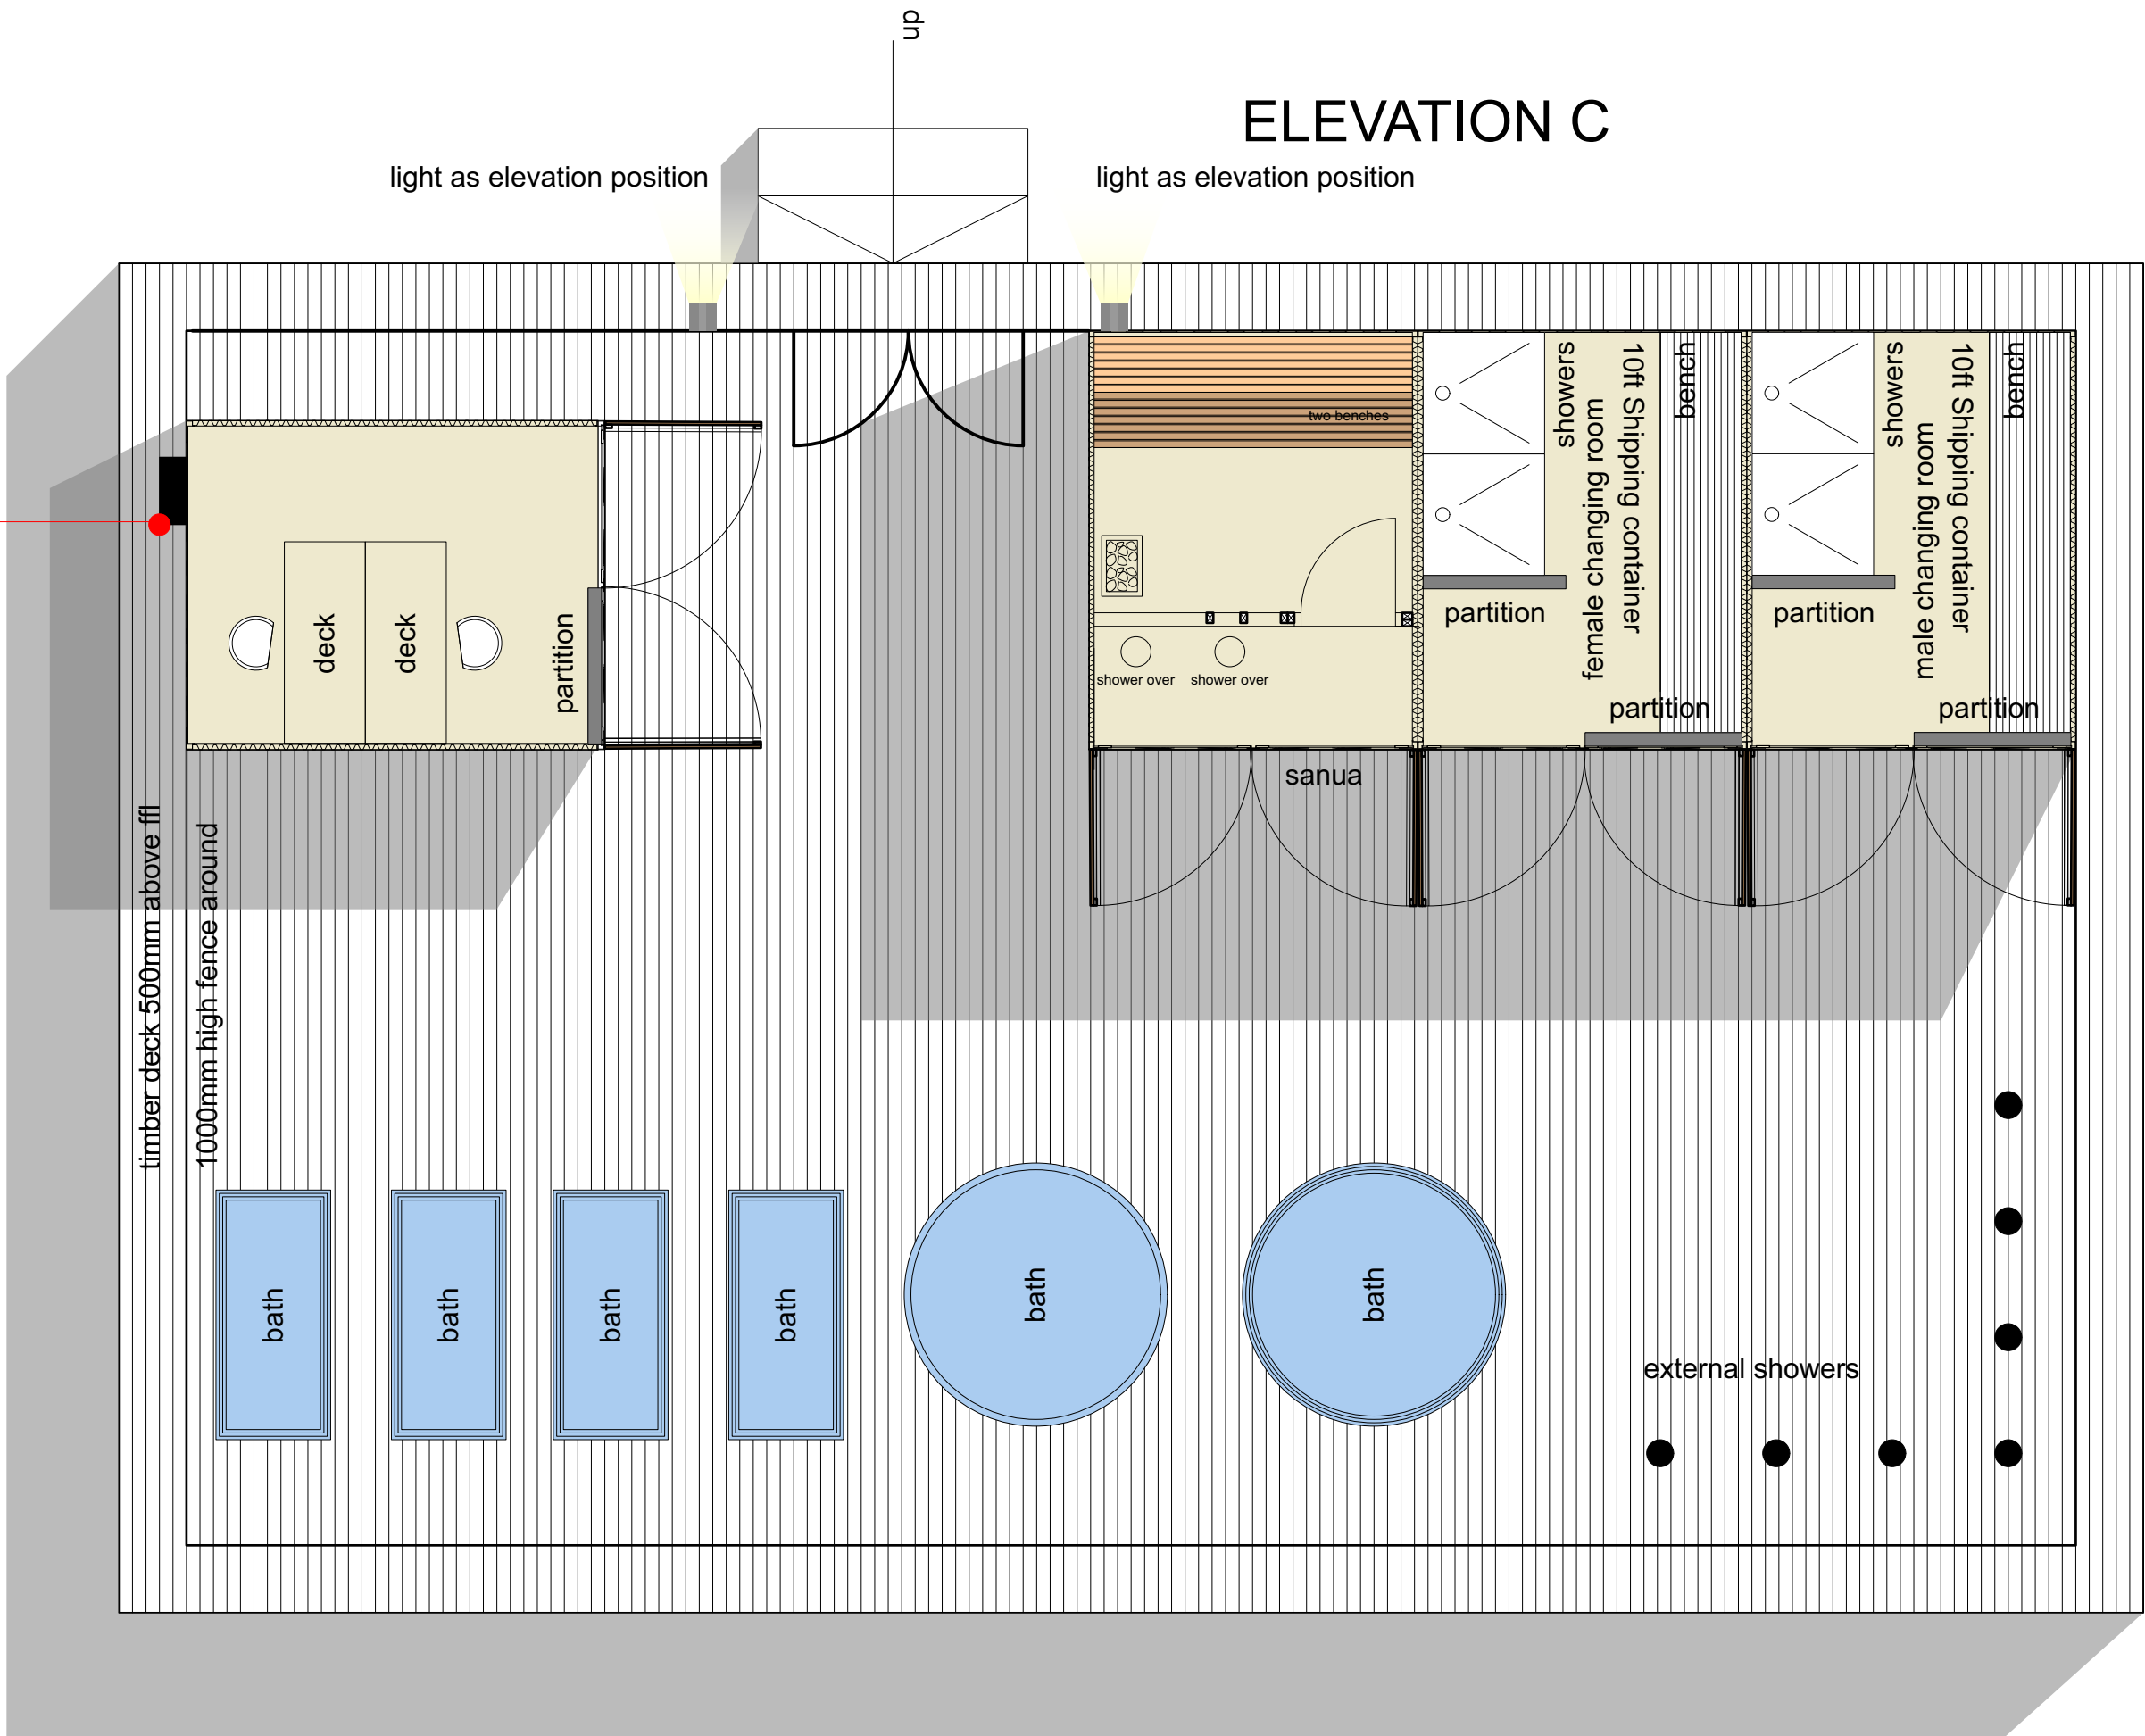

ELEVATION D

FLOOR PLAN

ELEVATION A

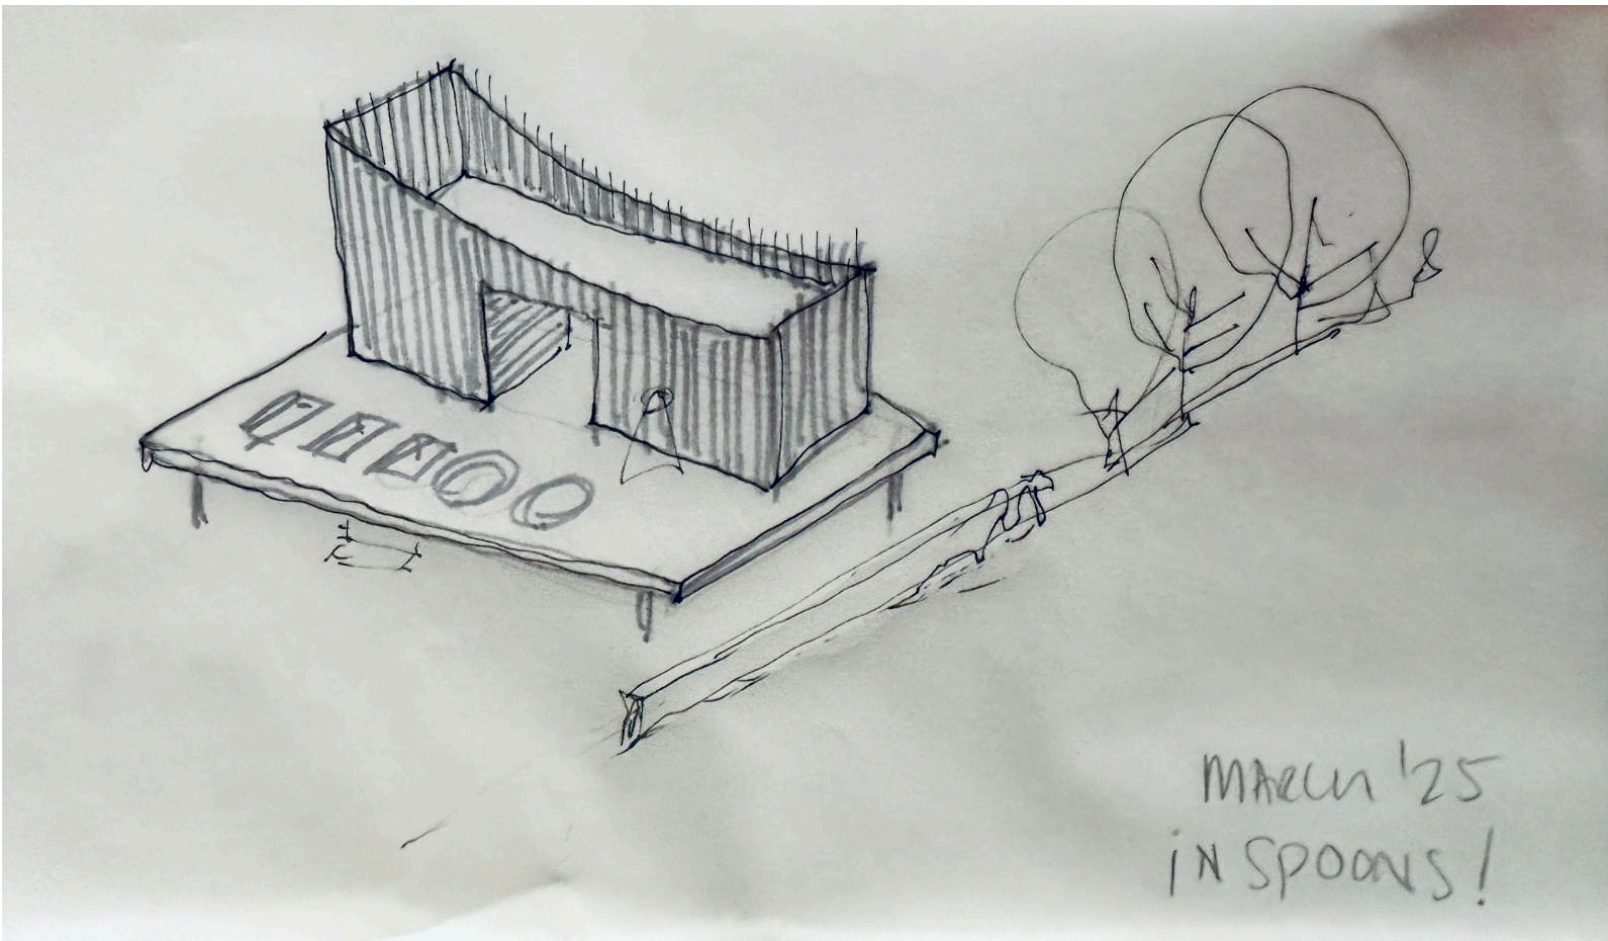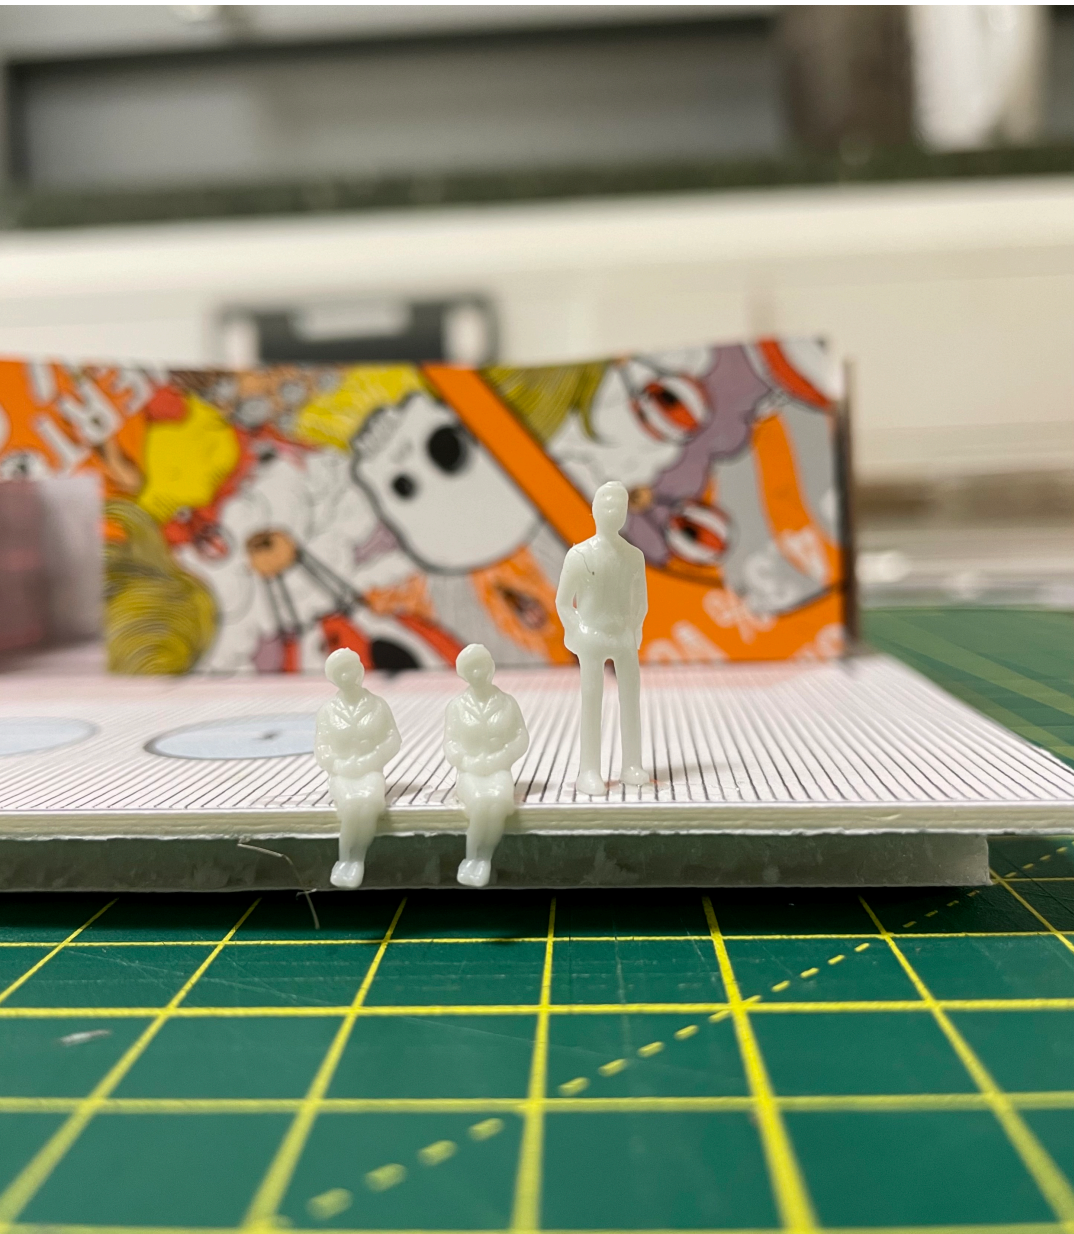

A. Lighting and bird boxes added - 16.04.2025 SG

**George and Co.**

Taff Bargoed Wellness centre
The Old Drift Mine, Trelewis,
Treharris CF46 6RD

1111.001A		PLANS	
planning	1:50@A1	Feb '25	LG/SG
Studio 01 Crownford House, Swan Street, Merthyr Tydfil, Mid Glamorgan, Wales. CF47 8EU TEL 01685 387952 hello@georgeandco.studio			
DO NOT SCALE THIS DRAWING			©George and Co.