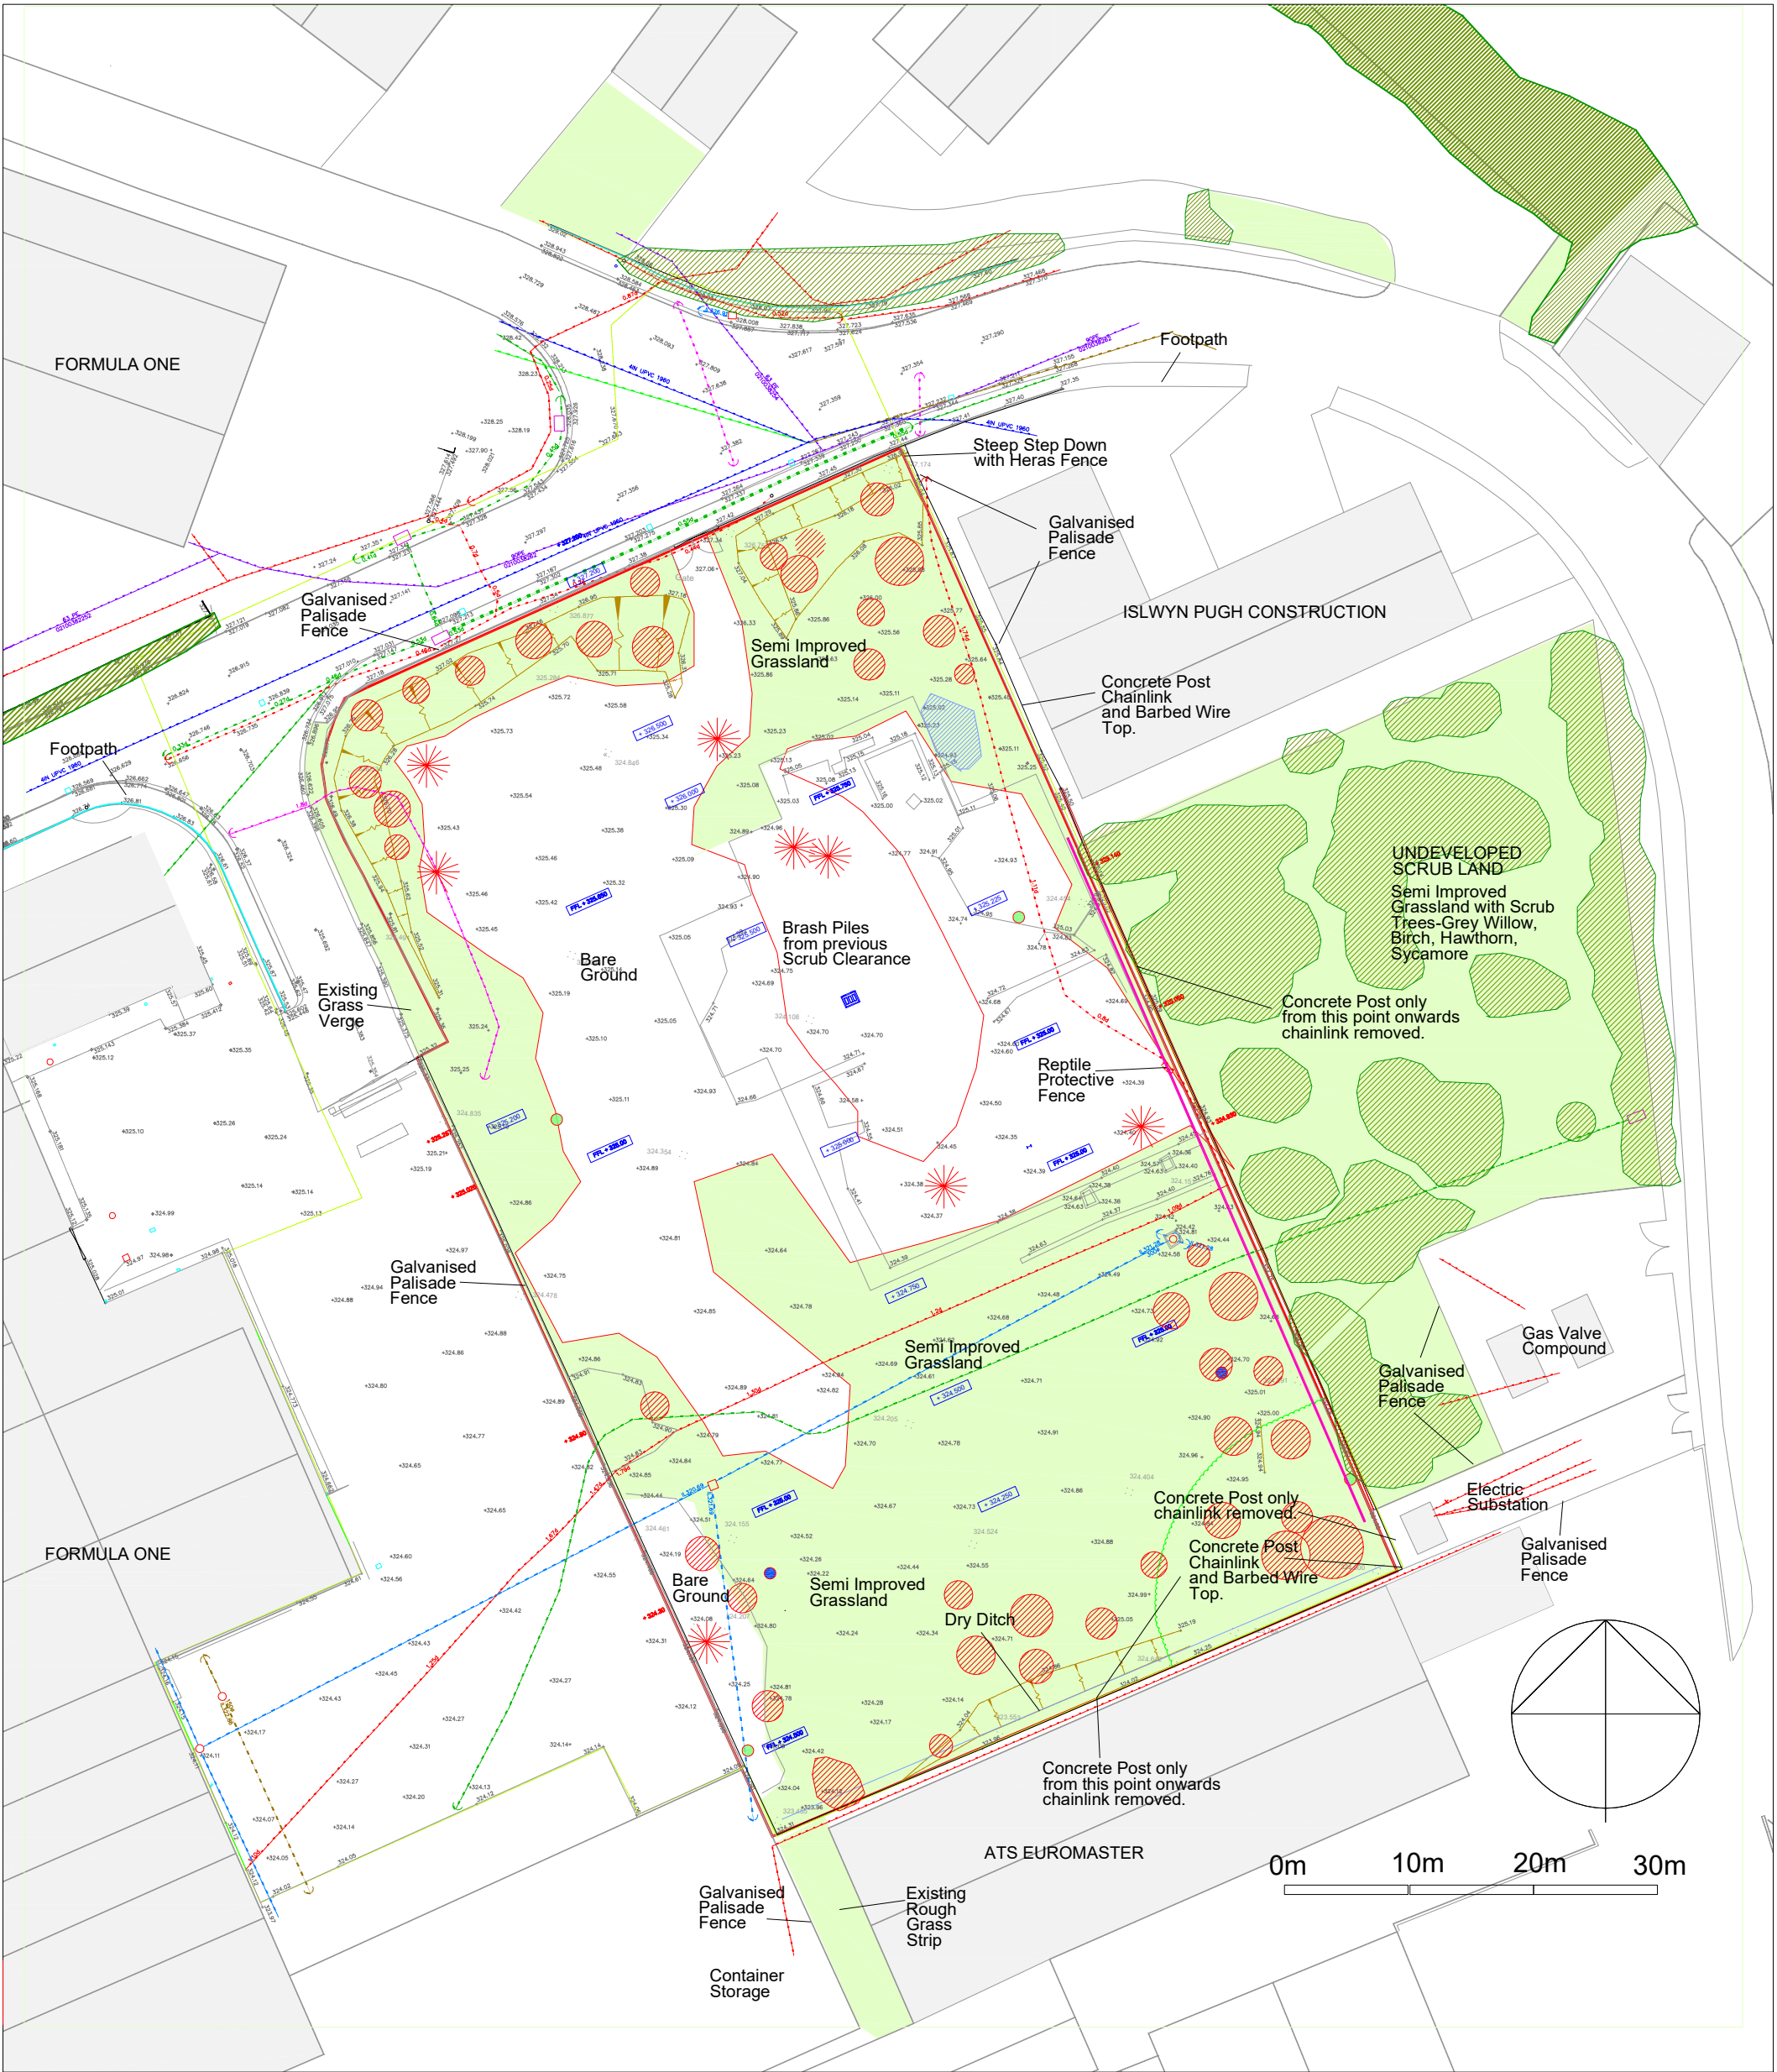


NOTE Notional existing services indicated

NOTE Refer to BE Ecological Ltd 's Ecological Assessment of January 2020

- for clearance of scrub outside bird nesting season
- Phased low level clearance for grass for reptiles across the site

Corscadden Associates
77 Fairleigh Road
Pontcanna, Cardiff. CF11 9JW
Tel 02920 373053

email ca@corscaddenassociates.com

**MKR PROPERTY
PANT INDUSTRIAL
ESTATE.
MERTHYR TYDFIL**

Drawing Title
LANDSCAPE EXISTING

Scale
1:250 at A1

Date
19 June 2020

291

Drawing No
CA 2020-42