


Ex 150 x 63 mm h.w. transom
2 x rebated
1 x grooved

Ex 63 x 50 mm h.w. sash head
1 x rebated
1 x grooved


Ex 75 x 50 mm h.w. sash bottom rail

150 x 75 mm h.w. sill
2 x rebated
3 x grooved


VERTICAL SECTION
SCALE 1:5 mm

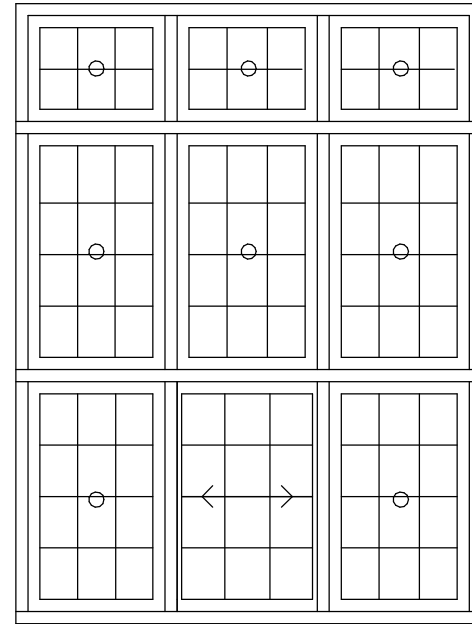

8 No Thus
1540 mm w x 2030 mm h
SCALE N.T.S.

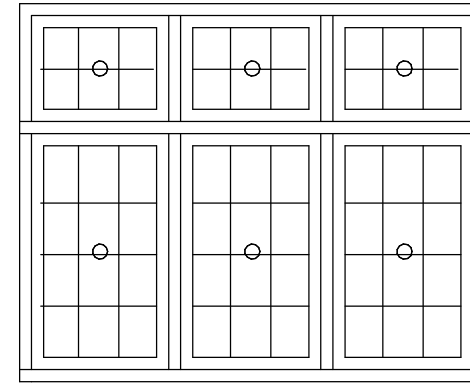

1 No Thus
1540 mm w x 1250 mm h
SCALE N.T.S

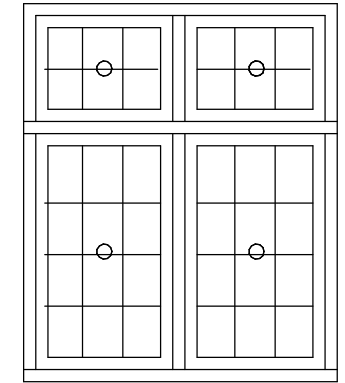

1 No Thus
1036 mm w x 1250 mm h
SCALE N.T.S





Ex 150 x 63 mm h.w. jamb
1 x rebated
2 x grooved

Ex 63 x 50 mm h
.w. sash stile
1 x rebated
1 x grooved

Fixed sash - leaded lights.

HORIZONTAL SECTION
SCALE 1:5 mm

Horizontal sliding middle sash - lower window
All other sashes screwed and sealed.

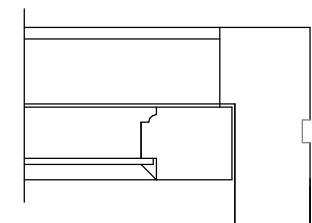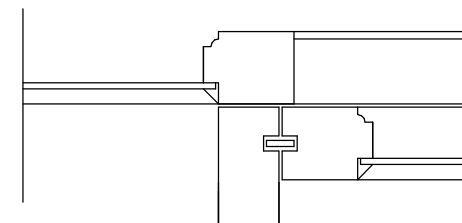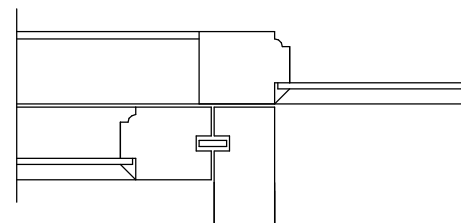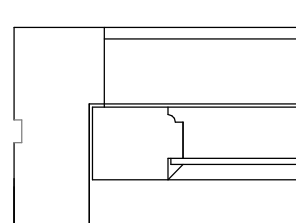

Philip Griffiths - Architect
3, St Johns Close, Cefn Coed,
Merthyr Tydfil. CF48 2PE.
Tel: 01685 370812
EMail: Philip@philipgriffiths.co.uk

Client: High Street Baptist Chapel,
High Street, Merthyr Tydfil. CF47 8DN
Tel No: 07949 594850 or
Tel No: 07949 734556

Proposed Refurbishment of Chapel Hall @
High Street, Baptist Chapel, High Street,
Merthyr Tydfil. CF47 8DN

HALL WINDOWS - EXISTING

Date: April 2021
Drawn by: PG.
Scale: 1:5 mm
Scale: N.T.S
Drwg. No. 15