



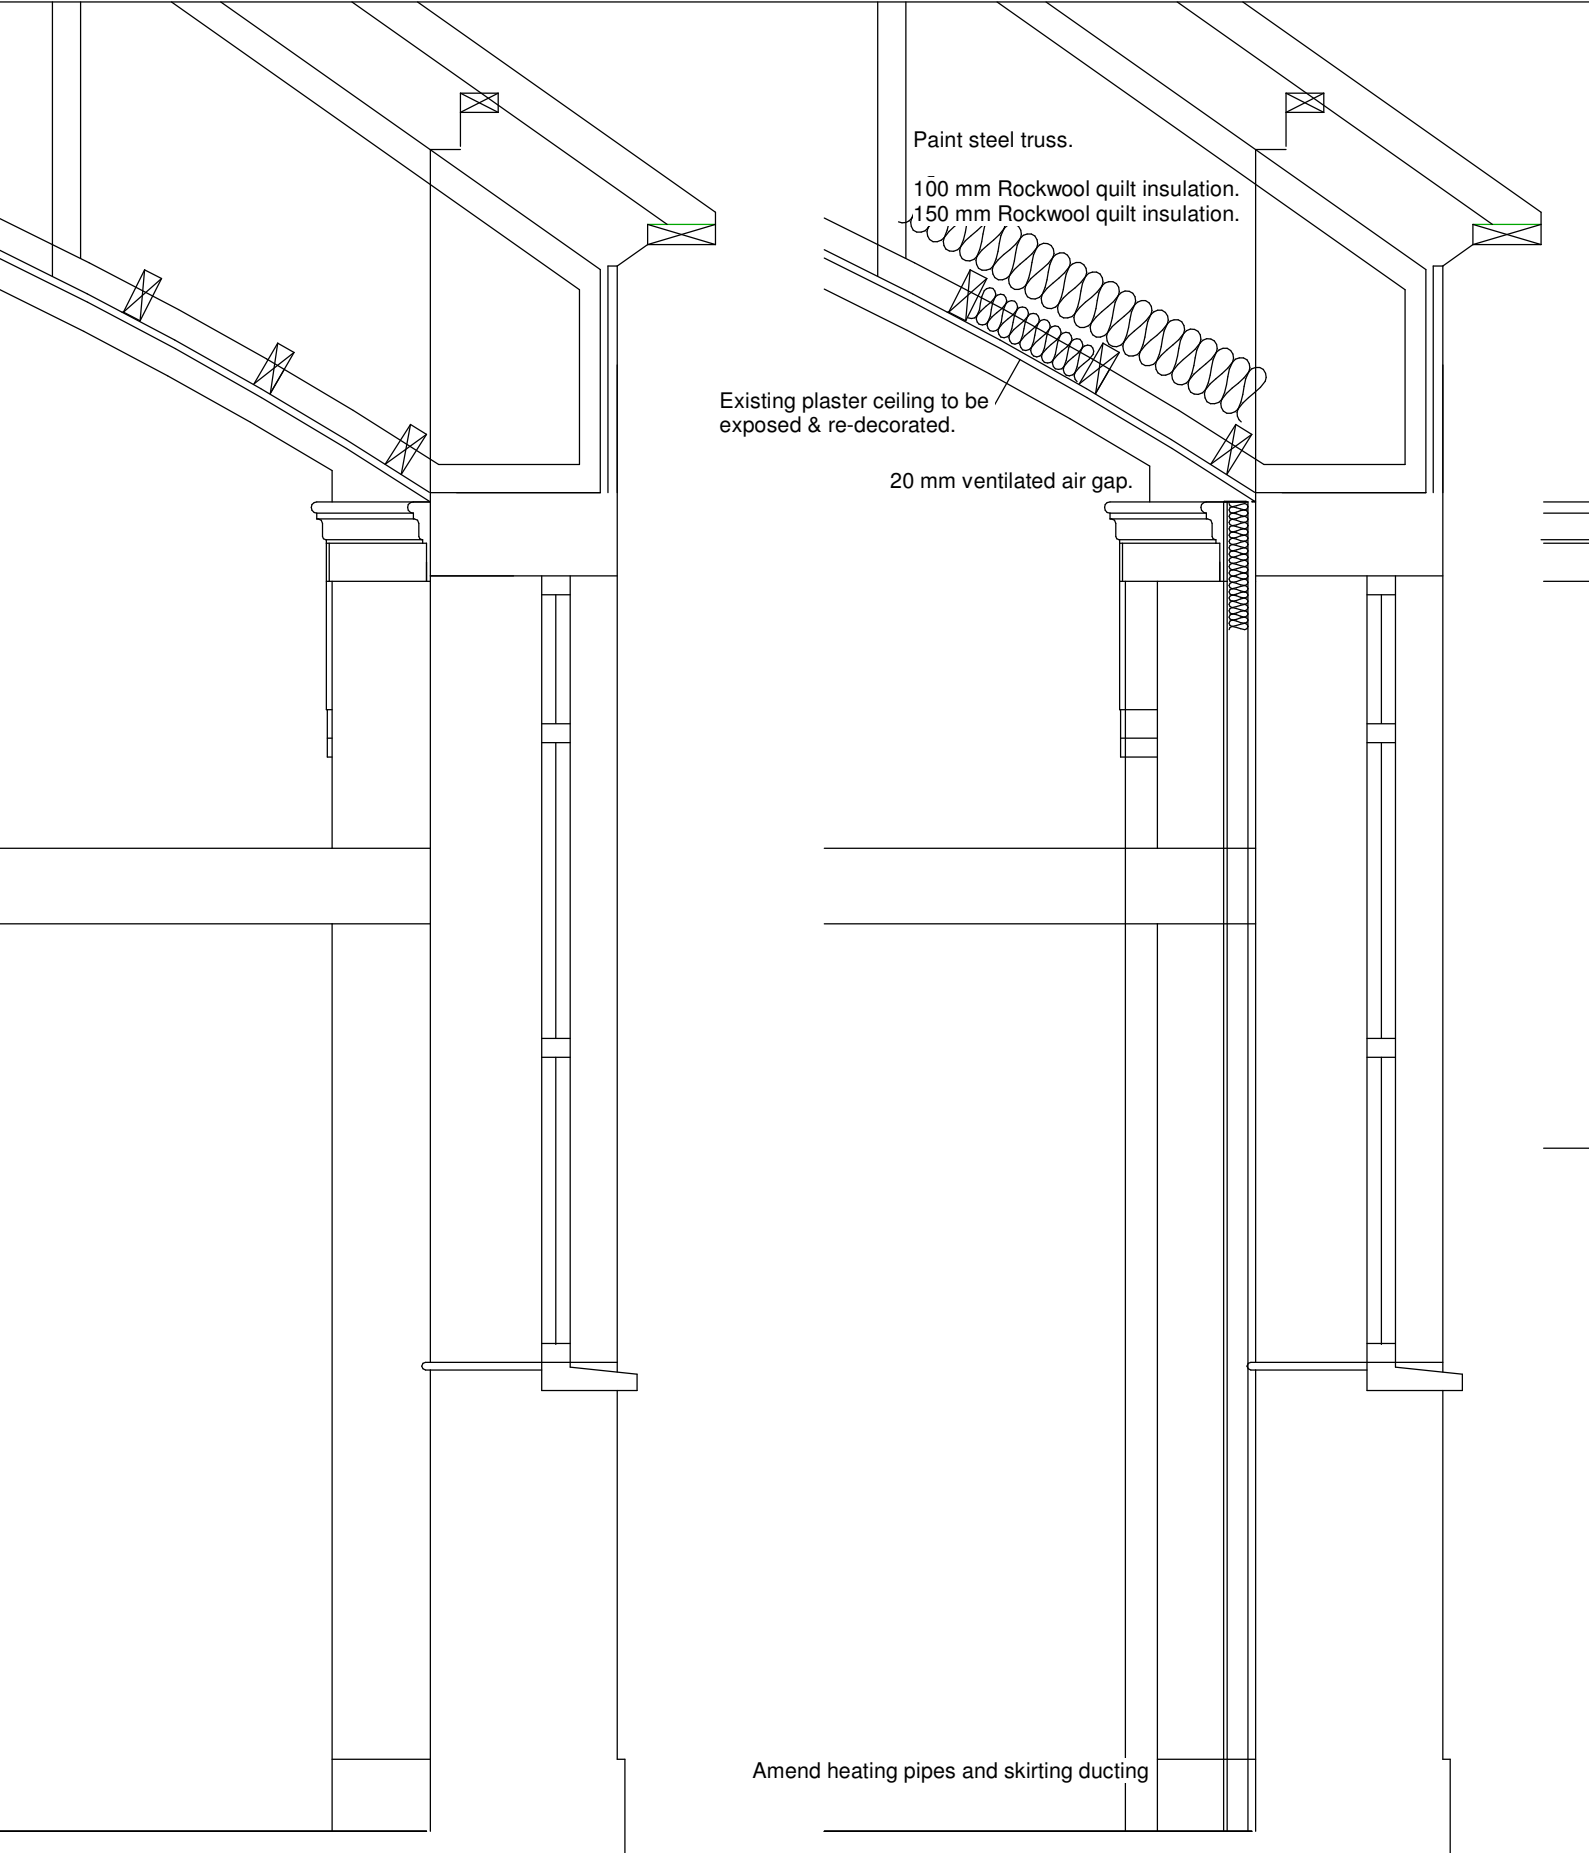


SECTION HALL WALL - EXISTING.


SECTION HALL WALL - PROPOSED.

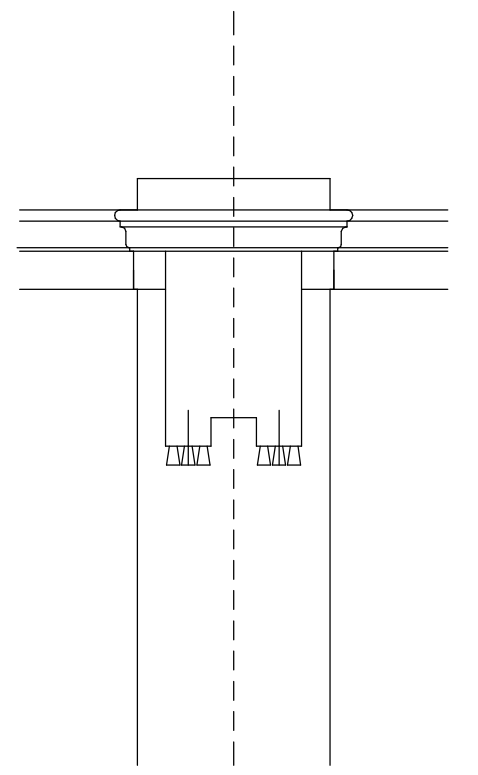


PILASTER ELEVATION.

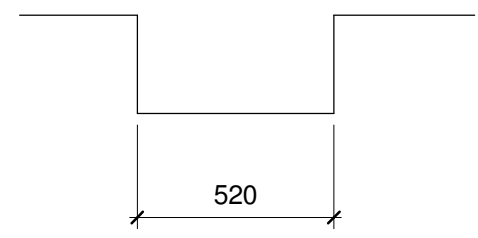

PILASTER PLAN
EXISTING

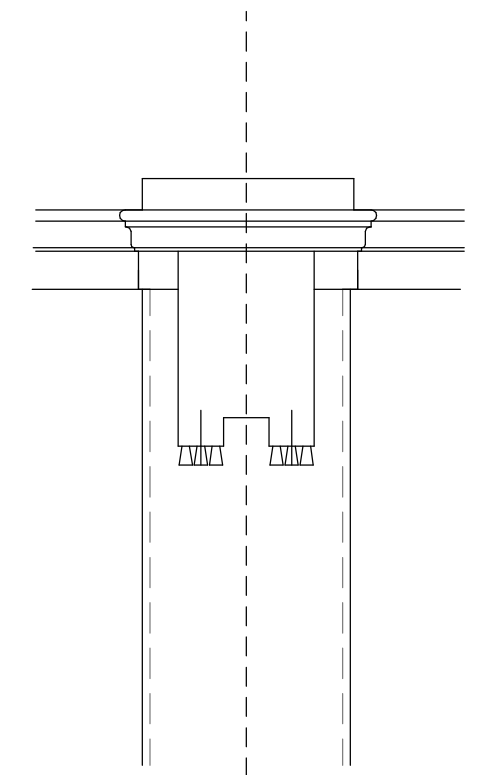

PILASTER PLAN
PROPOSED
65 mm Kingspan K118 composite plasterboard
& insulation with 12 mm plasterboard side
returns of pilasters.

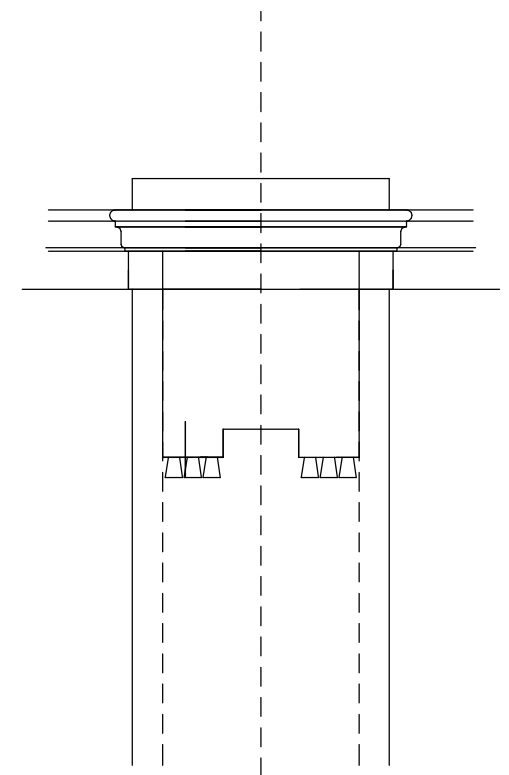

PILASTER PLAN
PROPOSED
65 mm Kingspan K118 composite plasterboard
& insulation to side returns of pilasters.