



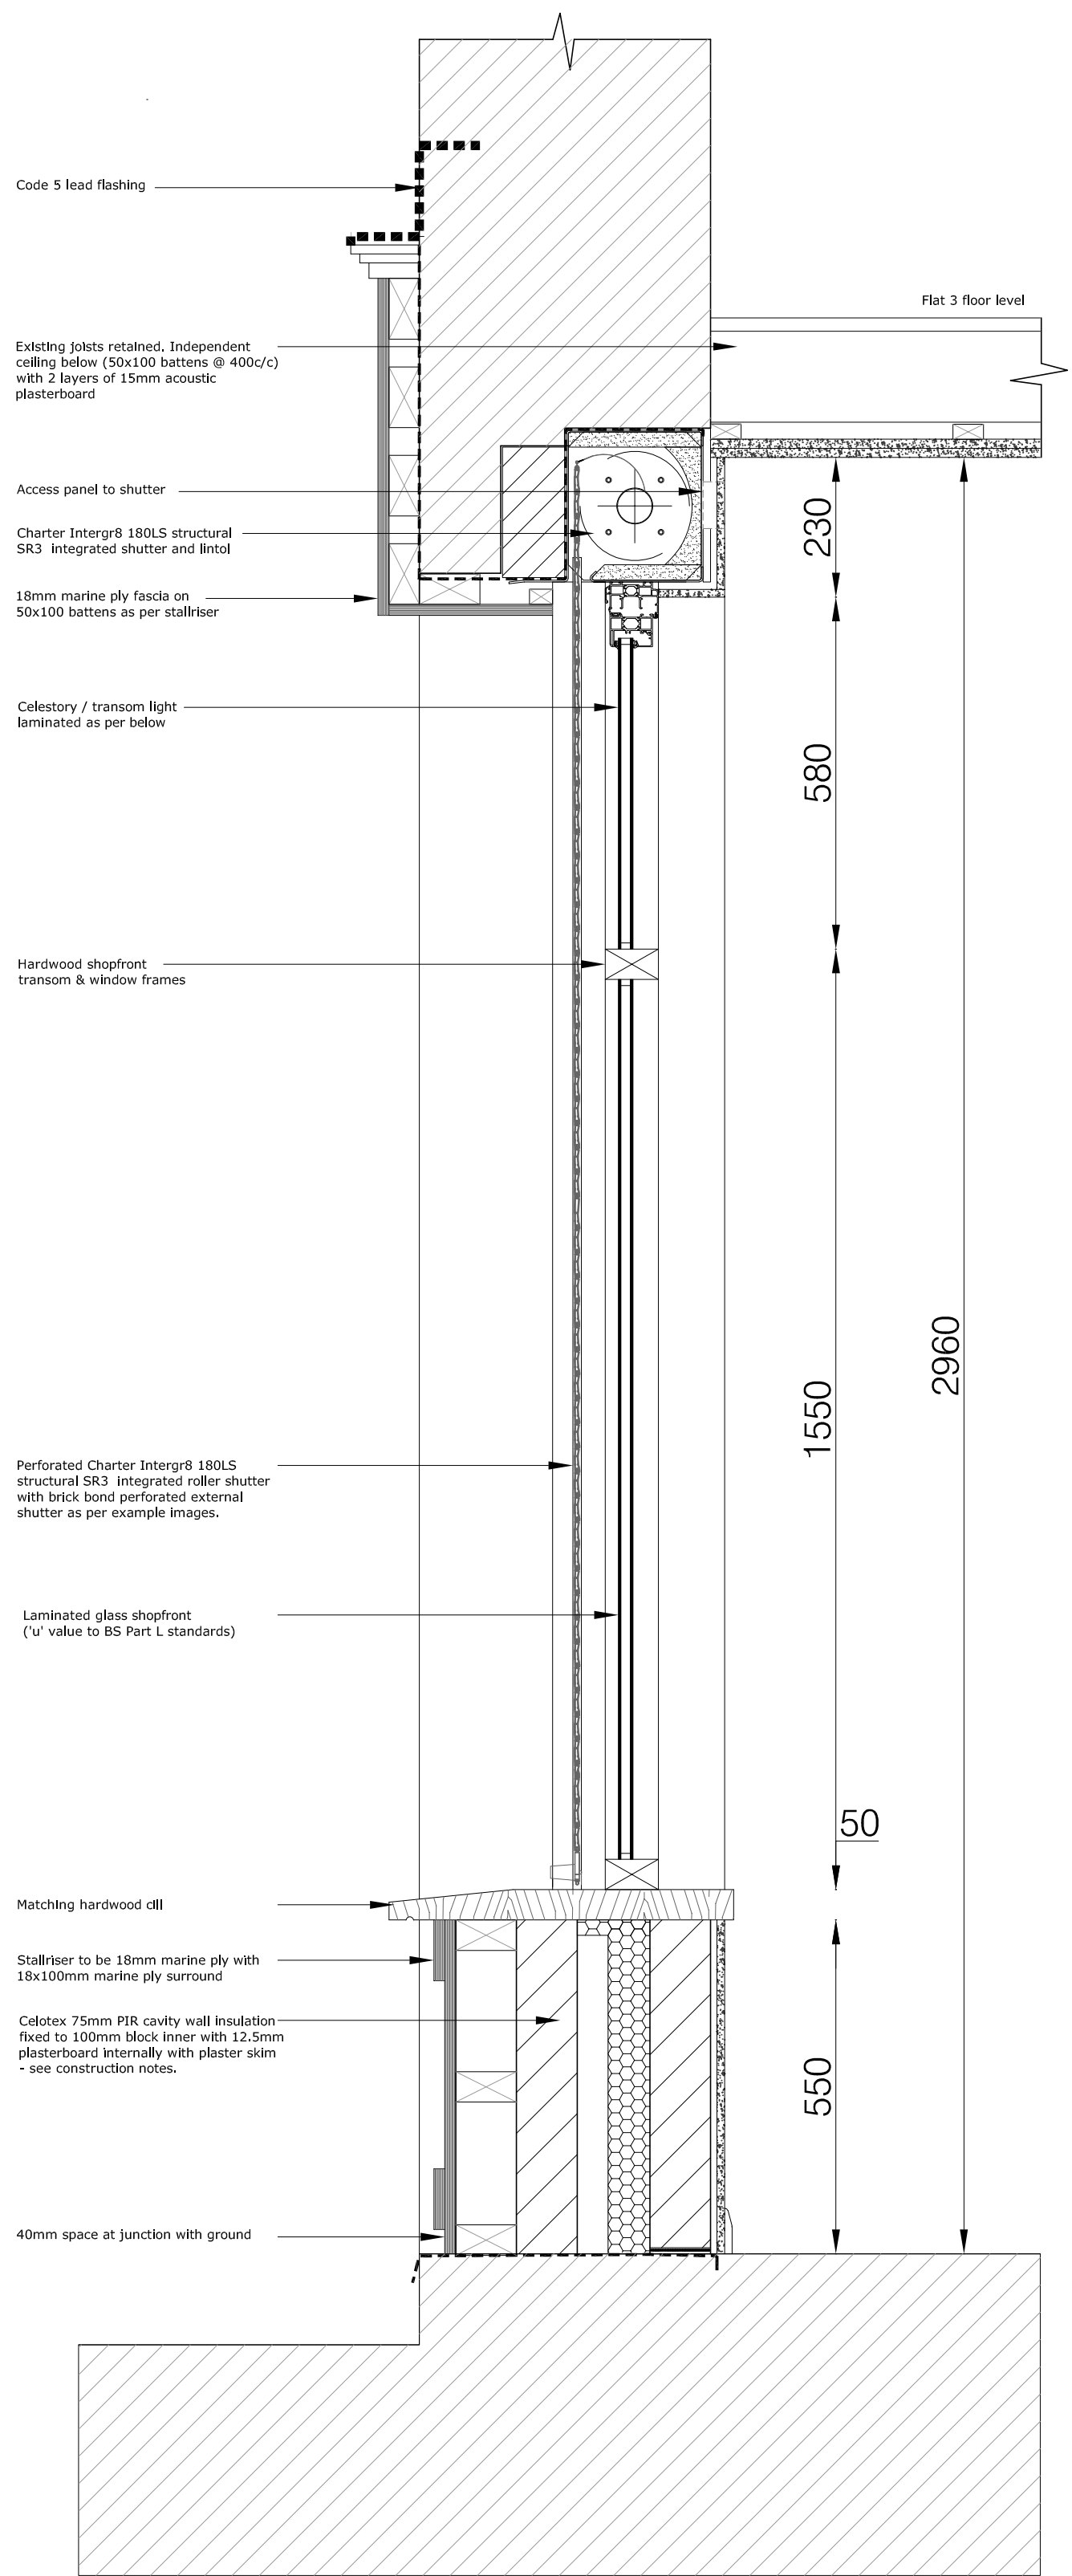

section & Detail Through Shopfront 1:10@A1



W01 -Shopfront/Entrance 1:20@A1

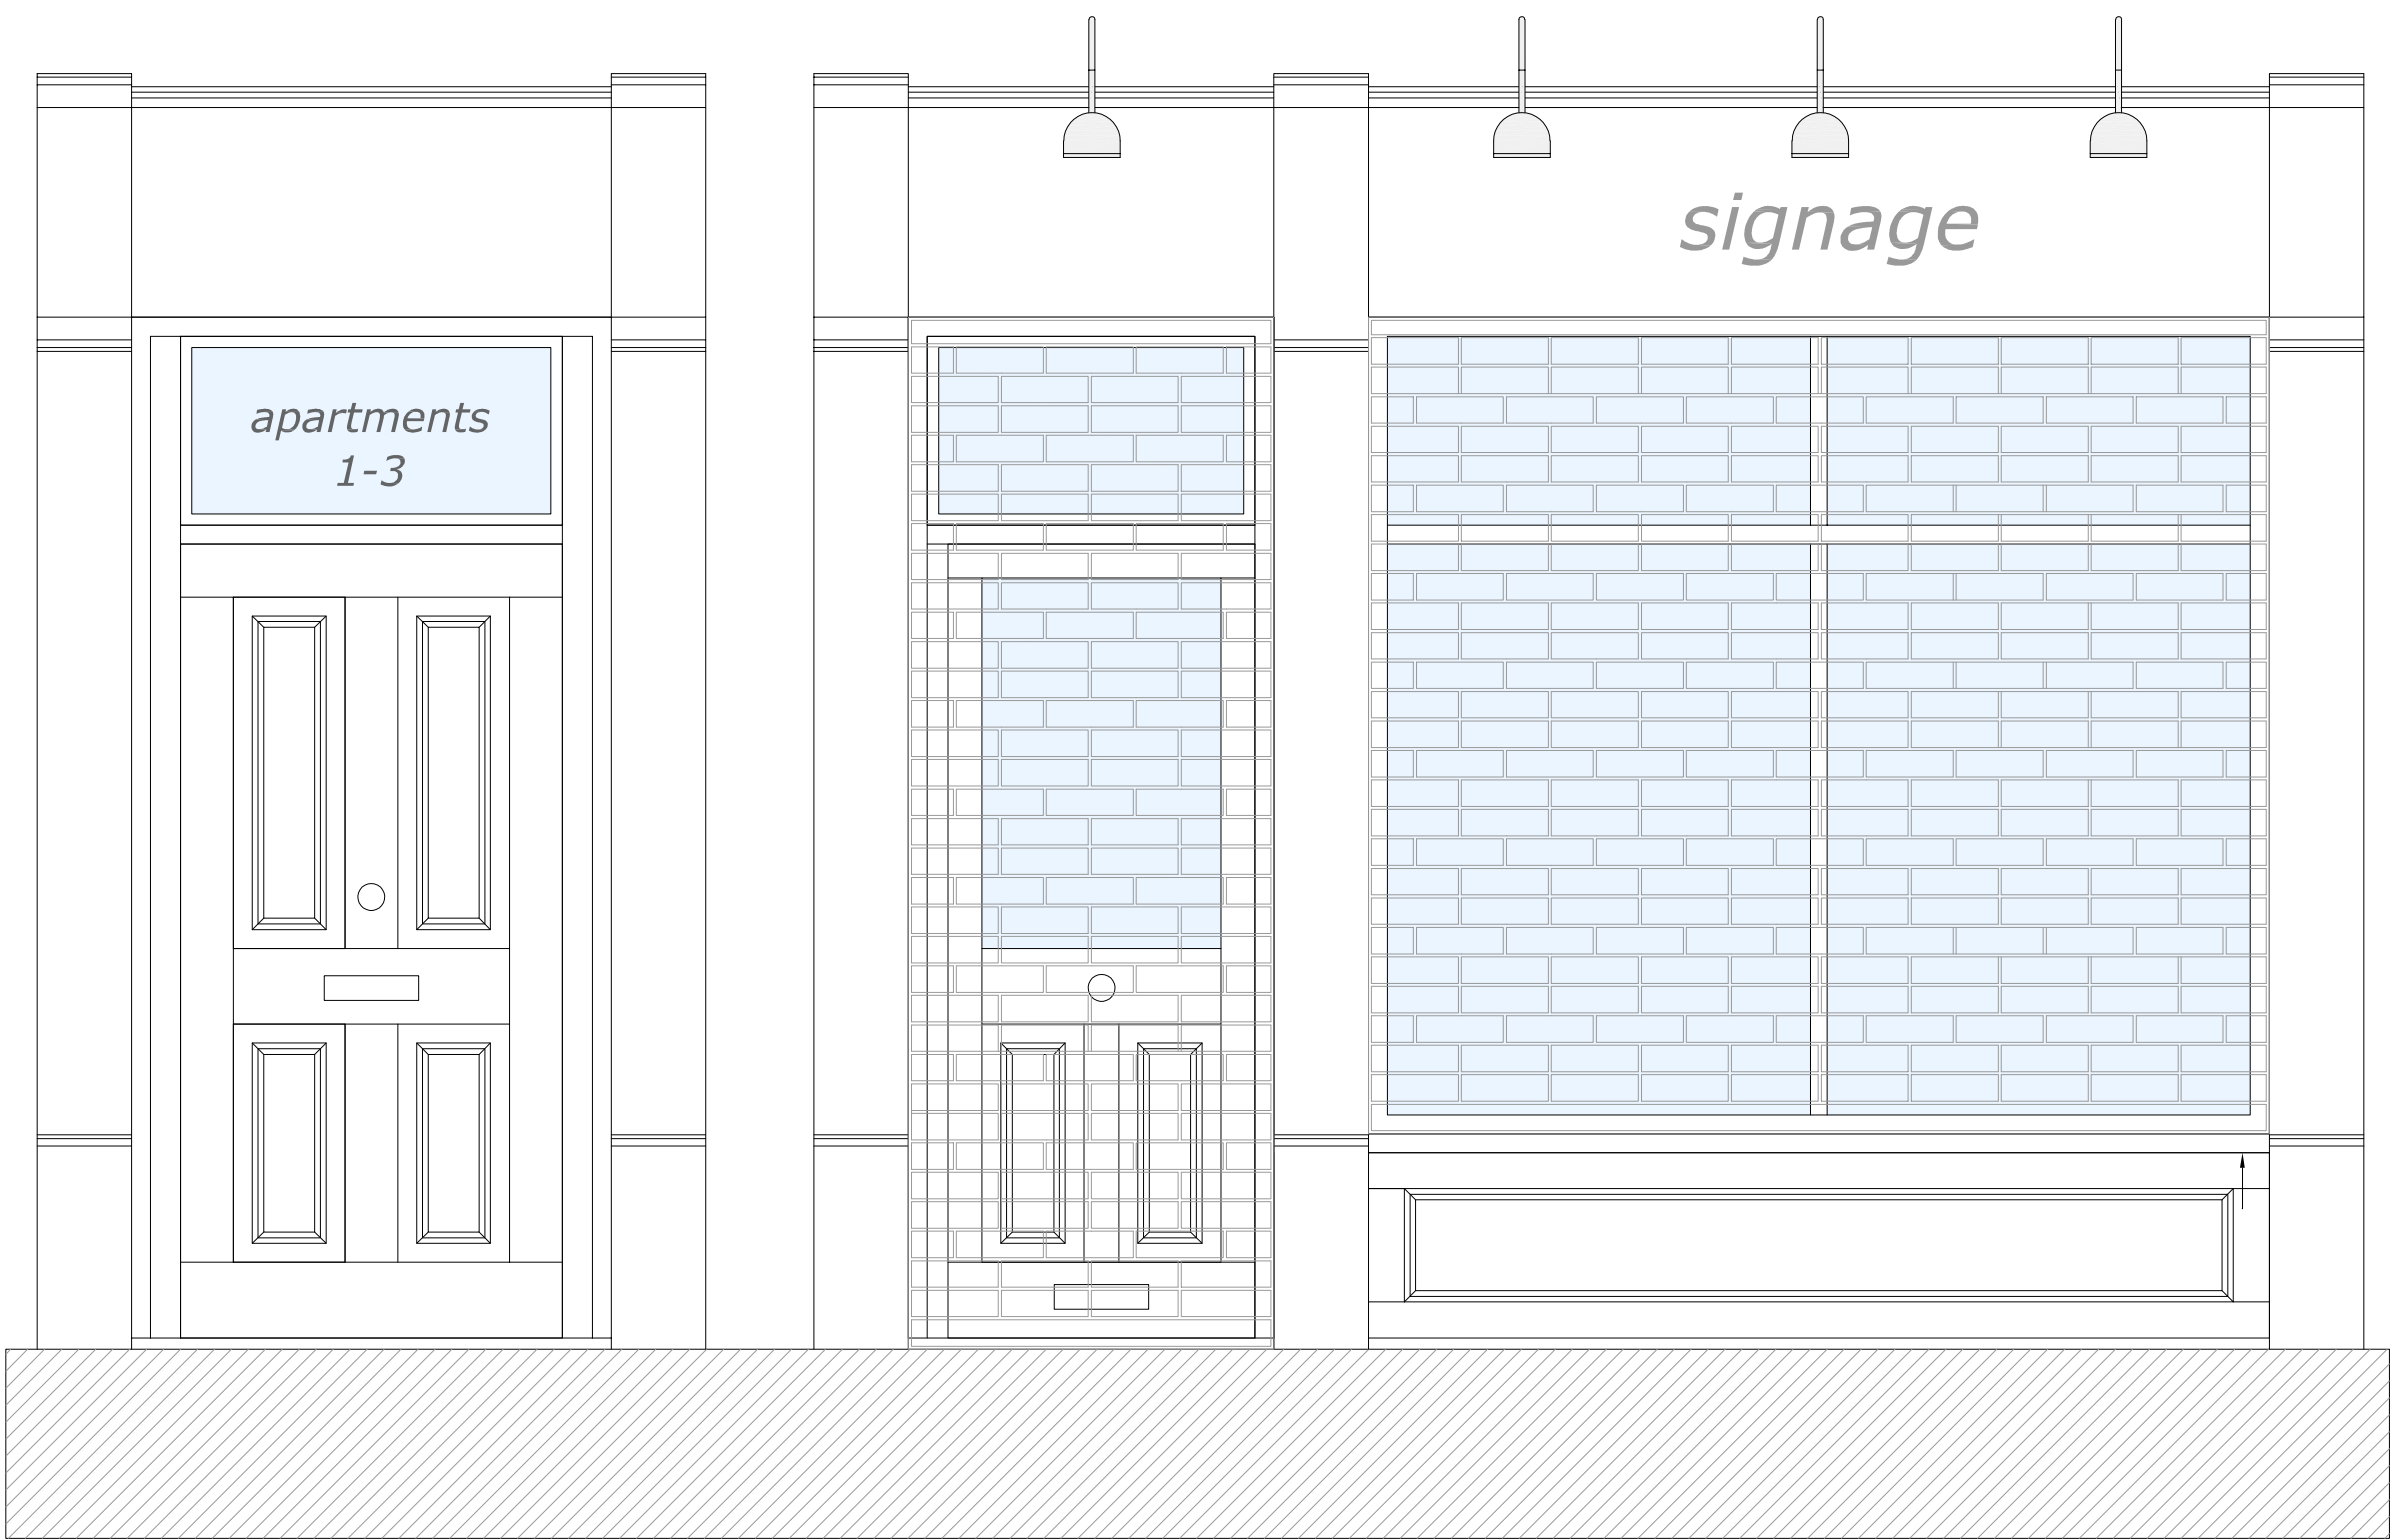

W01 -Shopfront/Entrance with closed external shutter 1:20@A1

Example images of perforated shutter brick bond style



Issue A	12.09.21	Planning Submission Amendments to include shutter
Issue	22.07.21	Planning Submission
1:10		
1:20		
	Job:	32 High Street, Conversion to apartments and retail unit.
	Location:	32 High Street, Merthyr Tydfil, CF47 8DE
	Title:	Window Schedule / Window Details
	Scale:	1:2, 1:10, 1:50@A1
TEL : 07846 126350, E-MAIL : sam@westfieldarchitects.co.uk		Eng No: 302 - AD(60)02
2 Alexander Gate, Fford Pengam, Cardiff, CF24 2SA		