



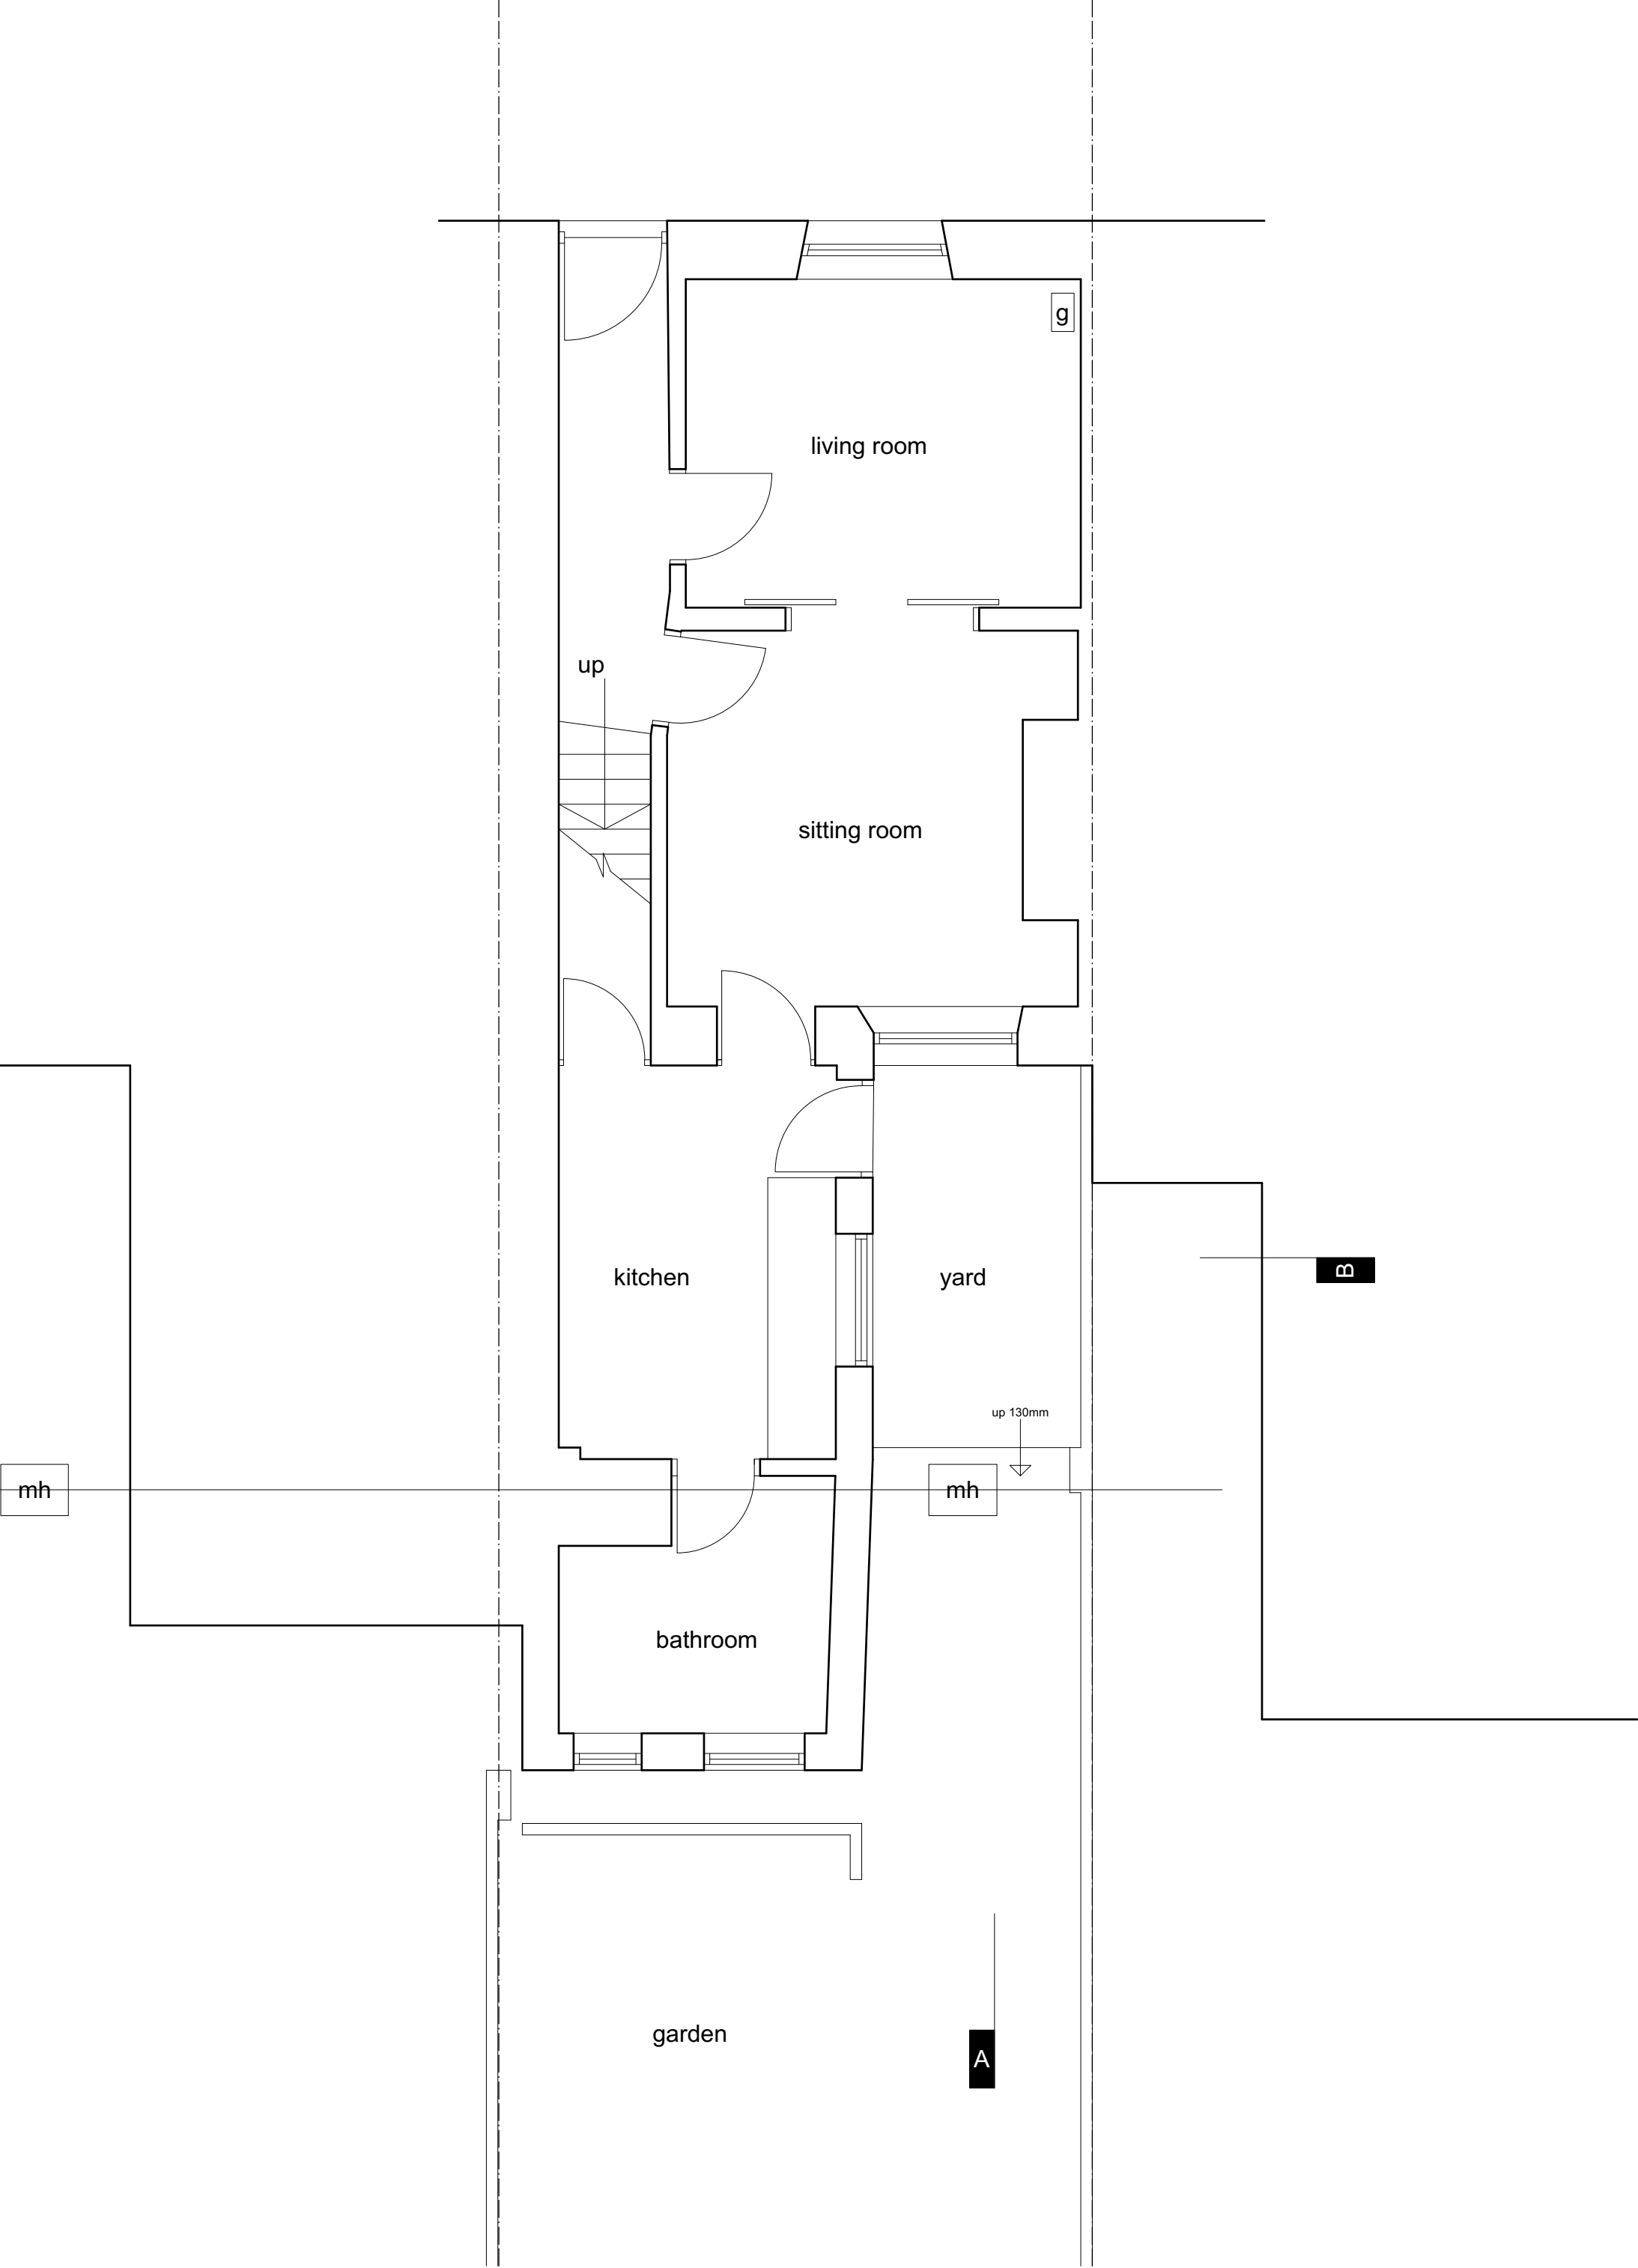


GROUND FLOOR PLAN

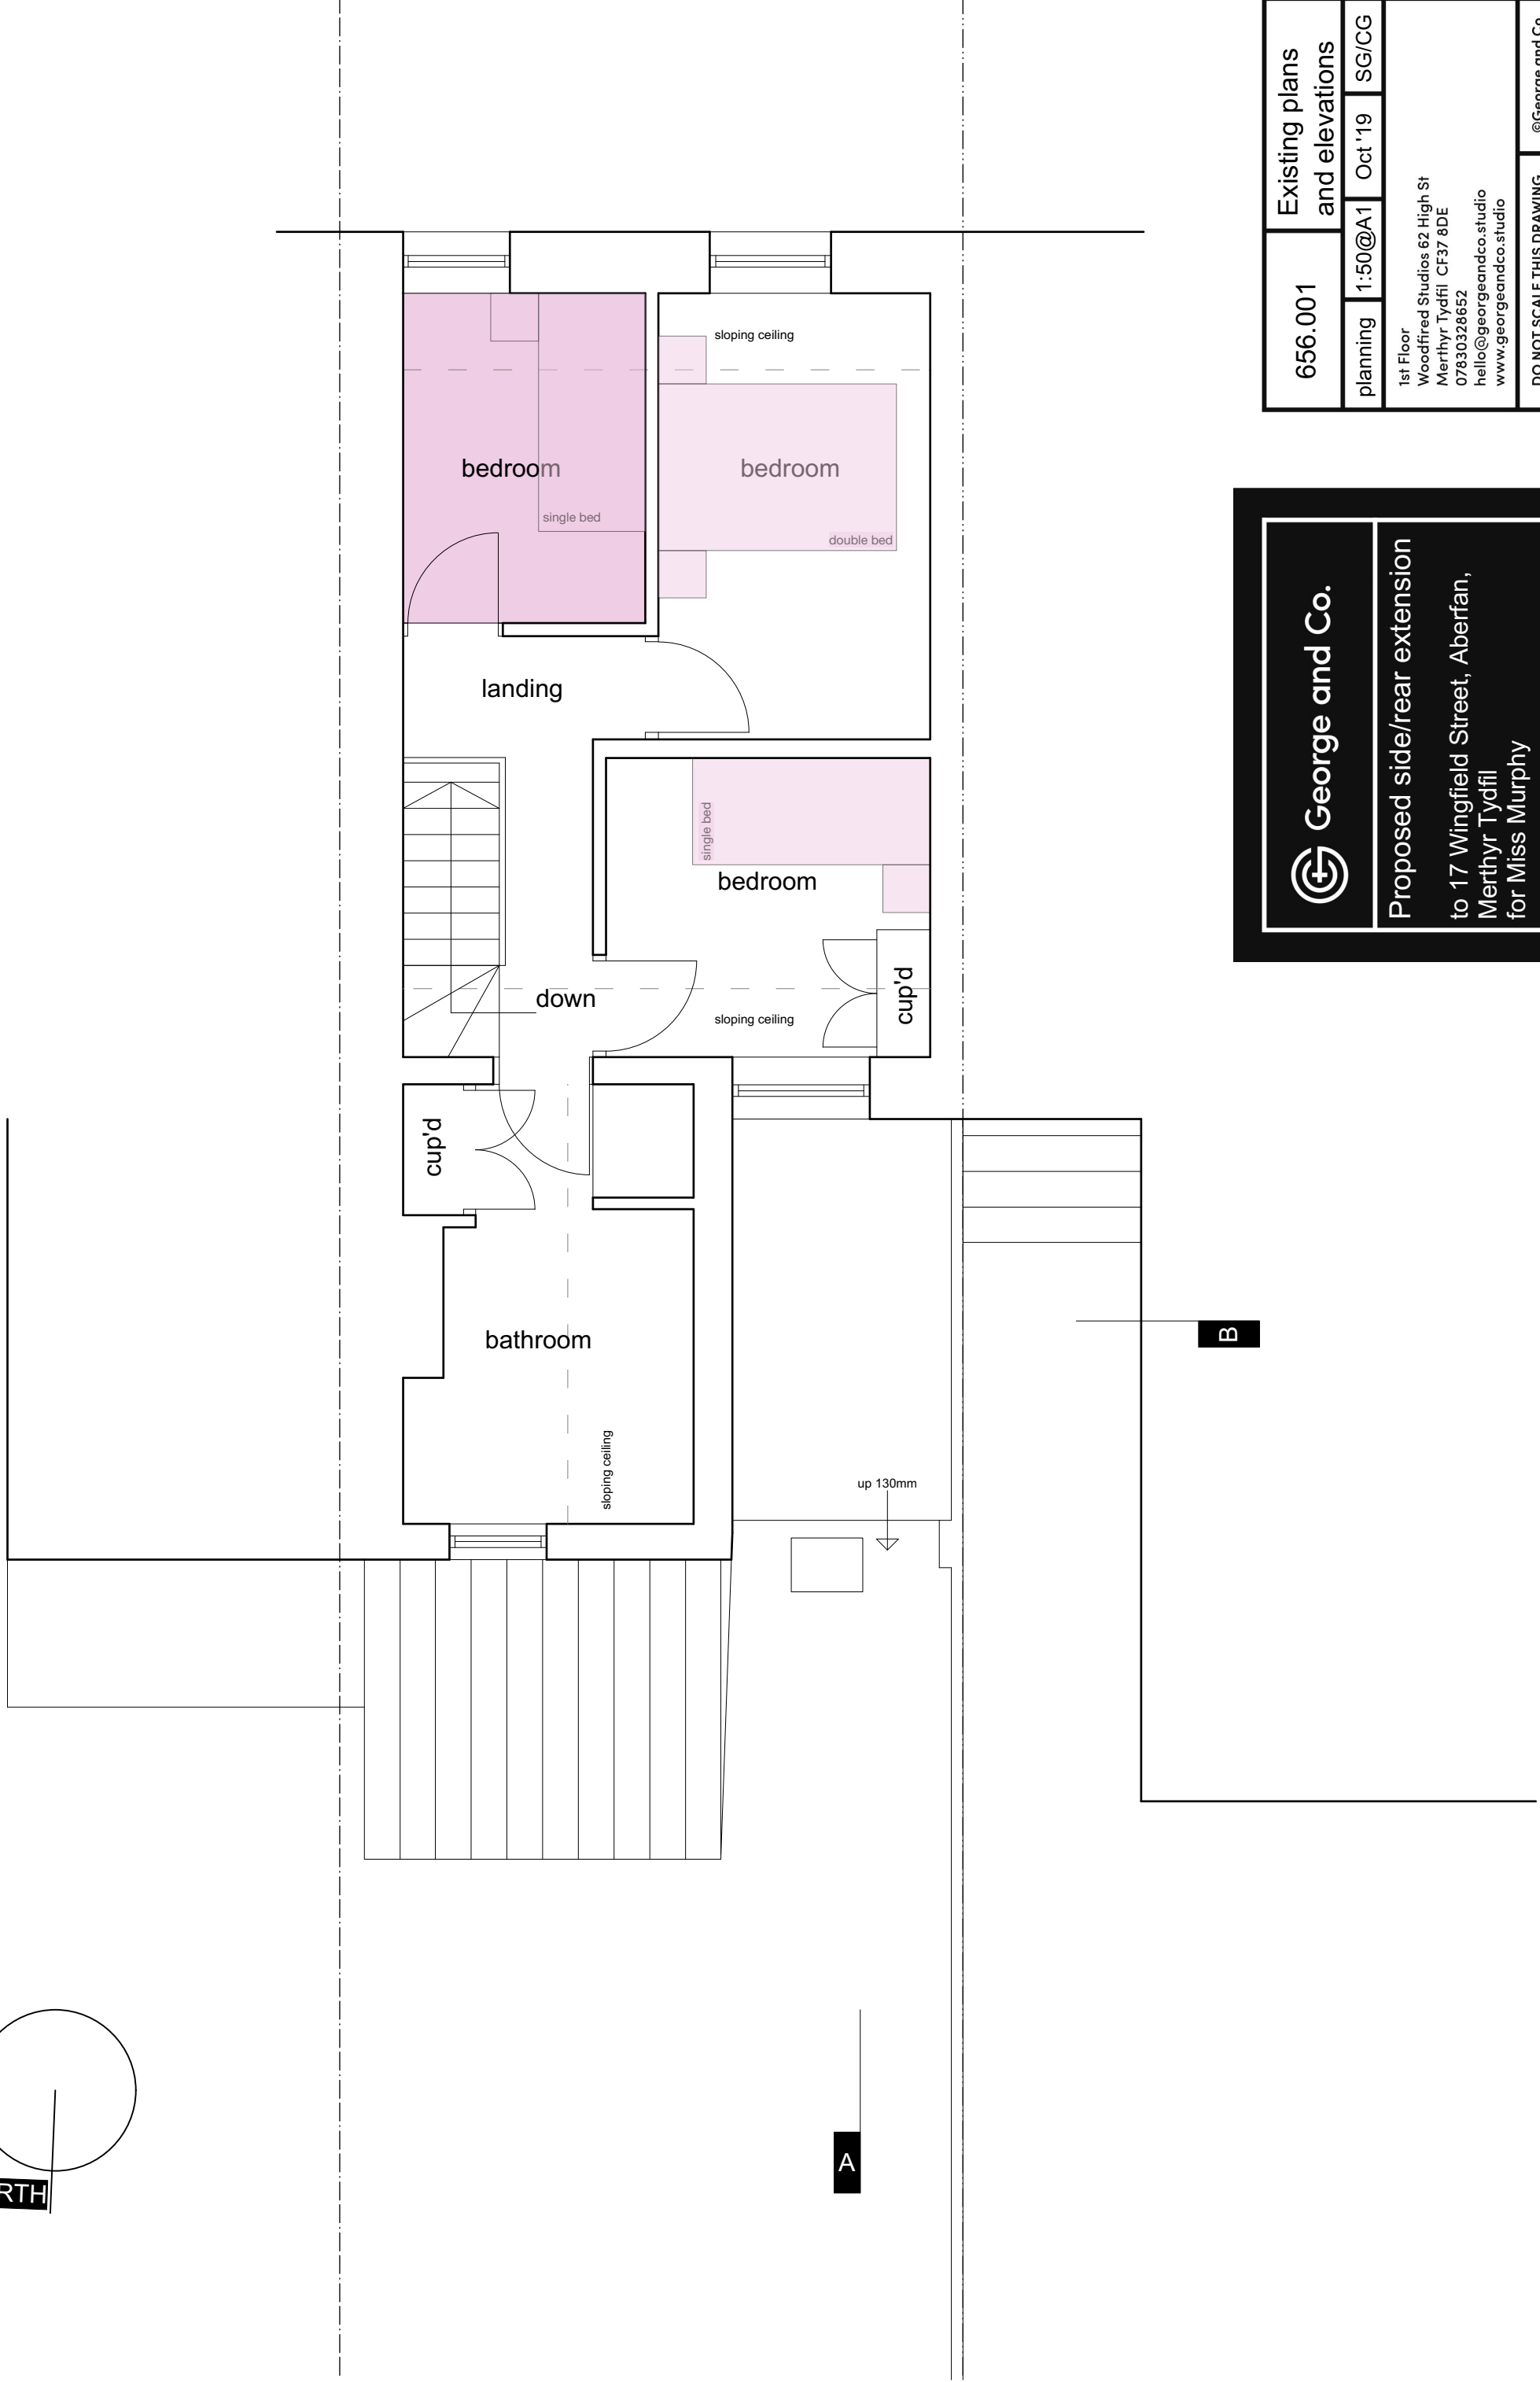


FIRST FLOOR PLAN



REAR ELEVATION

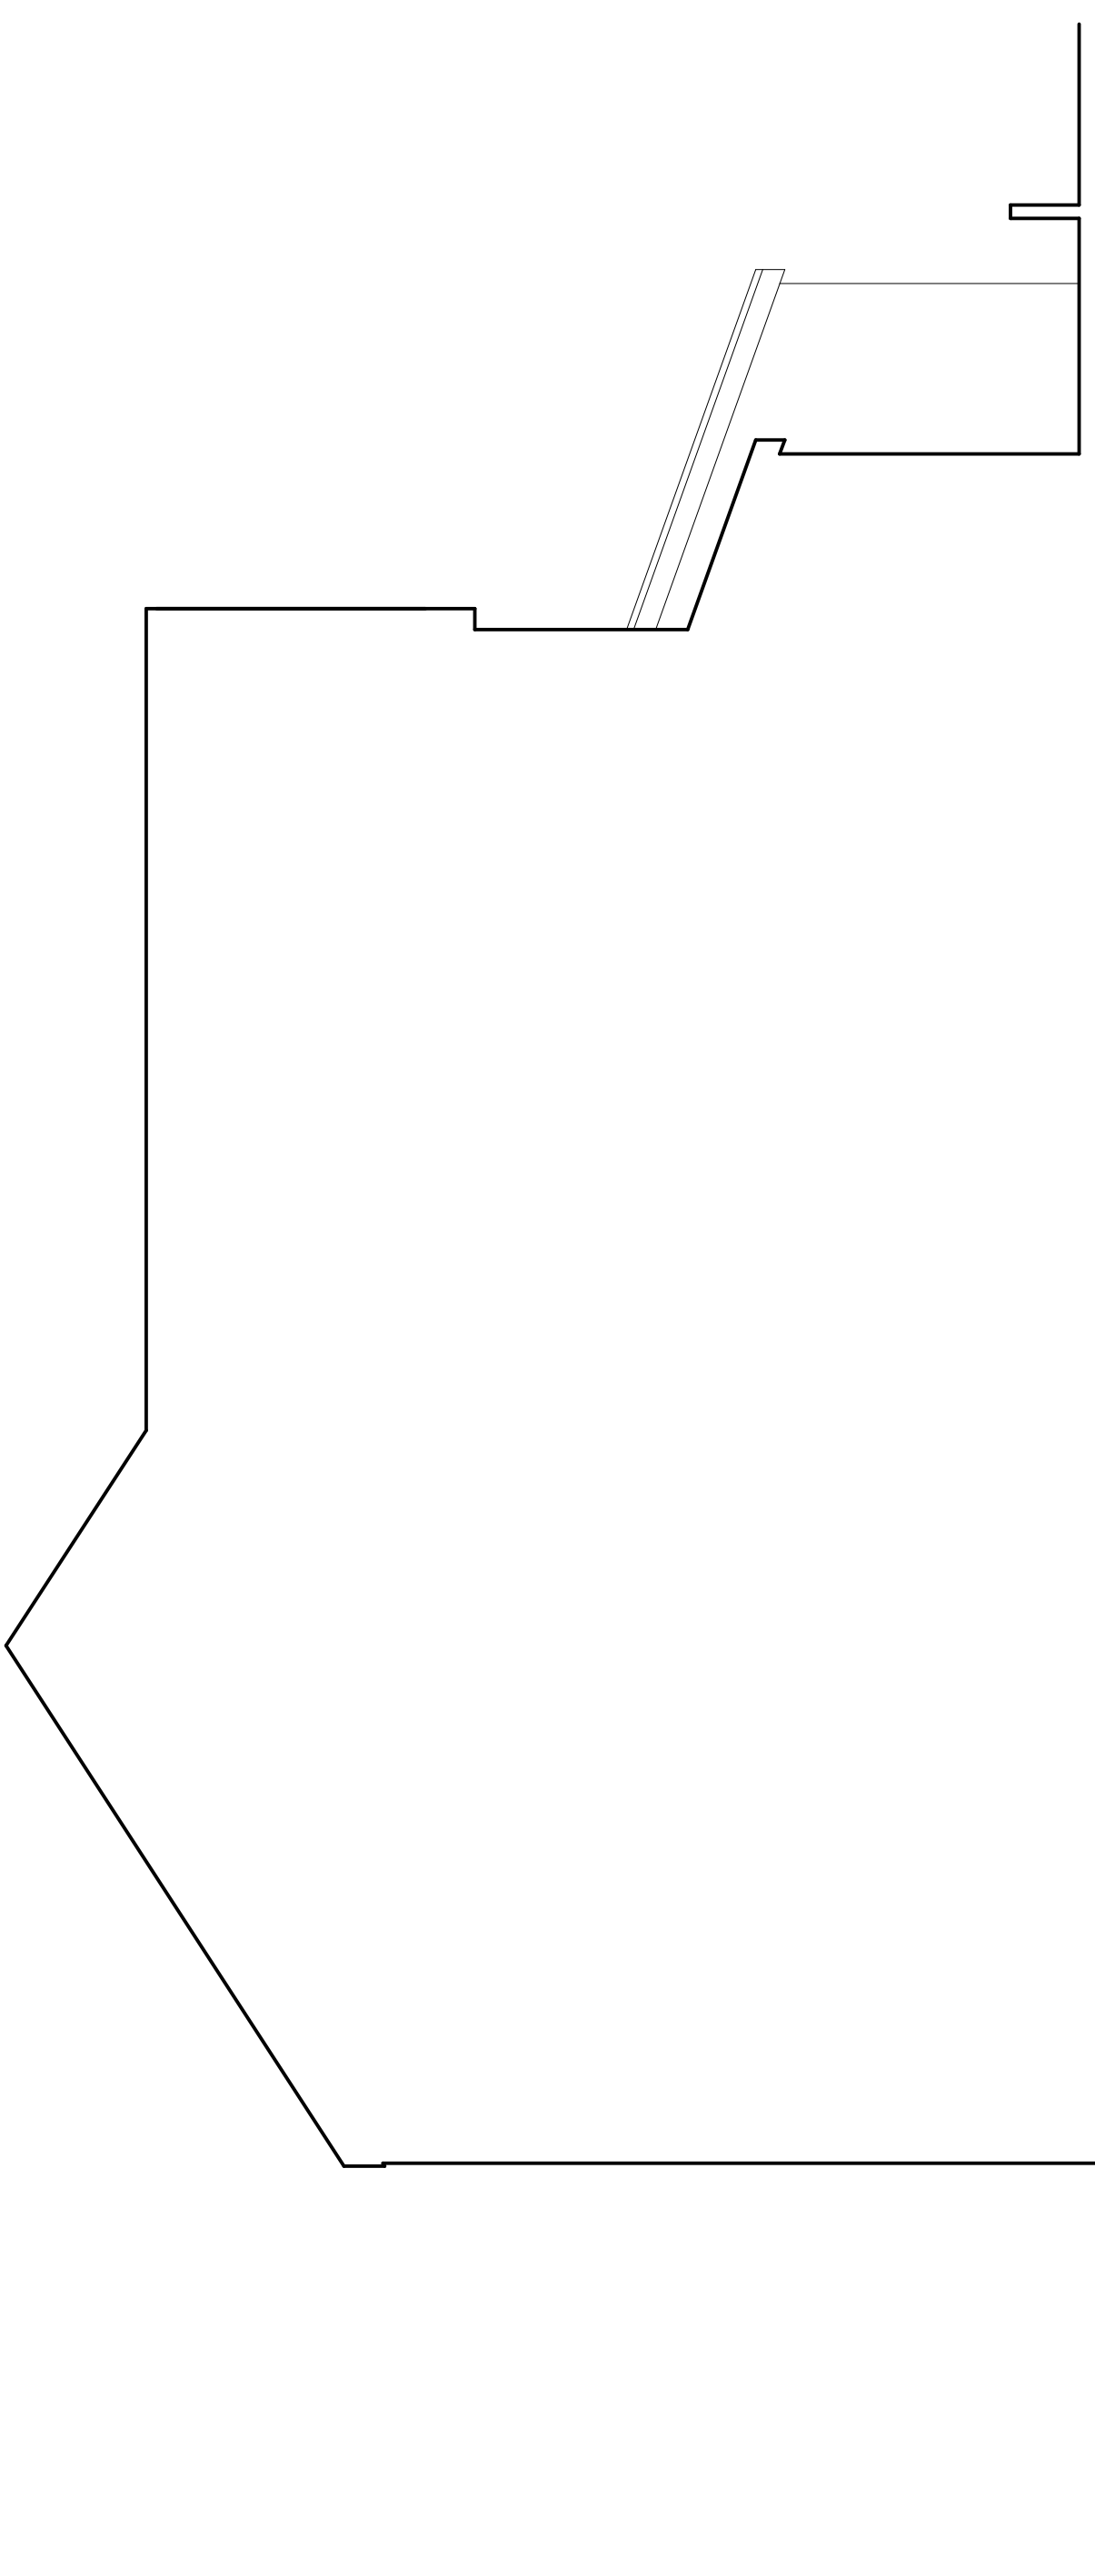

SIDE EXTENSION (SECTION OF MAIN HOUSE)

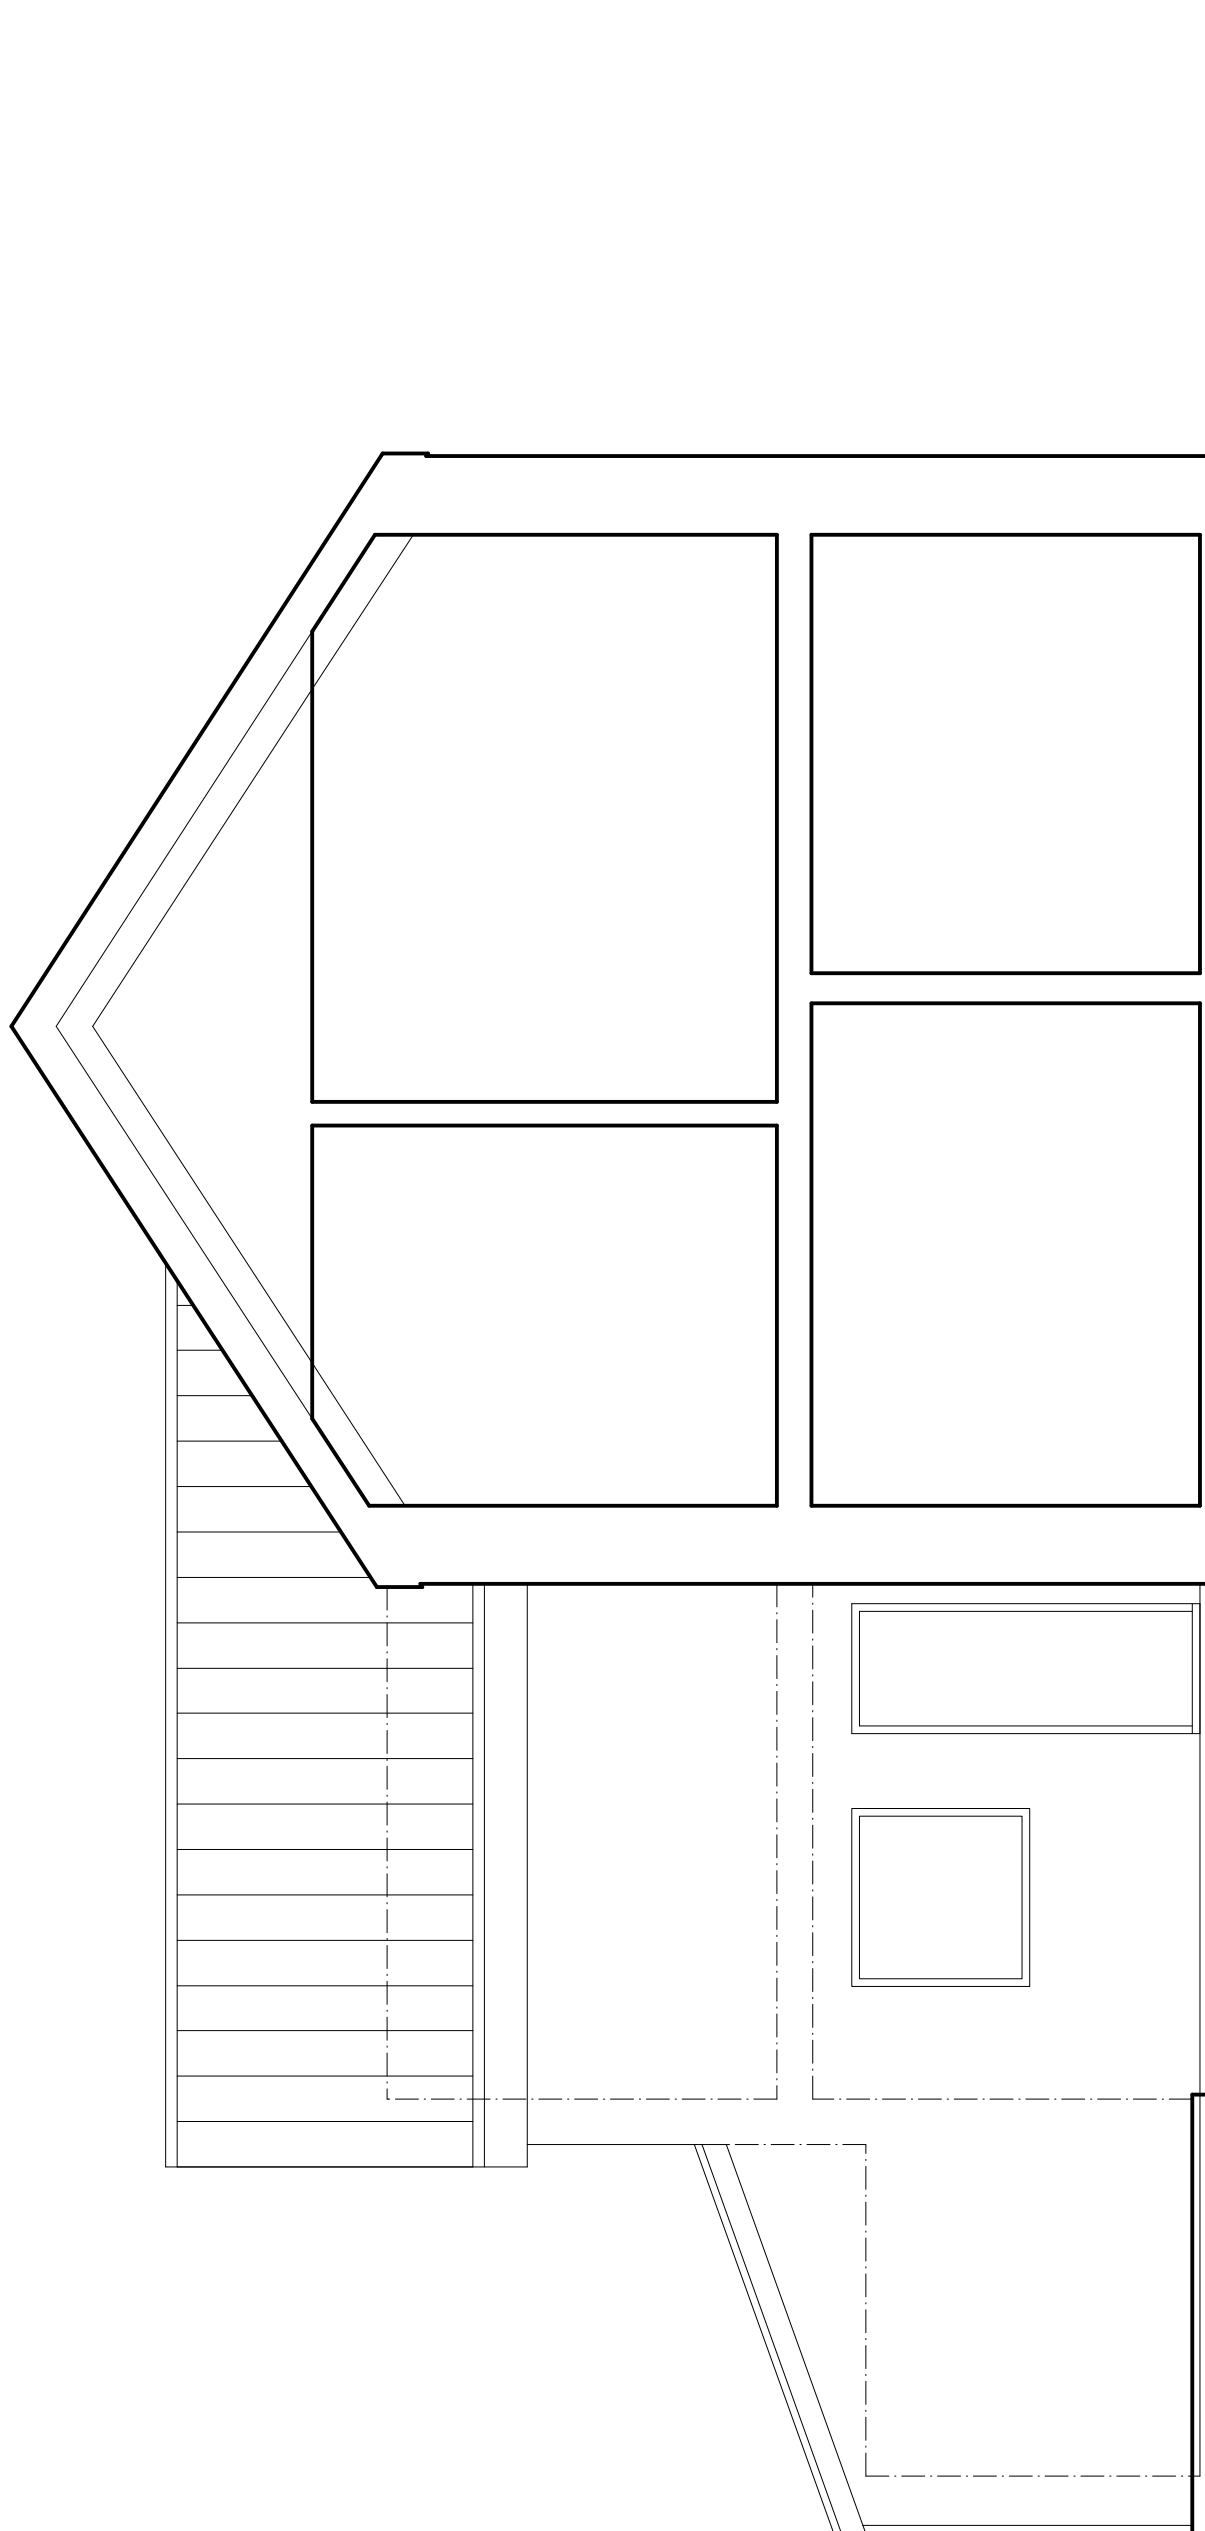

SIDE EXTENSION (SECTION OF MAIN HOUSE)

656.001	Existing plans and elevations
planning 1:50@A1	Oct 19 SG/CG
1st Floor Working: 20.10.19 03.10.19 St Menthyr Tydfil CF57 7BE 07933328652 hello@georgeandco.studio www.georgeandco.studio	
DO NOT SCALE THIS DRAWING	
©George and Co.	

**George and Co.**

Proposed side/rear extension
to 17 Wingfield Street, Aberfan,
Menthyr Tydfil
for Miss Murphy