

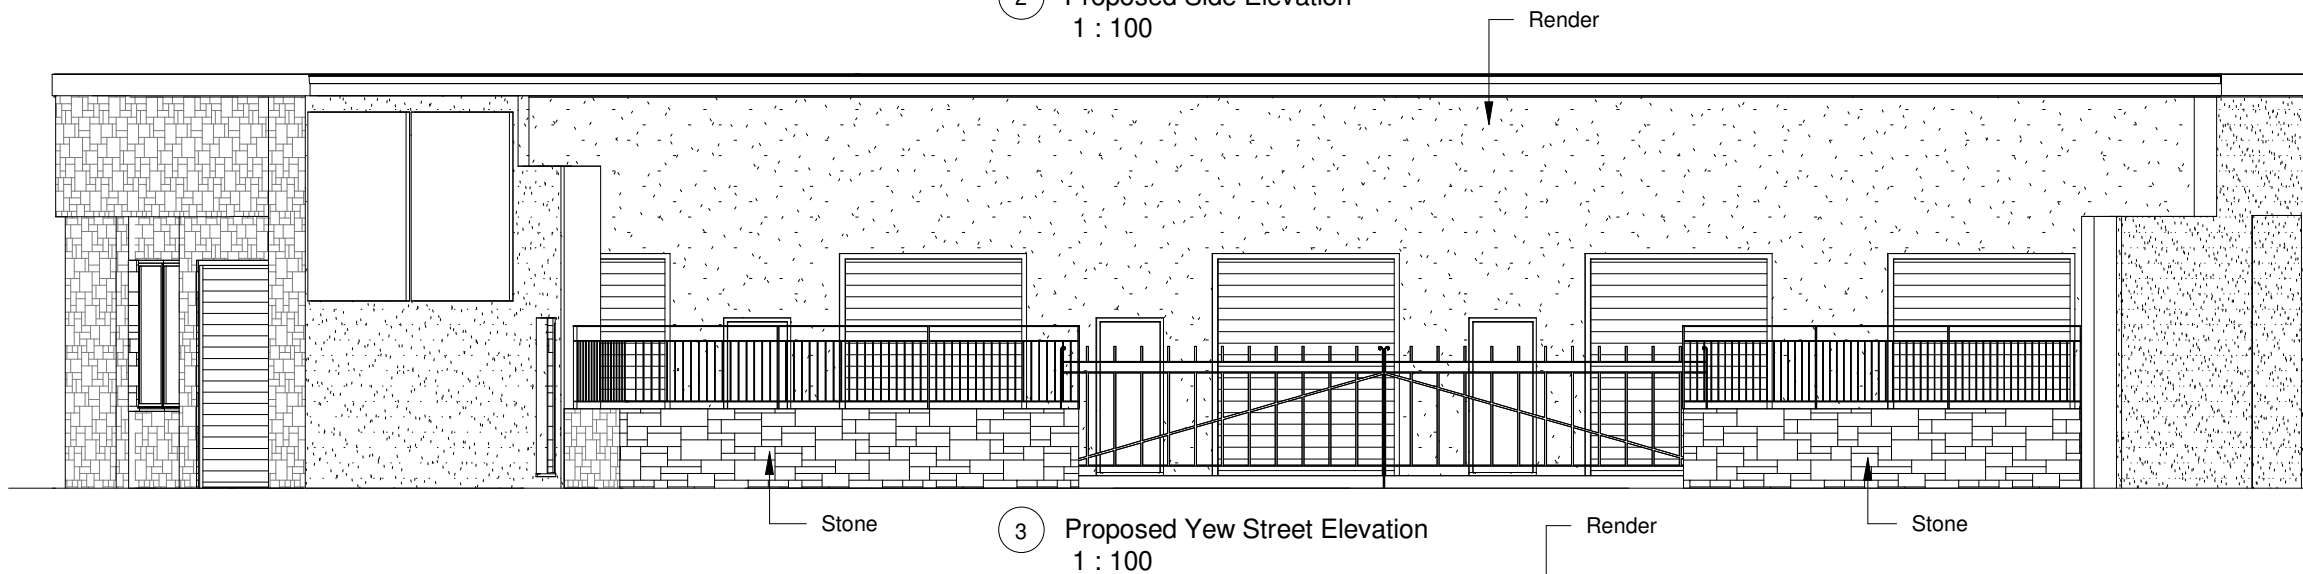


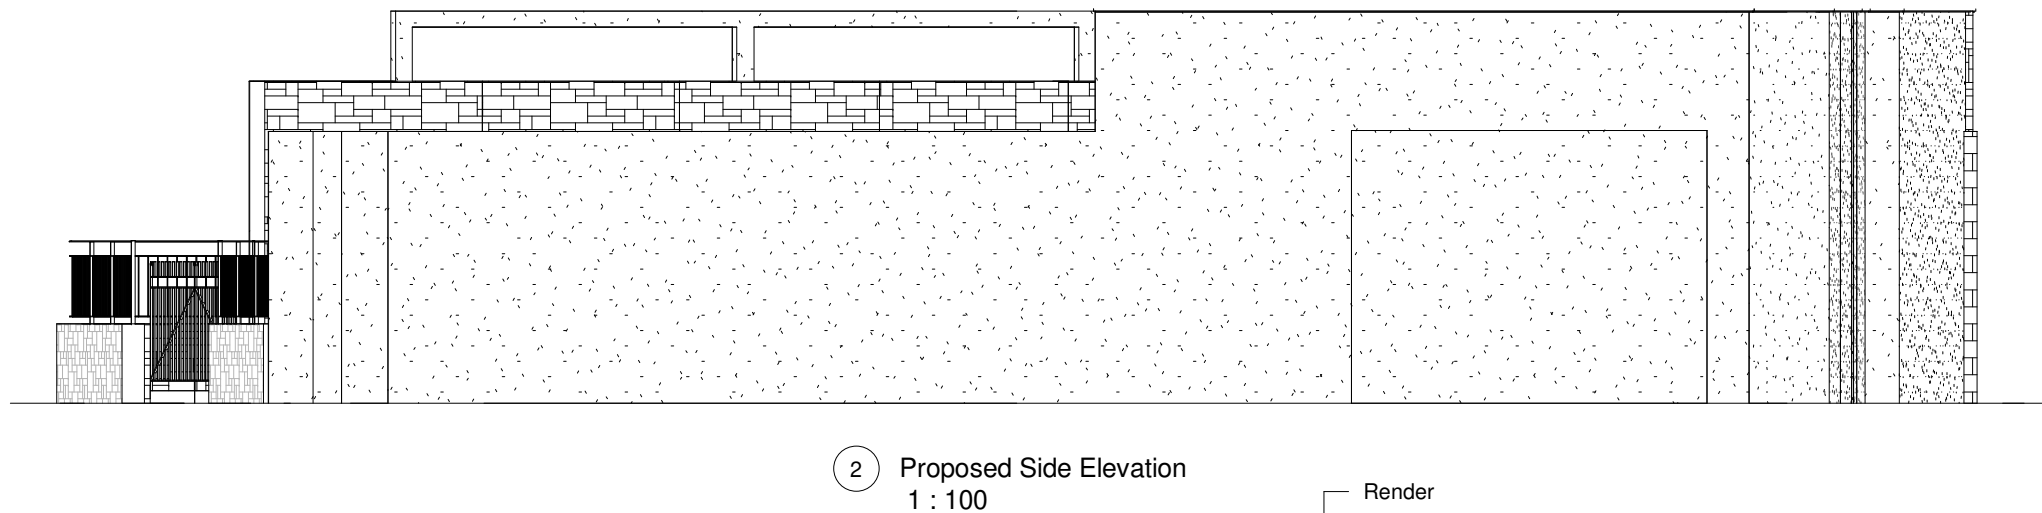

INDIGO DESIGN (Part of 3dcadwales Ltd) 5 Ashlea Drive,
Merthyr Tydfil, CF47 0NY Tele 01685 385746 Mob -
07940913216 Email: philip@3dcadwales.co.uk

This Drawing is Copyright,
Dimensions to be checked
on site and not scaled from
this drawing

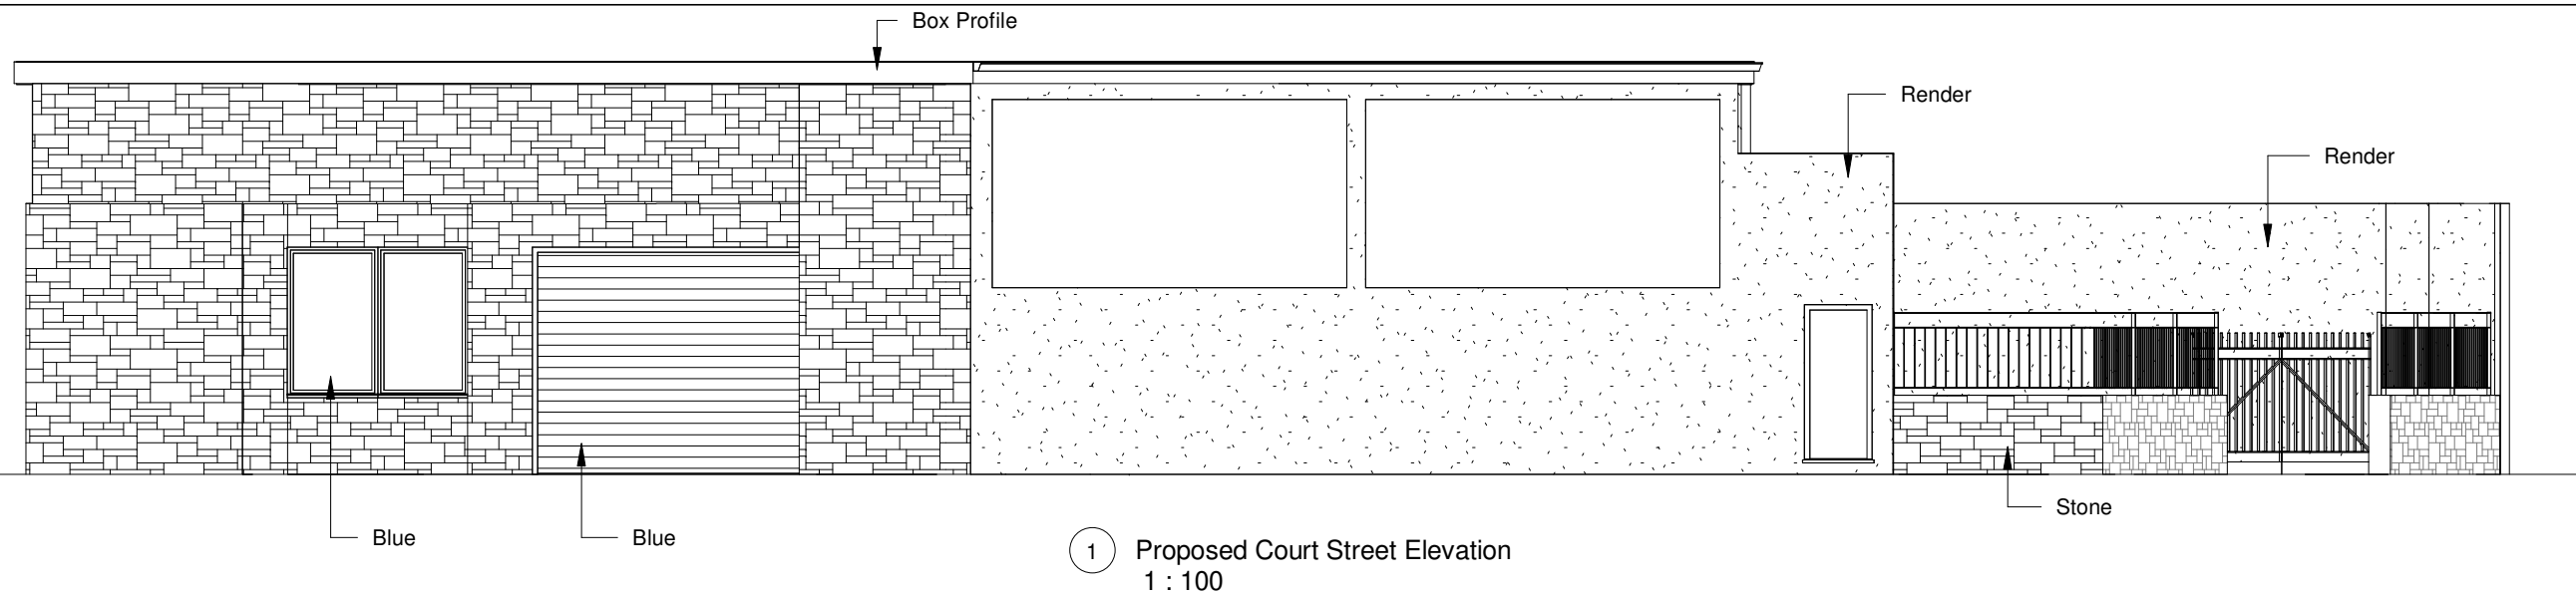

PURPOSE OF ISSUE	DRWAING NUMBER
Planning Approval	SM-03

PROJECT	New Startup Units
---------	-------------------

SHEET	Proposed Elevations
-------	---------------------

Address	Old Saw Mill, Court Street, Merthyr Tydfil. CF47 8DU
---------	--

Checked by	Drawn by	Scale (@ A3)
JH	PH	1 : 100

Rev No	Description	Date
A	Issue	15/10/2025
B	Parking Amended	25/04/2026
C	Elevation added	17/07/2026