
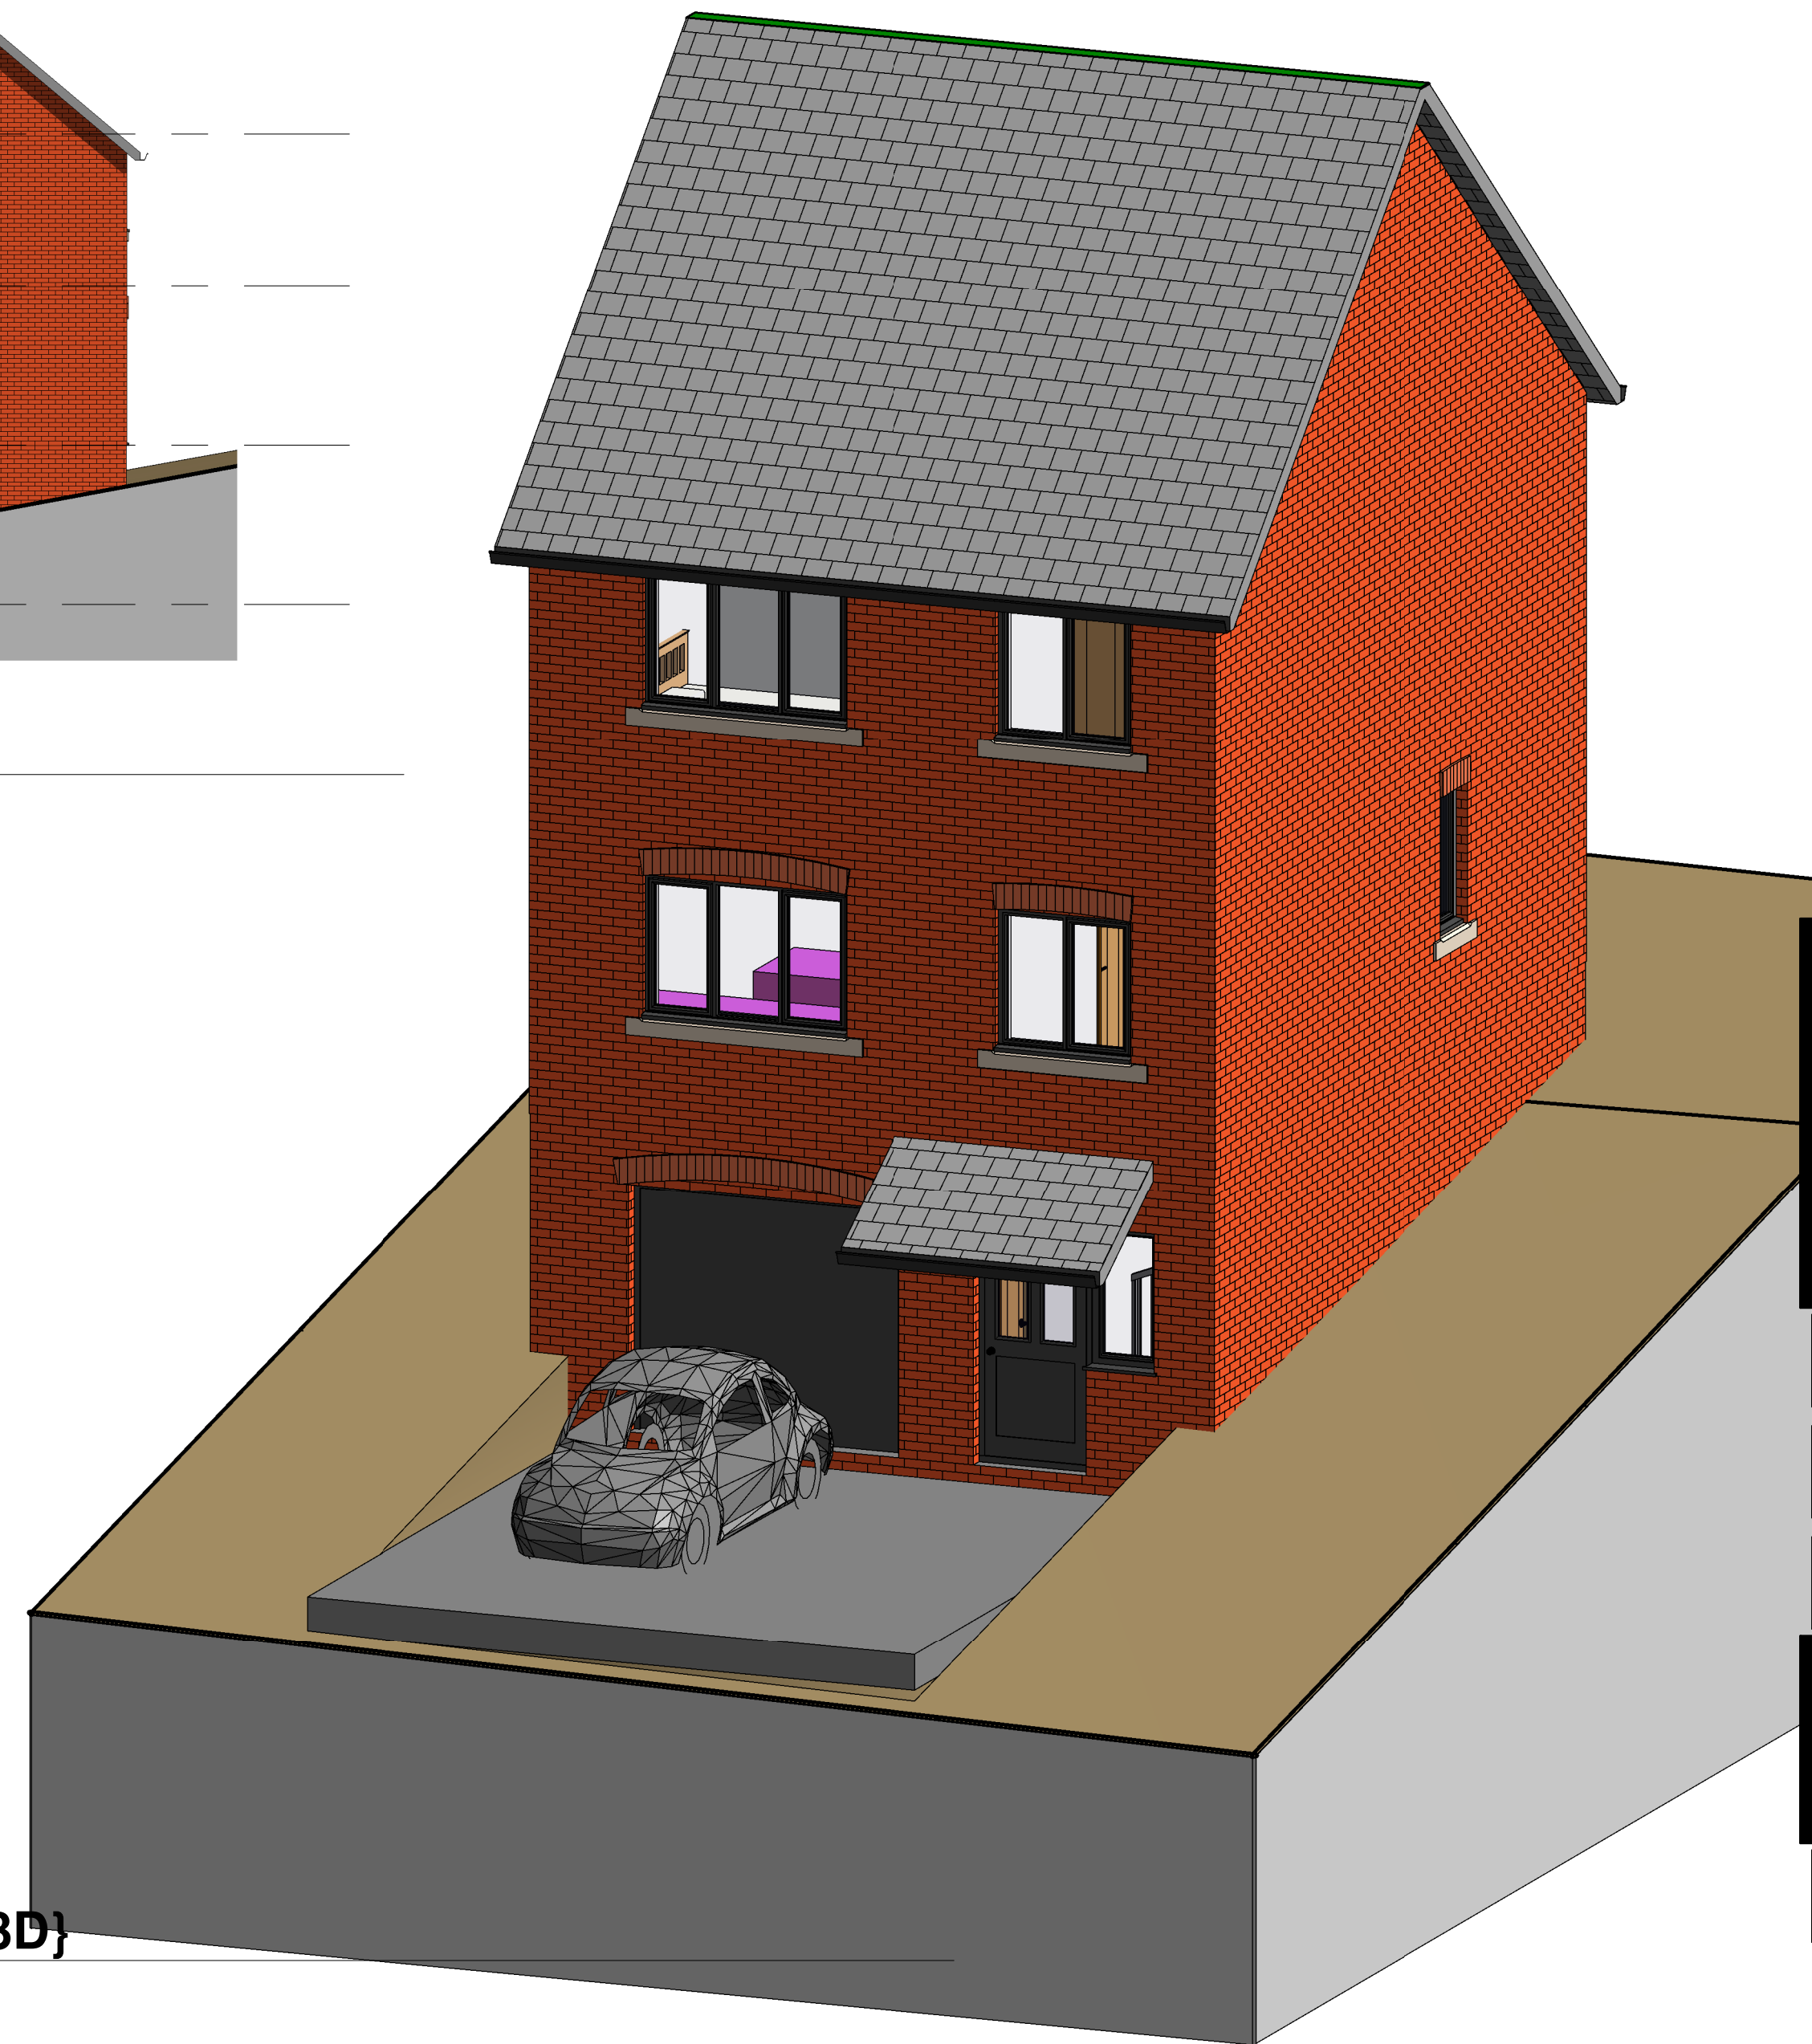
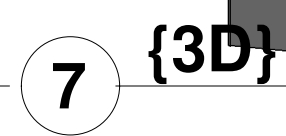
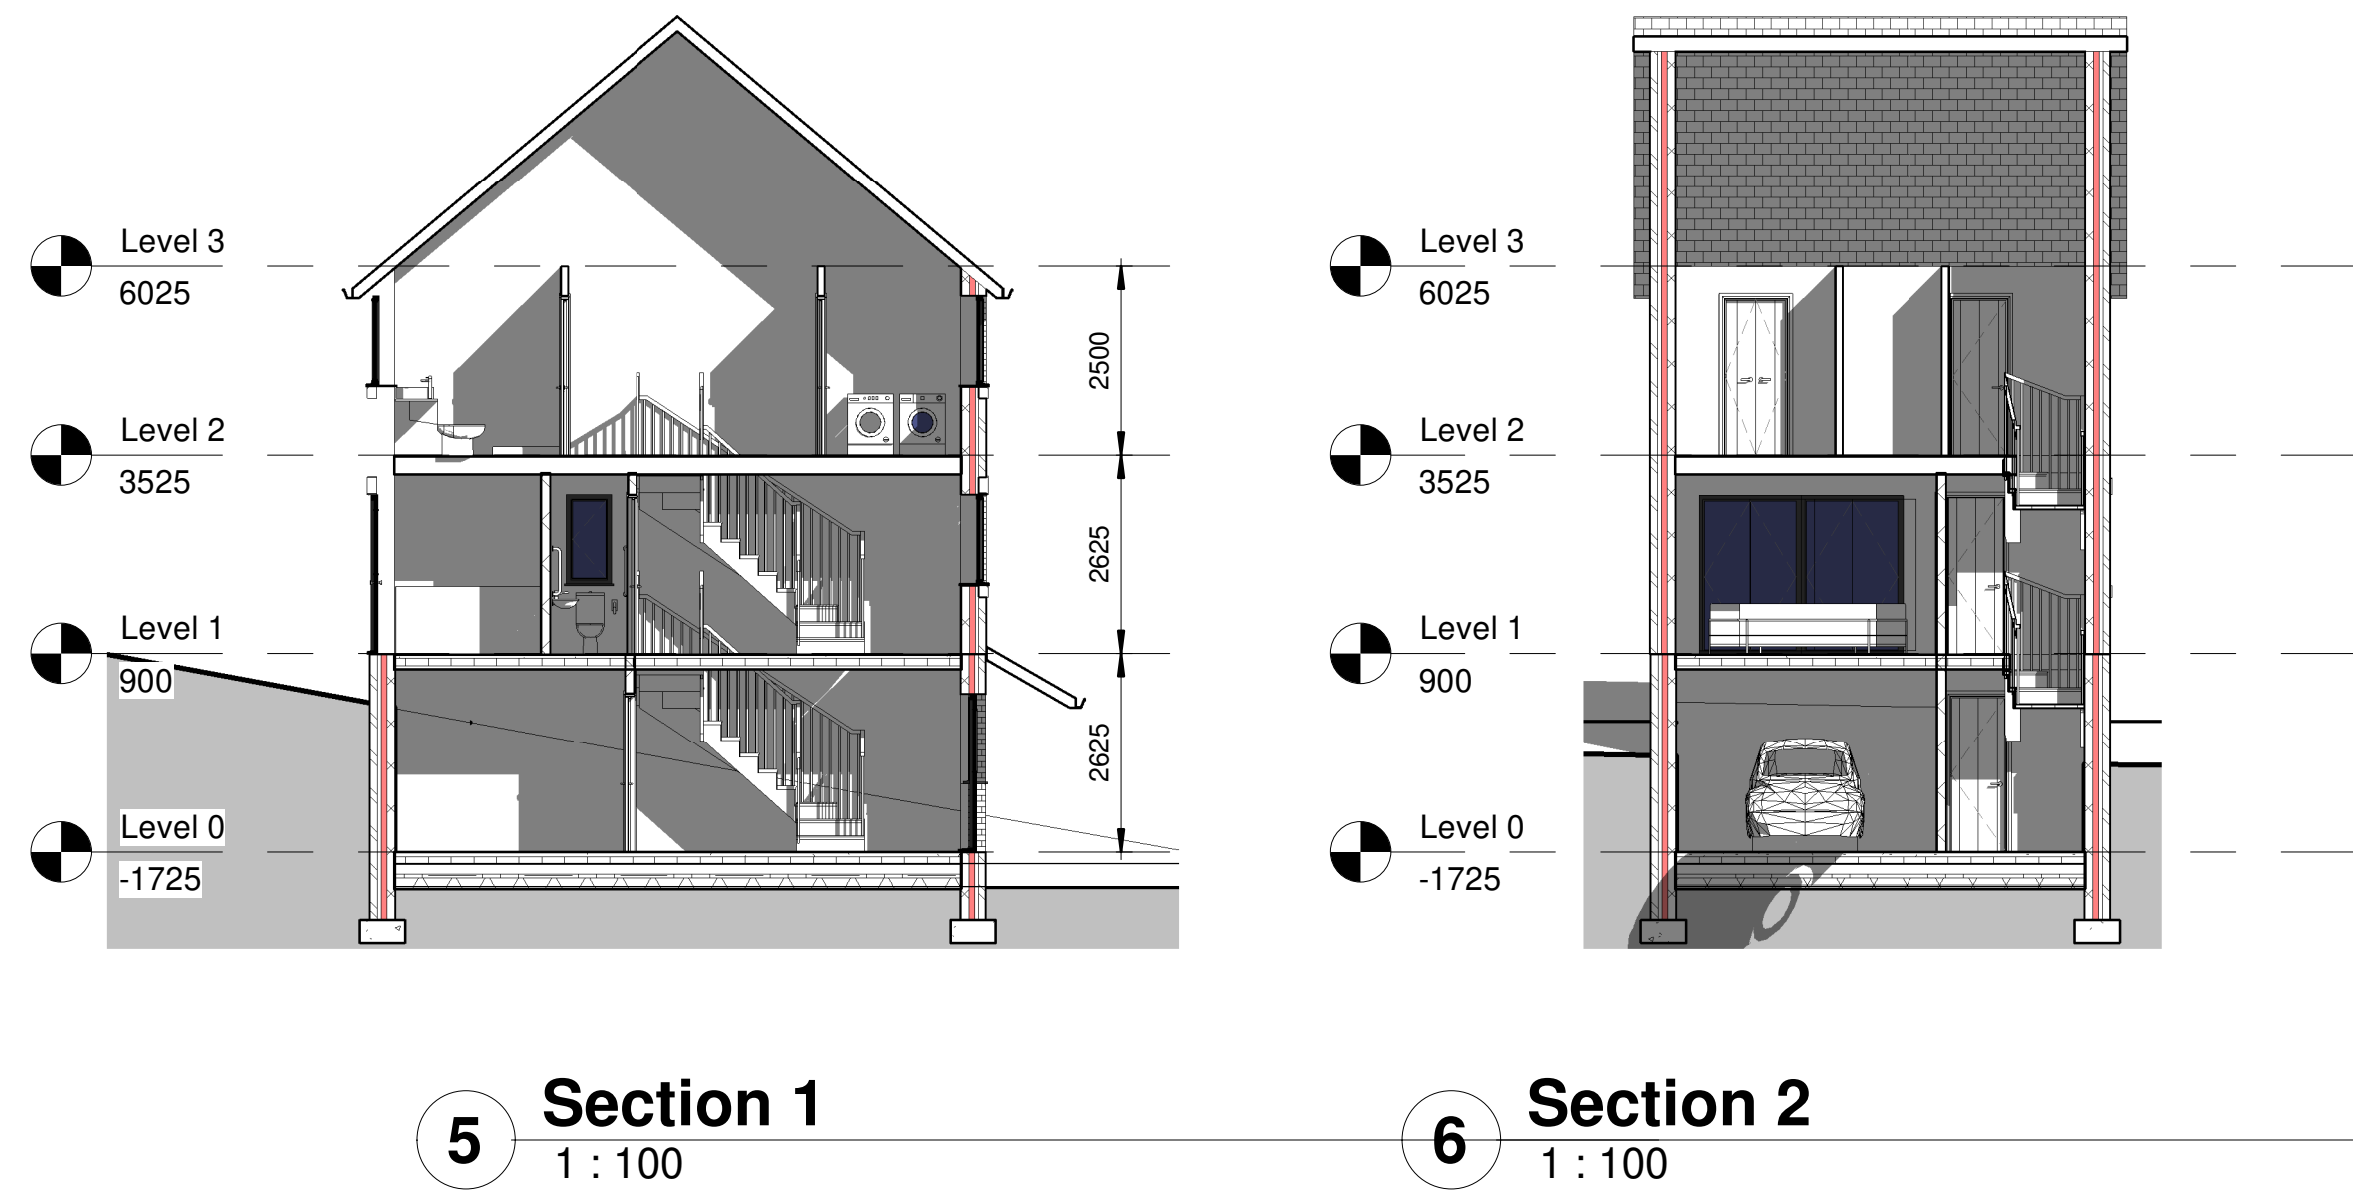
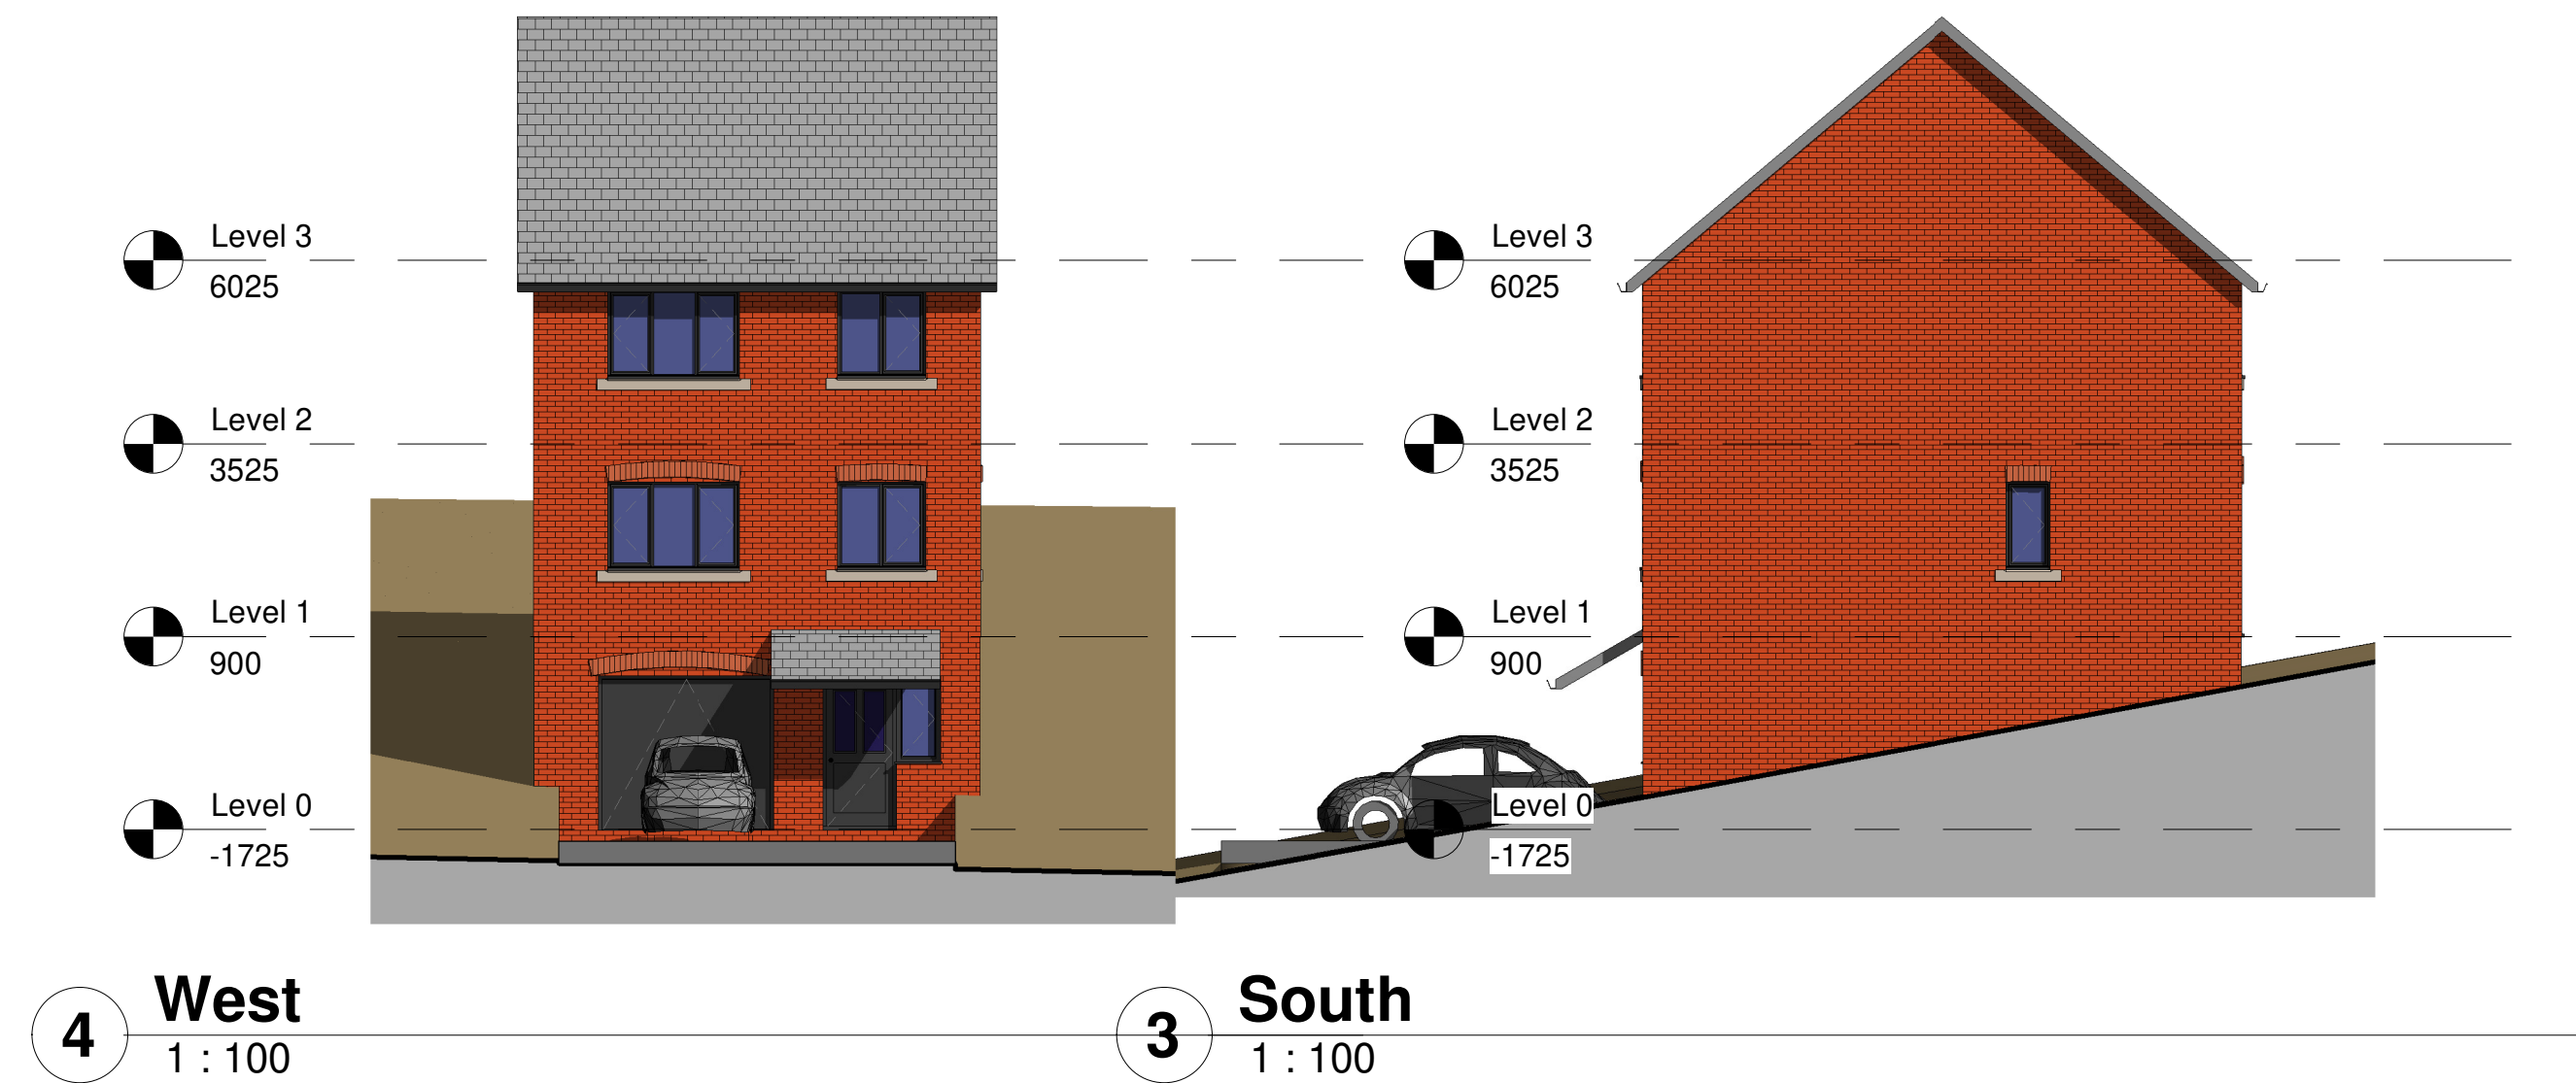


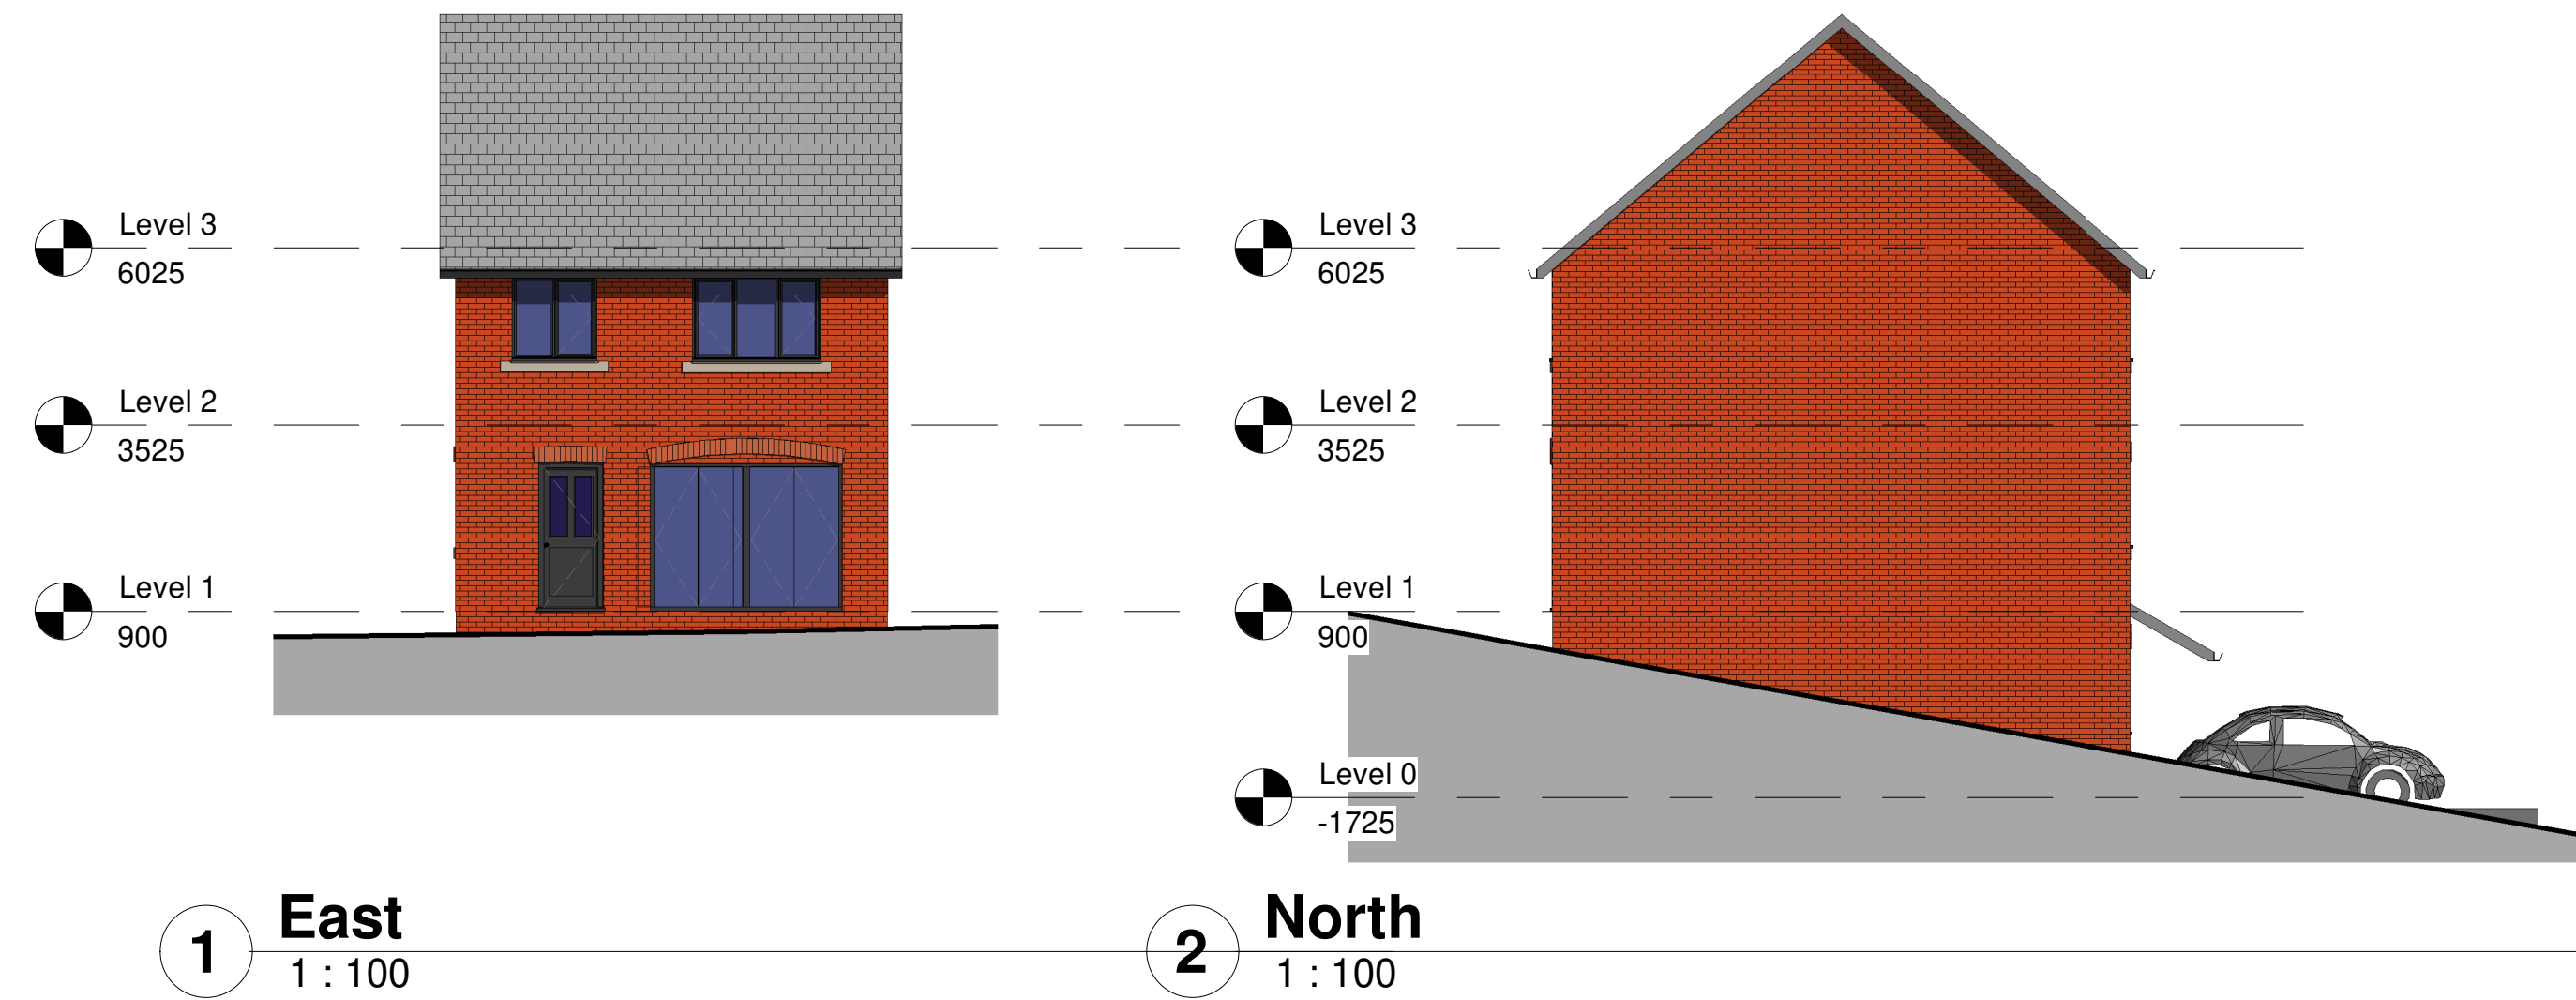

REV A 15/02/25 AMENDED TO CLIENT REQUIREMENTS

|   |   |
|---|---|
| PROJECT NAME   | PROPOSED RESIDENTIAL DEVELOPMENT<br>PLOT ADJOINING 40 SWEETWATER PARK<br>TREFECHAN, MERTHYR TYDFIL, CF 48 2LF |
| FOR   | MATTHEW & JEM JONES                                                                                           |
| PROJECT NUMBER   | 1672(3)   |
| SCALE   | CHECKED   |
| SHEET SIZE A1   | FTAA 25/01/25                                                                                                 |
| DRAWING NAME   | PROPOSED HT 10 DESIGN PLOT 1                                                                                  |
| FTAA LTD<br>ROGER FIELD RIBA ARB (CHARTERED ARCHITECT/ DIRECTOR)<br>6 HIGH STREET<br>CRICKHOWELL<br>POWYS, NP8 1BW<br>01873 812580 Roger@FTAA.co.uk |   |
| DRAWING NUMBER   | REVISION NUMBER                                                                                               |
| 1672(3)/PLOT1/PLN/02   | A   |