


NOTES



4 SOUTH EAST
1 : 100




7 NORTH EAST
1 : 100

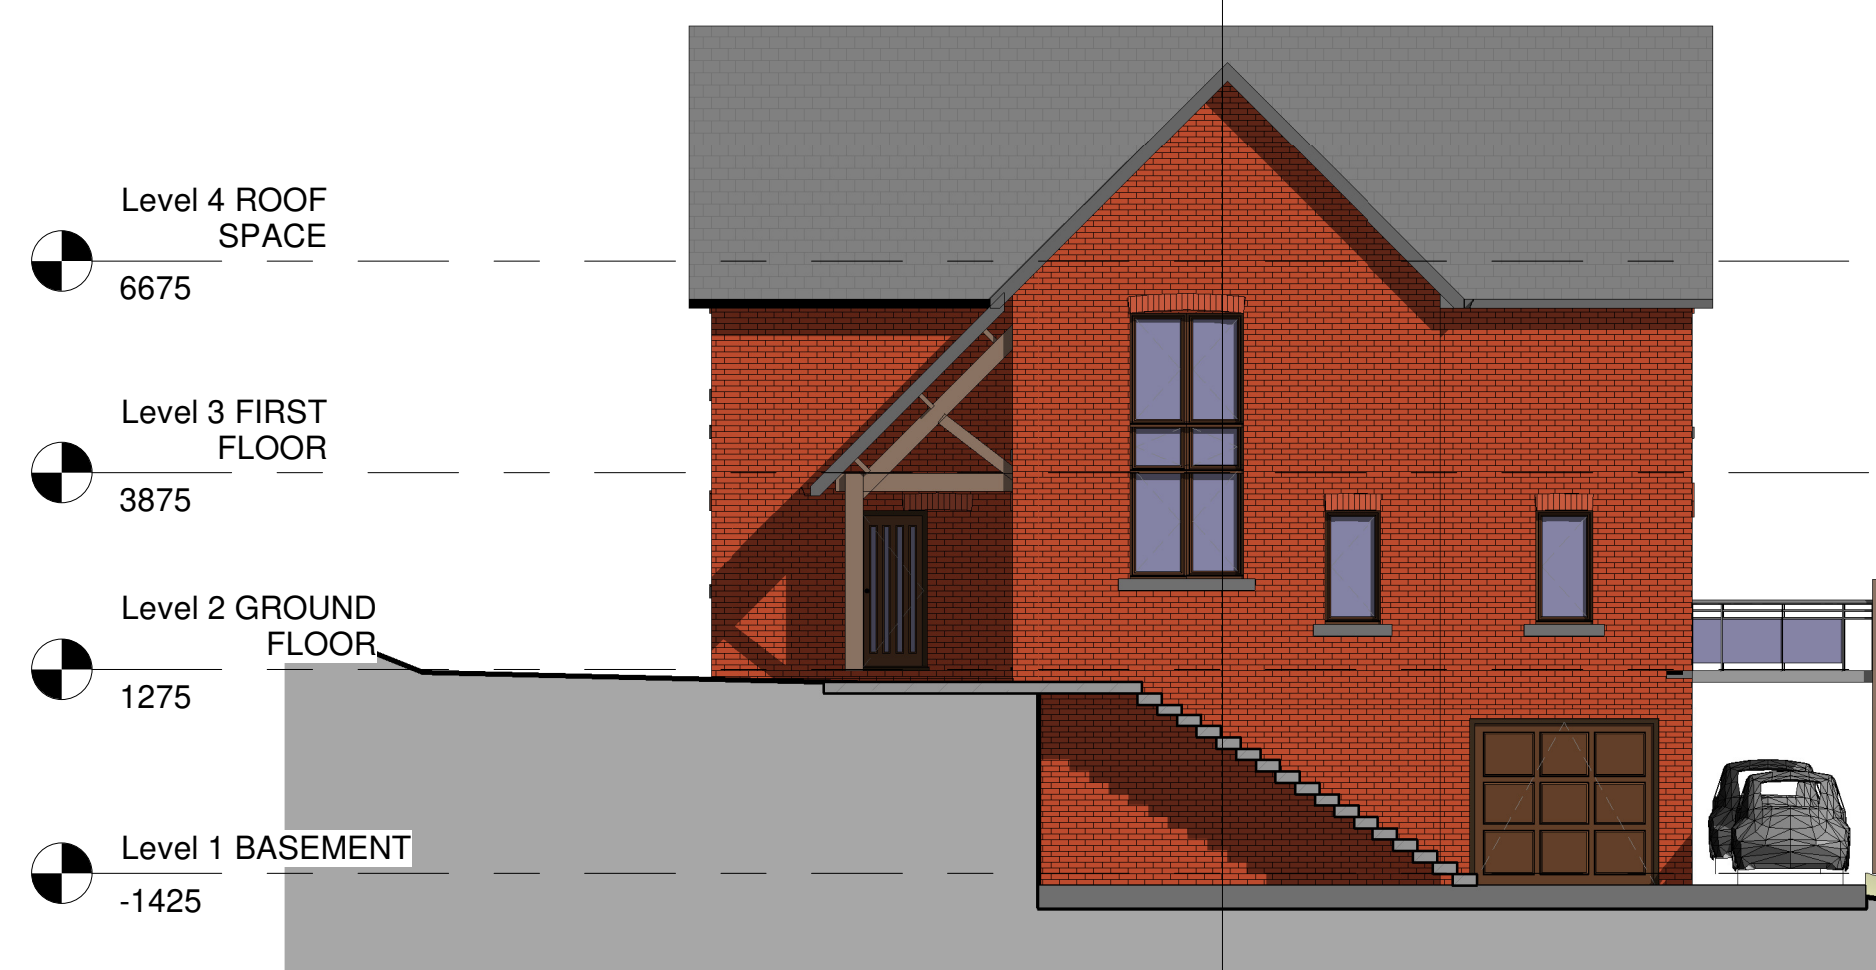


8 SOUTH WEST
1 : 100




9 NORTH WEST
1 : 100

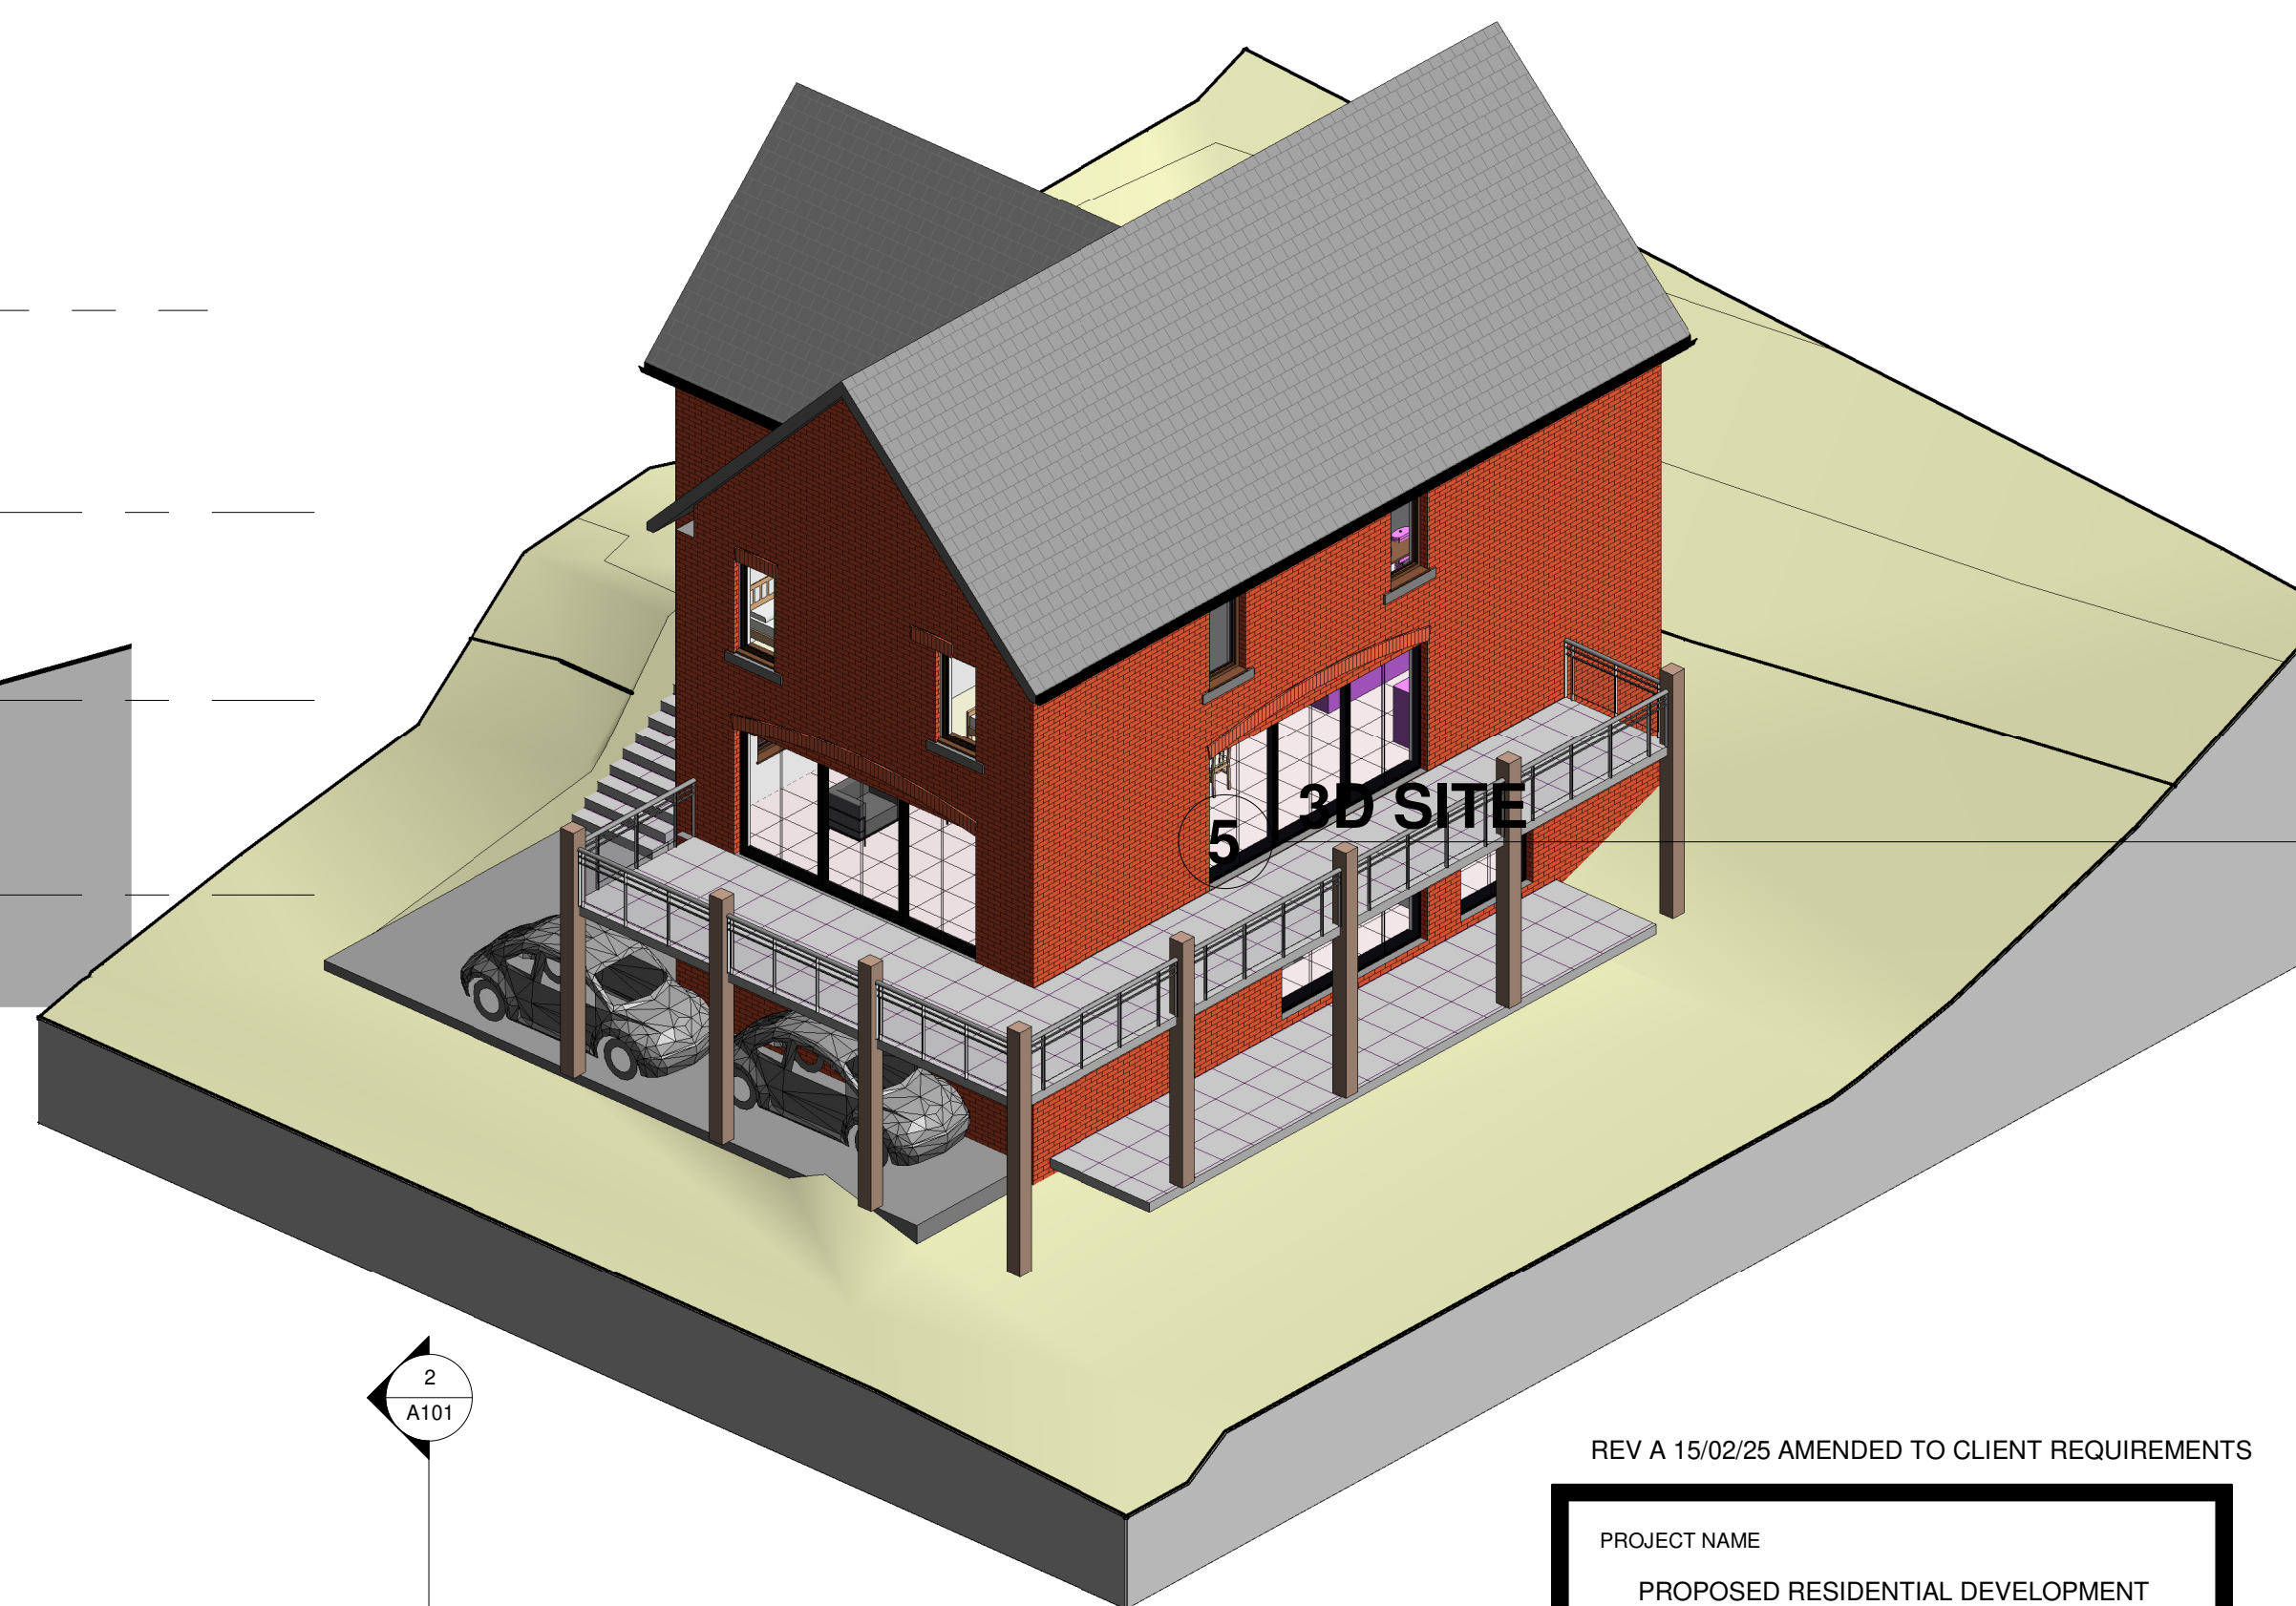


5 30 SITE

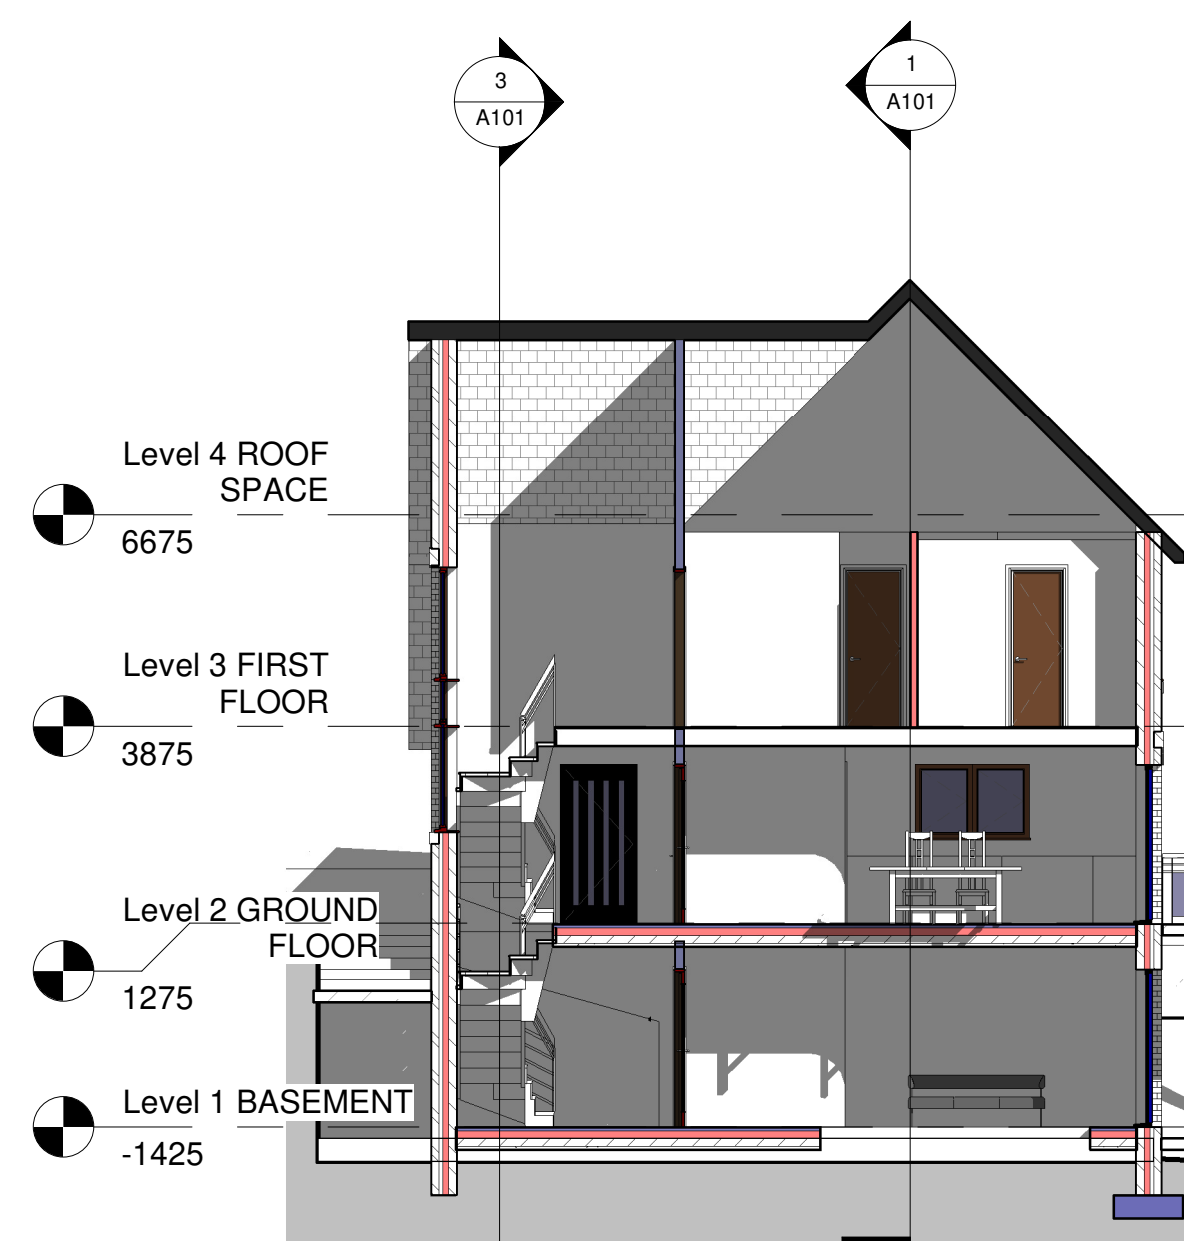

2 Section 7
1 : 100

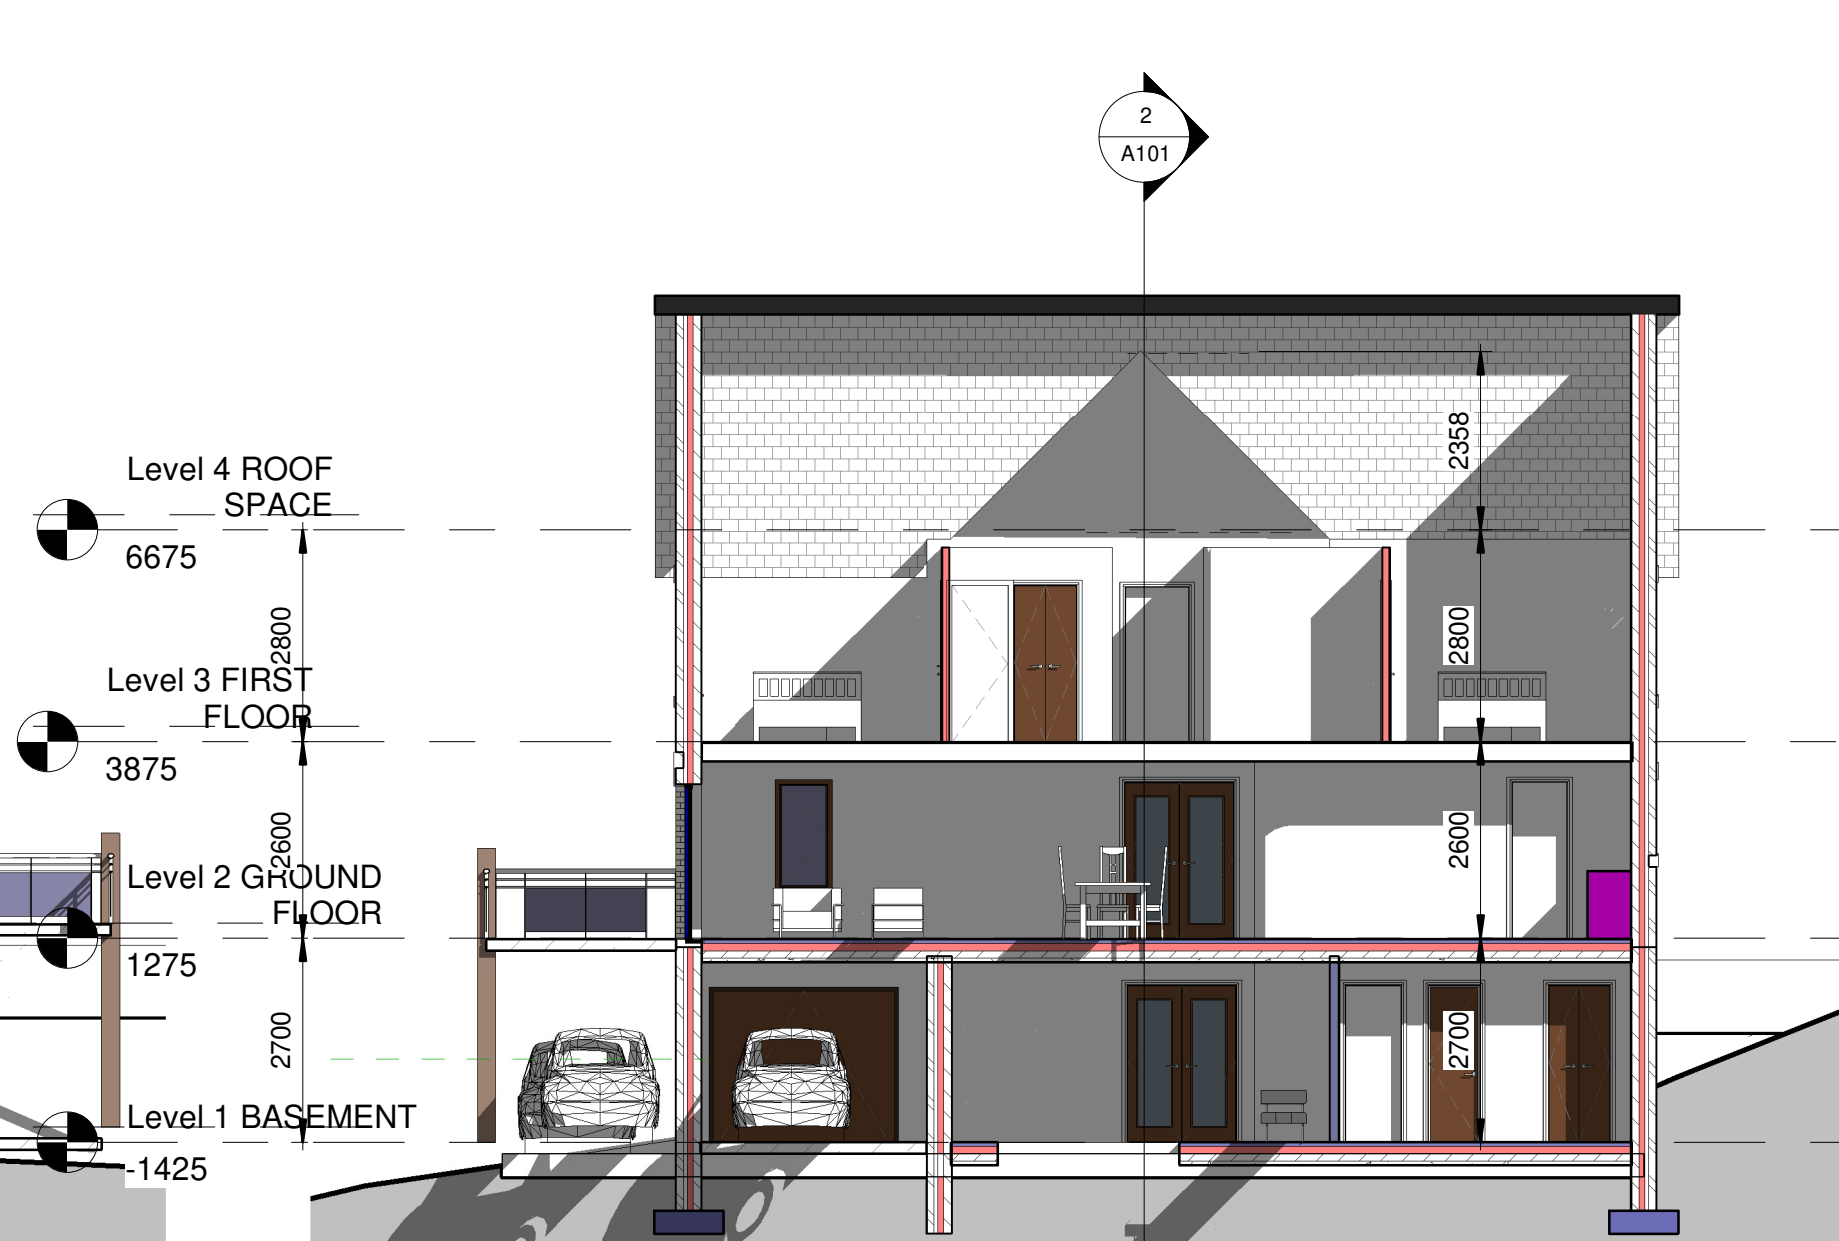

1 Section 5
1 : 100

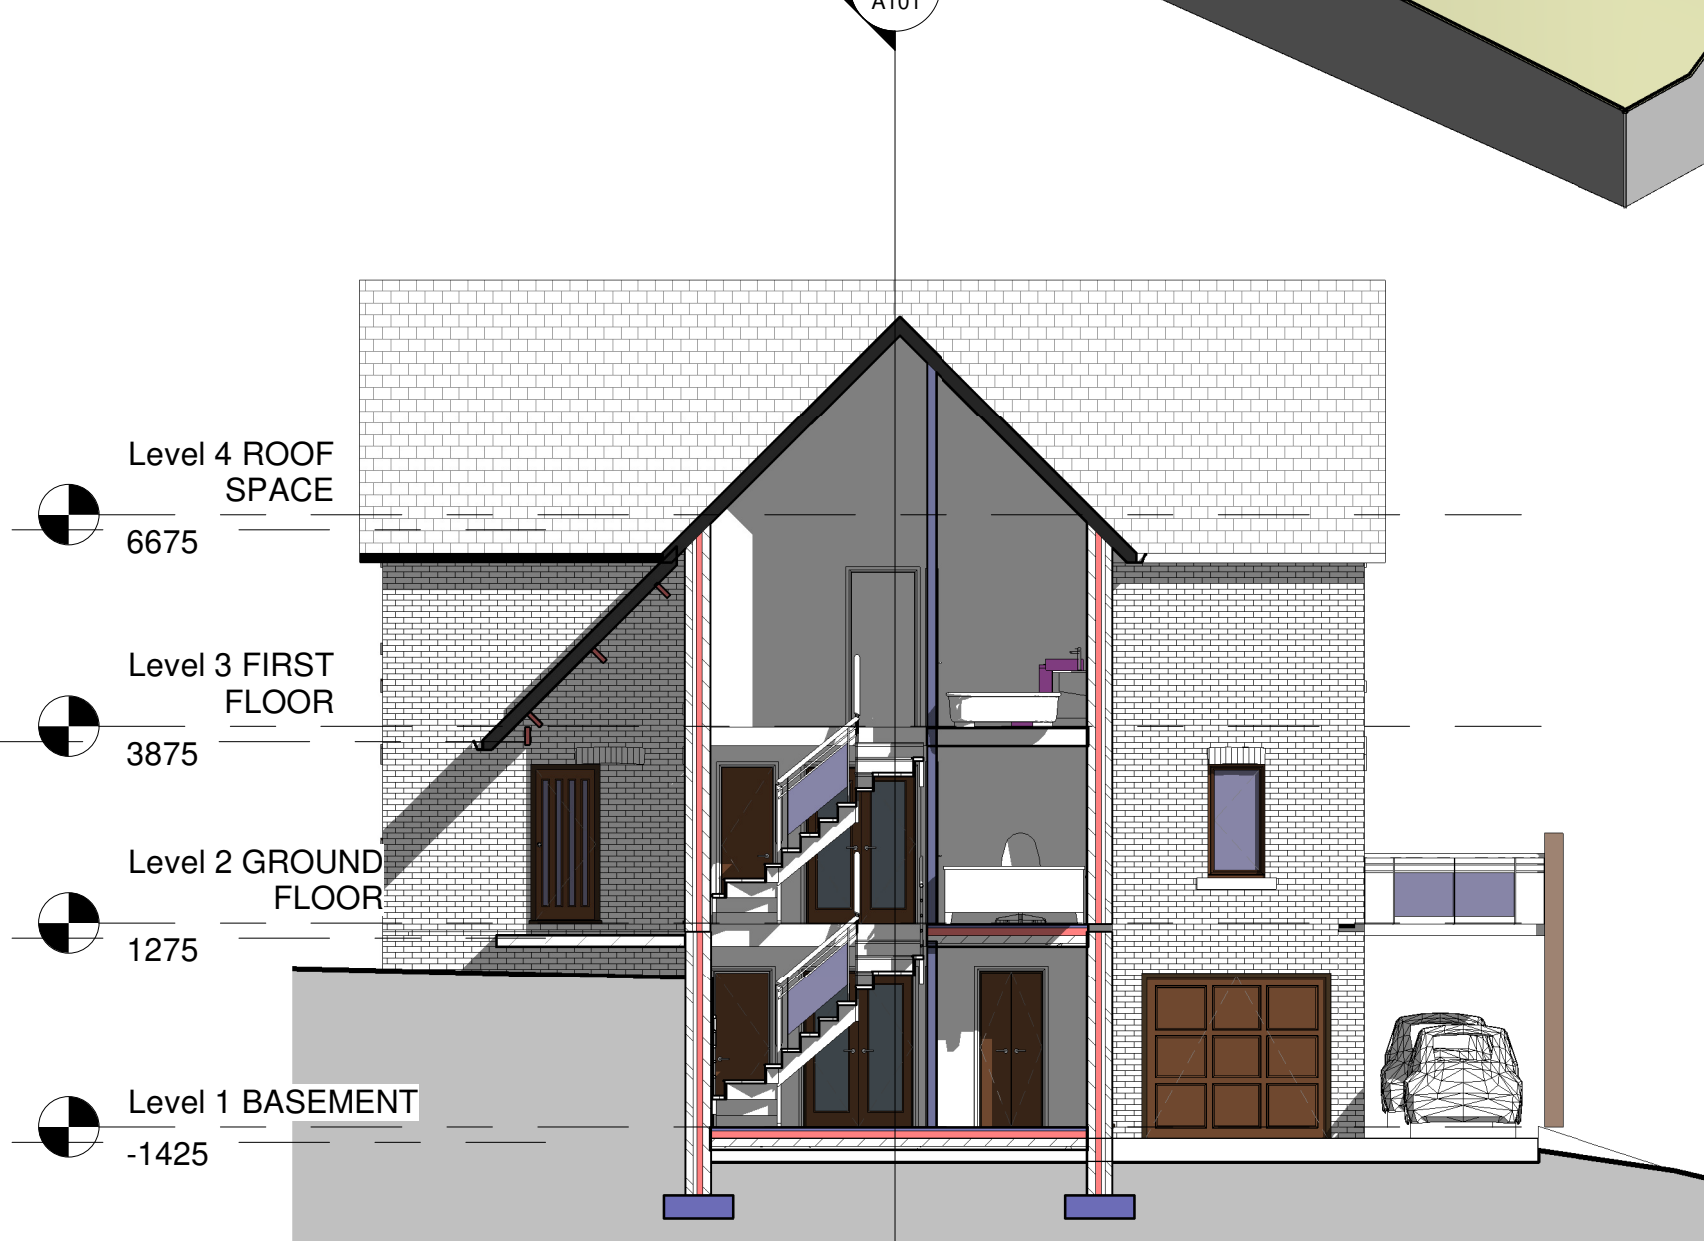

3 Section 6
1 : 100

REV A 15/02/25 AMENDED TO CLIENT REQUIREMENTS

PROJECT NAME
PROPOSED RESIDENTIAL DEVELOPMENT
PLOT ADJOINING 40 SWEETWATER PARK
TREFECHAN, MERTHYR TYDFIL, CF 46 2LF

FOR

MATTHEW & JEM JONES

PROJECT NUMBER
1672(3)

SCALE
SHEET SIZE A1

CHECKED
FTAA 25/01/25

DRAWING NAME
PROPOSED HT DESIGN PLOT 2

FTAA LTD
ROGER FIELD RIBA ARB (CHARTERED ARCHITECT/ DIRECTOR)
6 HIGH STREET
CRICKHOWELL
POWYS, NP8 1BW
01873 812580 Roger@FTAA.co.uk

DRAWING NUMBER
1672(3)/PLOT 2/PLN/02

REVISION NUMBER
A