
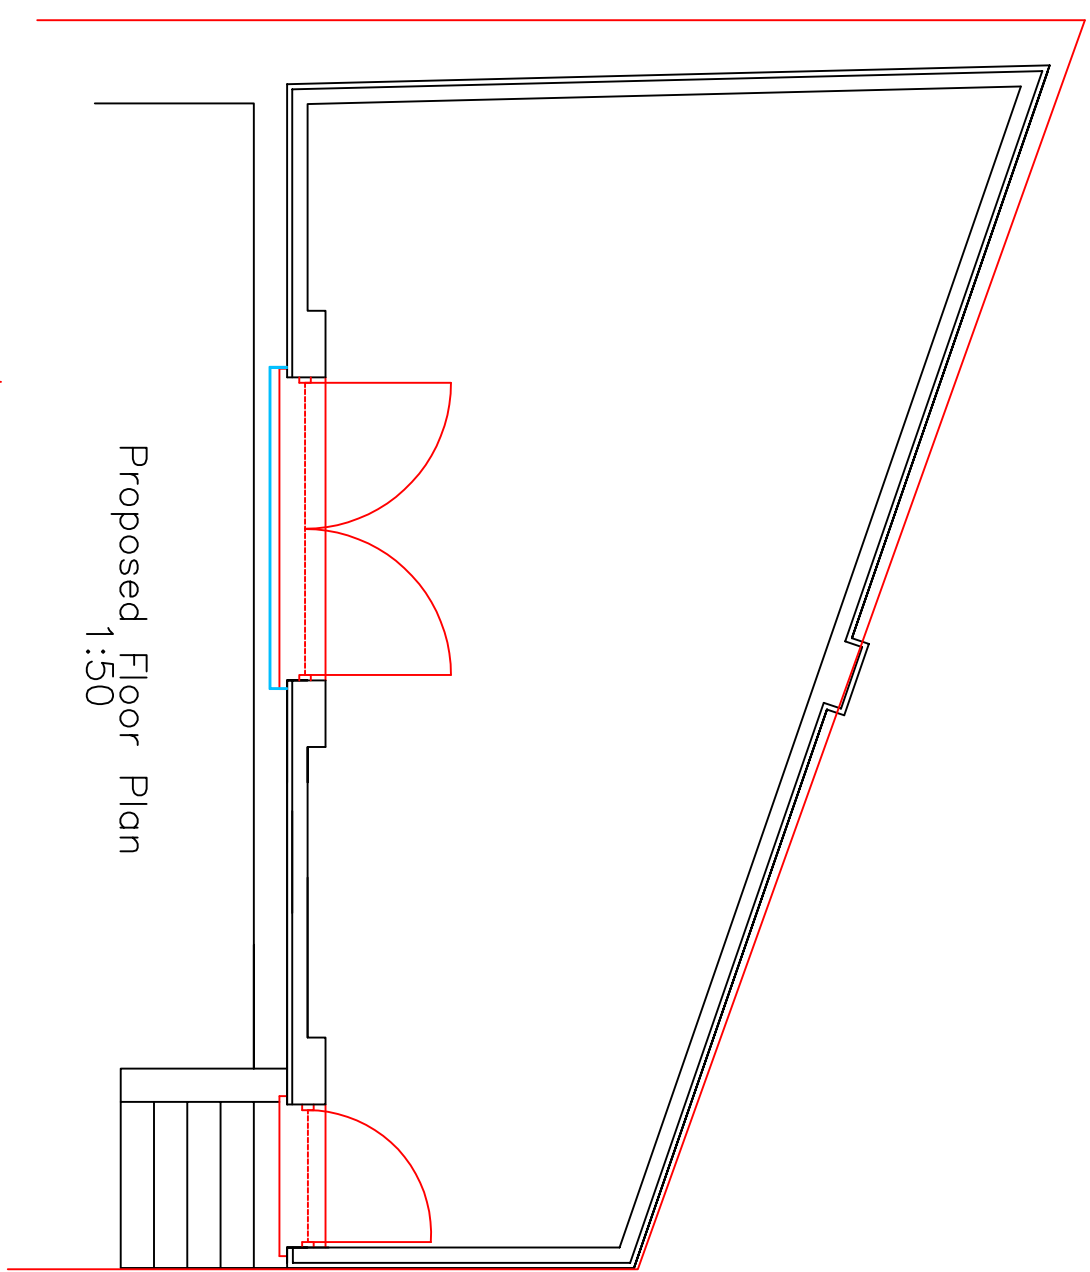
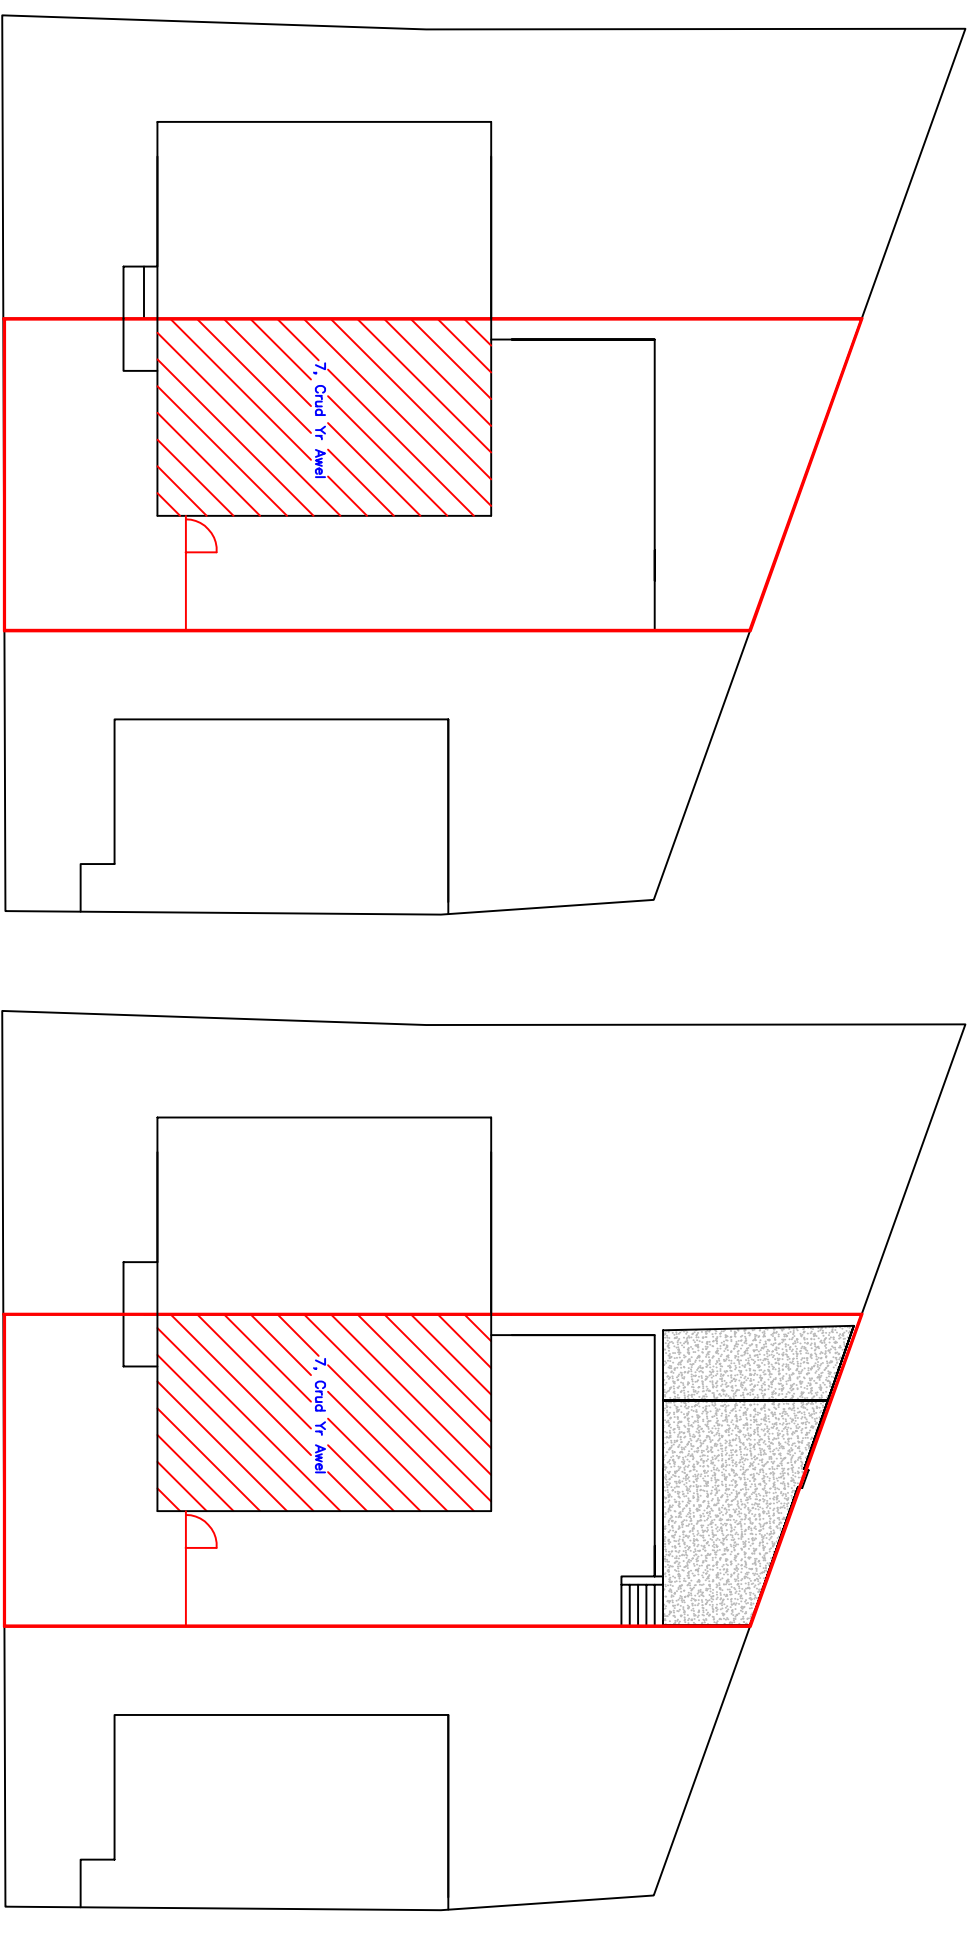
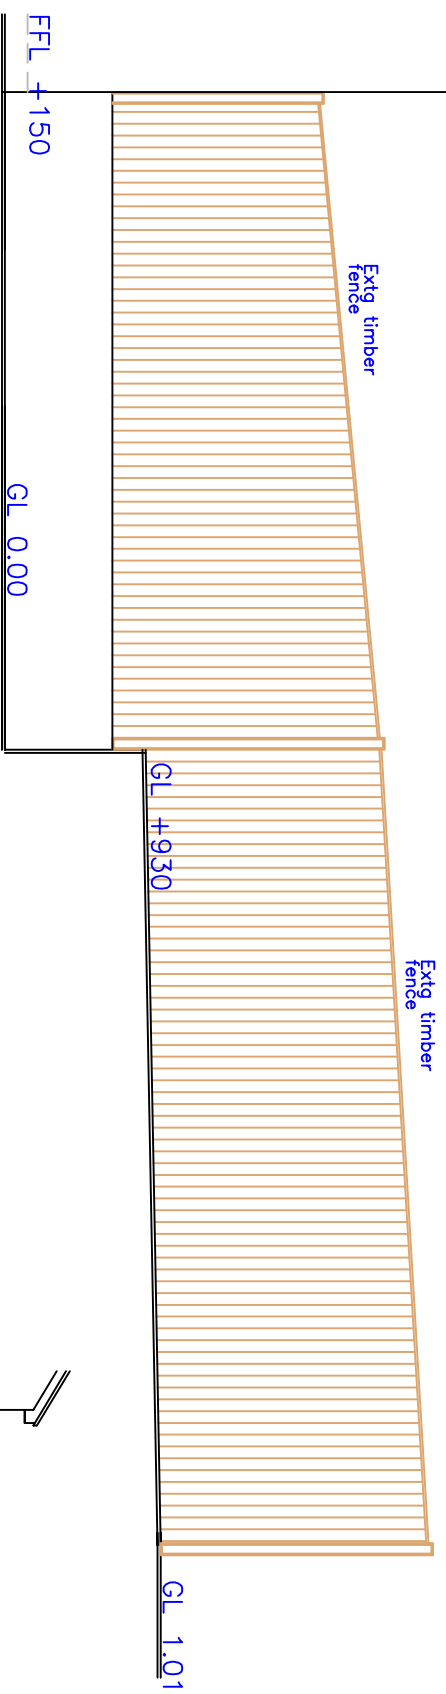
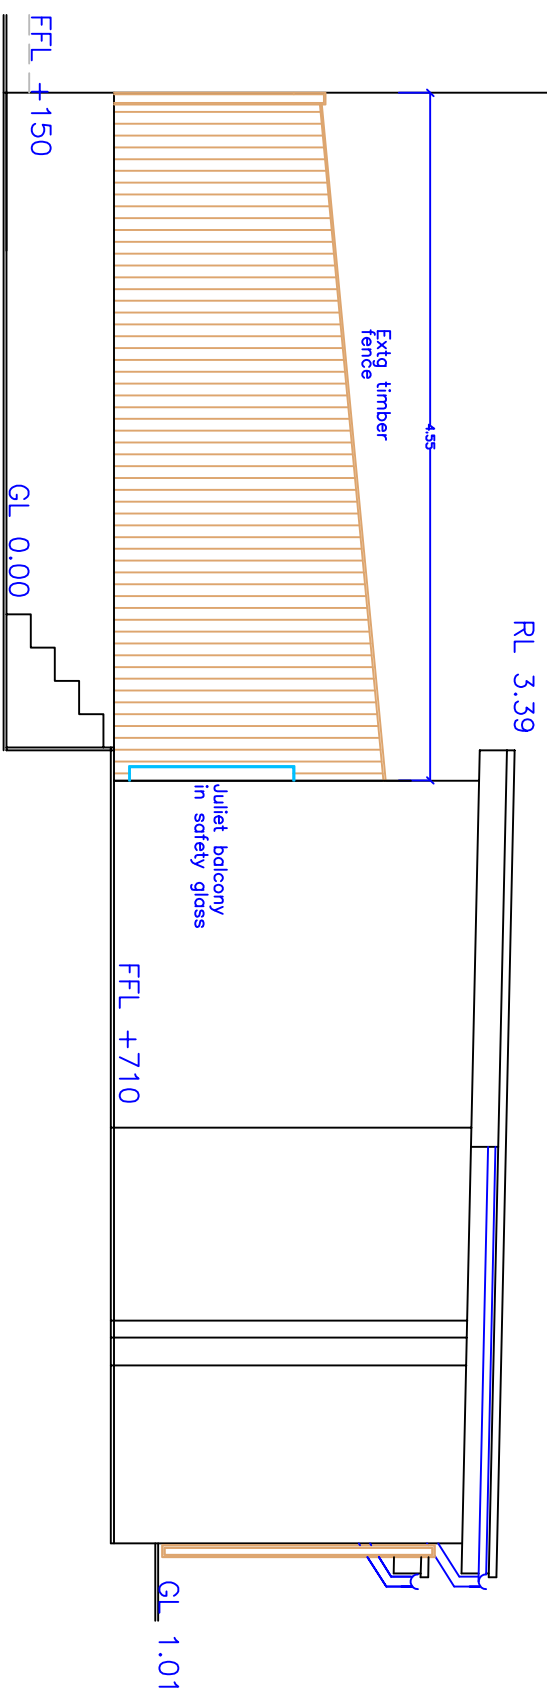


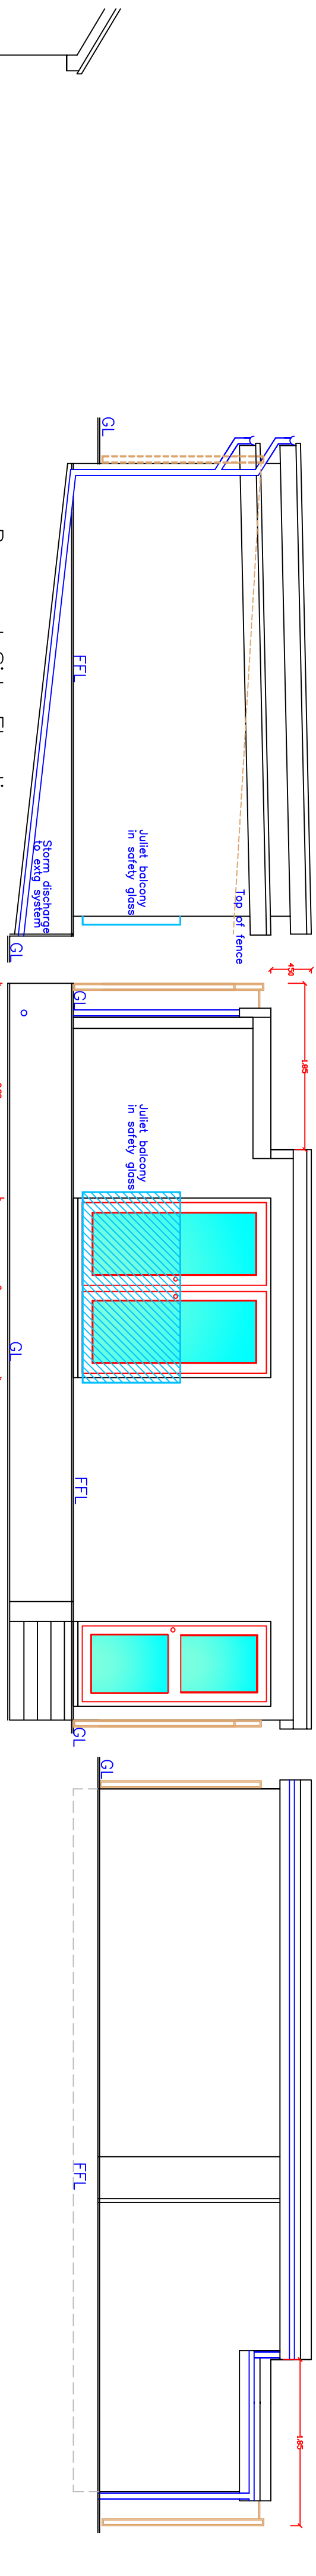

Utopia Design

Architectural Services

Utopia Design

Architectural Services

Building Planning Application Support

Poul Thomas: BSc (Hons)

Tel: 01685 559230, Mob: 07908 725065

Issued Only for Purpose Indicated

Drawing Status: FOR PLANNING PURPOSES ONLY

Address

7, Crud Yr Awel

Heogerring

Merthyr Tydfil

CF48 1SA

Project

Proposed Rear Garden Shed

Drawn by

PT

22.02.2021

Scale

1:50, 1:200

Drwg No

Crud Yr Awel 7 044

Title

Existing & Proposed Plans, Elevations & Sections