


- Notes:**
1. Drawings must not be scaled and any discrepancies must be reported immediately.
 2. The drawing is to be read in conjunction with all other relevant project drawings and schedules.
 3. Dimensions indicated are structural.
 4. Drawing must be printed in colour to ensure all elements are clearly identified.

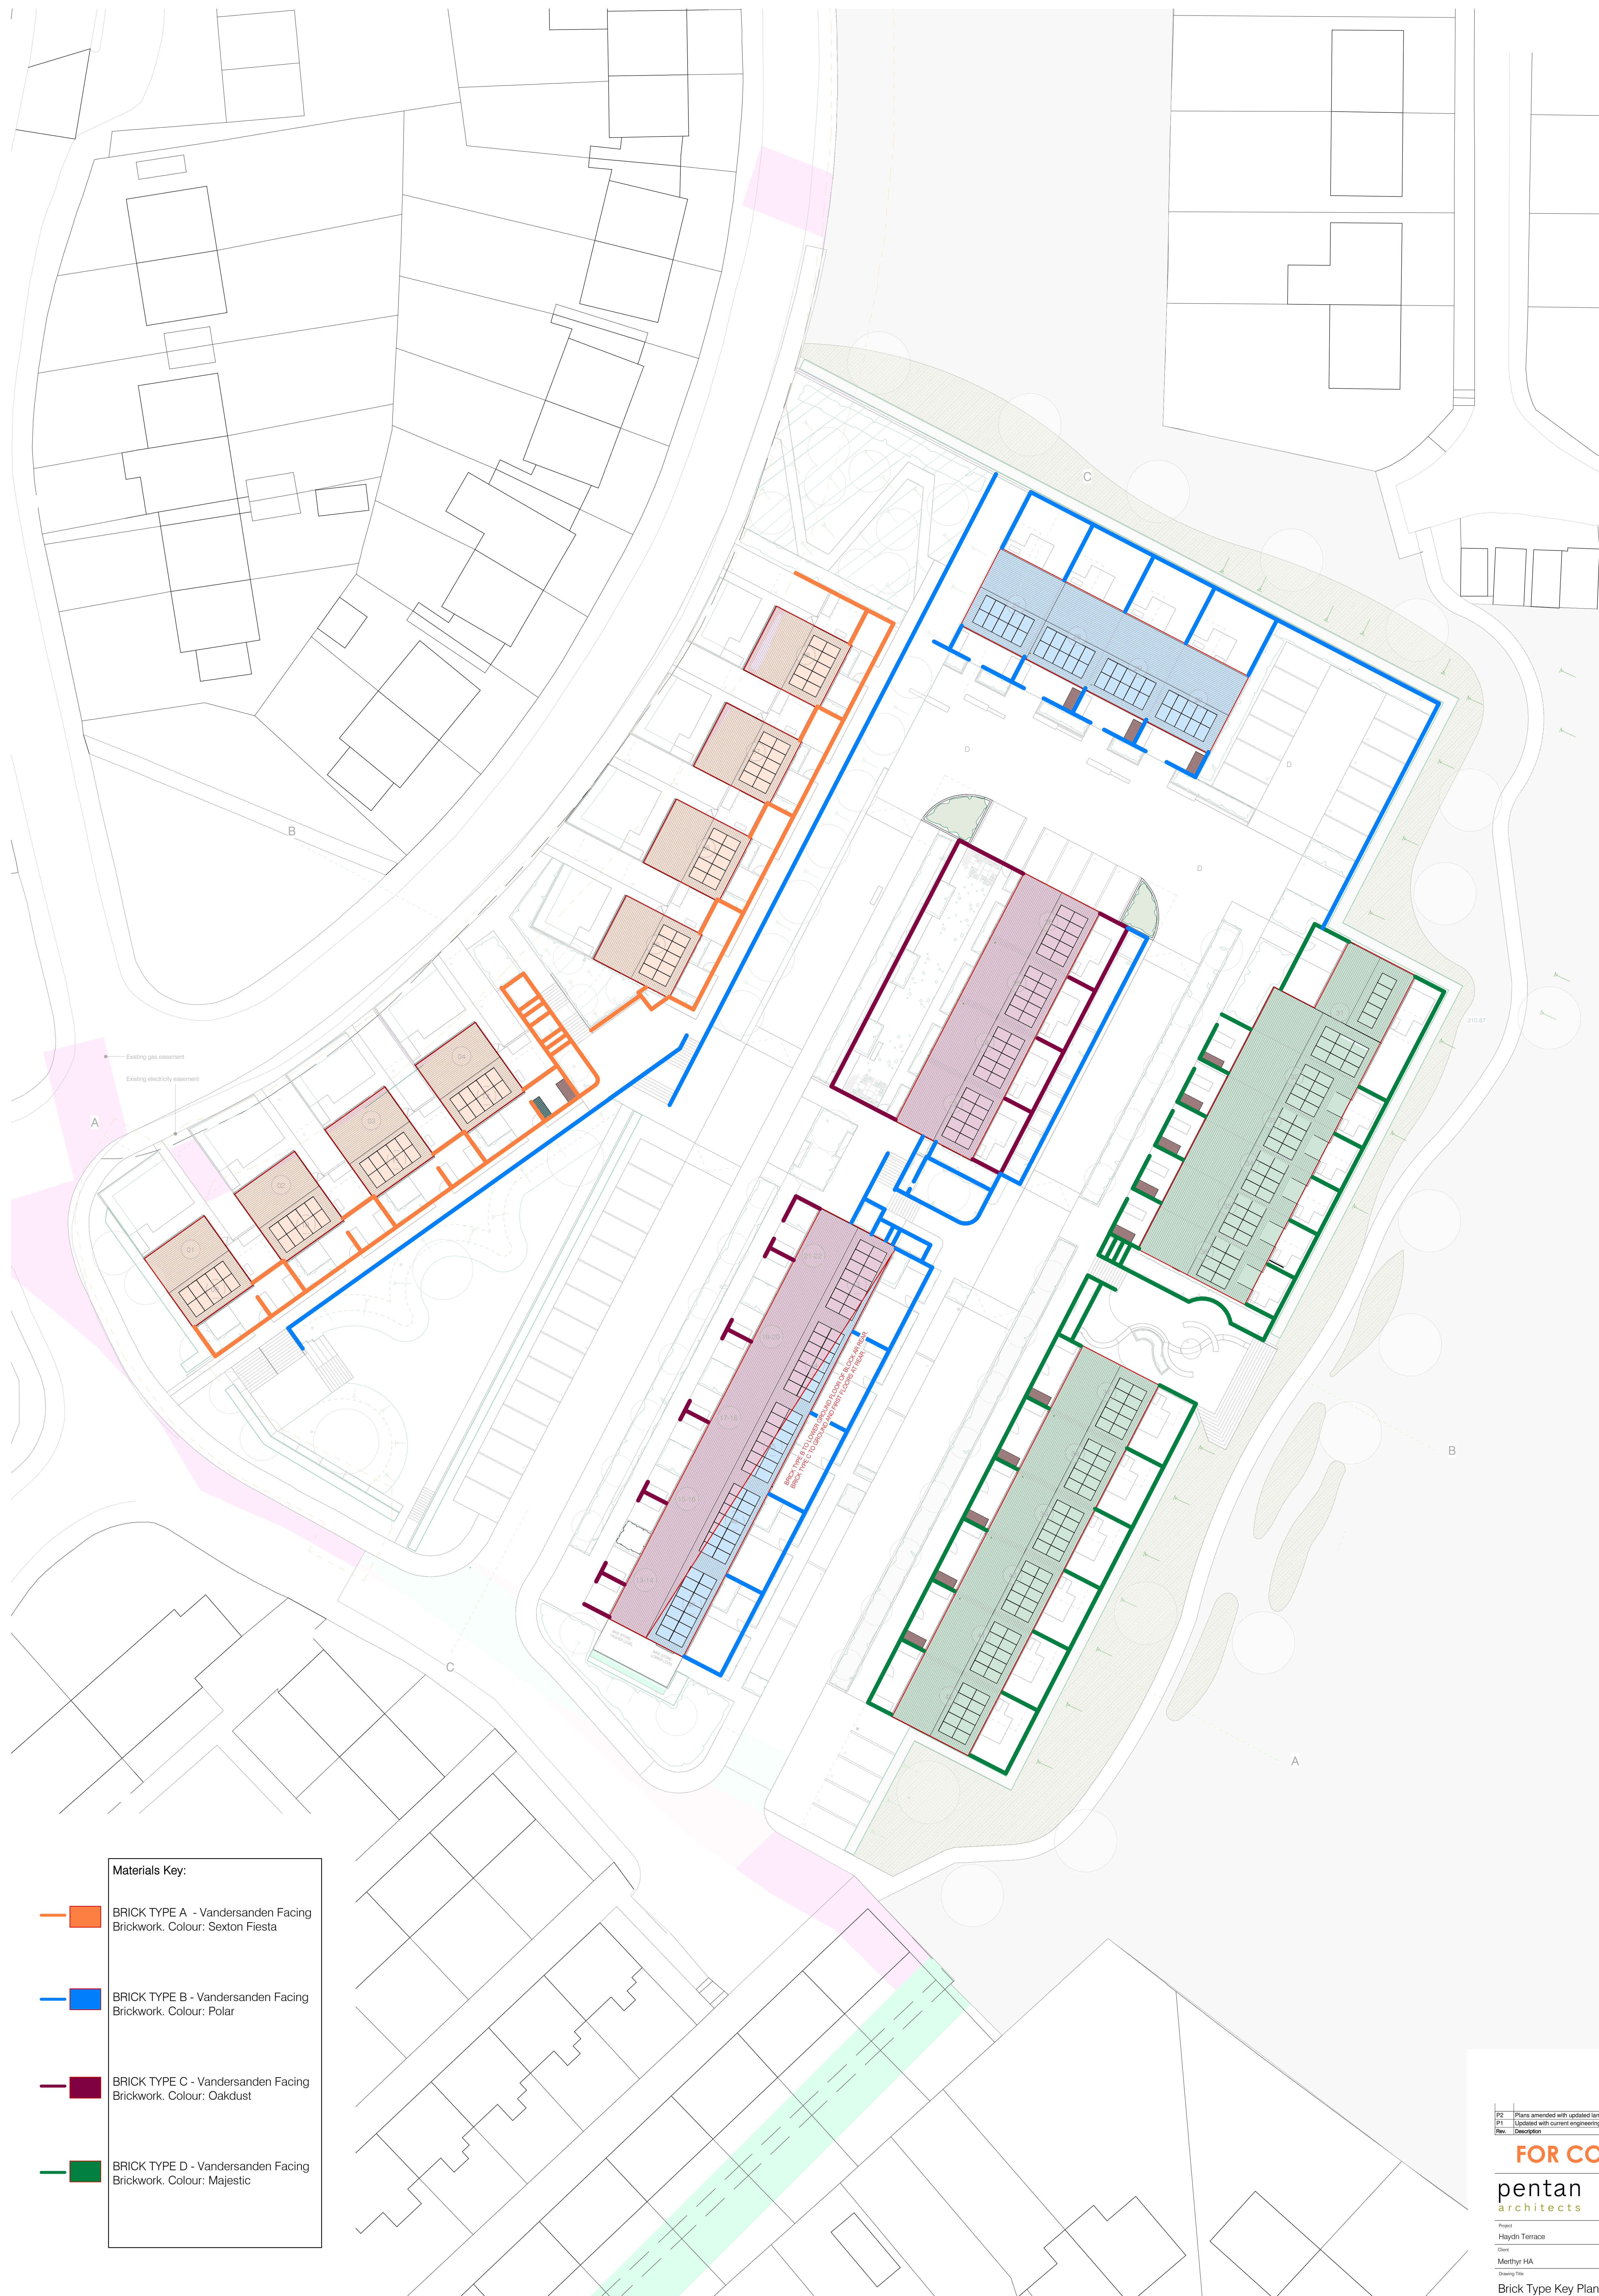

Materials Key:

BRICK TYPE A - Vandersanden Facing
Brickwork. Colour: Sexton Fiesta

BRICK TYPE B - Vandersanden Facing
Brickwork. Colour: Polar

BRICK TYPE C - Vandersanden Facing
Brickwork. Colour: Oakdust

BRICK TYPE D - Vandersanden Facing
Brickwork. Colour: Majestic

P2	Plans amended with updated landscape design	CH	CW	12.06.25
P1	Updated with current engineering layout.	JJ	CW	21.03.25
Rev.	Description	Drawn	Check	Date

FOR COMMENT

pentan
architects

22 Cathedral Road
Cardiff CF11 9LJ
t. 029 2030 9010
info@pentan.co.uk

Project

Haydn Terrace

Merthyr HA

Brick Type Key Plan

Job no.	Org.	Zone	Level	Type	Role	Description	Status	Rev.
4134	PEN	ZZ	ZZ	DR	A	1011	S3	P2

As indicated @ A0 March 25

NOTES: Do not scale. All dimensions are in millimetres unless stated otherwise.