


SECTION A-A

LOOKING THROUGH EXISTING UNIT
AND PROPOSED SIDE EXTENSION

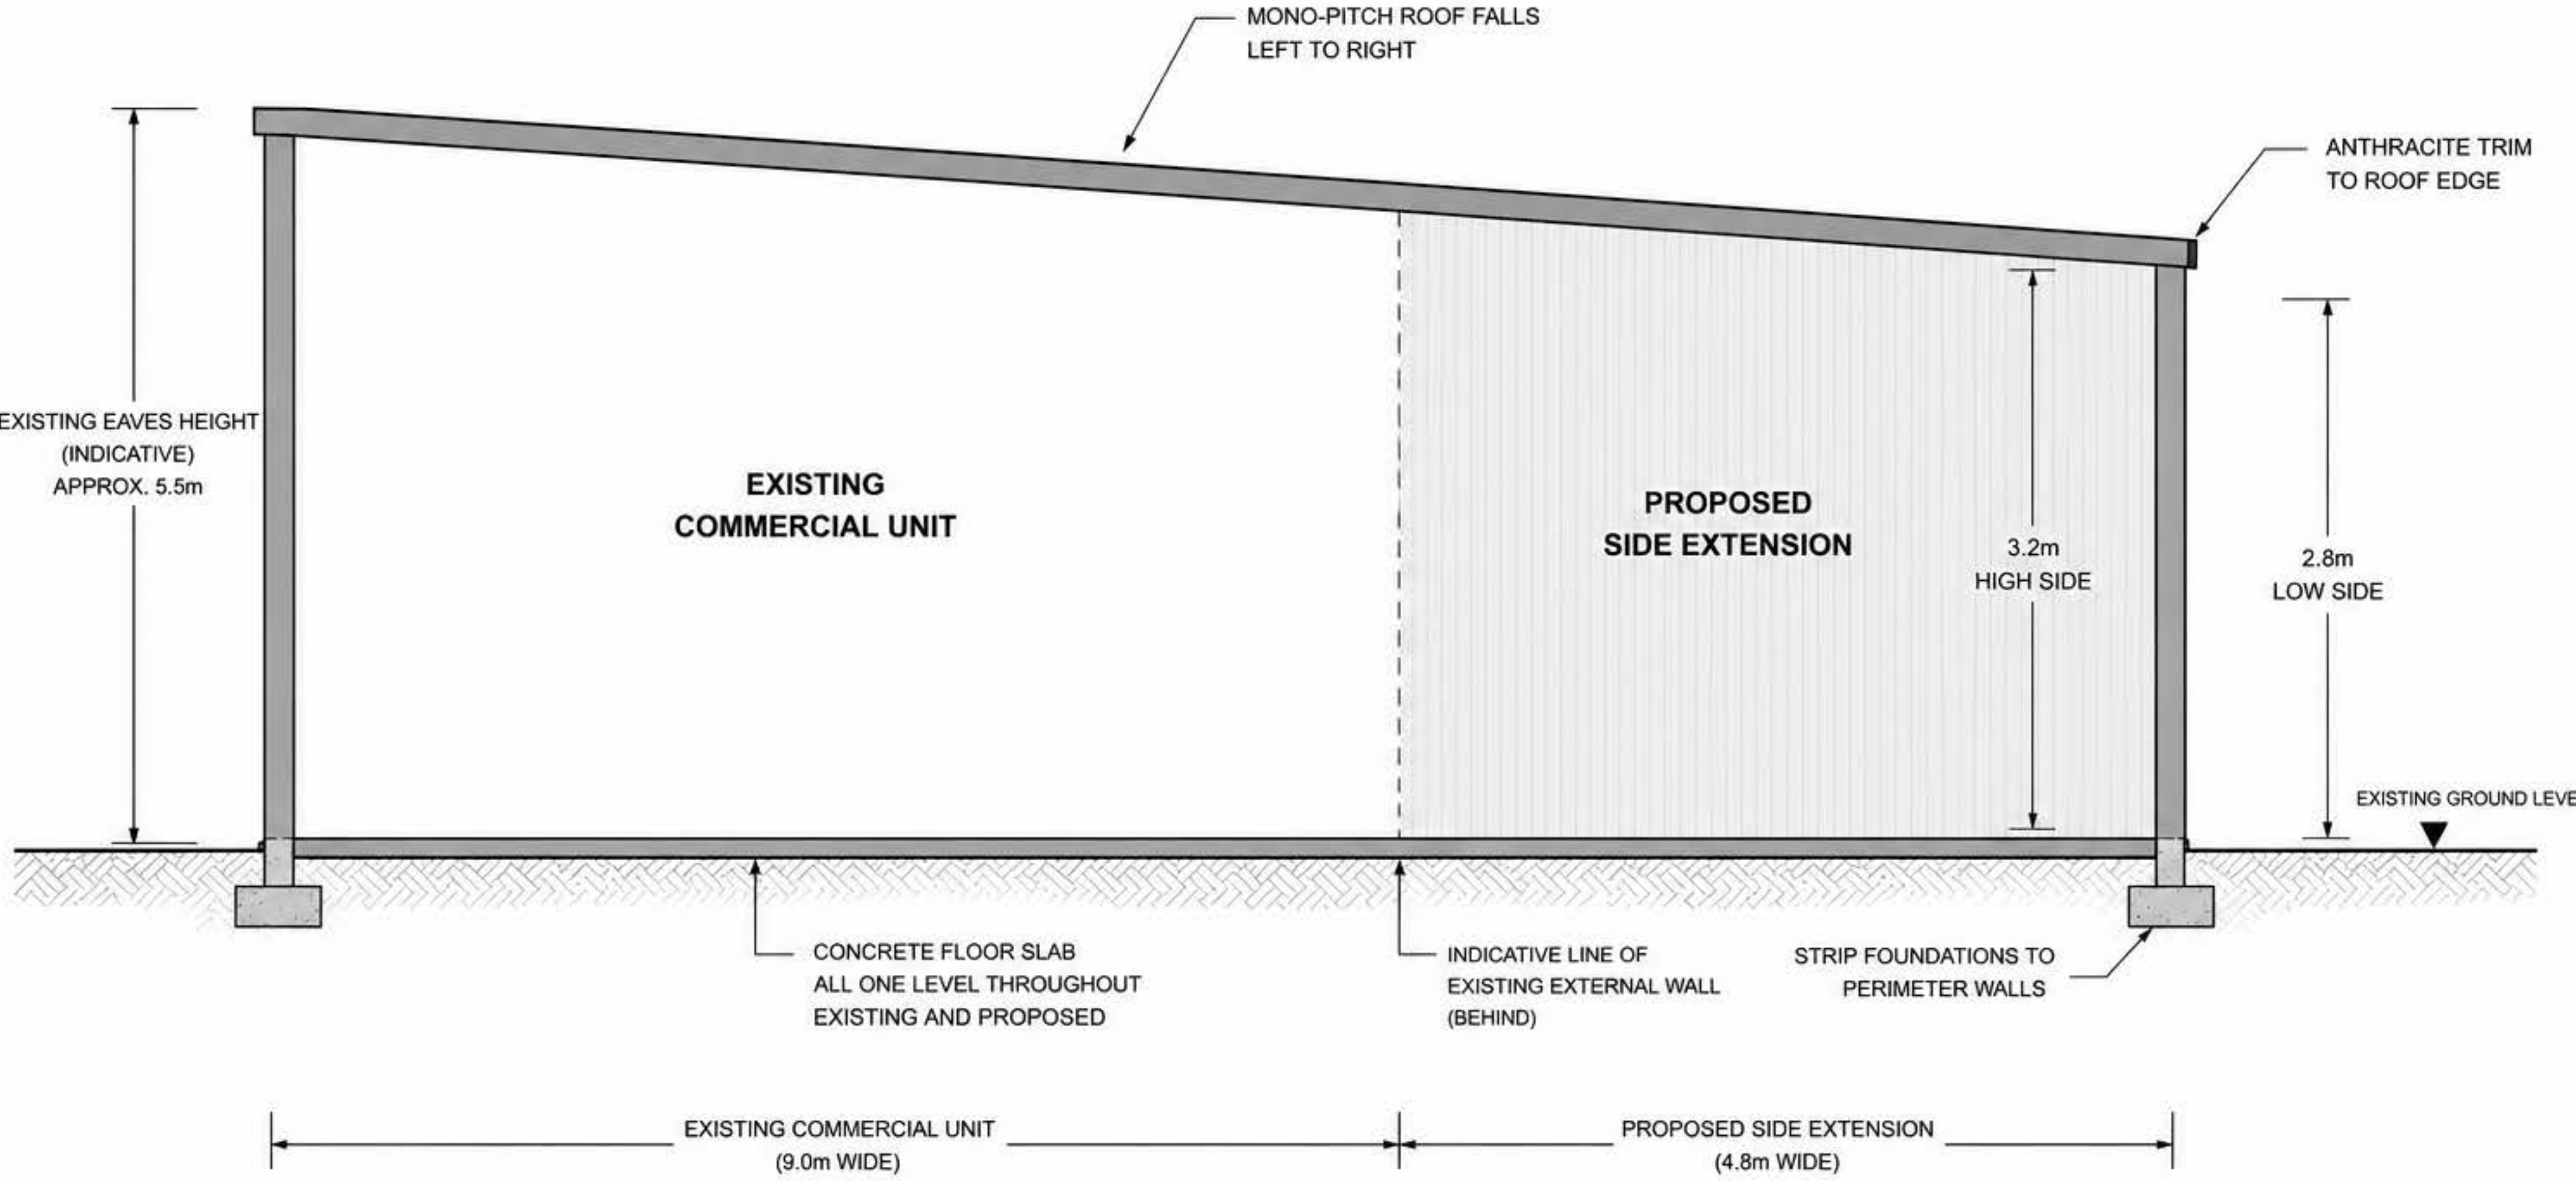

NOTES:

- All dimensions are approximate.
- Do not scale from this drawing.
- All dimensions to be verified on site.