


EXISTING GROUND FLOOR PLAN

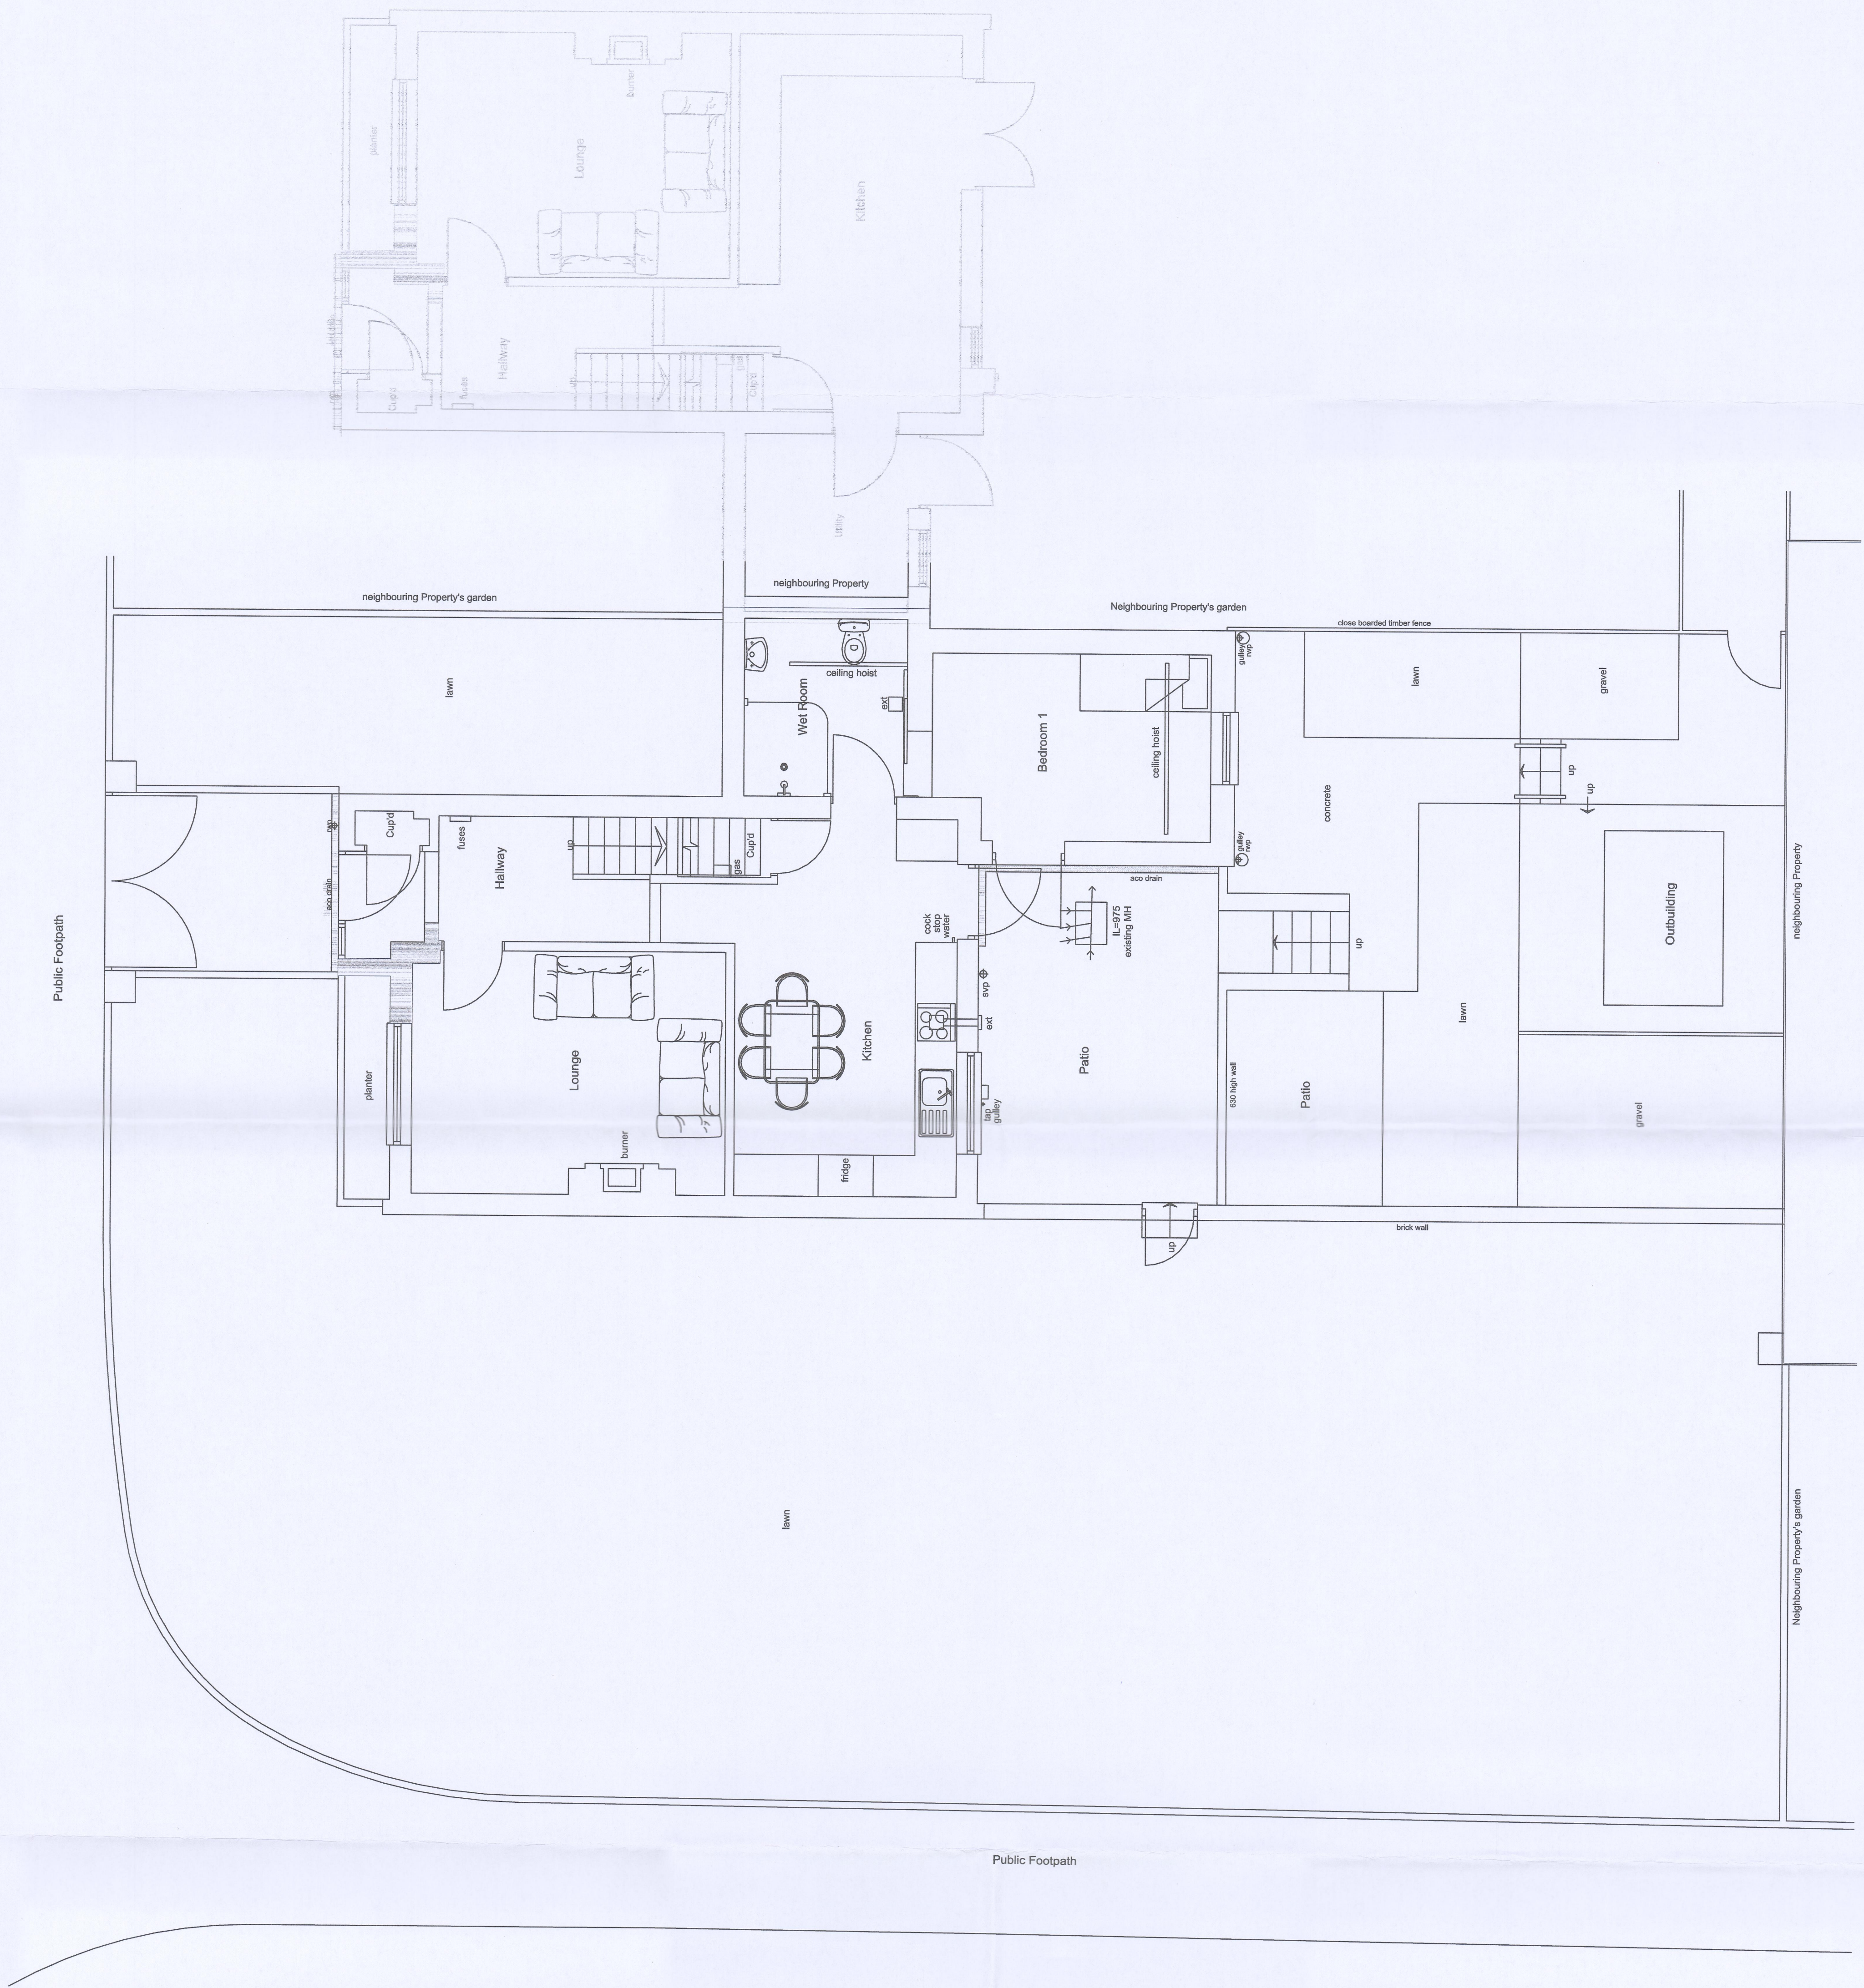

Amended Plan
Received - 23/11/2021
P/21/0144

George and Co.

Rear and Side Balcony
Amanda Coombs
78 Heol Rhyd-Y-Bedd
Pant, Merthyr Tydfil
CF48 2DS

005.05		Existing	
planning	1:50@A1	Feb '21	CG
1st Floor WoodFired Studios 62 High St Merthyr Tydfil CF37 8DE 07830328652 hello@georgeandco.studio www.georgeandco.studio			
DO NOT SCALE THIS DRAWING		©George and Co.	

FINAL DRAWINGS FOR PLANNING CONSIDERATION