


Amended Plans  
Received: 23/11/2024  
P12110144

 George and Co.


Rear and Side Balcony  
Amanda Coombs  
78 Heol Rhyd-Y-Bedd  
Pant, Merthyr Tydfil  
CF48 2DS

|   |         |                 |    |
|---|---------|-----------------|----|
| 005.04   | Plans   |                 |    |
| planning   | 1:50@A1 | Feb '21         | CG |
| 1st Floor<br>Woodfired Studios 62 High St<br>Merthyr Tydfil CF37 8DE<br>07830328652<br>hello@georgeandco.studio<br>www.georgeandco.studio |         |                 |    |
| DO NOT SCALE THIS DRAWING   |         | ©George and Co. |    |

FINAL DRAWINGS FOR PLANNING CONSIDERATION

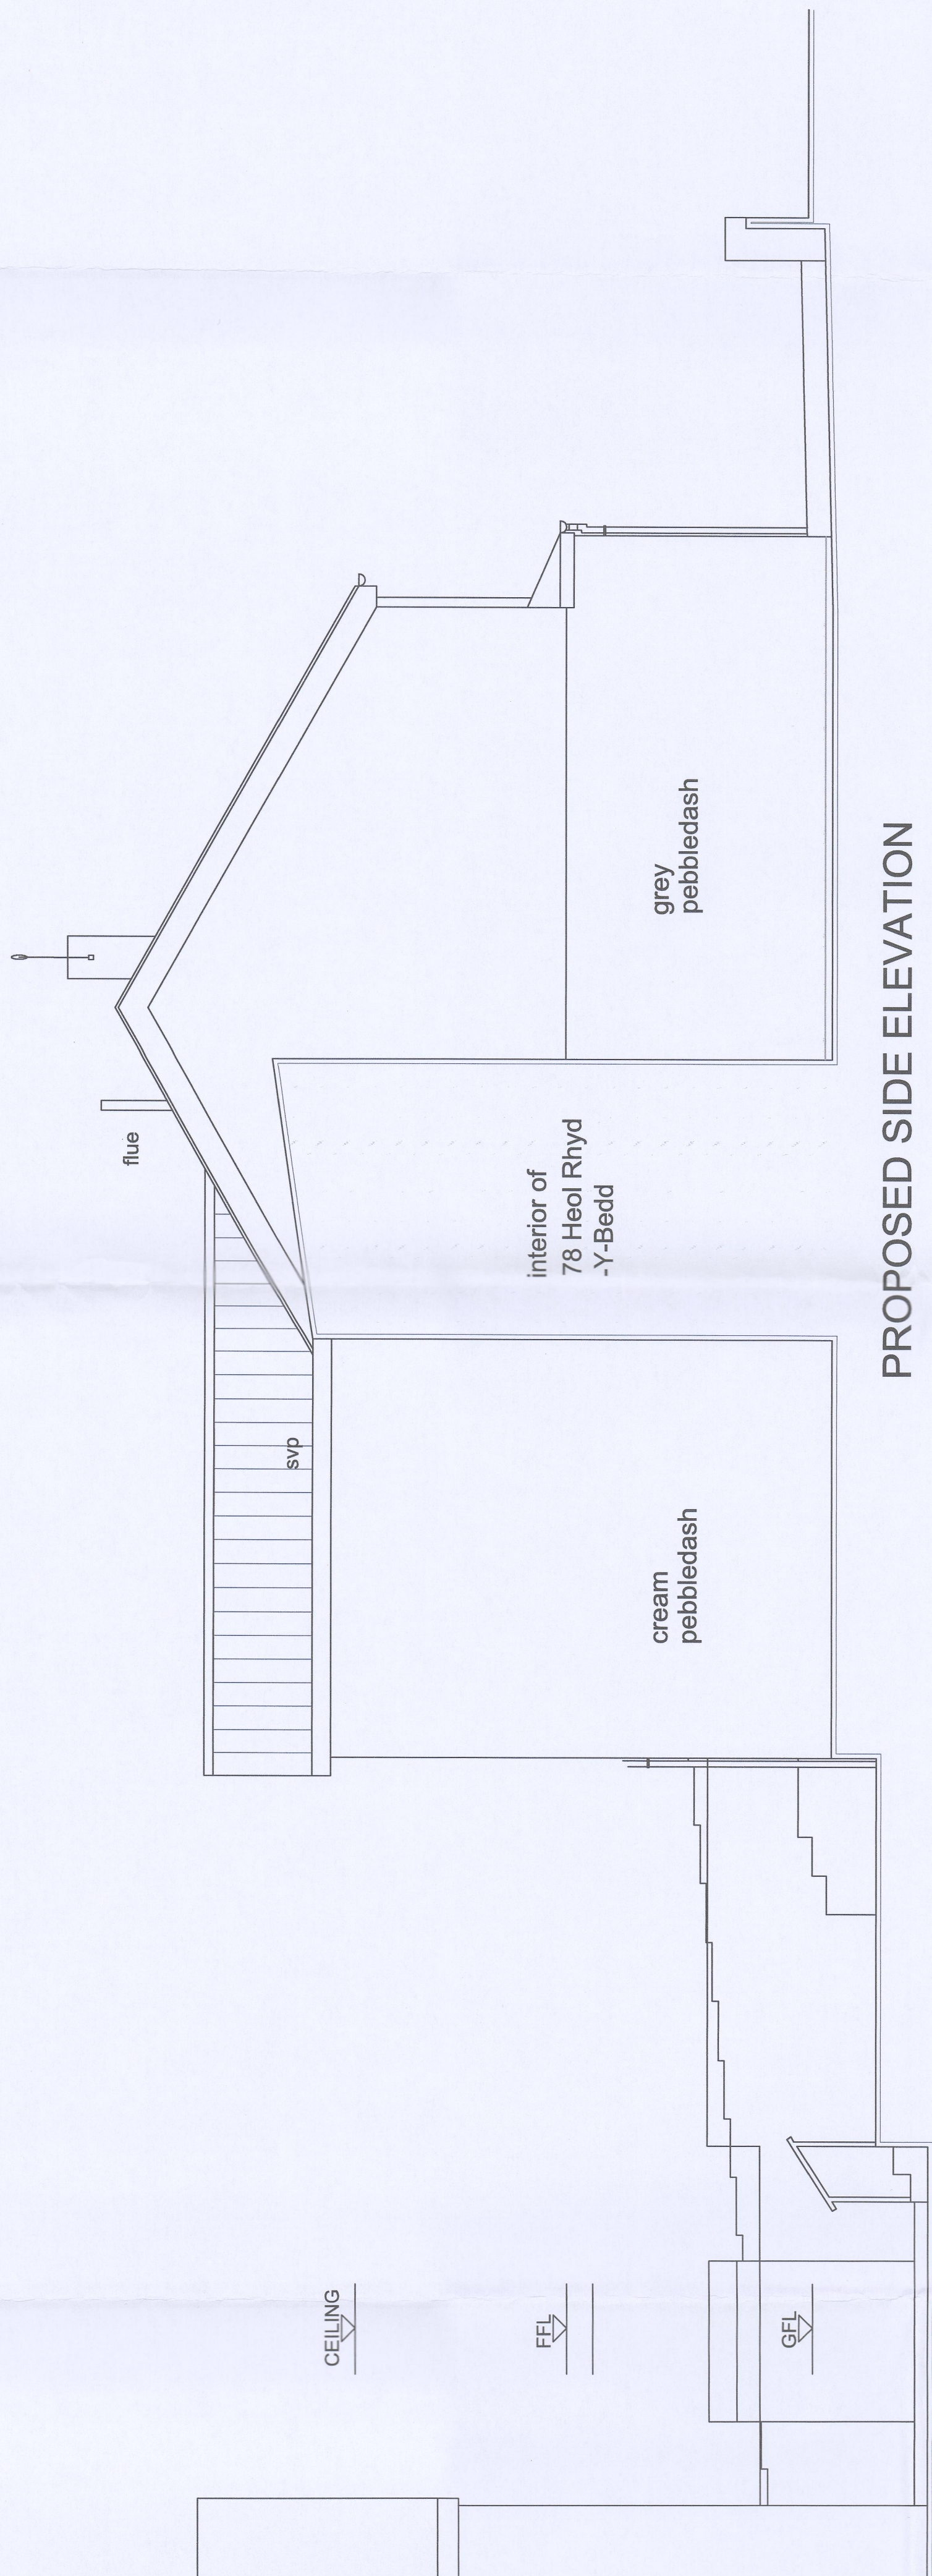

PROPOSED SIDE ELEVATION

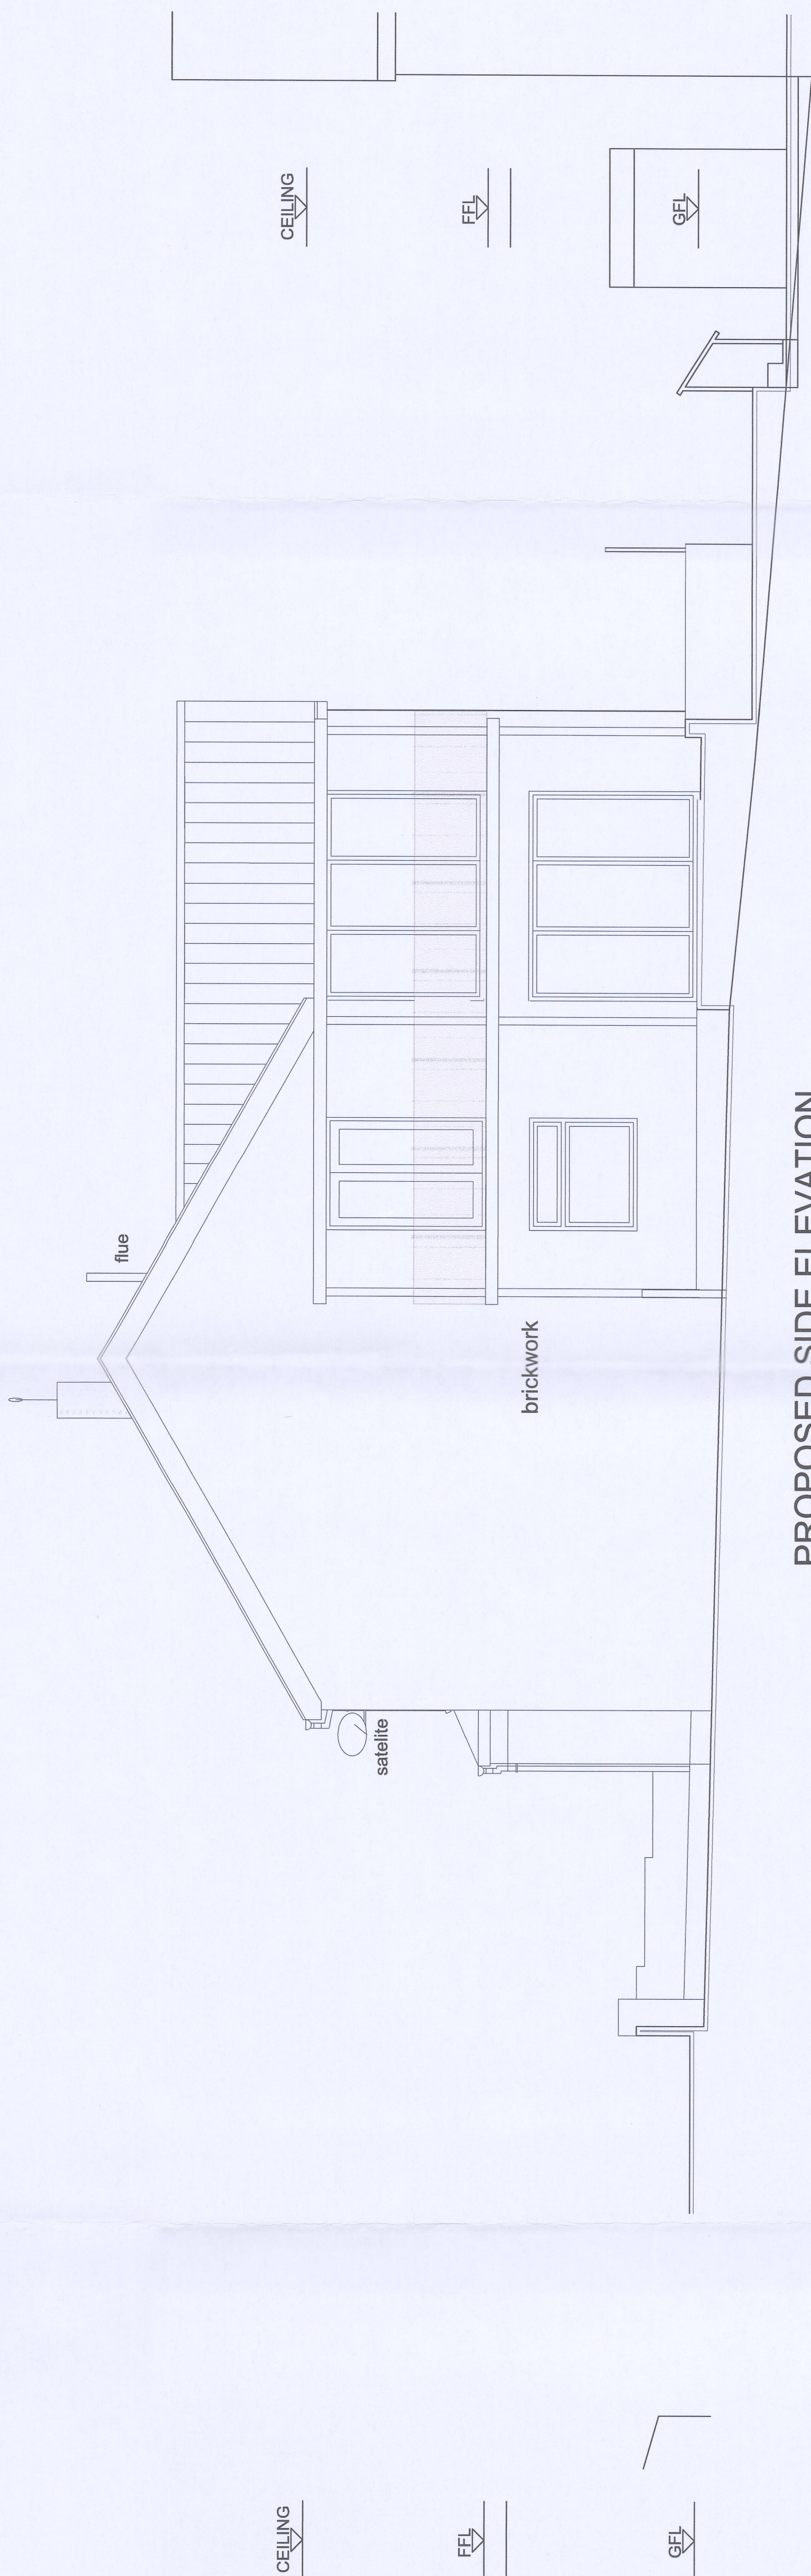

PROPOSED SIDE ELEVATION