


PROPOSED GROUND FLOOR

SCALE 1:50

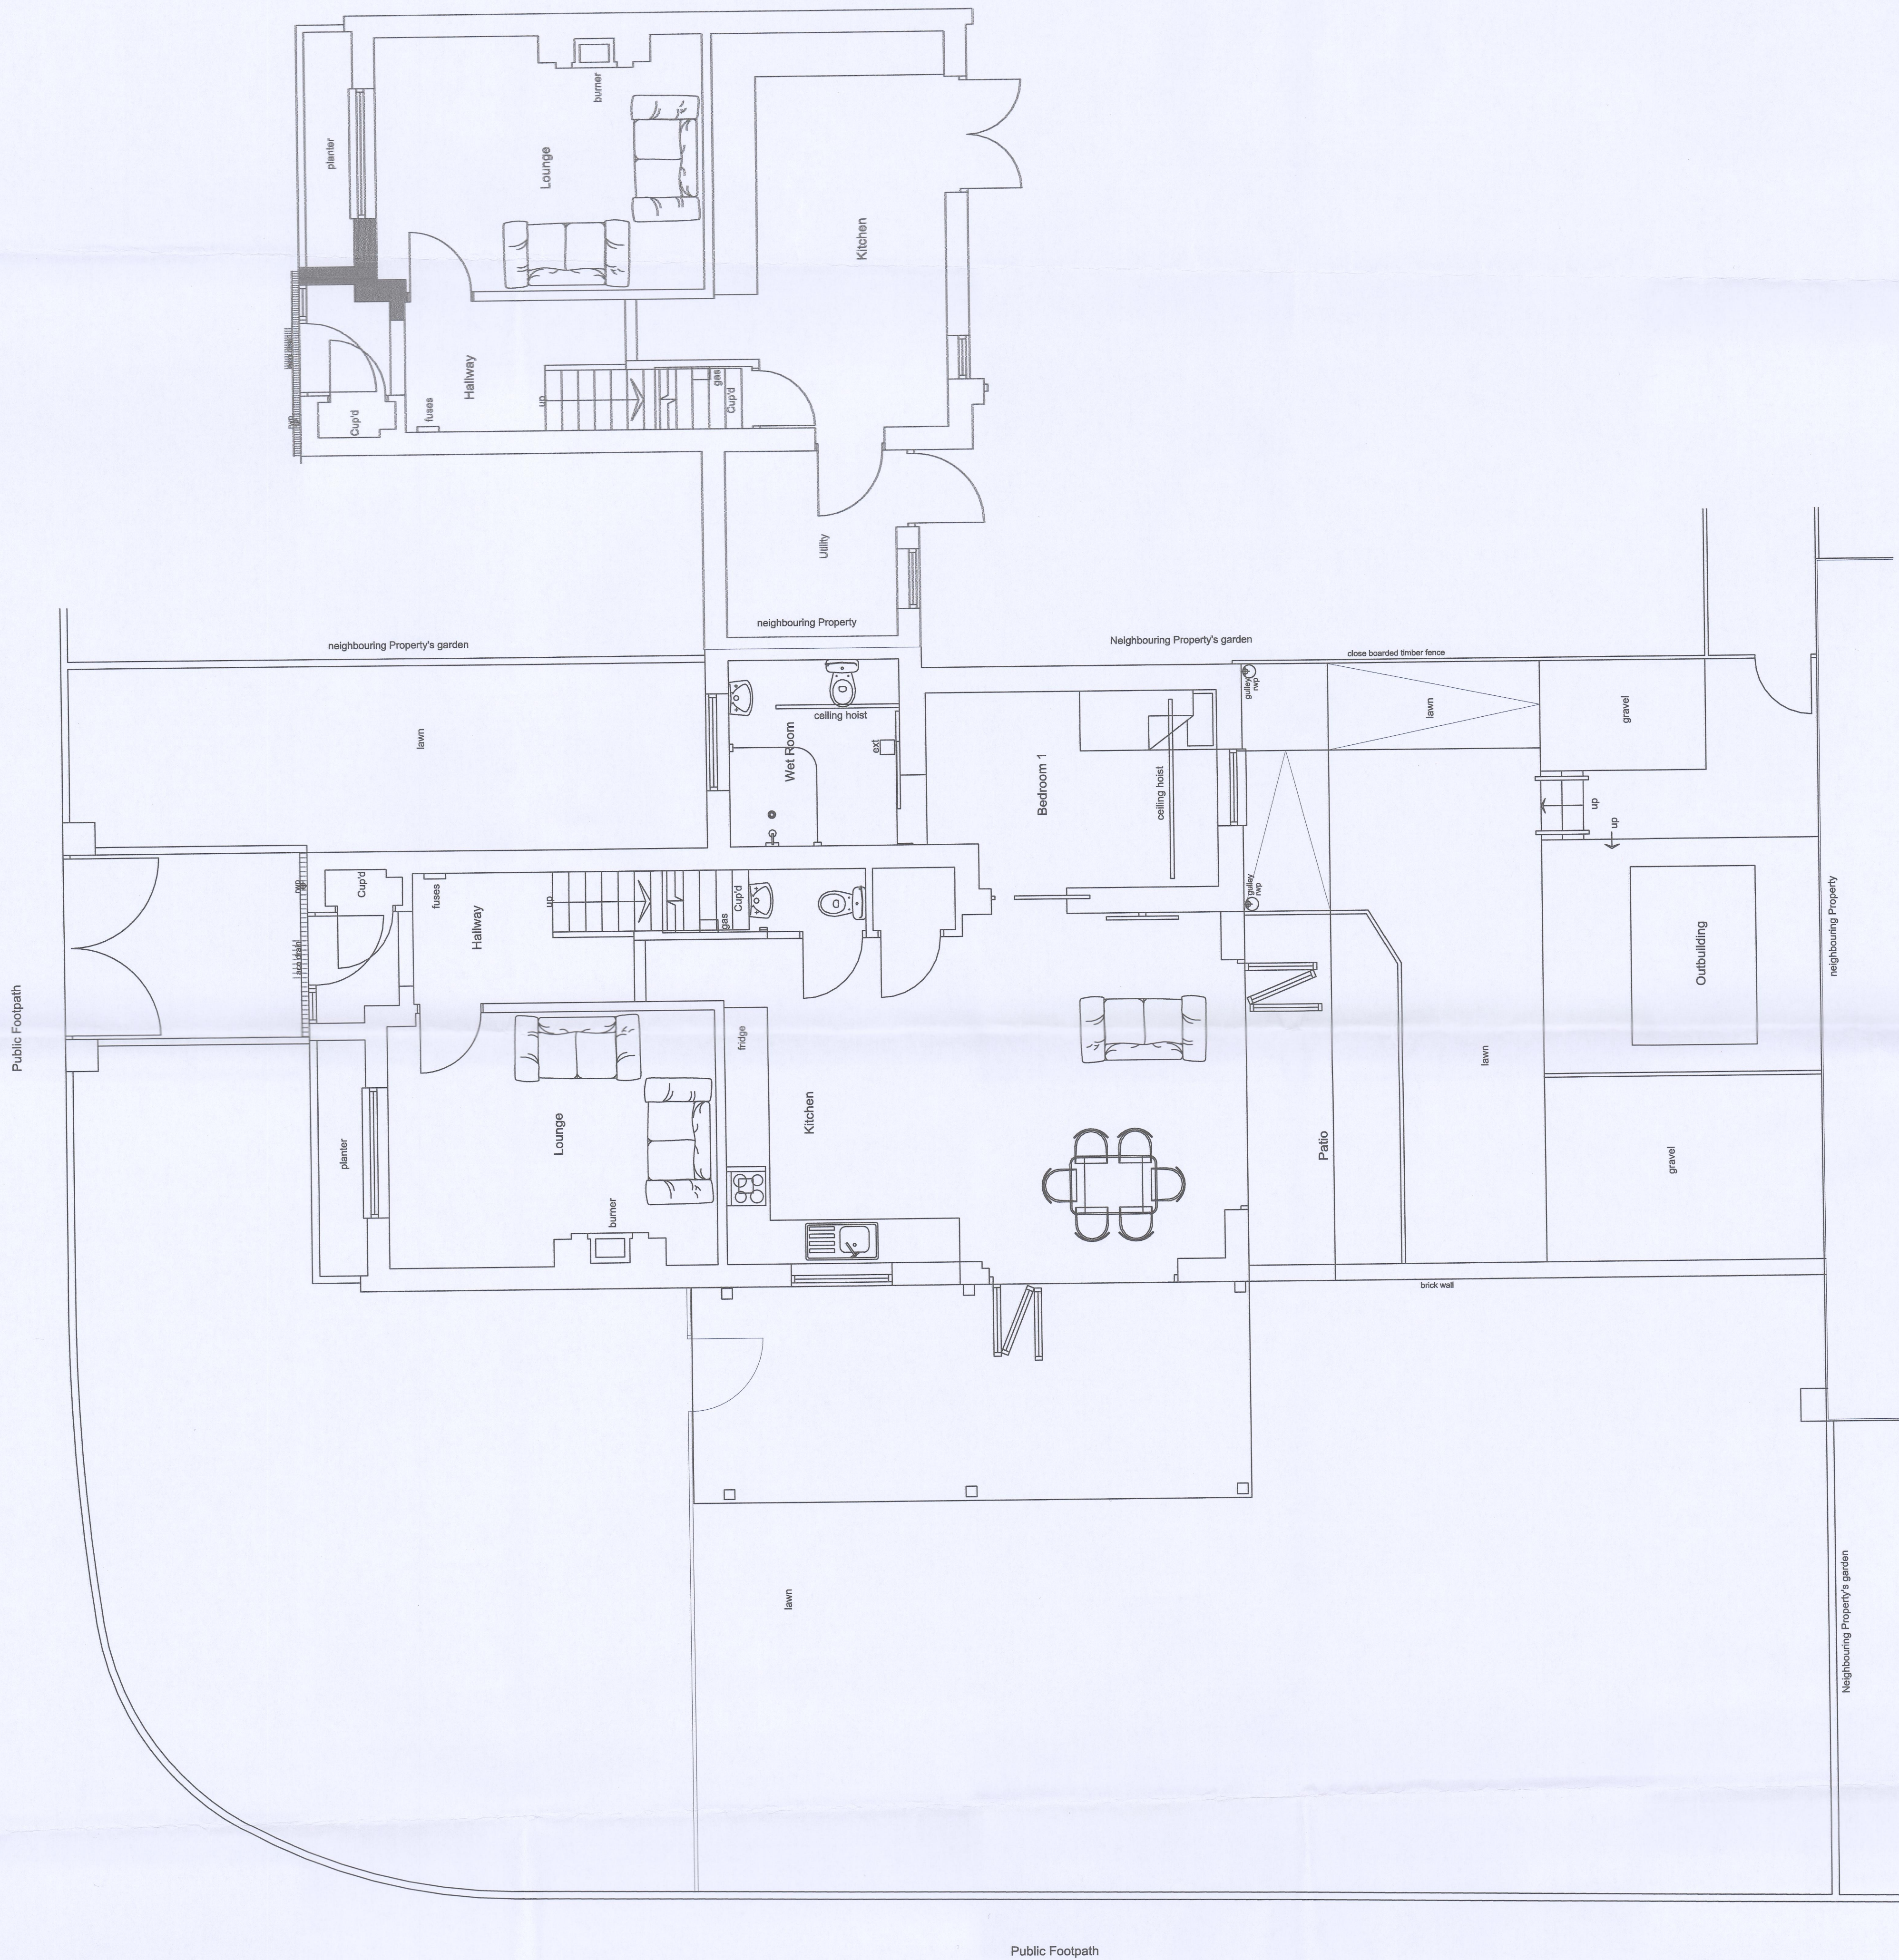

Amended Plan
Revised: 23/11/2024
P1210144

George and Co.
Rear and Side Balcony
Amanda Coombs
78 Heol Rhyd-Y-Bedd
Pant, Merthyr Tydfil
CF48 2DS

005.01	Plans
planning	1:50@A1
Feb '21	CG
1st Floor Woodfield Studios 62 High St Merthyr Tydfil CF37 8DE 07830328682 hello@georgeandco.studio www.georgeandco.studio	
DO NOT SCALE THIS DRAWING	©George and Co.

FINAL DRAWINGS FOR PLANNING CONSIDERATION