


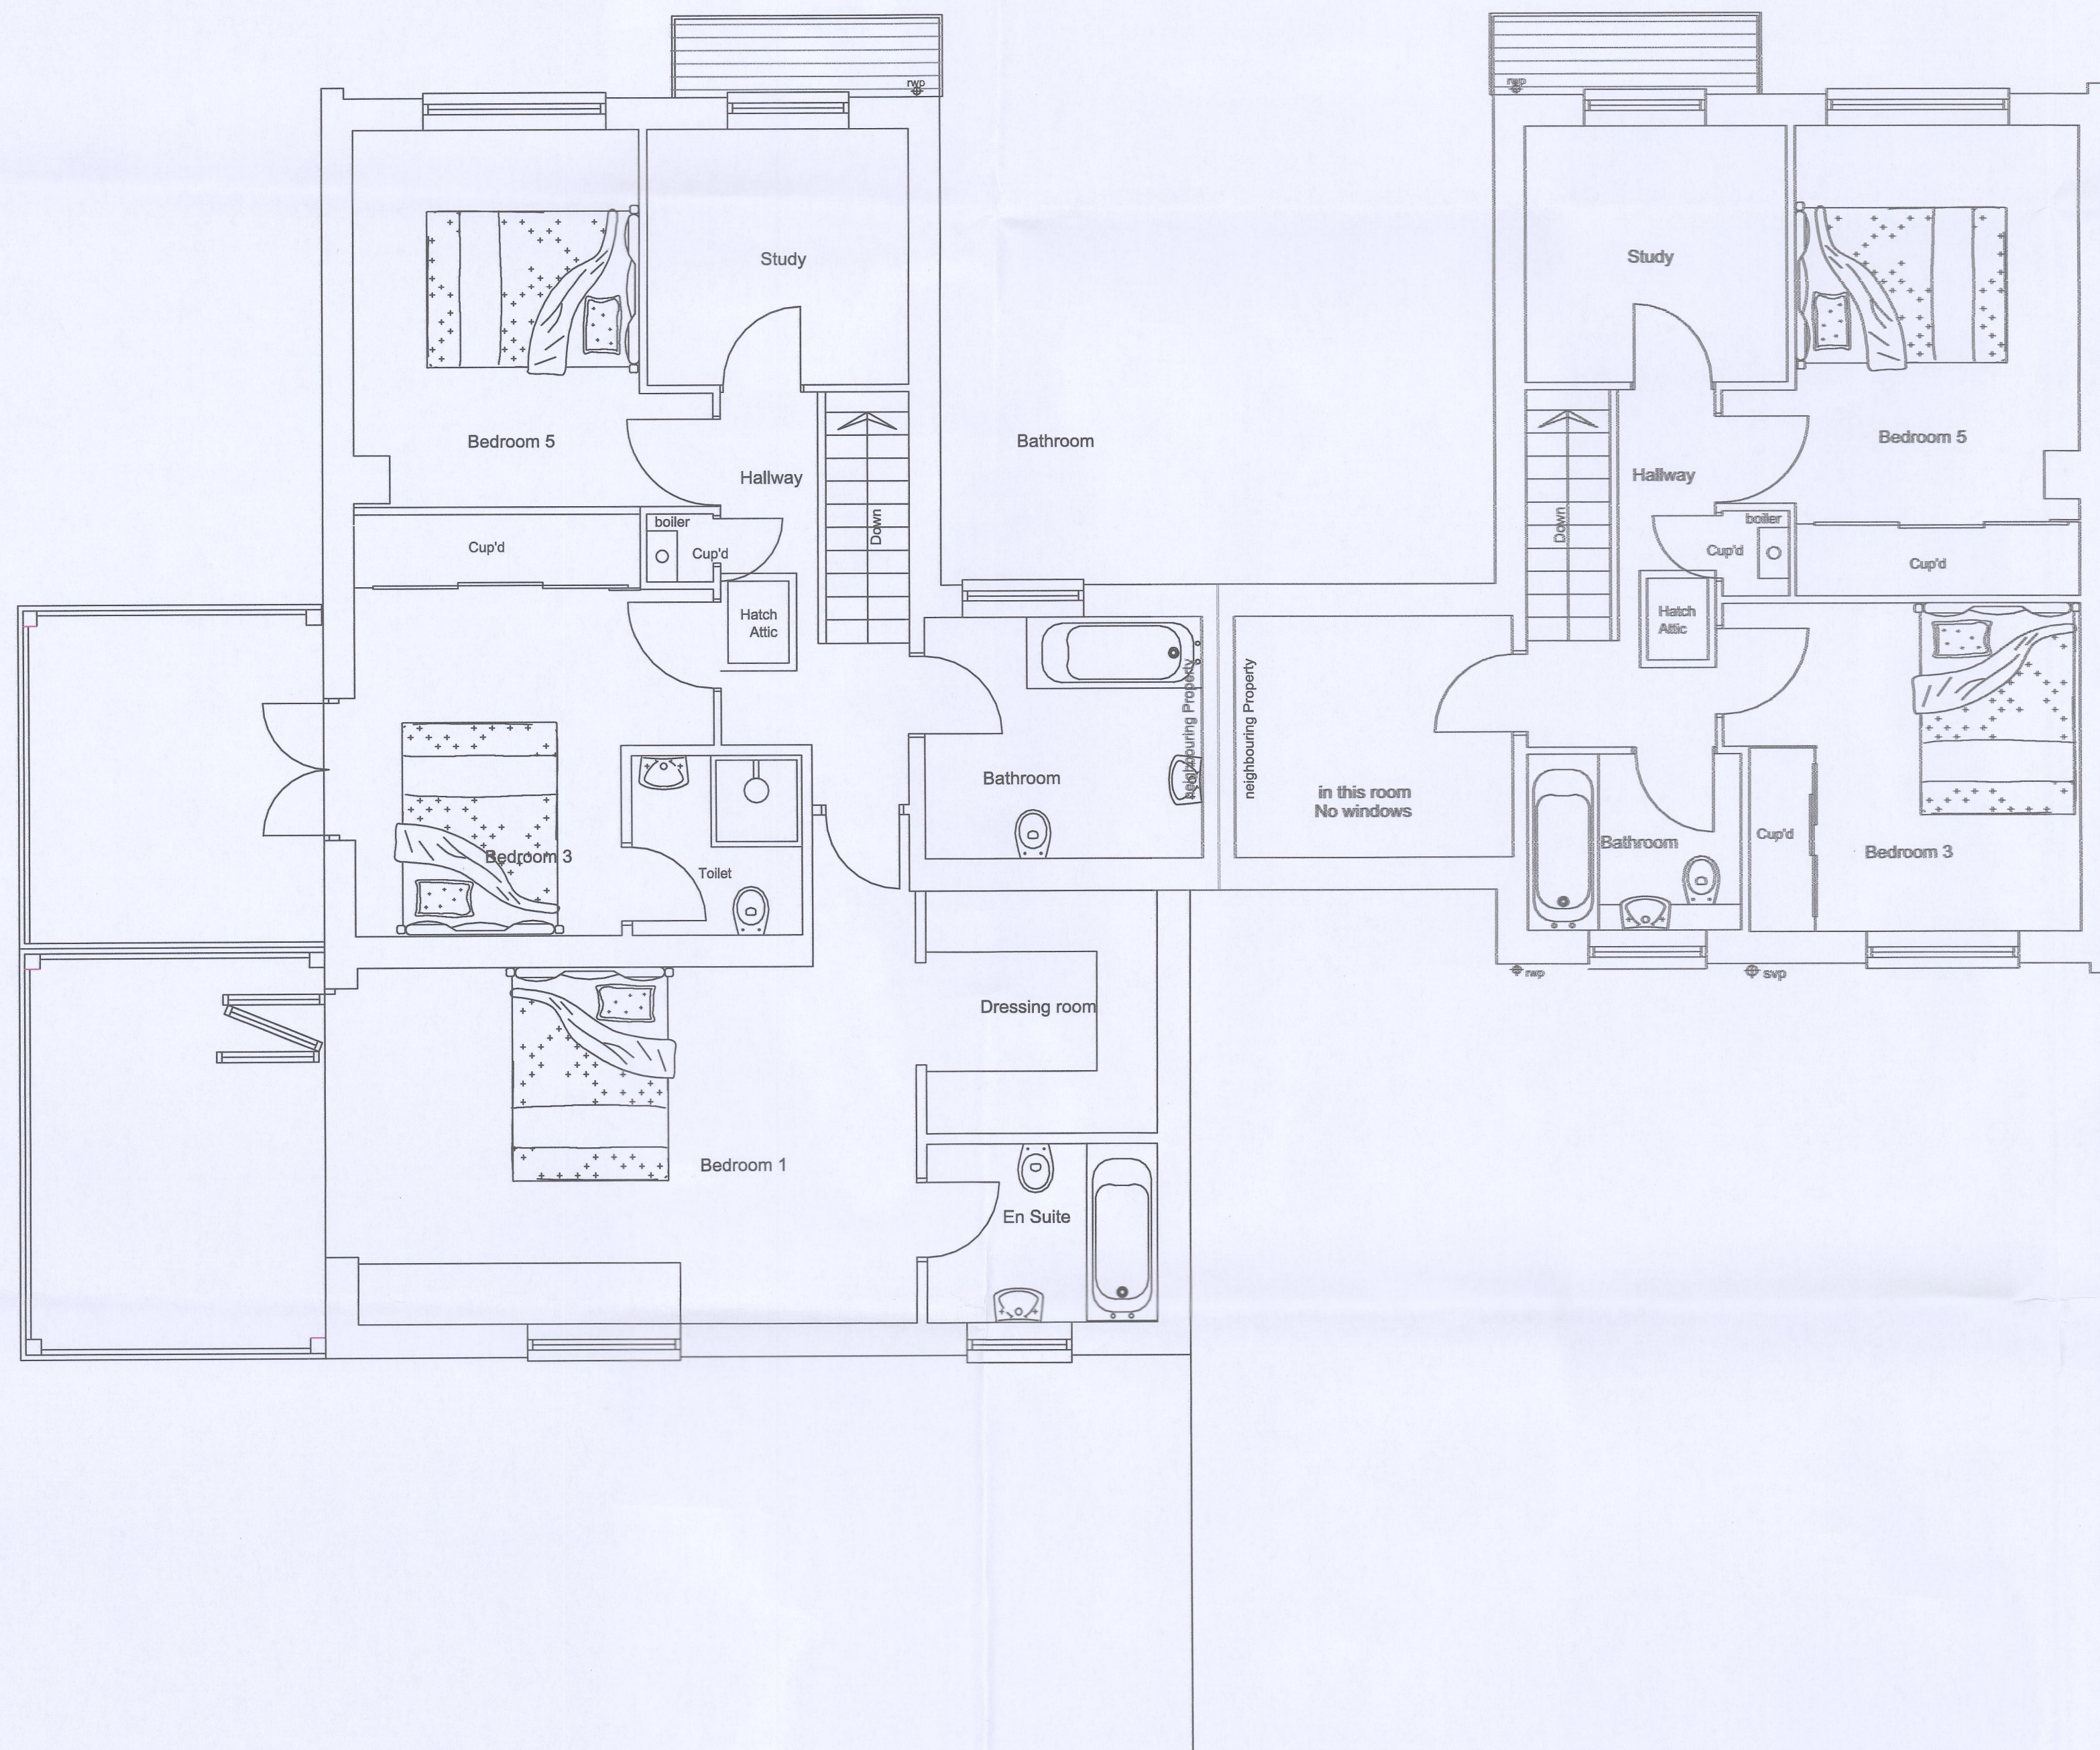

PROPOSED FIRST FLOOR



George and Co.

Rear and Side Balcony
Amanda Coombs
79 Heol Rhyd-Y-Bedd
Pant, Merthyr Tydfil
CF48 2DS

Amended Plan
Received: 23/11/2024
P1210144

005.02	Plans
Planning	1:500@A1
Feb '21	CG
1st Floor Woodfired Studios 62 High St Merthyr Tydfil CF37 8DE 07630328652 hello@georgeandco.co.uk www.georgeandco.co.uk	
DO NOT SCALE THIS DRAWING	
©George and Co.	

FINAL DRAWINGS FOR PLANNING CONSIDERATION