


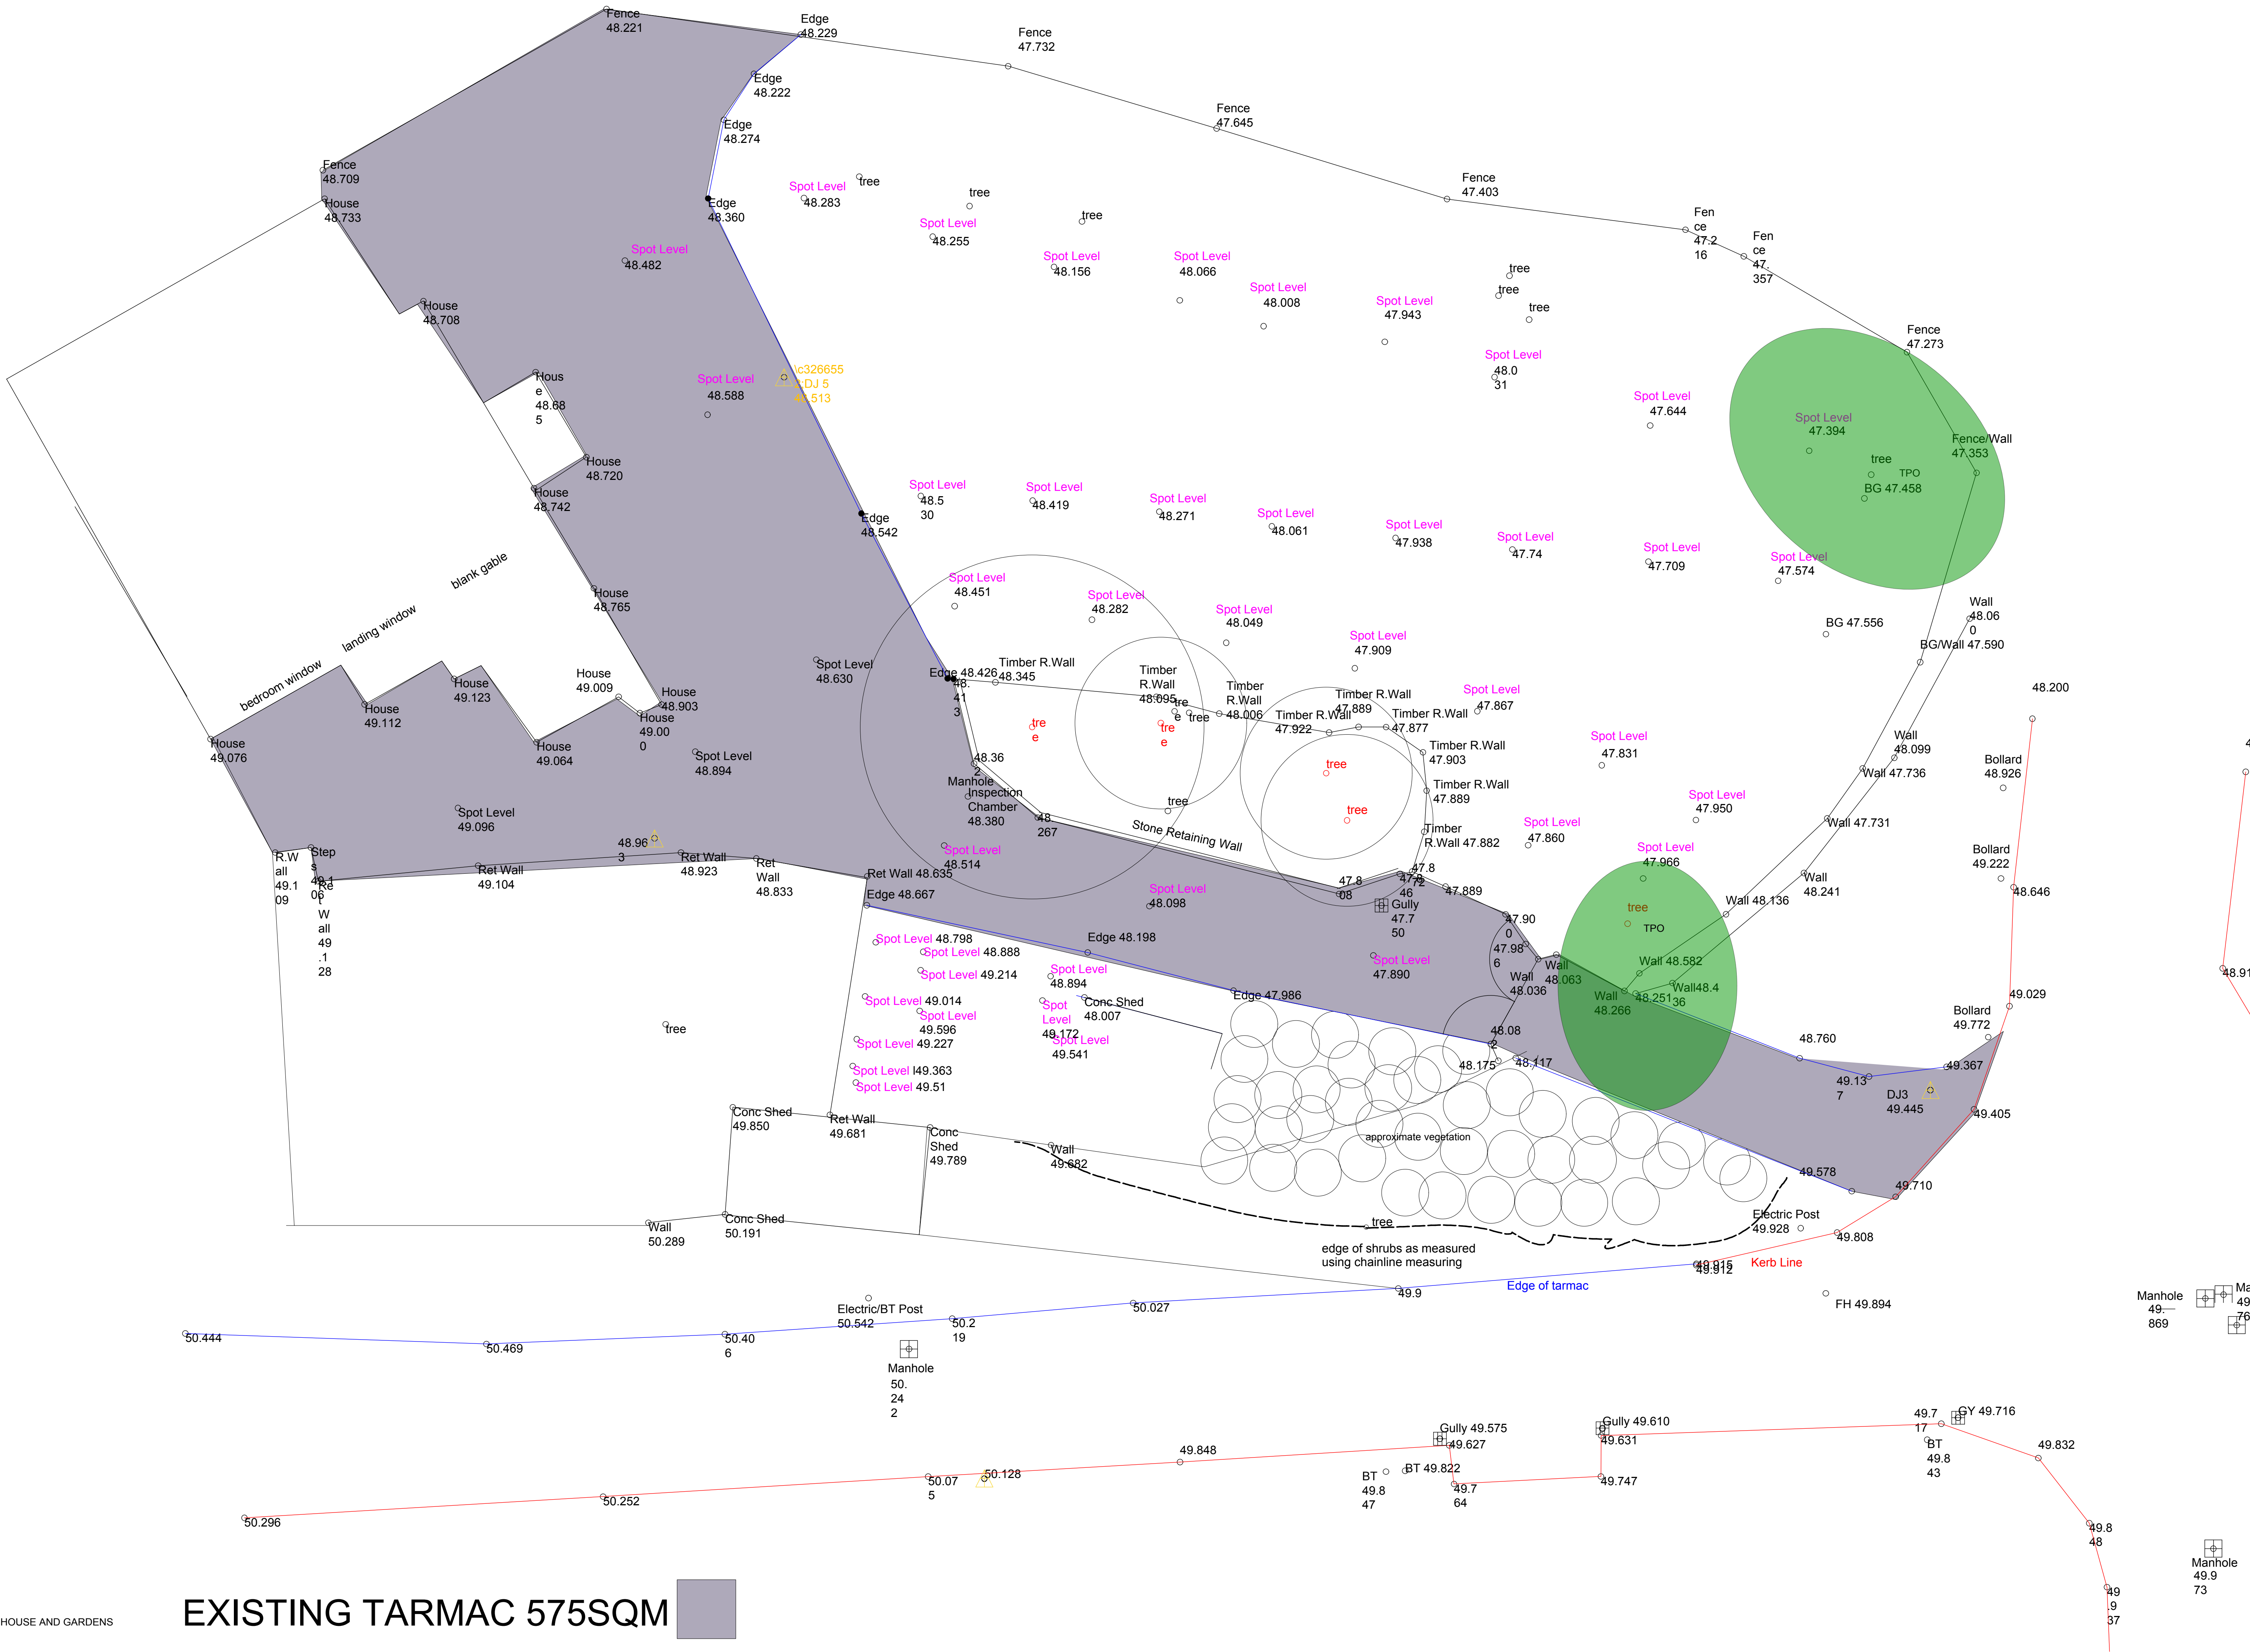

EXISTING TARMAC 575SQM

